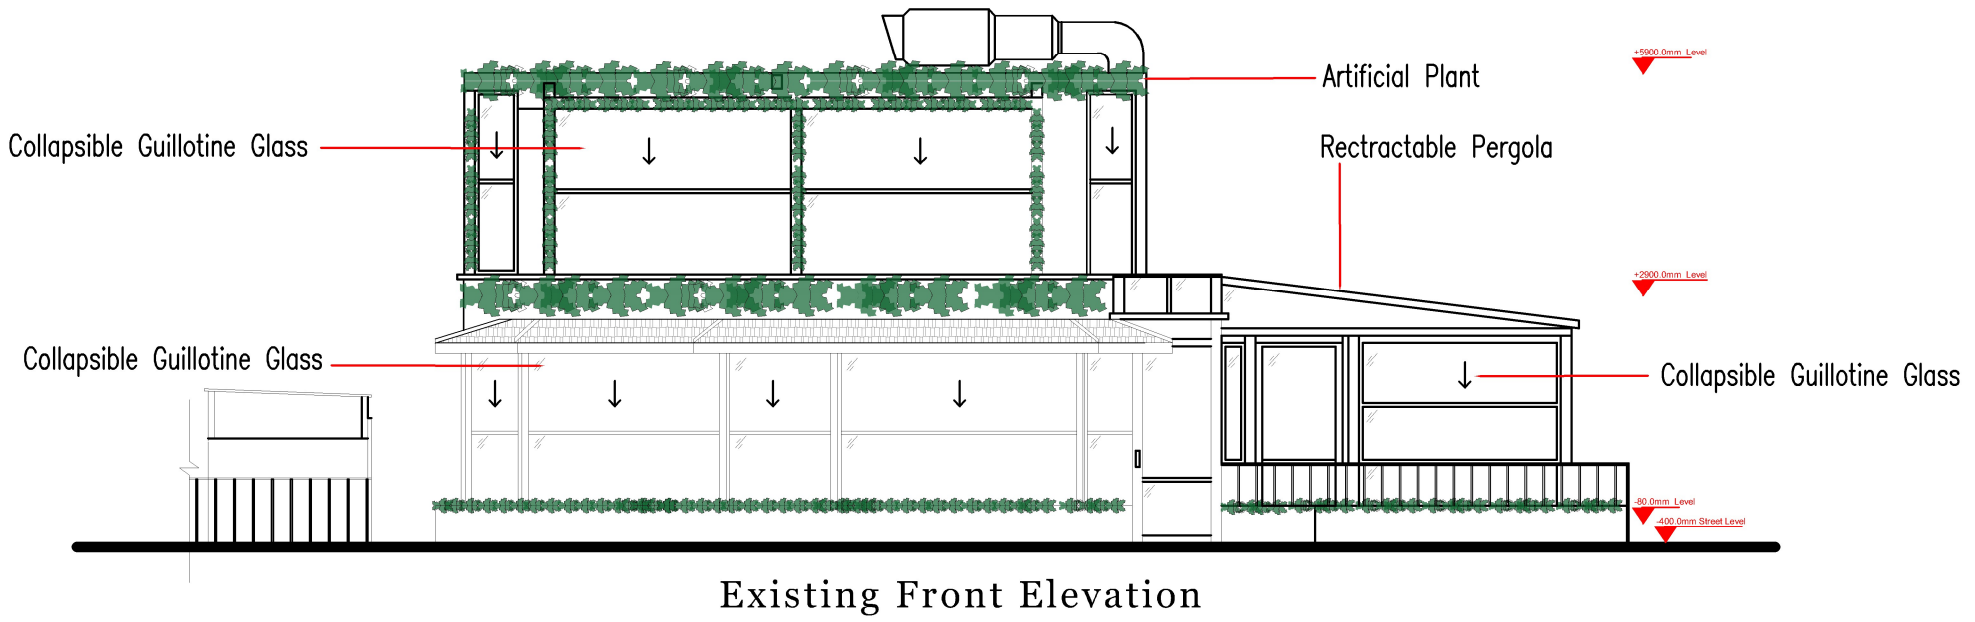

Existing Front Elevation

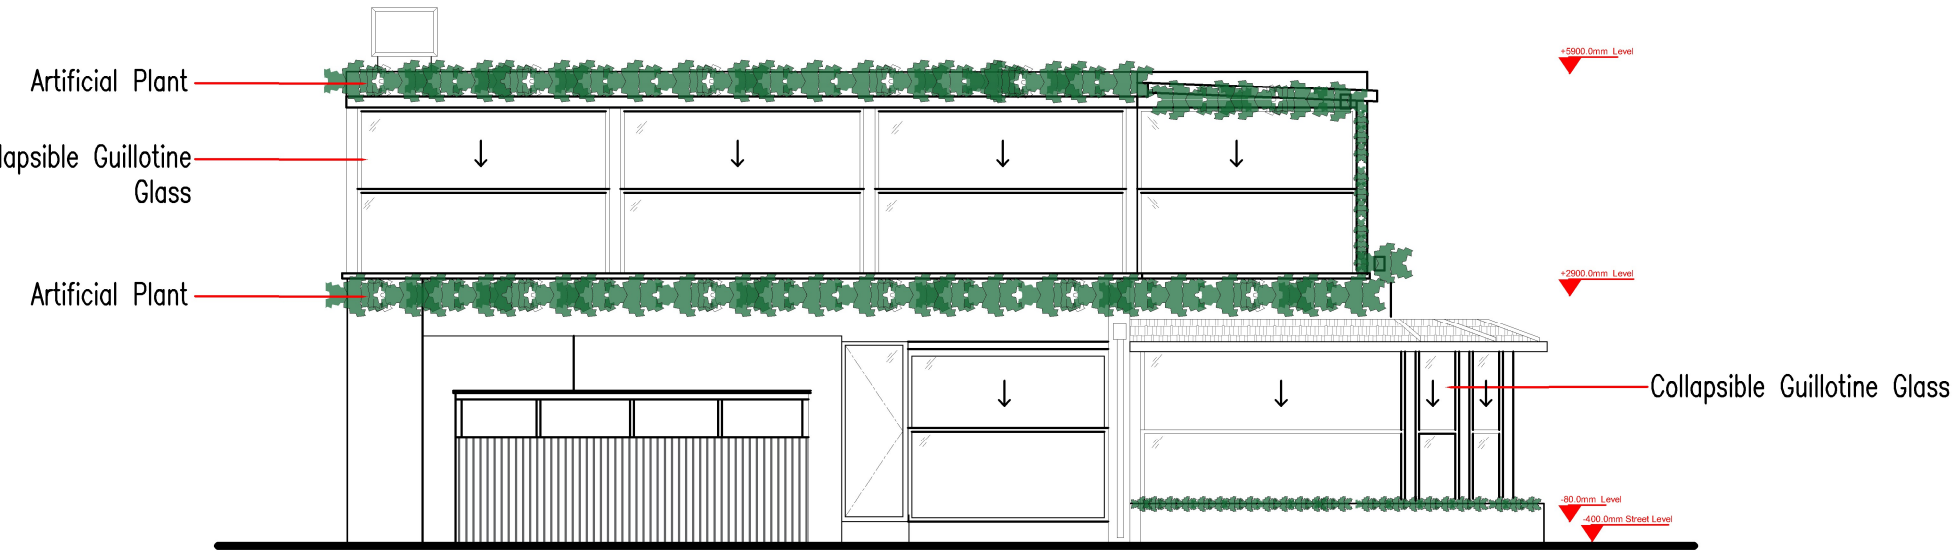

Existing North Side Elevation

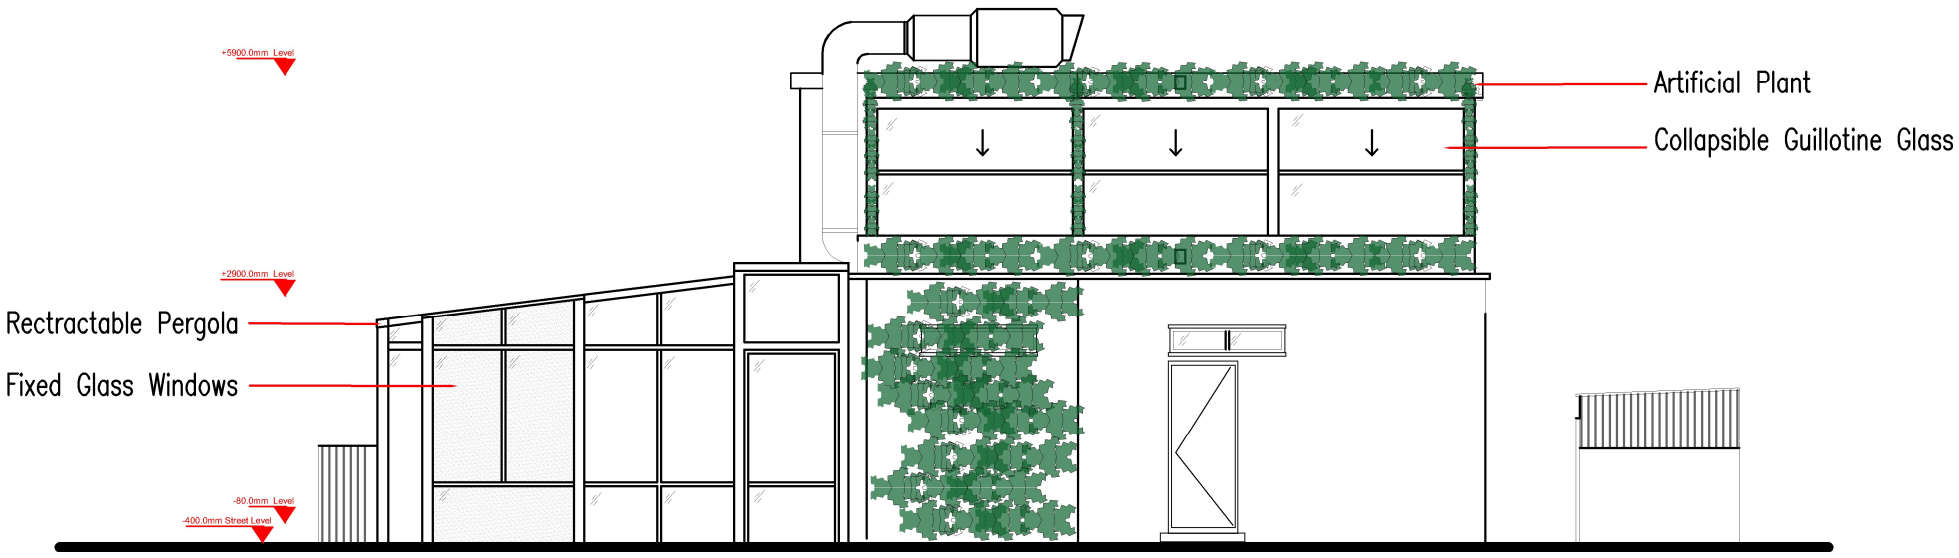

Existing Rear Elevation

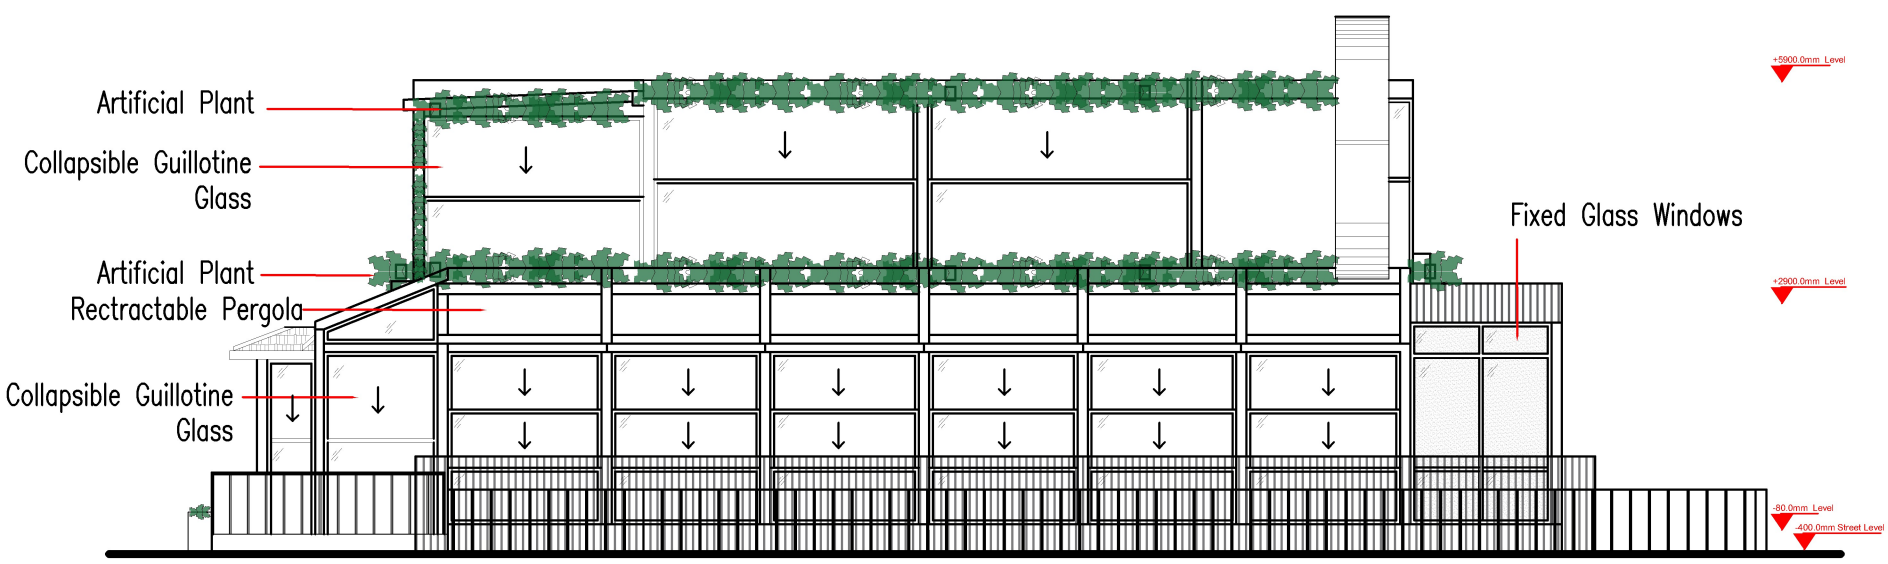

Existing South Side Elevation

0 1m 2m 5m

NOTES:

Alko Design & Build Ltd
ARCHITECTURAL & ENGINEERING DESIGN
2 CHEAPSIDE, NORTH CIRCULAR ROAD
LONDON, N13 5ED
T: 0772 333 1891, 020 3213 0192
e-mail: akosele@alkogroup.co.uk
www.alkogroup.co.uk

Project : 292 High Road, London, N22 8JZ

Drawing Title : Pre-Existing Elevations

Projetc Address: 292 High Road, London, N22 8JZ

Scale : 1: 100 @ A3 Date: May 2026

Drawing No : HR26-05 Rev: 001