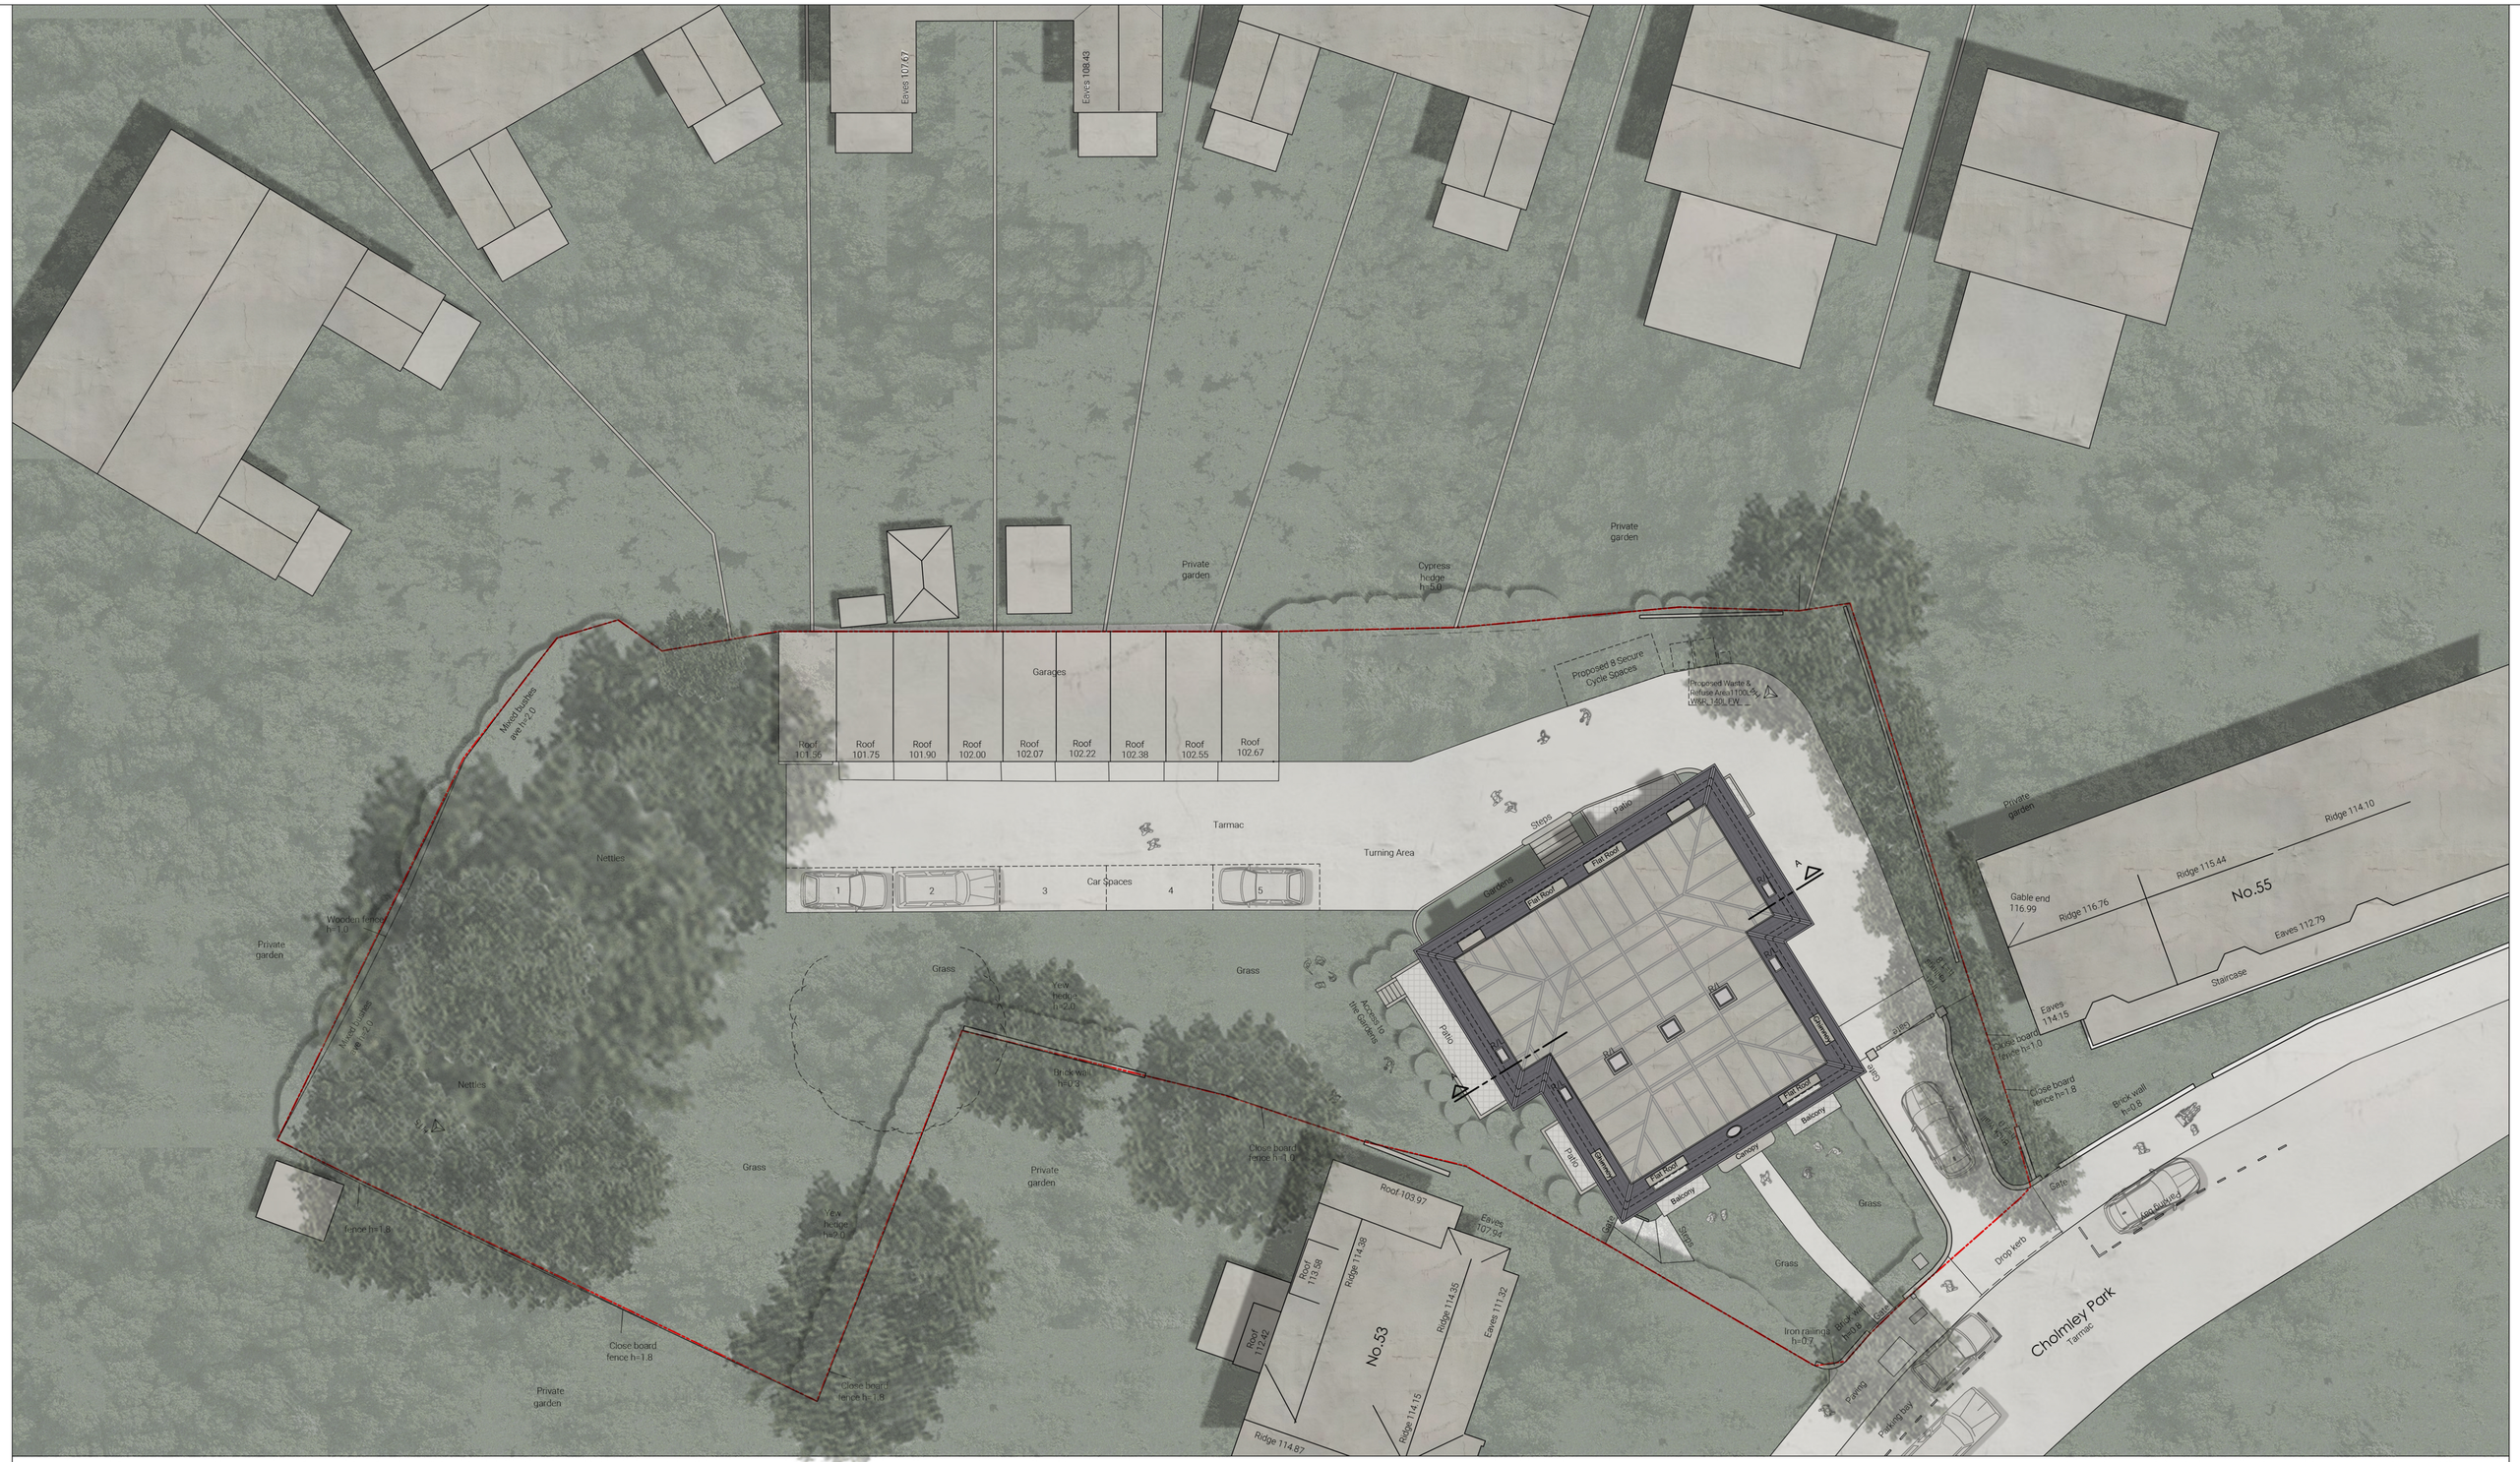


GENERAL NOTES

- All dimensions noted are in mm.
- All dimensions to be checked and verified by the contractor before commencement of any item of work on site.
- Architectural drawings must always be read in conjunction with all other relevant services drawings and contract documents. Any discrepancies should be reported to the architect and the engineer for clarification and verification.

REVISION

Rev.	Description	Date
A	Internal,External & Annotation Amendments	10/25
B	Cycle & Refuse Position Indicated	12/25
D	Minor revision of balconies design, removal of overflow parking, existing site plan title correction	04/26

N

0m 2m 4m 6m 8m
0ft 10ft 20ft

DRAWING DETAILS

Drawing Title
PROPOSED SITE PLAN

Drawing No.
P.01

Rev. D

Scale 1:200 at A2

Date September 2024

Author Aggeliki Lymperopoulou

PROJECT DETAILS

Project Name & Address

Elm Court
Cholmeley Park London N6 5EJ

E: aglympero@gmail.com A: 382 Kenton Road - HA3 8DP

WORK IN PROGRESS.
architecture . design .