STANDARD NOTES:

THIS DRAWING IS FOR PLANNING APPLICATION PURPOSES ONLY AND IS NOT INTENDED FOR, AND SHOULD NOT BE USED FOR, CONSTRUCTION PURPOSES

FIGURED DIMENSIONS TO TAKE PRECEDENCE OVER SCALED DIMENSIONS.

ANY MARKED MECHANICAL, ELECTRICAL & STRUCTURAL LAYOUTS ETC. ARE INDICATIVE.

THE ARCHITECT IS TO BE NOTIFIED OF ANY DISCREPANCIES IN THE DRAWINGS IMMEDIATELY & ANY DISCREPANCY IN SITE CONDITIONS TO THOSE NOTIFIED ON THE DRAWINGS TO BE CONVEYED TO THE ARCHITECT PRIOR TO COMMENCEMENT OF AFFECTED WORK.

THIS DRAWING IS TO BE READ IN CONJUNCTION WITH ALL OTHER DRAWINGS IN THE ED/5TG SERIES IN ADDITION TO ALL ACCOMPANYING SCHEDULES & SPECIFICATIONS.

THE COPYRIGHT OF THIS DRAWING IS RESERVED & IT MUST NOT BE DISTRIBUTED OR COPIED WITHOUT THE PRIOR CONSENT OF THE AUTHOR. ELECTRONIC FILES MUST NOT BE ALTERED OR COPIED.

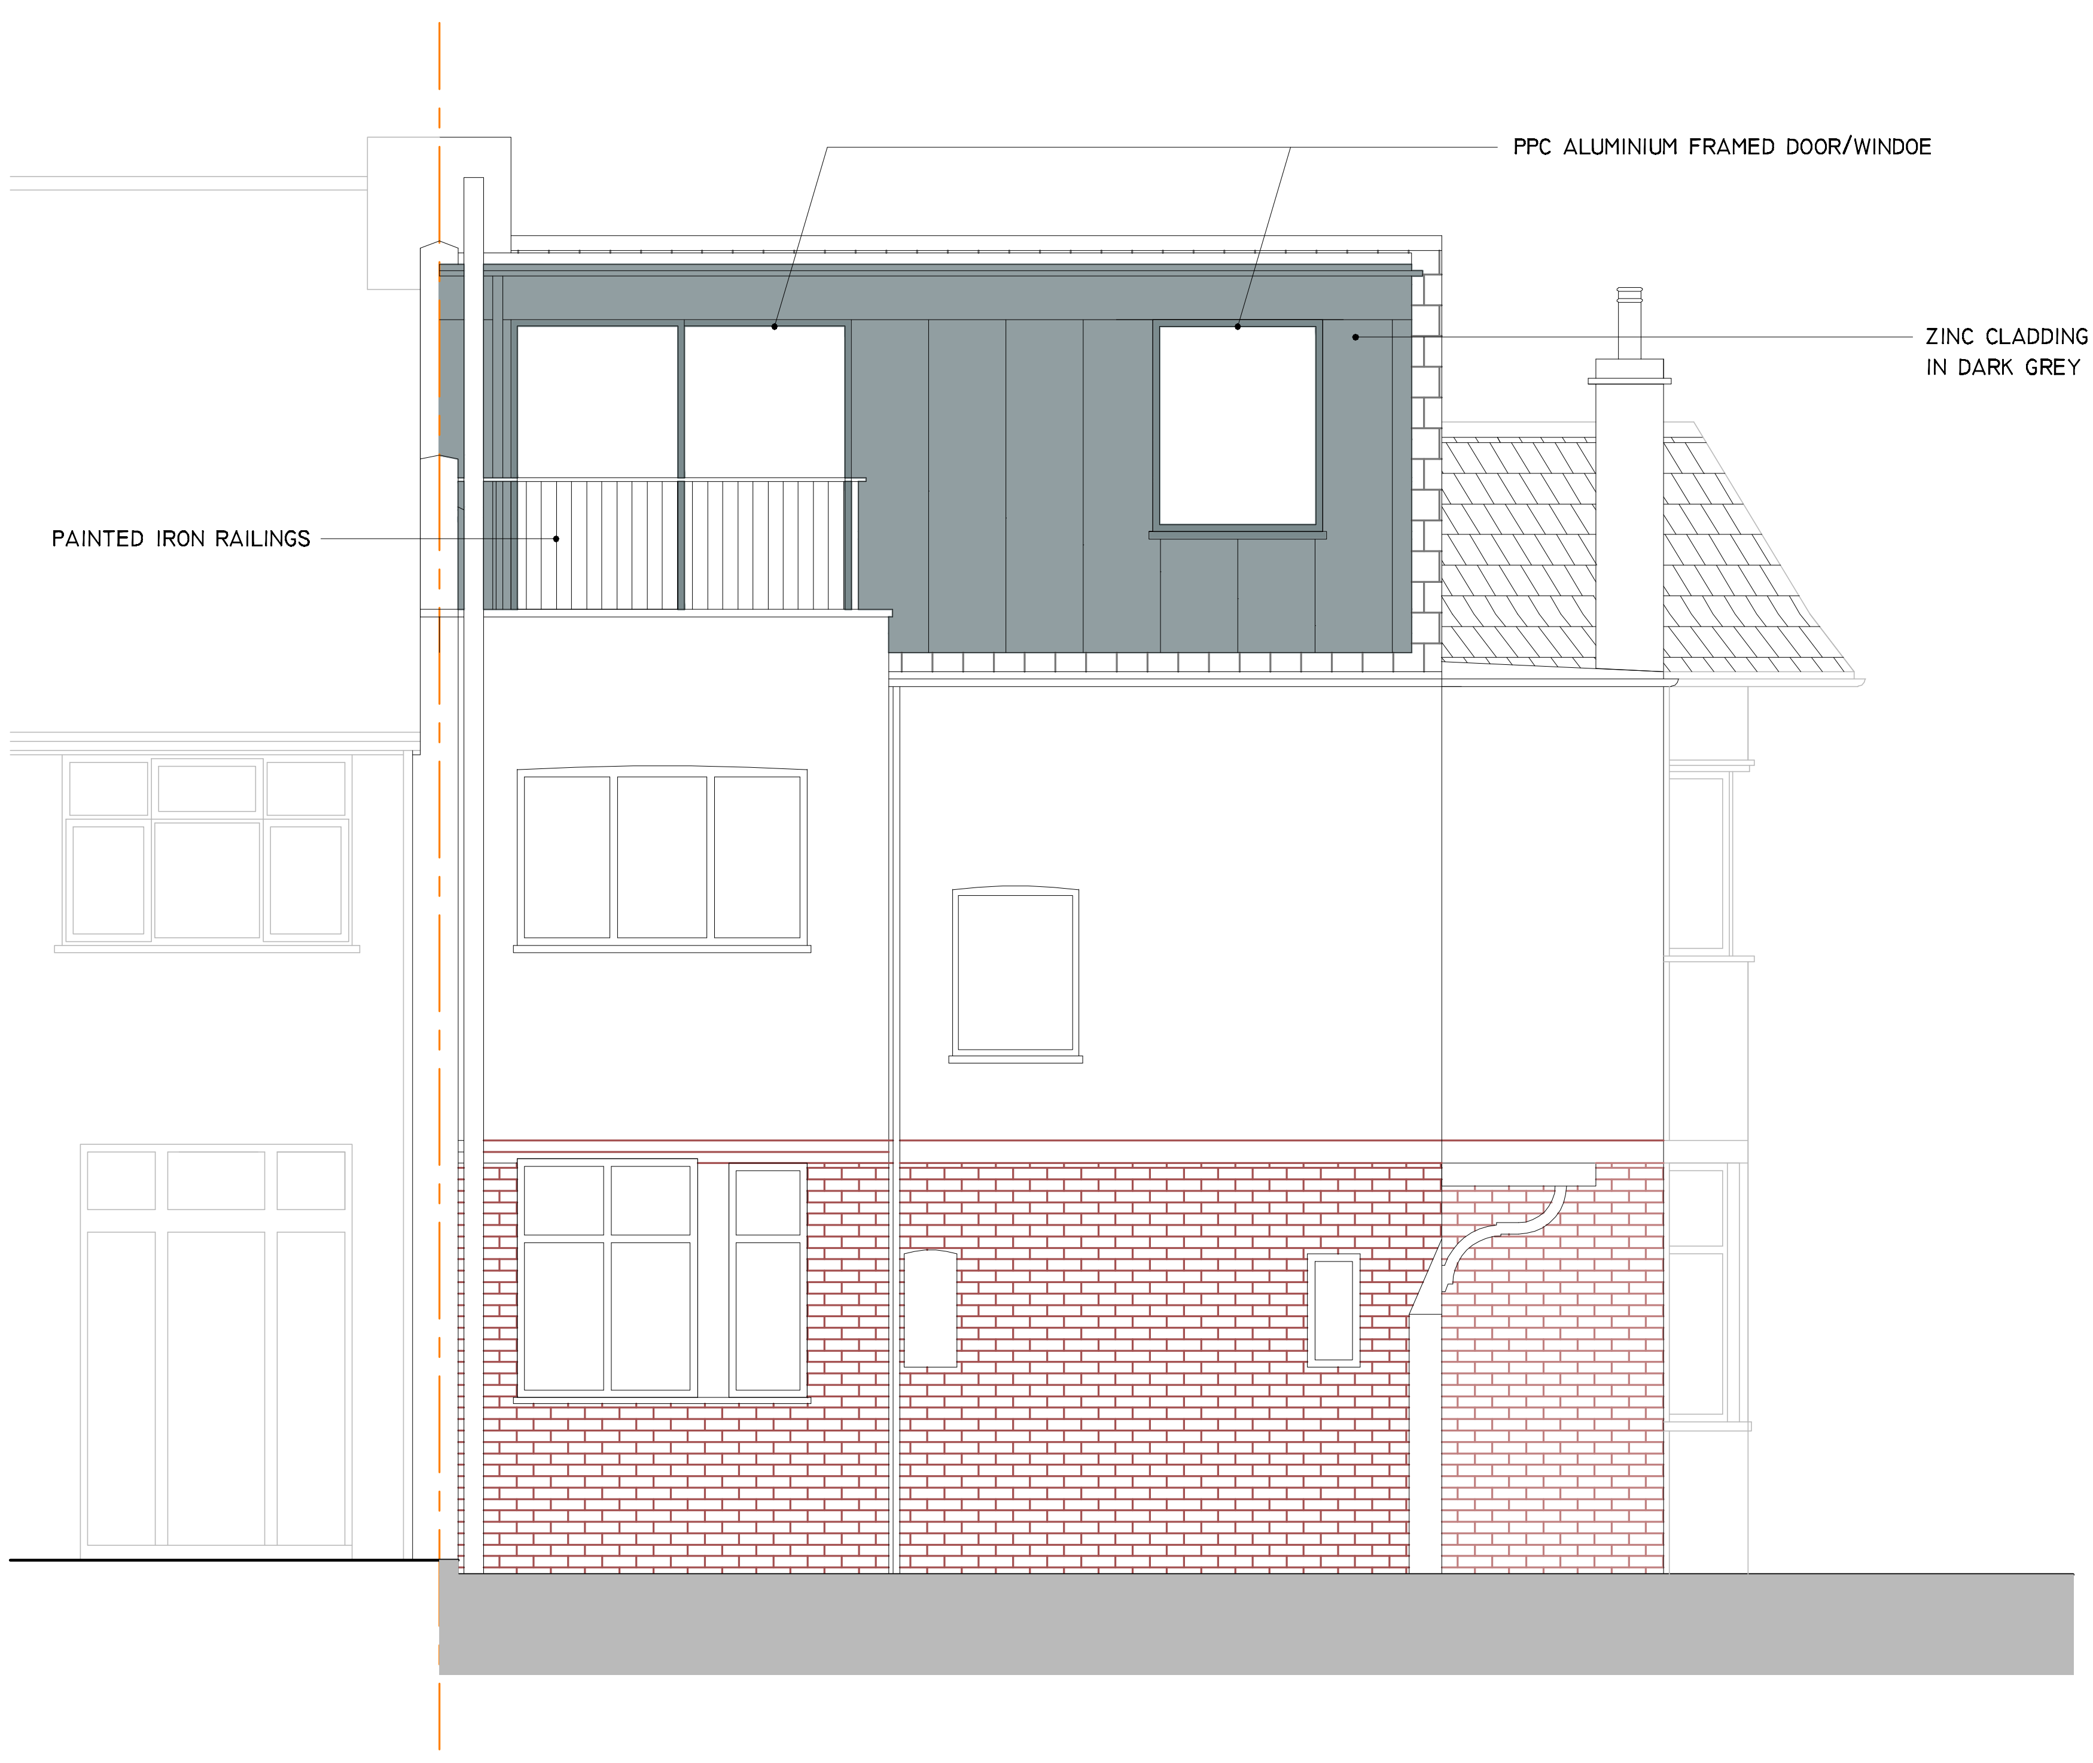
PPC ALUMINIUM FRAMED DOOR/WINDOE
ZINC CLADDING TO NEW DORMER
IN DARK GREY TO MATCH SLATE
PAINTED IRON RAILINGS

PROPOSED REAR (NORTH) ELEVATION @ 1:50

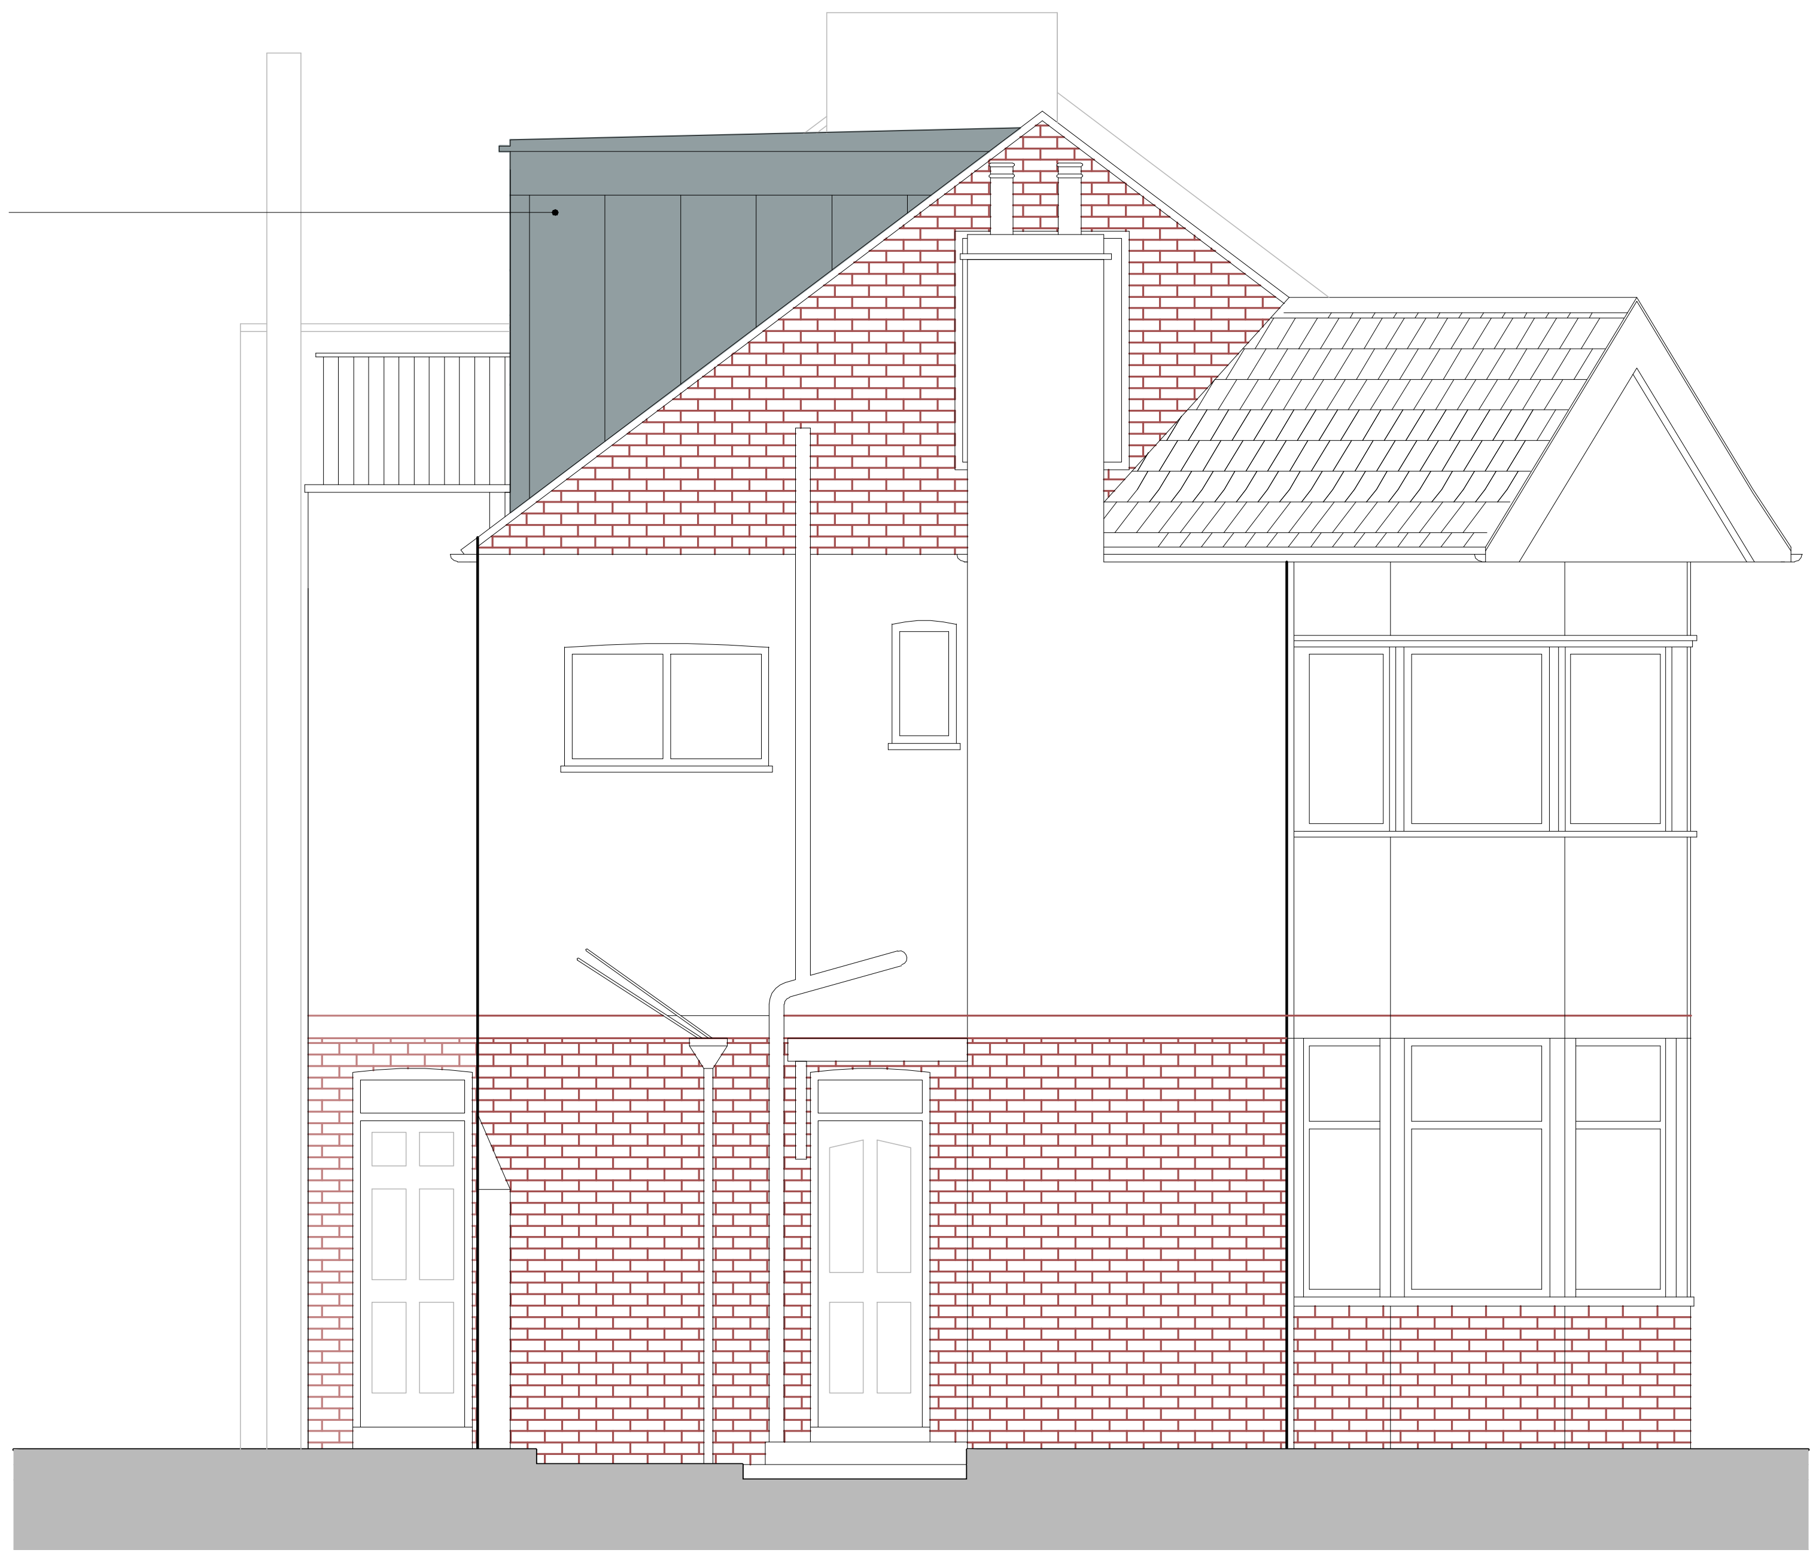

PROPOSED WEST ELEVATION @ 1:50

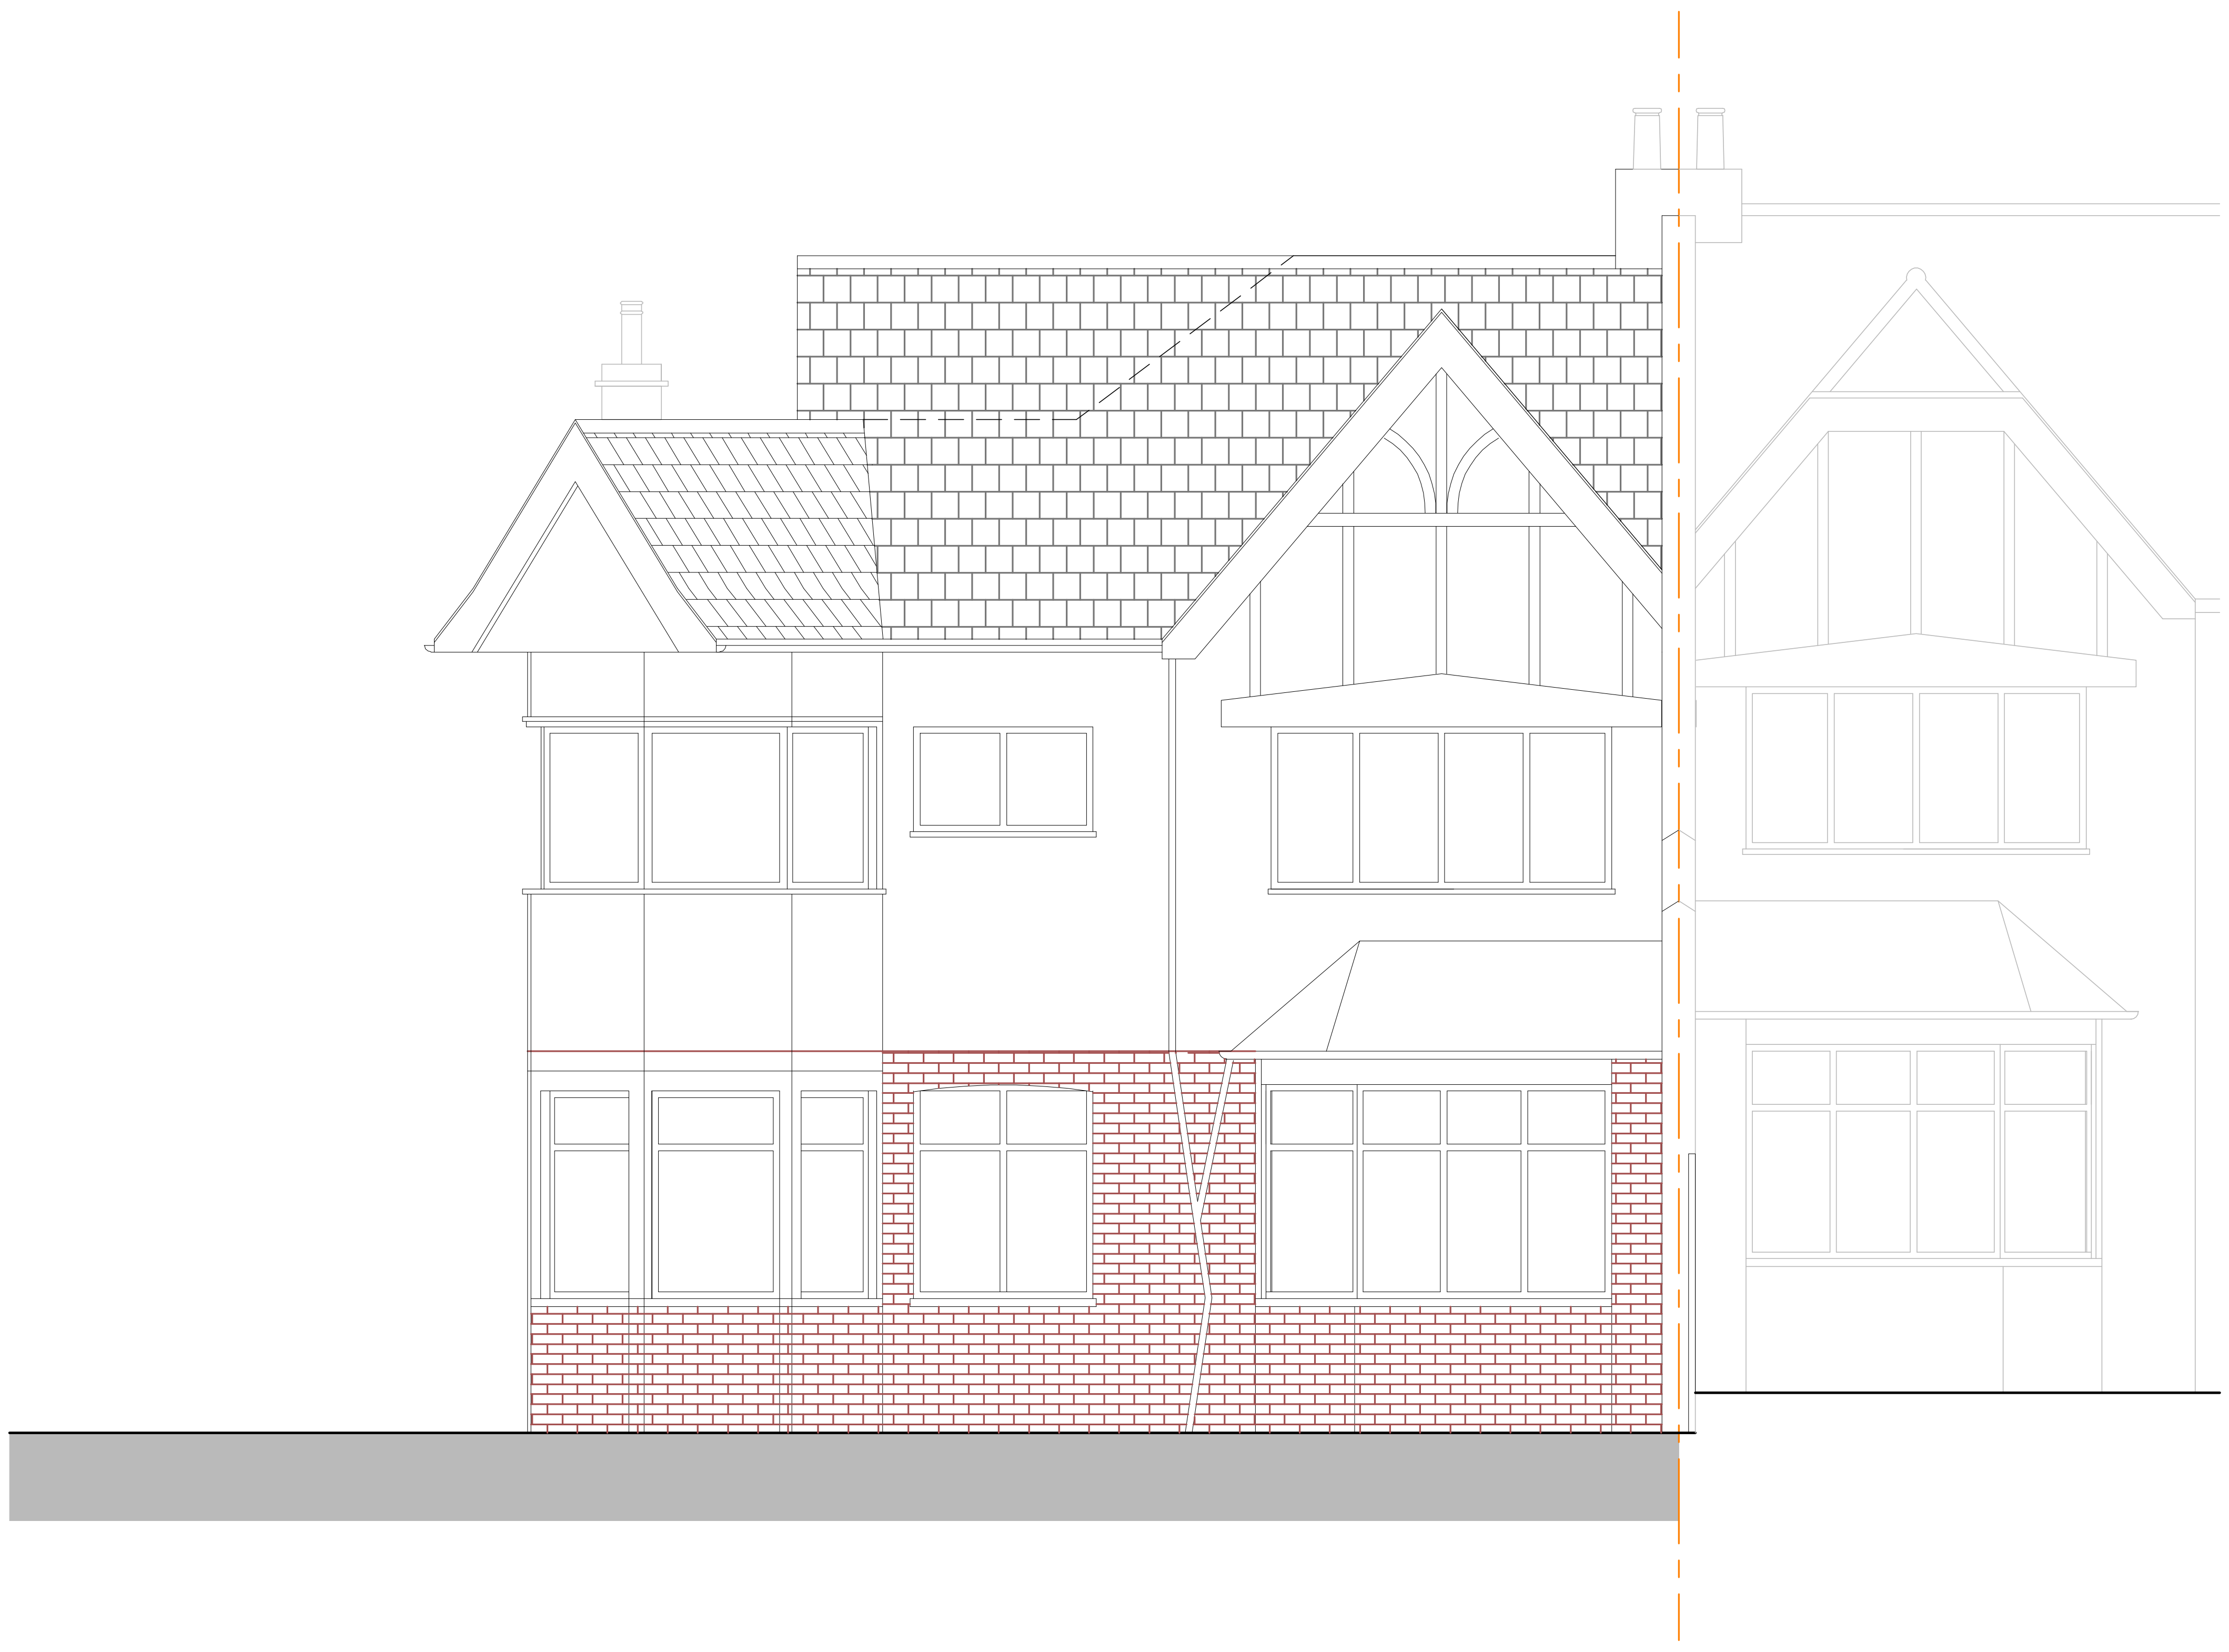

PROPOSED SOUTH ELEVATION @ 1:50

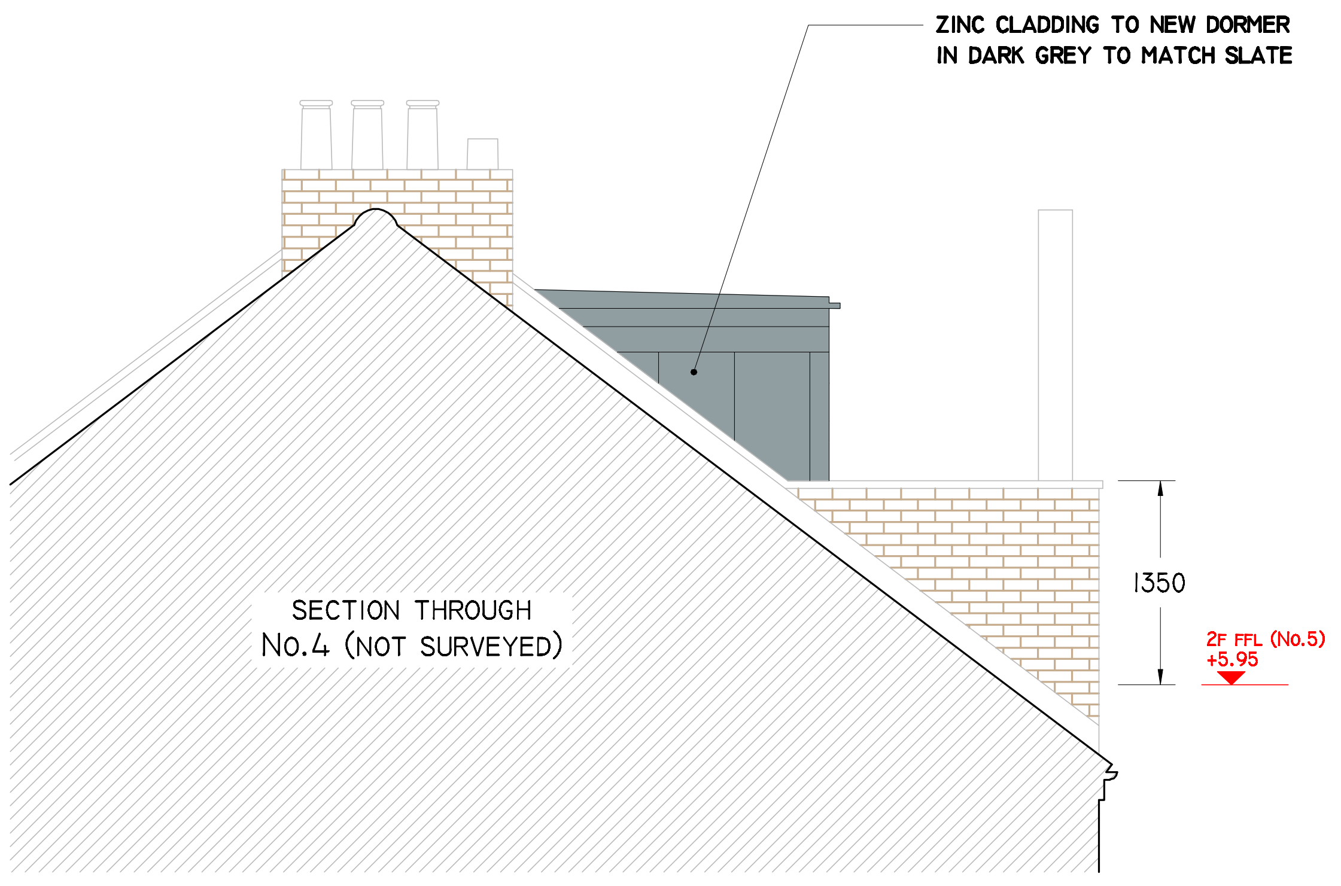
ZINC CLADDING TO NEW DORMER
IN DARK GREY TO MATCH SLATE
SECTION THROUGH
No.4 (NOT SURVEYED)
1350
2F FFL (No.5)
+5.95

PROPOSED EAST ELEVATION @ 1:50

0
1
2
5 METRES

SCALE BAR FOR 1:50

REV.				etchdesign
ISSUE STATUS PLANNING	PROJECT	No.5, THE GARDENS, LONDON, N8 7PL		62 Mount View Road London N4 4JR
	DRAWING	PROPOSED ELEVATIONS		
	DRAWING No.	ED/5TG/401	DRAWN BY MC	
	DATE	MAY 26	SCALE 1:50@a1	info@etchdesign.com