
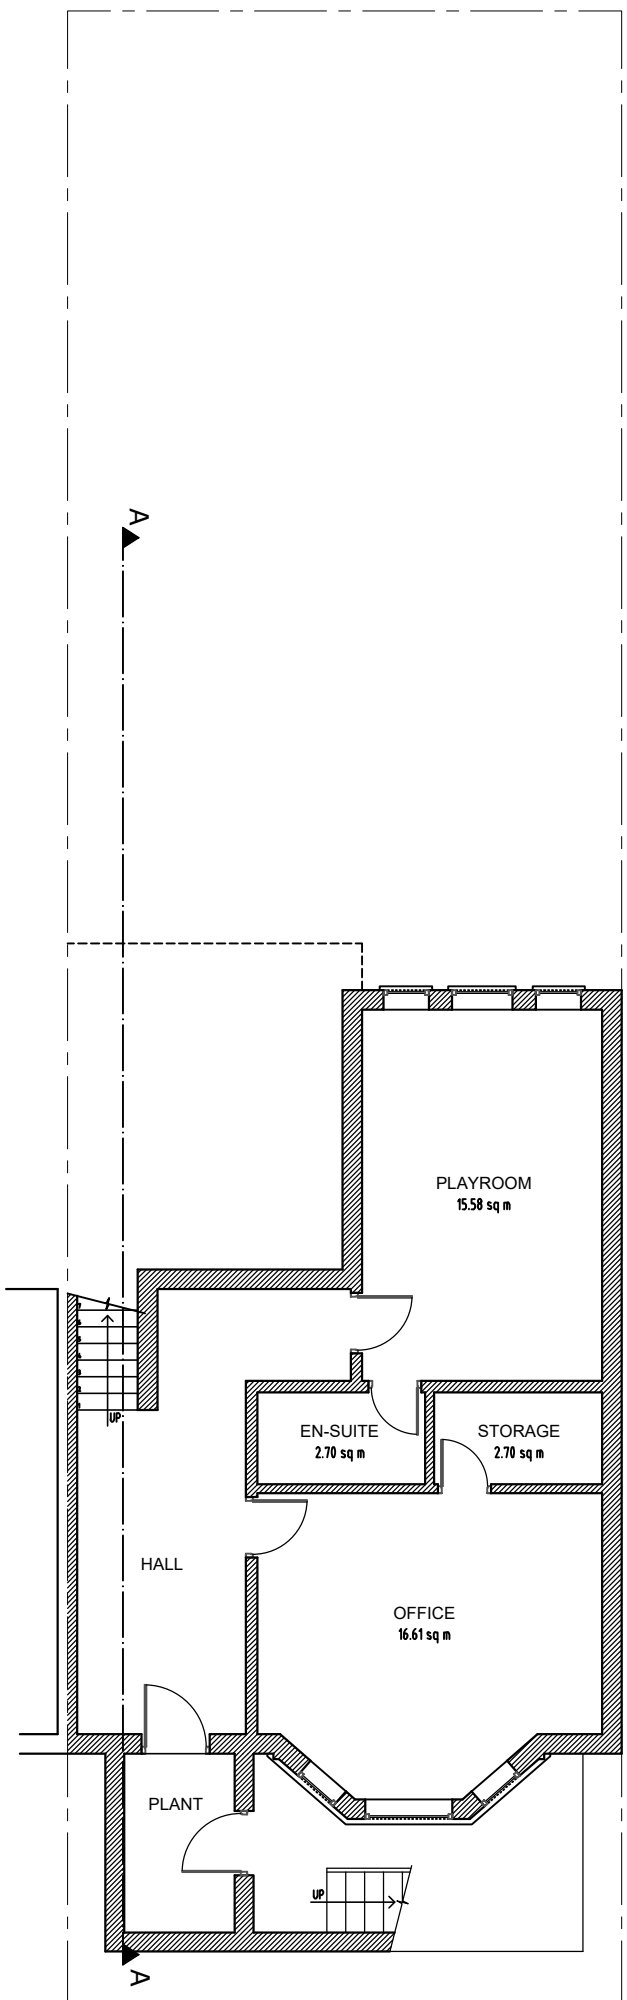



Proposed Basement Floor

Scale 1:100

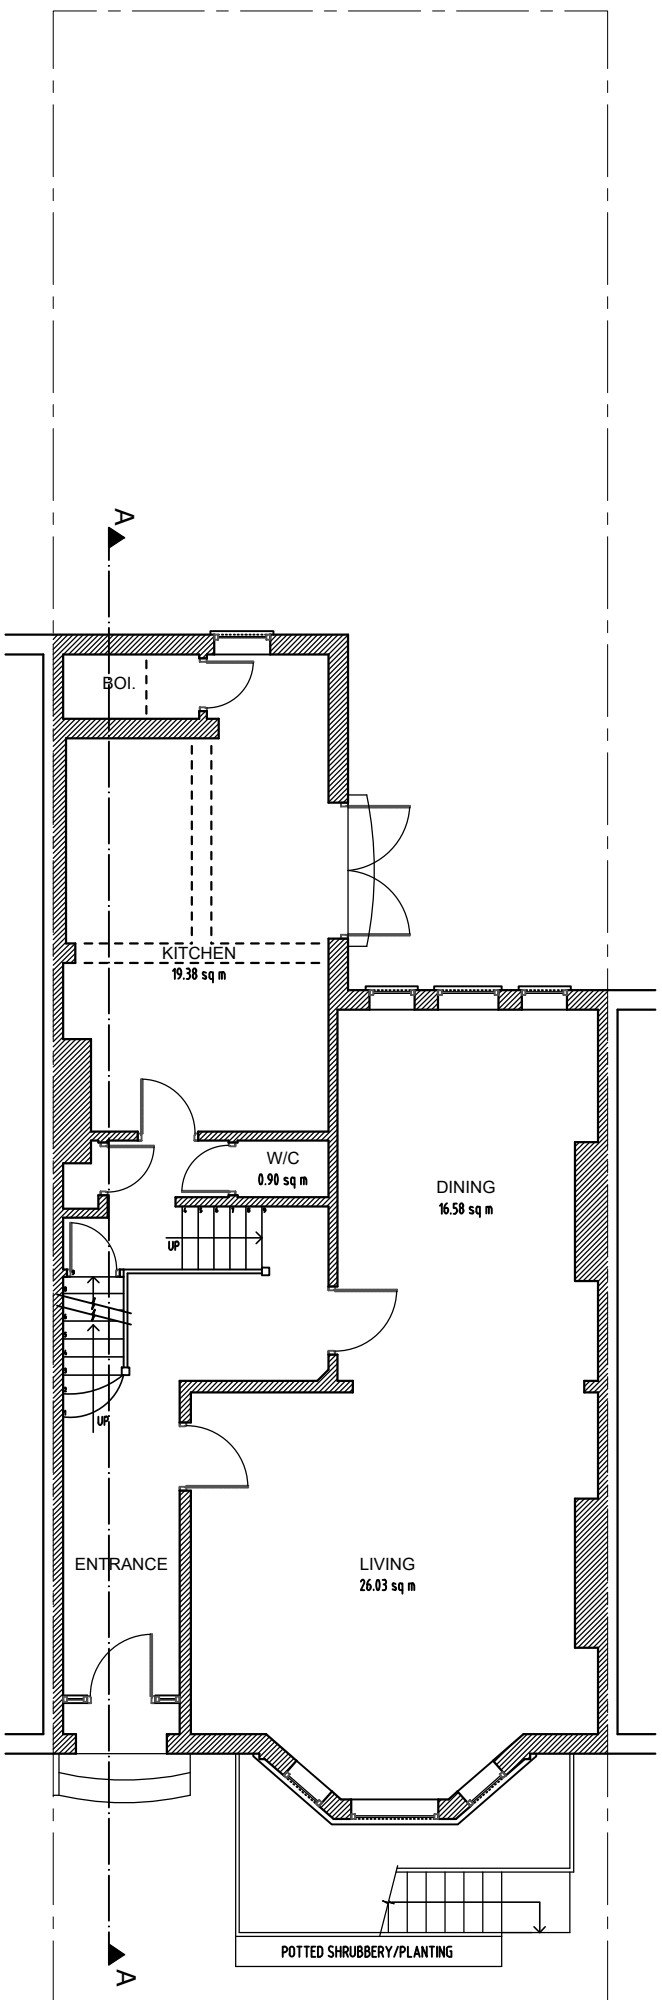


Proposed Ground Floor

Scale 1:100

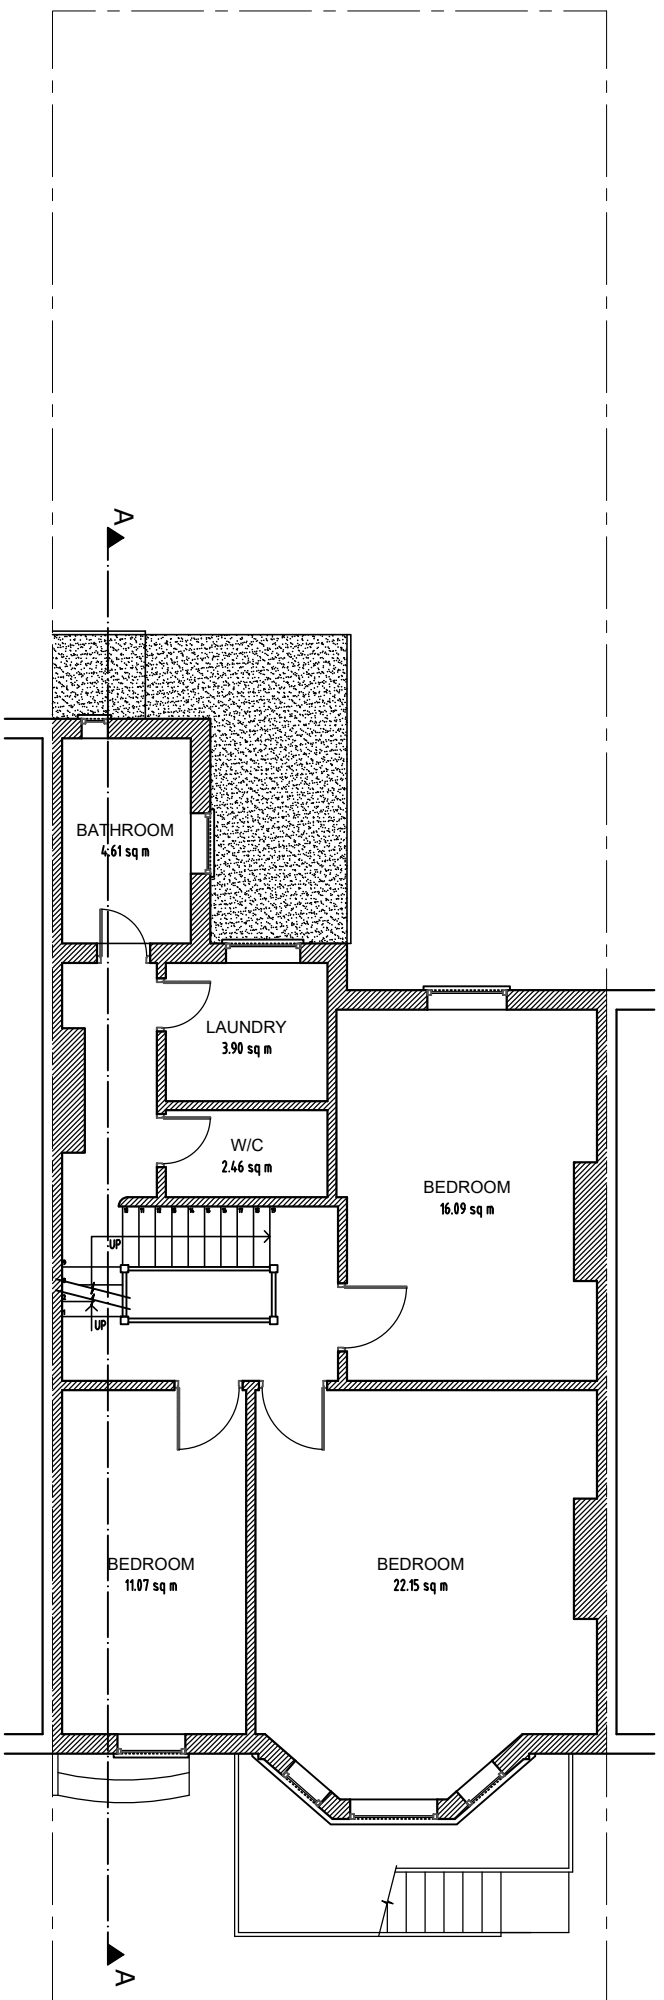

Proposed First Floor

Scale 1:100

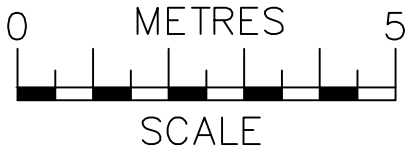

Planning
info@ajsplanning.co.uk
020 81501820

NOTES

The contractors are to check all the dimensions, levels,drain runs and general condition of the site before works commence.

All works are to be carried out in accordance with current Building Regulations, British Standards, Code of Practice and Local Authority Requirements.

Project:
35 Vartry Road,
London N15 6PR


Title: Proposed Floor Plans
Basement; Ground And First

Date: 20.04.26

Scale: 1:100 @ A3


Dwg. No. VR.35.PR.101

Rev: 0

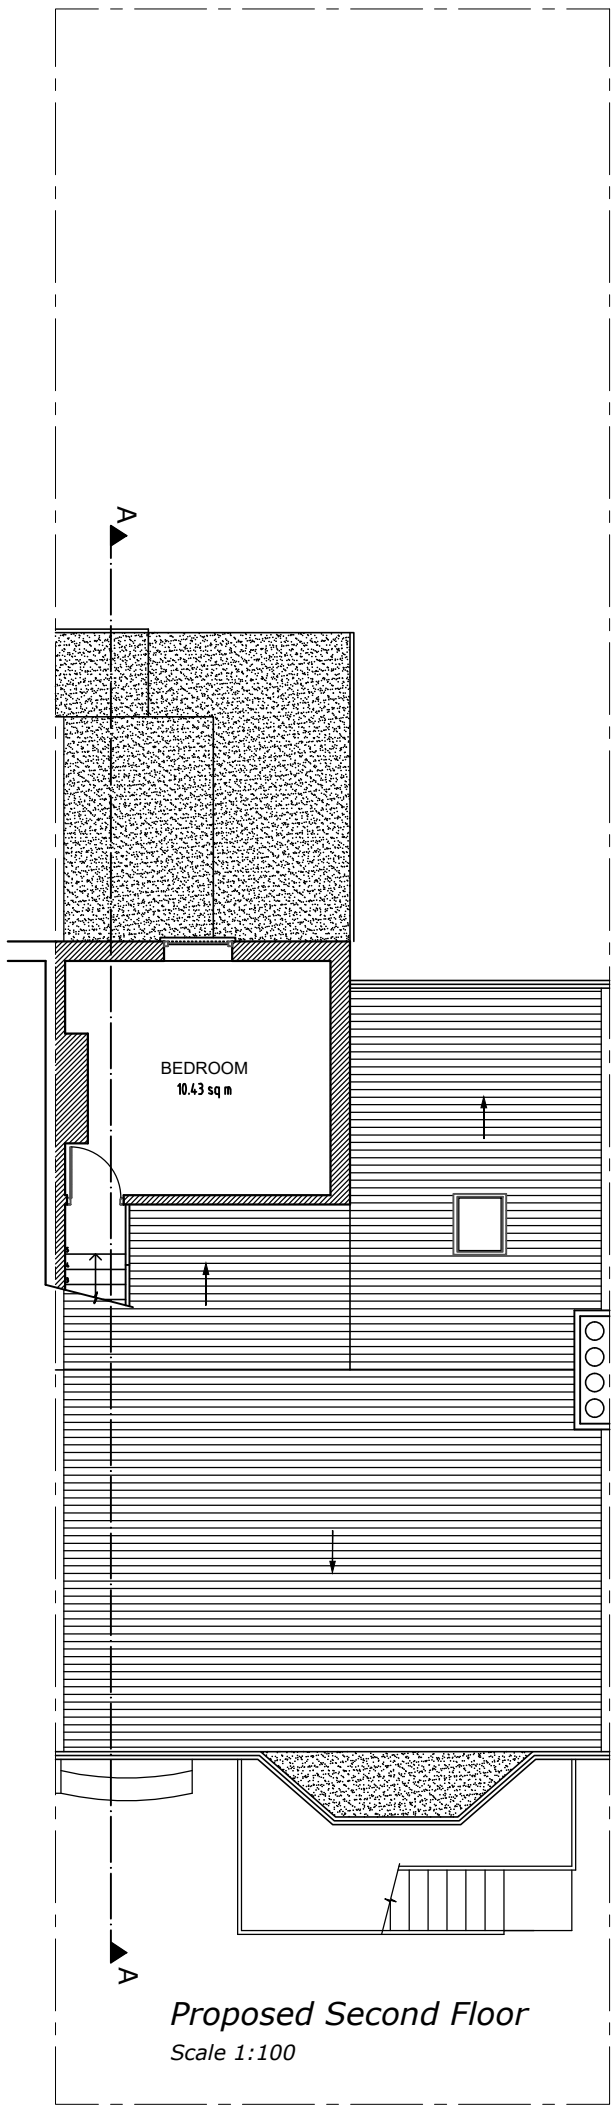

Proposed Second Floor

Scale 1:100

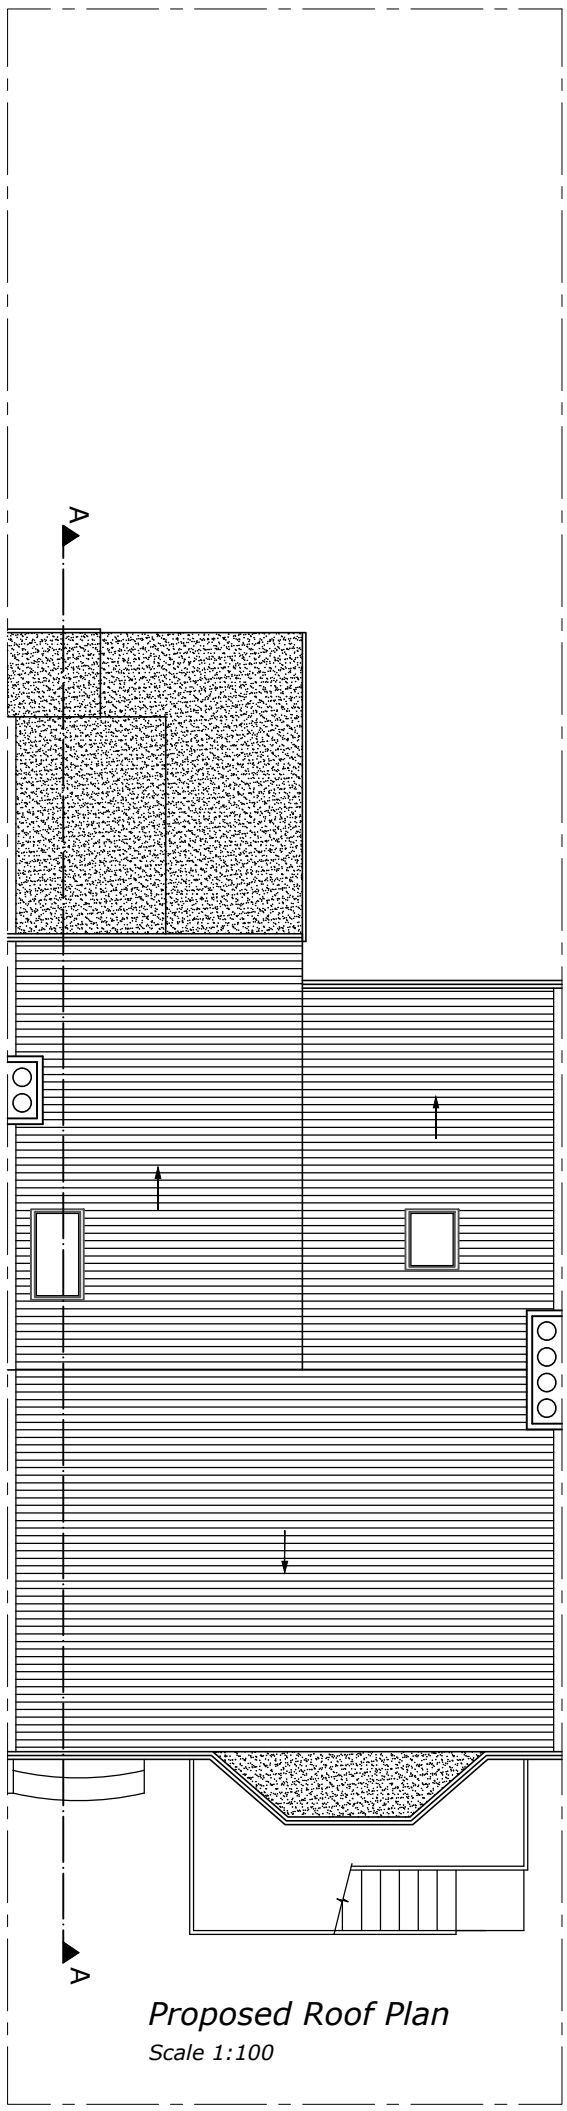

Proposed Roof Plan

Scale 1:100

0 METRES 5

SCALE

ajs Planning

info@ajsplanning.co.uk

020 81501820

NOTES

The contractors are to check all the dimensions, levels,drain runs and general condition of the site before works commence.

All works are to be carried out in accordance with current Building Regulations, British Standards, Code of Practice and Local Authority Requirements.


Project:

35 Vartry Road,
London N15 6PR

Title: Proposed Floor Plans
Second And Roof


Date:	Scale:
20.04.26	1:100 @ A3

Dwg. No.	Rev:
VR.35.PR.102	0

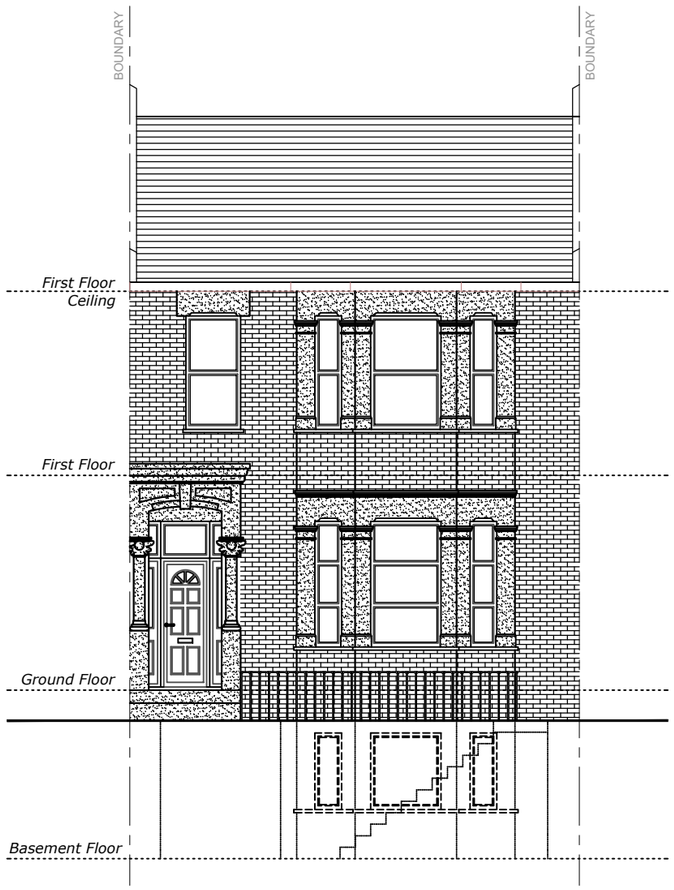

Proposed Front Elevation

Scale 1:100

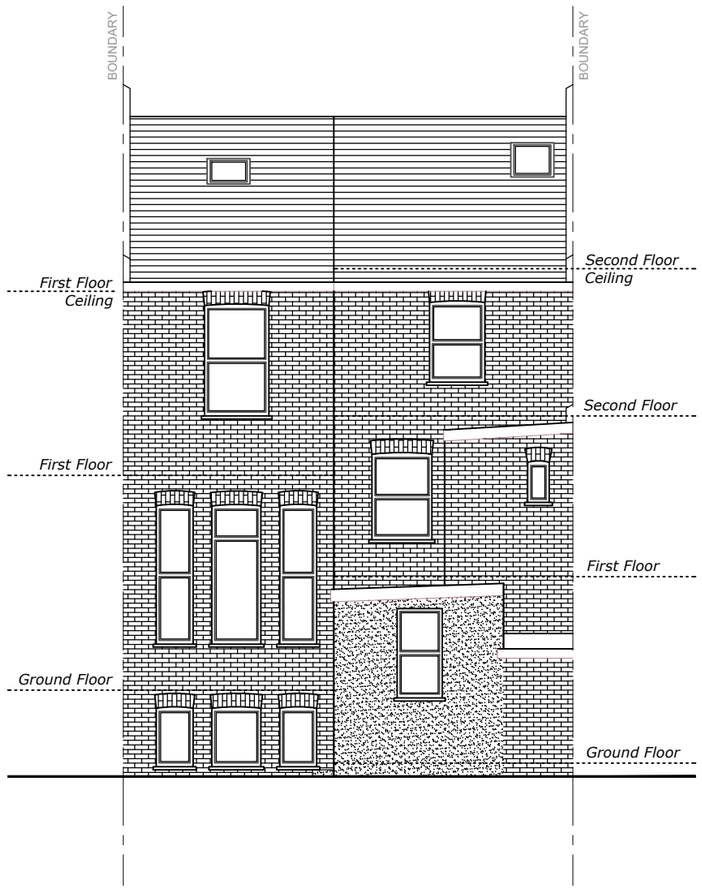

Proposed Rear Elevation

Scale 1:100

0 METRES 5

SCALE

ajs Planning

info@ajsplanning.co.uk

020 81501820

NOTES

The contractors are to check all the dimensions, levels,drain runs and general condition of the site before works commence.

All works are to be carried out in accordance with current Building Regulations, British Standards, Code of Practice and Local Authority Requirements.


Project:

35 Vartry Road,
London N15 6PR

Title: Proposed
Front & Rear Elevations


Date:	Scale:
20.04.26	1:100 @ A3

Dwg. No.	Rev:
VR.35.PR.103	0

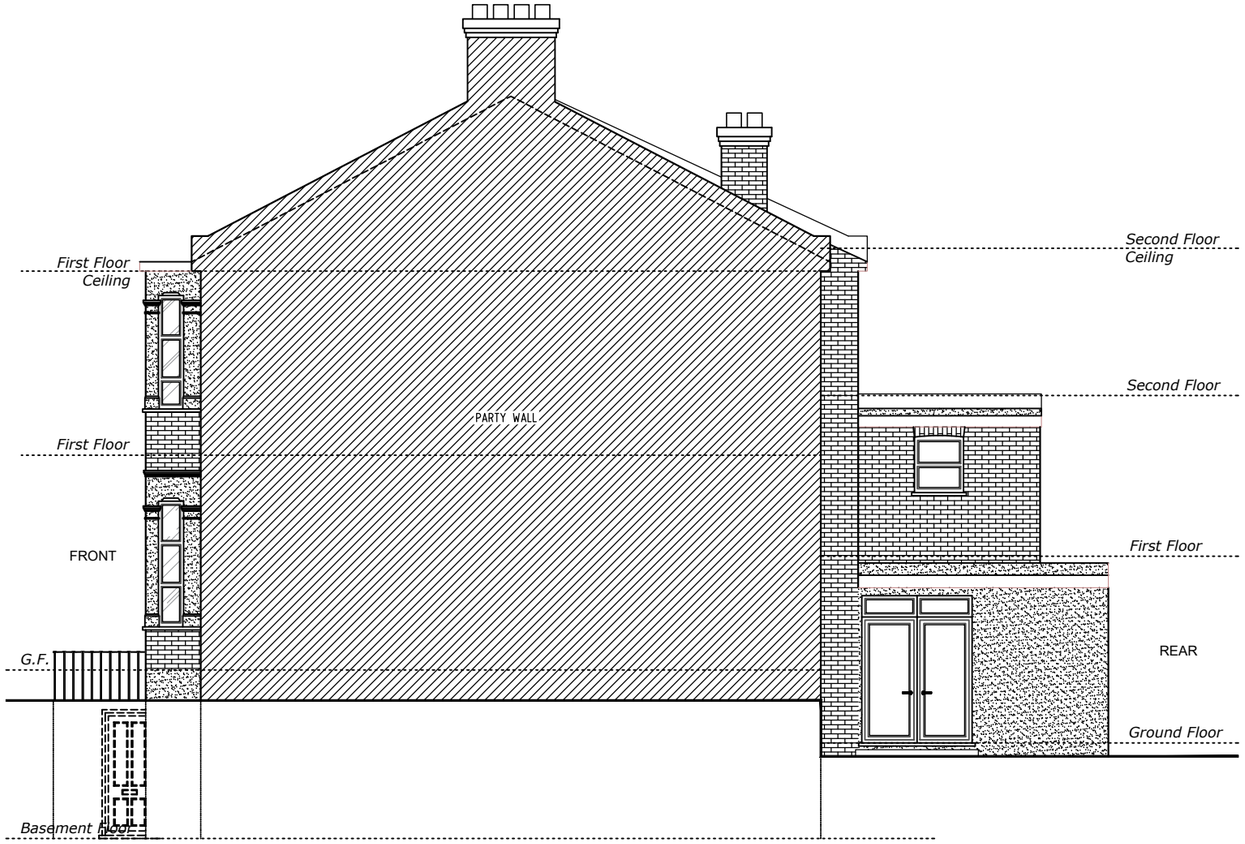

Proposed Side 1 Elevation

Scale 1:100

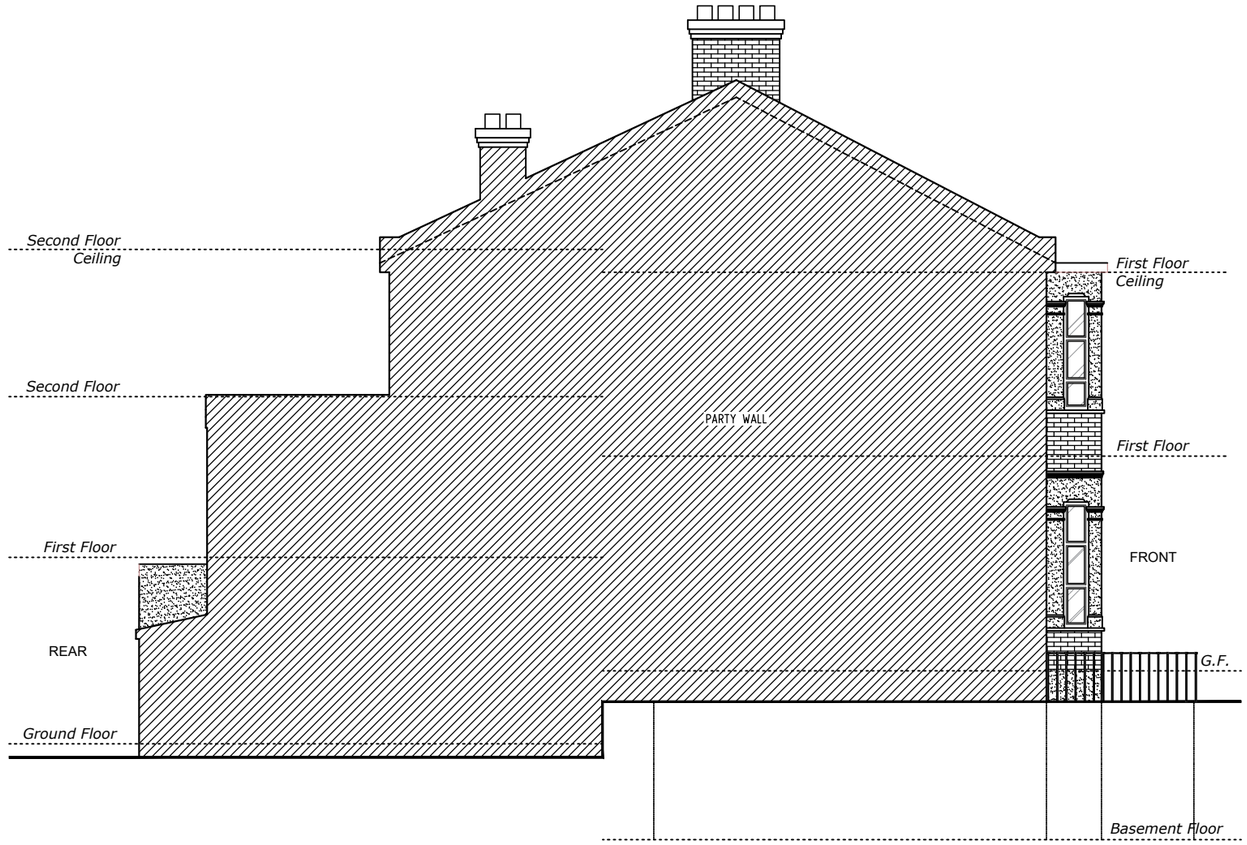

Proposed Side 2 Elevation

Scale 1:100

0 METRES 5

SCALE

ajs Planning

info@ajsplanning.co.uk

020 81501820

NOTES

The contractors are to check all the dimensions, levels,drain runs and general condition of the site before works commence.

All works are to be carried out in accordance with current Building Regulations, British Standards, Code of Practice and Local Authority Requirements.


Project:

35 Vartry Road,
London N15 6PR

Title: Proposed
Side Elevations (1 & 2)

Date:	Scale:
20.04.26	1:100 @ A3

Dwg. No.	Rev:
VR.35.PR.104	0

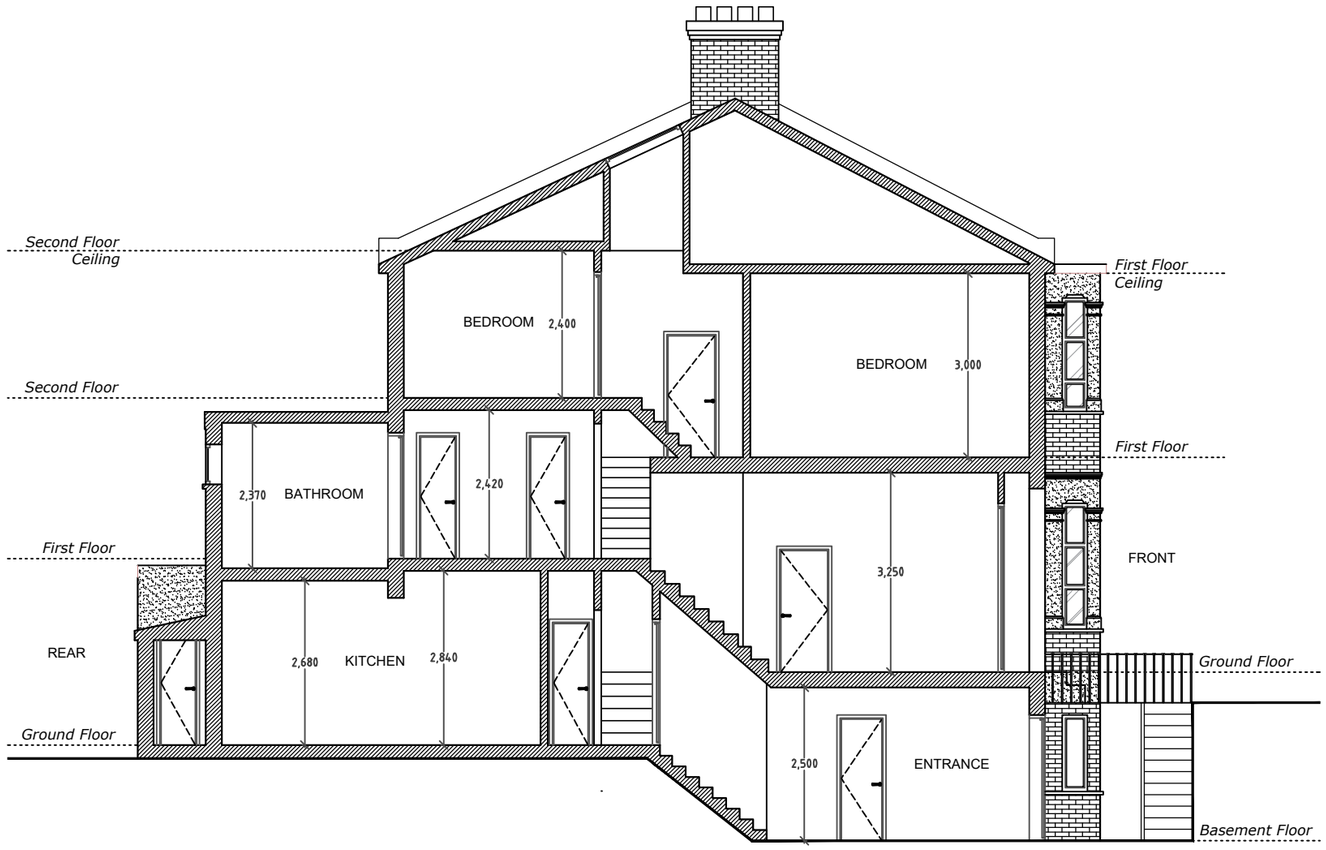

Proposed Section A-A

Scale 1:100

ajs Planning
info@ajsplanning.co.uk
020 81501820

NOTES
The contractors are to check all the dimensions, levels,drain runs and general condition of the site before works commence.

All works are to be carried out in accordance with current Building Regulations, British Standards, Code of Practice and Local Authority Requirements.

Project:
35 Vartry Road,
London N15 6PR

Title: Proposed
Section A-A

Date: 20.04.26

Scale: 1:100 @ A3

Dwg. No. VR.35.PR.105

Rev: 0