Scale Bar 1:50 — 0 — 0.5 — 1 — 2.5m

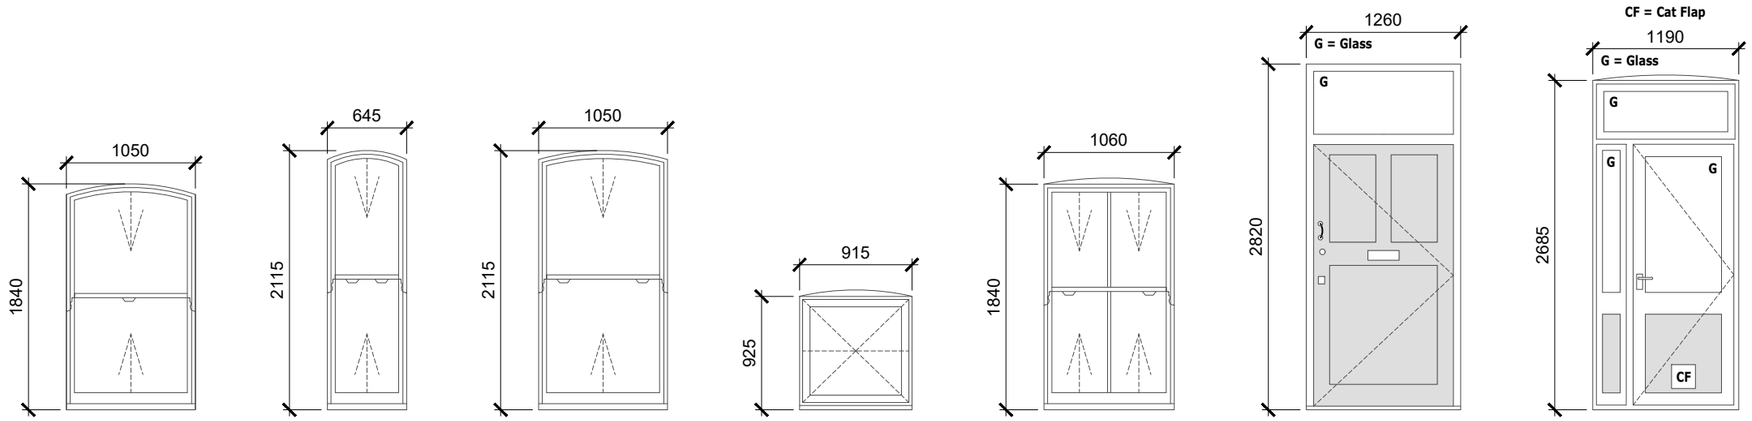

1 Existing Window & Door Schedule

Scale:1:50 @ A3

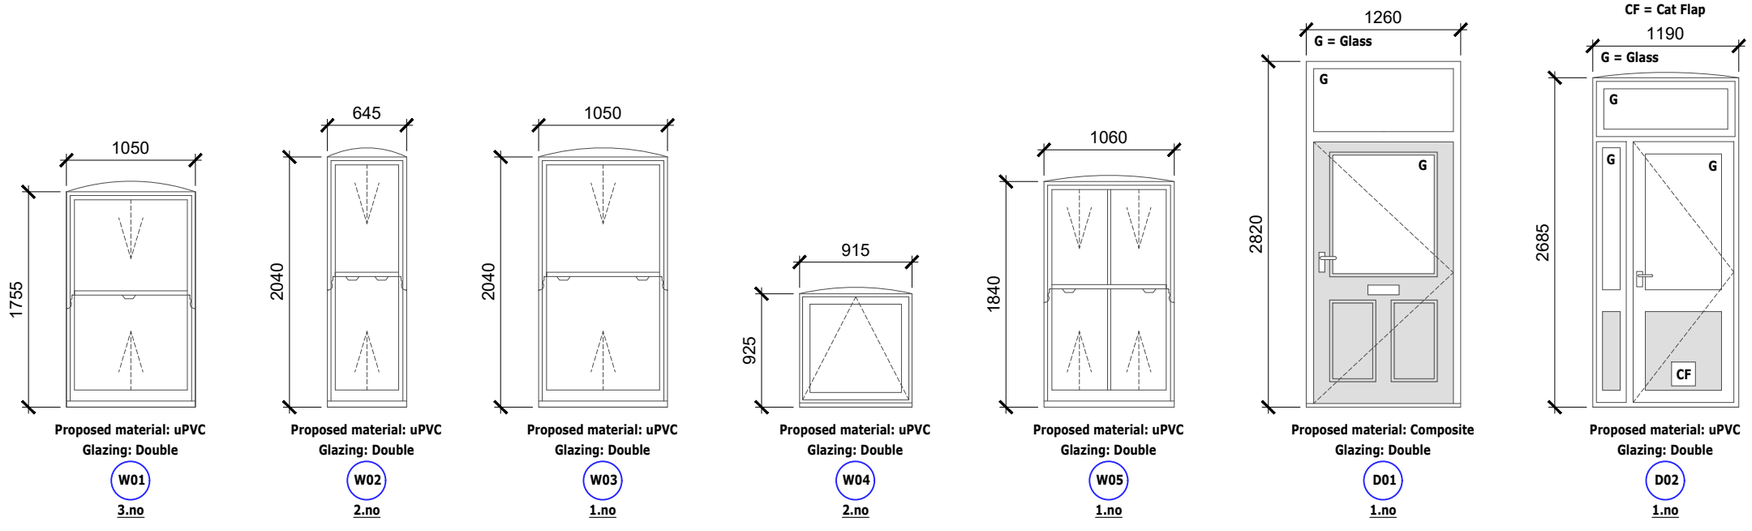

2 Proposed Window & Door Schedule

Scale:1:50 @ A3

Rev	Description	By	QA	DD.MM.YY
P2	Client feedback	TVS	DM	02.06.26
P1	Planning	TVS	DM	28.05.26

© This drawing and any design hereon is the copyright of Potter Raper and must not be reproduced without their written consent. All drawings remain the property of Potter Raper. Figured dimension only to be taken from this drawing. All dimensions to be checked on site. Please inform Potter Raper immediately of any discrepancies before work proceeds.

Client
Wates / Clarion

Project Name
Capital Works 2026 / 27

Project Location
3 Pembury Road, Haringey,
London, N17 6SR

Sheet Name
Existing and Proposed
Window & Door Schedules

Project Status
Planning

Drawing Nr.
12235-PR-PR_03-ZZ-DR-A-PL401

Scale
1:50 @ A3

POTTER RAPER
Duncan House
1A Burnhill Road
Beckenham
Kent
BR3 3LA
Tel: 020 8658 3538