



02 EXISTING SECOND FLOOR PLAN

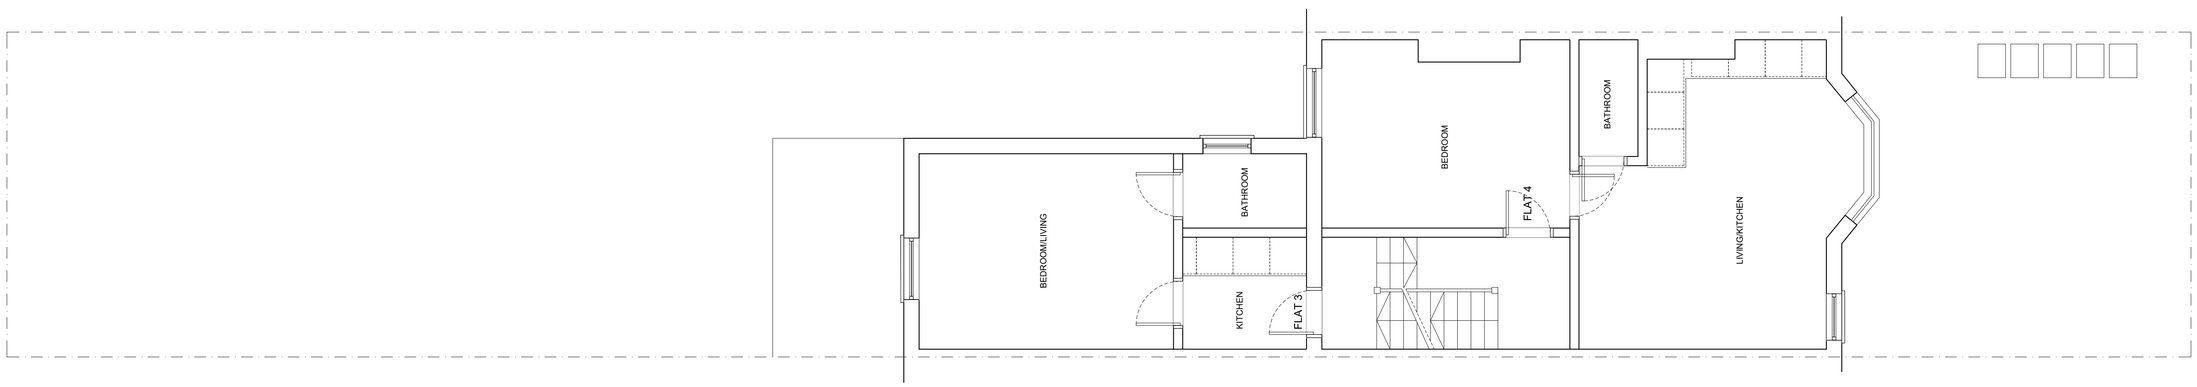

02 EXISTING FIRST FLOOR PLAN

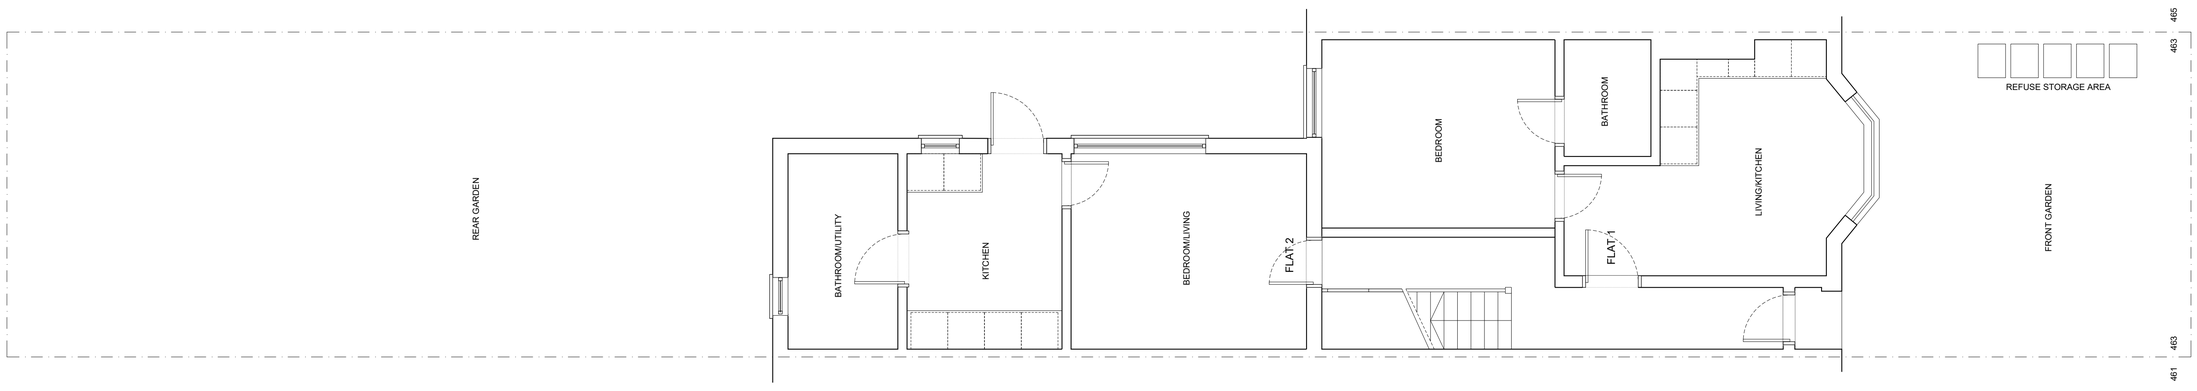

01 EXISTING GROUND FLOOR PLAN

1. Contractor and all sub-trades shall verify all site dimensions, all drawings, details and specifications and report any discrepancies to MSK Design Ltd in writing for approval before proceeding with the work.
3. Contractor shall address all specification documentation alongside alongside this drawing where applicable, and ensure that all discreet detailing taken on under any CDP conforms with the design intent shown. The contractor shall notify MSK Design Ltd in writing for approcal before proceeding with any work that deviates from the specification and/or design intent.
4. Contractor shall comply with the contract documents, performance requirements, applicable codes and regulations.
5. All drawings and written material herein constitutes the original and unpublished work of MSK Design Ltd, and may not be duplicated or disclosed without the written consent of MSK Design Ltd.
6. Drawings not to be scaled.

Revision	Date	Note
0	12.04.2026	ISSUE

SCALE
0 0.5 1 1.5 2.5 4m

MSK DESIGN LTD
230 High Street, Barnet, EN5 5TD
020 3962 4480
www.mskdesign.co.uk
info@mskdesign.co.uk

Client
TSE

Project
463 High Road
London
N22 8JD

Area
FLOOR

Drawing Name
EXISTING
FLOOR PLANS
SHOWING SETTING OUT

Base Drawing

File/Phase/Stage
STAGE 3

Status
PLANNING

Drawn By
MK

Scale
1:50@A1
1.100@A3

Project No	Originator	Level	Group	Area	Doc Type	Identifier
10716	MSK	00	DR	AR	PL	000

Revision
0