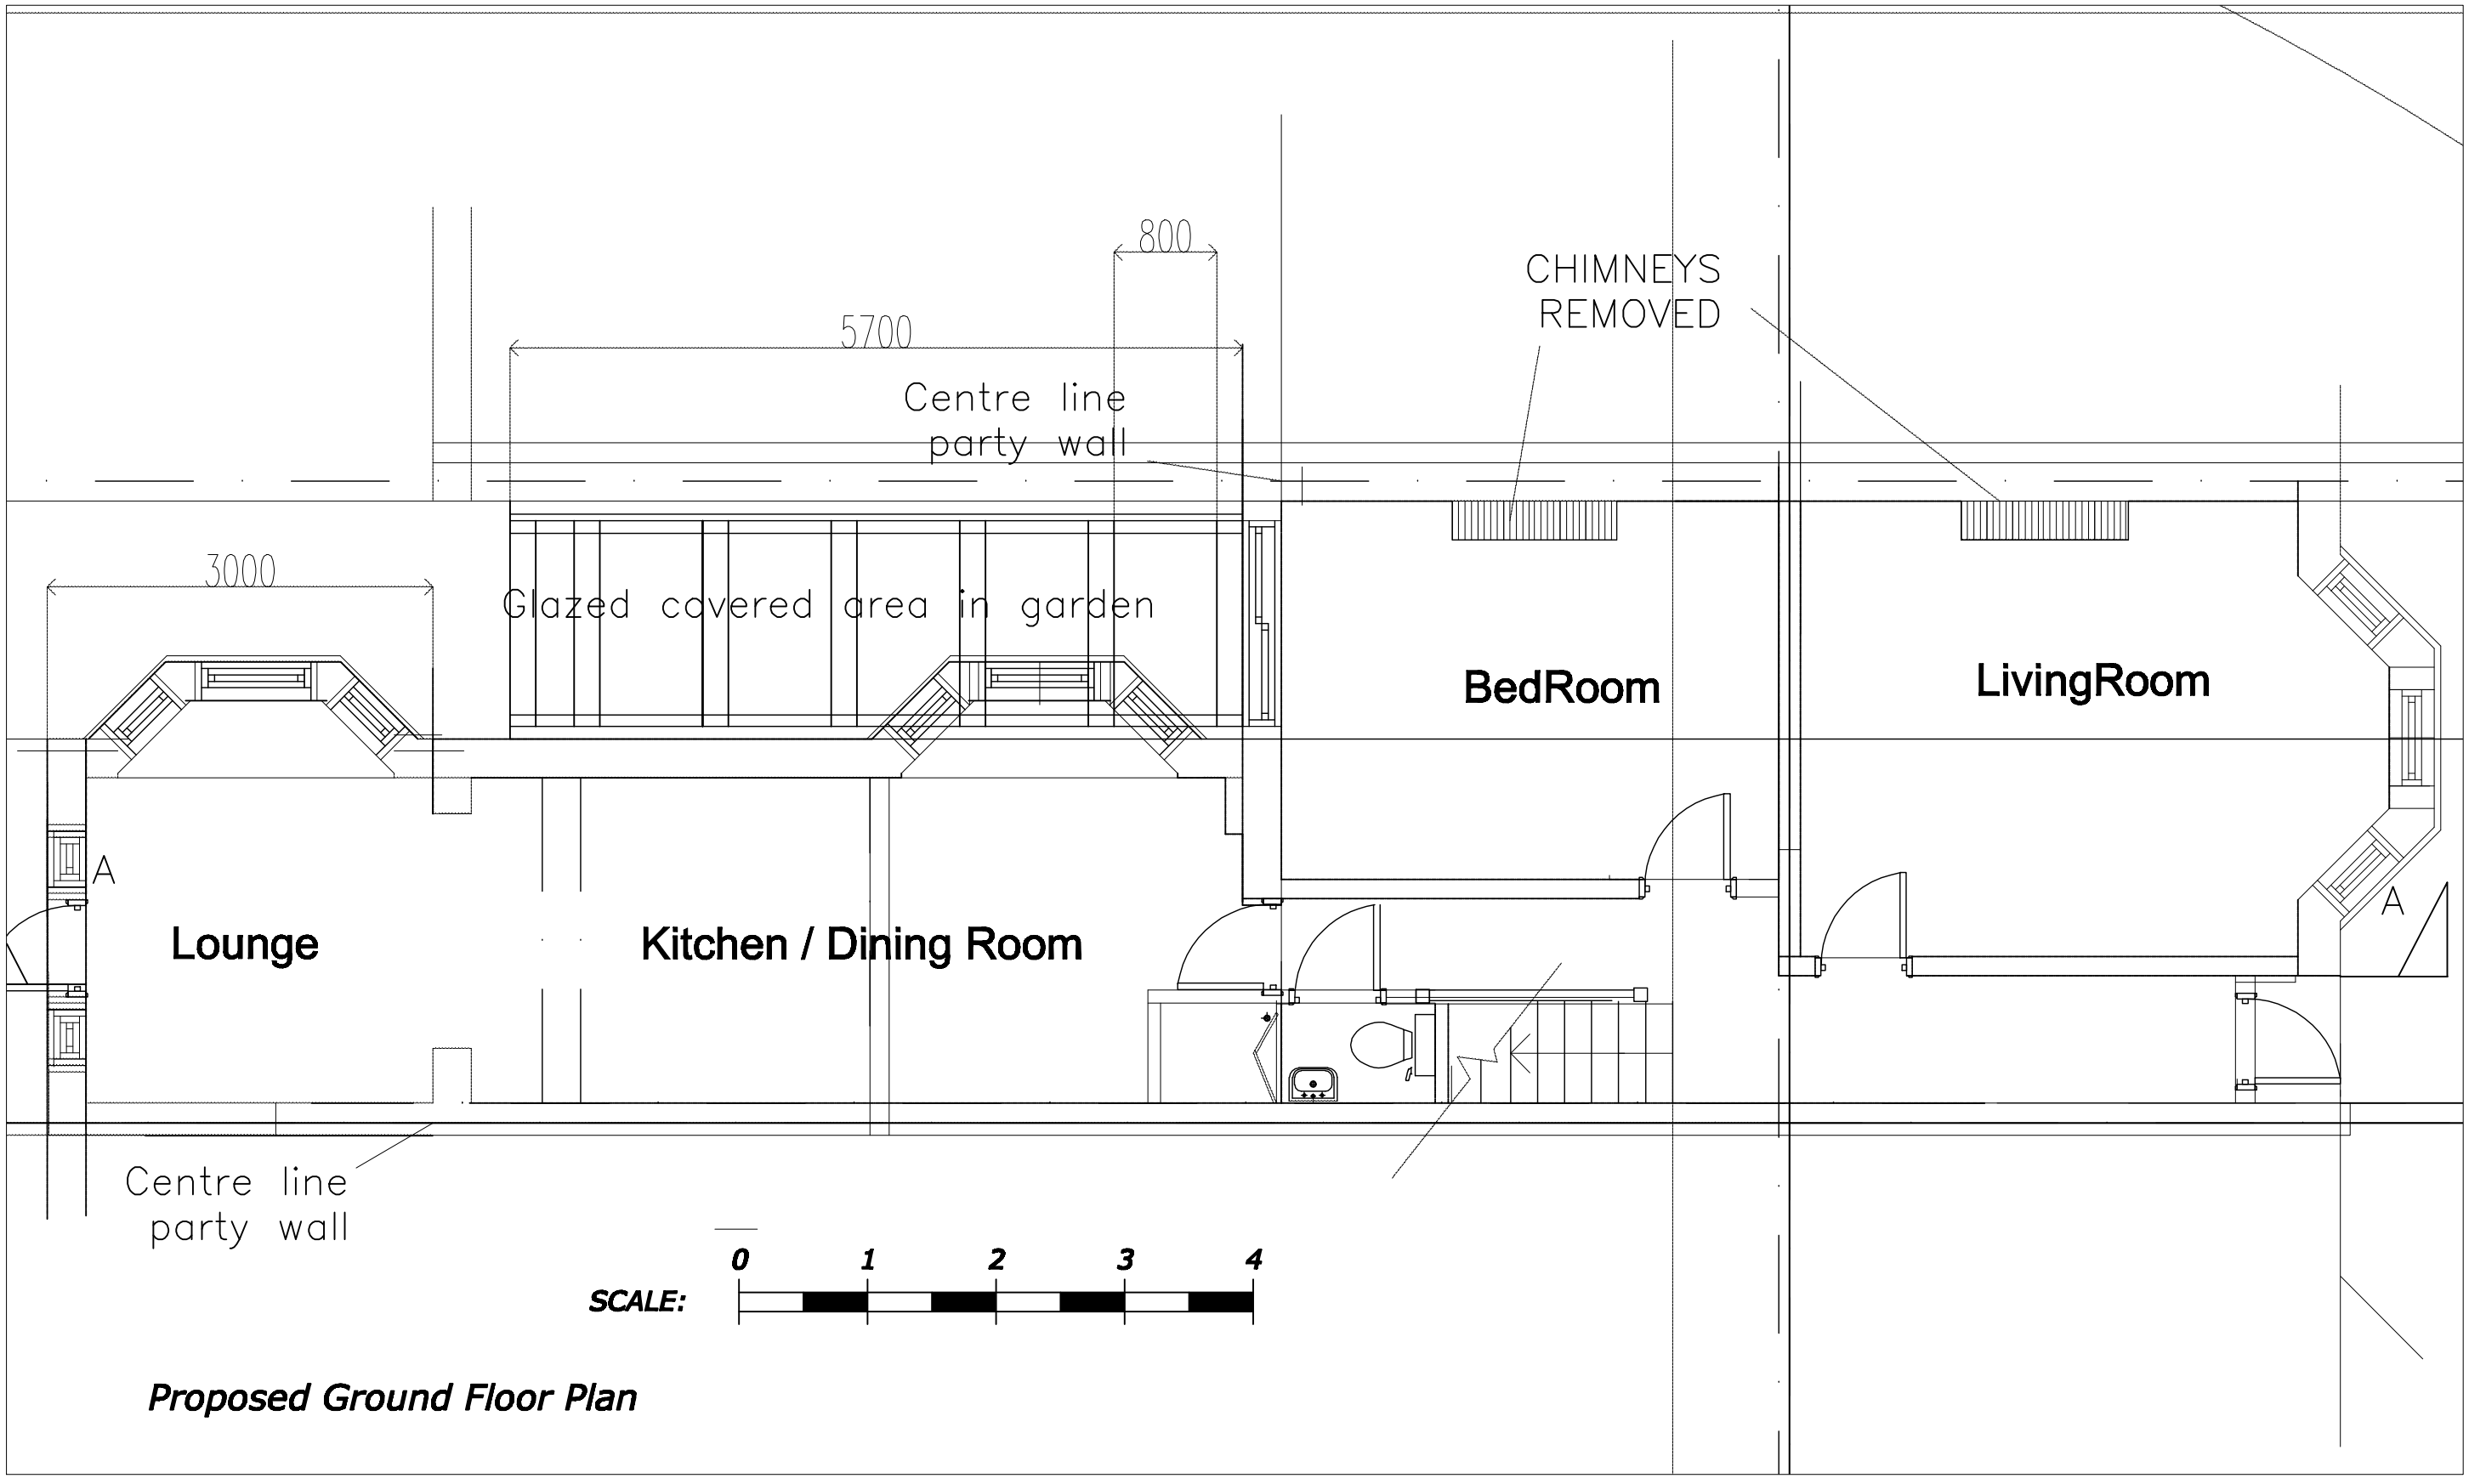

Proposed Ground Floor Plan

19 TRURO ROAD, LONDON N22 8EH

JV ARCHITECTS
GARDEN STUDIOS 71-75 SHELTON STREET
COVENT GARDEN, LONDON WC2H 9JQ
TEL: 0208 340 5665

Drg. No. 2025/305/11
Scale: 1:50
Date: 7/8/25
Drawn by: JVA

REVISION
*

© copyright.