
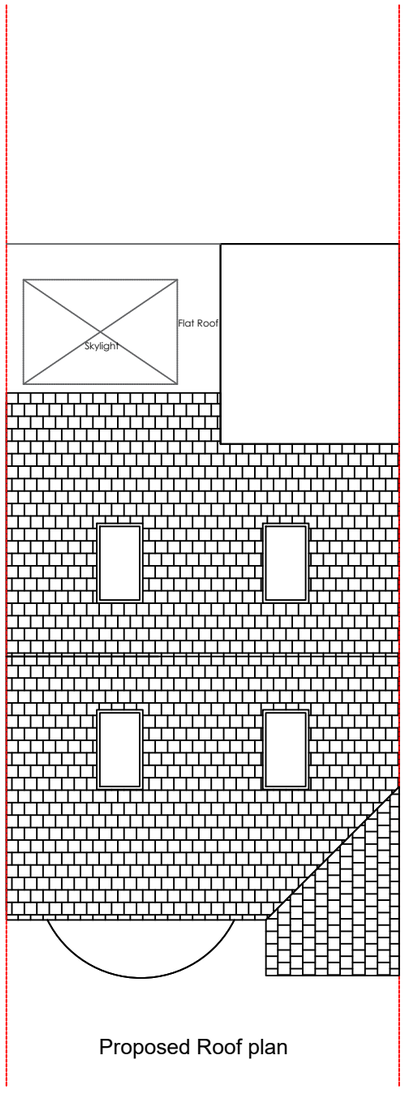


Proposed Roof plan

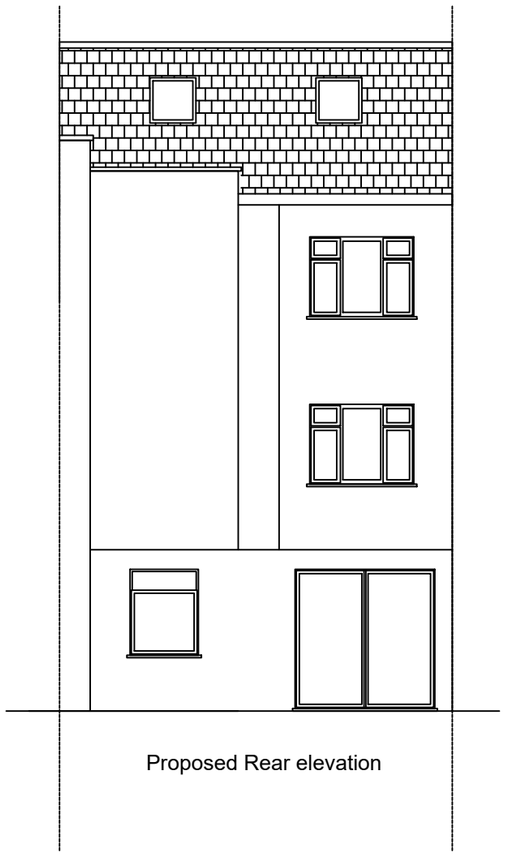

Proposed Rear elevation

VITCO
PLANNING AND ARCHITECTURE

21 Lewston Place London N16 6RJ
020 35149817 M: 07506924401
E: info@vitcoplanning.co.uk

PROJECT:

7 Lockmead Rd,
London N15 6BX

TITLE:

Proposed Roof plan
And rear Elevation

DATE:

27/08/2026

DWG NO:	REV:	Drawn by:
02		LE

NOTE: The drawings are for idea or planning purposes only. professional knowledge is required to be approved before any kind of work. All dimensions to be checked on site.

0 5M

SCALE: 1:100 at A3