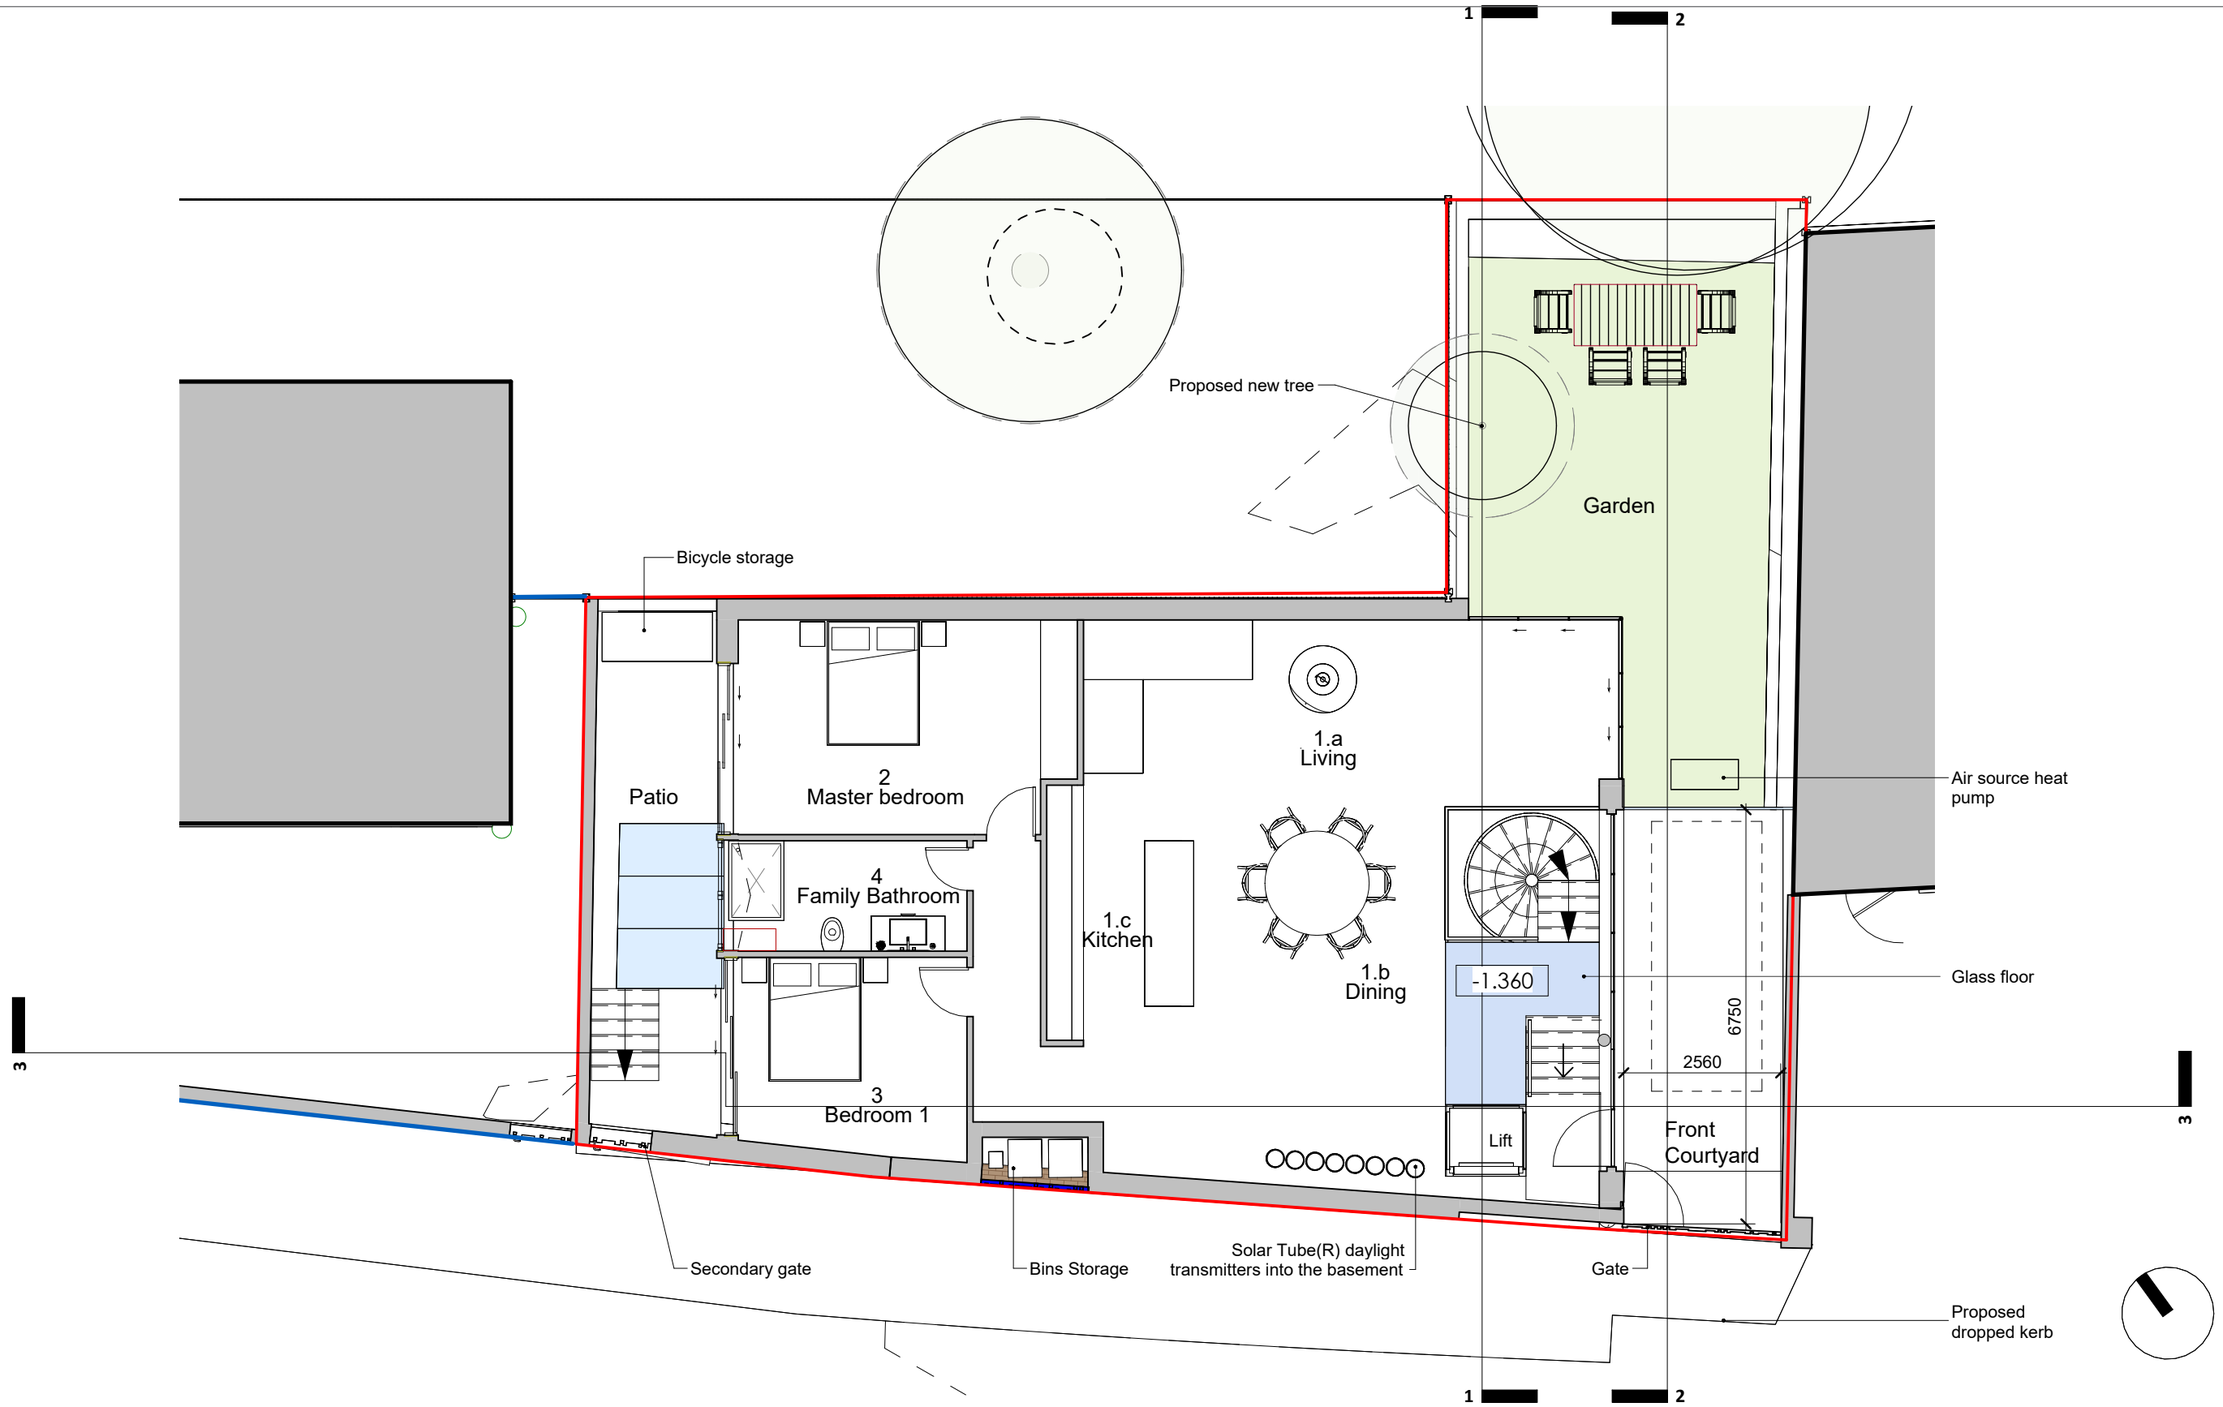

Proposed Ground Floor Plan

@ 1 : 100

0 1000mm 5000mm 10000mm

@ 1:100

AR Architecture
Office 110, Centro Workshops,
64 Pratt Street, Camden, London,
NW1 0DL
T: +44 207 209 2851
E: info@ar-arch.co.uk

Drawing Name:
Proposed Plan_Ground Floor

Project No:	Drawing No:	Status:	Revision:
25001	3.200.101	P	A