

62 Hamilton Road, London NW10 1NG


EX 01

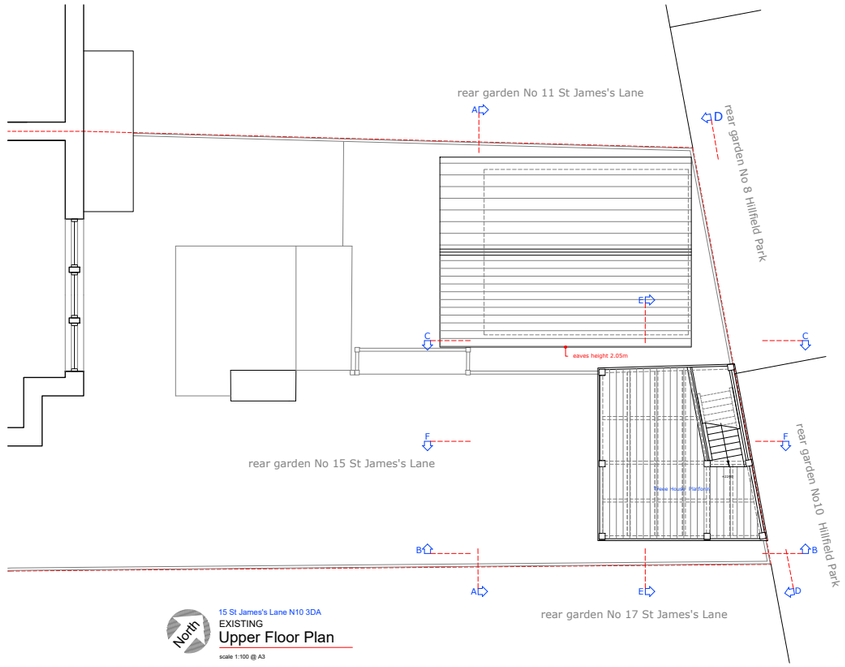

15 St James's Lane N10 3DA
EXISTING
Upper Floor Plan
scale 1:100 @ A3

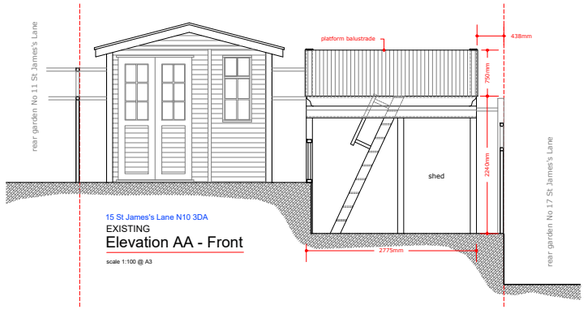


15 St James's Lane N10 3DA
EXISTING
Elevation AA - Front
scale 1:100 @ A3

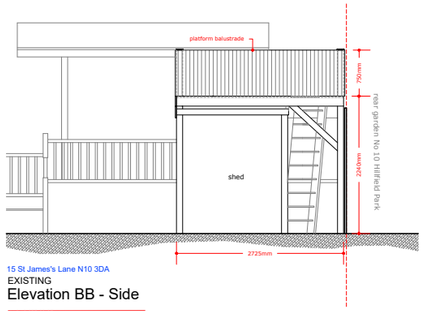


15 St James's Lane N10 3DA
EXISTING
Elevation BB - Side
scale 1:100 @ A3




15 St James's Lane N10 3DA
EXISTING
Elevation CC - Side
scale 1:100 @ A3

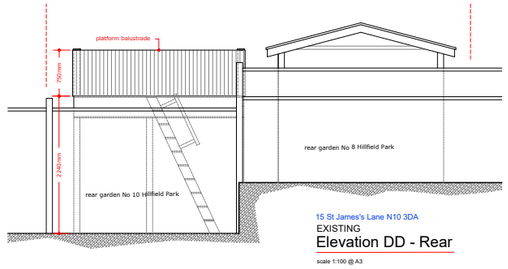


15 St James's Lane N10 3DA
EXISTING
Elevation DD - Rear
scale 1:100 @ A3

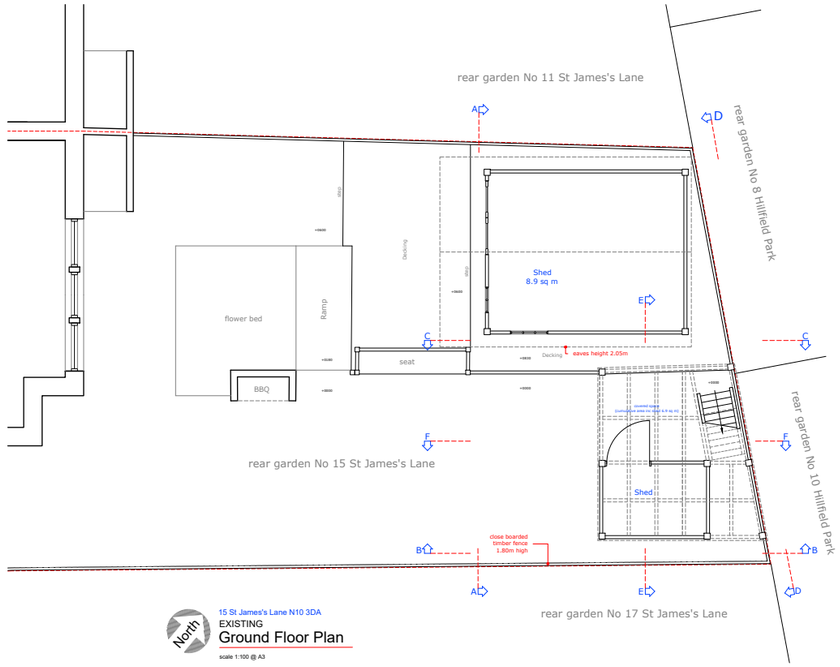

15 St James's Lane N10 3DA
EXISTING
Ground Floor Plan
scale 1:100 @ A3

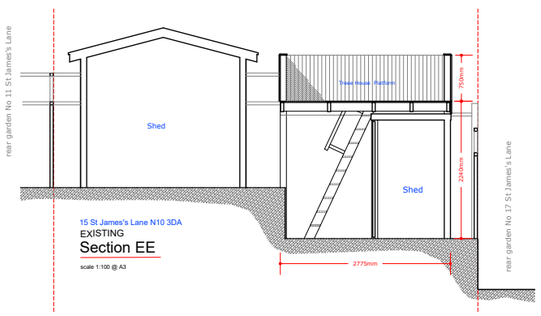

15 St James's Lane N10 3DA
EXISTING
Section EE
scale 1:100 @ A3

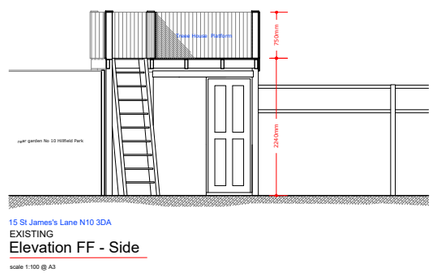

15 St James's Lane N10 3DA
EXISTING
Elevation FF - Side
scale 1:100 @ A3



Site Location Plan
1:1250 @ A3

SCALE 0 10 M

SCALE 0 10 M

Notes :

This drawing is intended as an initial appraisal of the site only. Do not use for the purposes of valuation.
This drawing has been produced using OS information and a full measured laser digital survey.The proposals are subject to further detailed site inspection(s) and are subject to planning.

All building work must comply with relevant British Standards and Building Regulations All dimensions to be checked on site prior to the commencement of works and any discrepancies or omissions refered to the Architect / Engineer / Contractor

The ownership of copyright of this drawing remains the property of Studio:08 architecture + planning ltd in accordance with the Copyright Design + Patents Act 1988.

Reproduction of this drawing or its content, wholly or in part by a 3rd party is prohibited without written approval. No implied licence exists.

NB: If a hard copy of this drawing is to be printed or copied at a remote source by a 3rd party it could result in minor distortions in the original scale. It is advised to verify the original scale has been reproduced accurately by checking the visual scales on the drawing.

Rev	Detail	Date

Drawing No. : 2140.EX 01

Revision :

Scale : 1:50 @ A1, 1:100 @ A3

Date : 28.09.26

Project Title:
15 St James's Lane
London
N10 3DA

Drawing Title :
EXISTING
Garden Structure (including platform)
Plans, Elevations and Sections

EX 01

Studio:08 architecture + planning ltd
Crows Nest
240 Stamford Hill
London N16 6TT

t:+44(0)7768 006364
e : planning@studio8-architects.com

©2026 studio:08 architecture + planning ltd

studio : 08
architecture + planning