
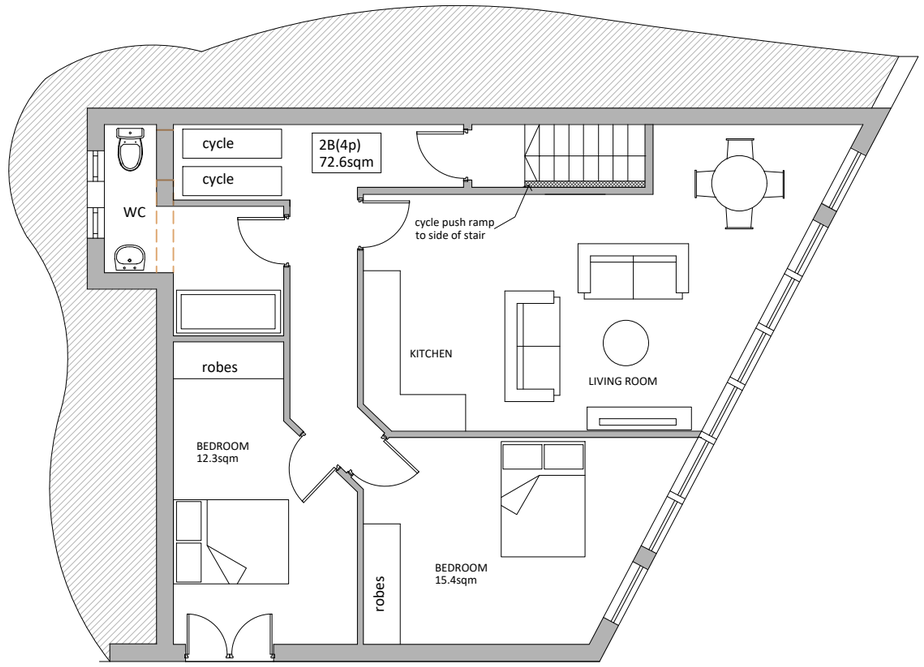


FIRST FLOOR PLAN -
PROPOSED

0 1 2 3 4 5m

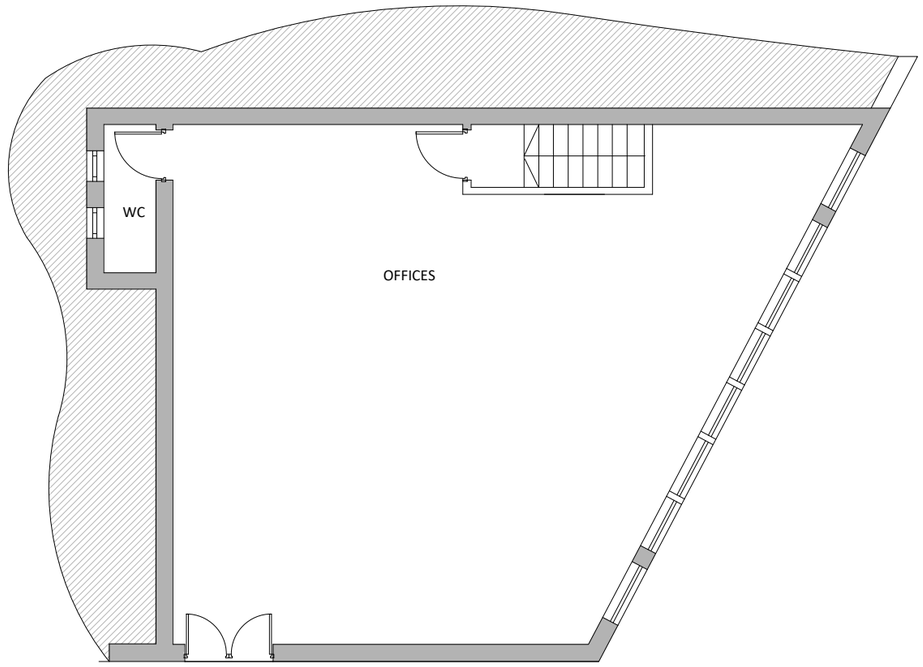

FIRST FLOOR PLAN -
EXISTING

SHP

First Floor, The Priory
HIgh Street
Redbourn AL3 7LZ

t: 01727 222 050
e: enquiries@planningconsent.com
w: www.planningconsent.com

Drawing Title:
First Floor Plan

Project:
Internal conversion to
Residential Flat

Location:
262 Langham Road
London N15 3NP

Scale: 1:100@A3

Drwn: shp

Date: mar 2026

Drawing No:

5547	PL01

Copyright and design right held by Stuart Henley & Partners Ltd. No unauthorised reproduction permitted.