
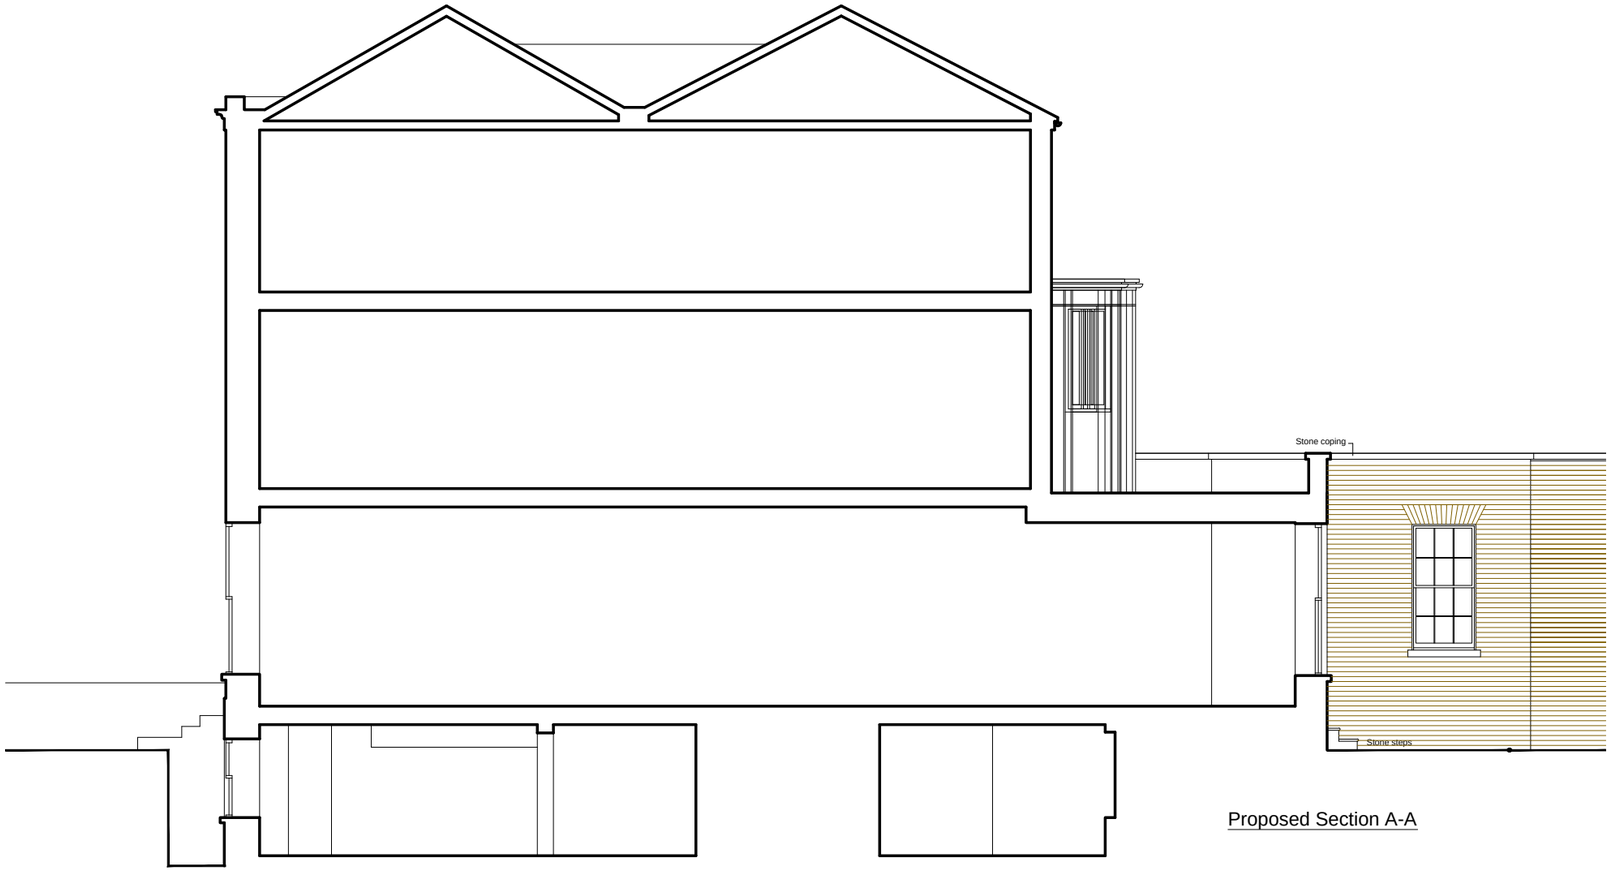


Proposed Section A-A

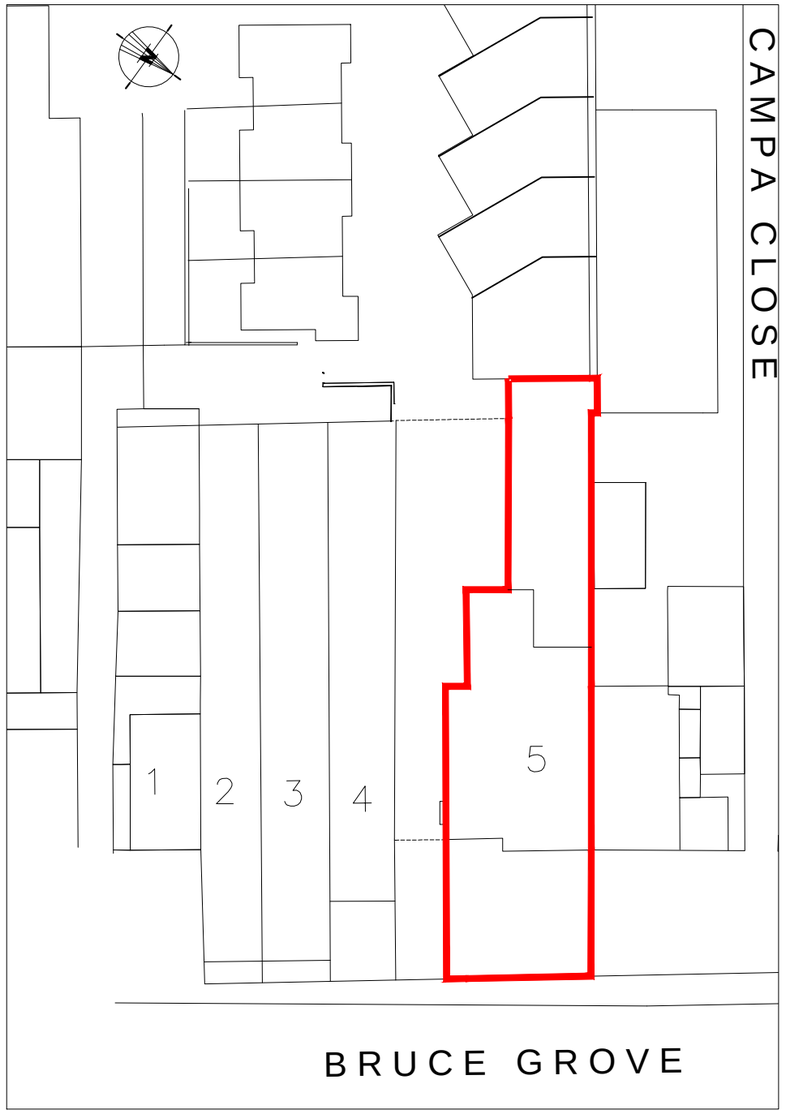

EXISTING BLOCK PLAN SCALE 1:500

0 10 20 30 40 50
metres

0 1 2 3 4 5 6 7 8 9 10
metres

address
5 BRUCE GROVE, LONDON N17 6RA

project description
PART DEMOLITION AND RECONSTRUCTION OF GROUND FLOOR EXTENSION. CONVERSION OF GROUND FLOOR INTO 2No. RESIDENTIAL UNITS

drawing title
PROPOSED SECTION AND BLOCK PLAN

date
DEC 2025

scale
1:100 & 1:500 (atA3)

dwn by
A.G

drg.no REV.
502-49

BLUELINE
ARCHITECTURAL CONSULTANTS LIMITED
HAMILTON HOUSE, 4A THE AVENUE, LONDON E4 9LD
t: 020 8521 0158
e: info@bluelinelondon.com

No.5

Lightwell

Front Garden

Timber cycle storage
(2 Bikes)

Timber cycle storage
(2 Bikes)

Dry Mixed Recycling Bin
1,100 L
1260 W × 985 D × 1370 H mm

BIN STORE

140 L Communal Food
Waste Bin approx.
500W×550D×1060Hmm

Residual Waste Bin
1,100 L
1260 W × 985 D × 1370 H mm

REFER TO DWG NO. 502-50




New Resin Bounded Gravel Drive
(Permeable)

Existing
Vehicular
Crossover

Existing Vehicular Crossover

Proposed Site Plan

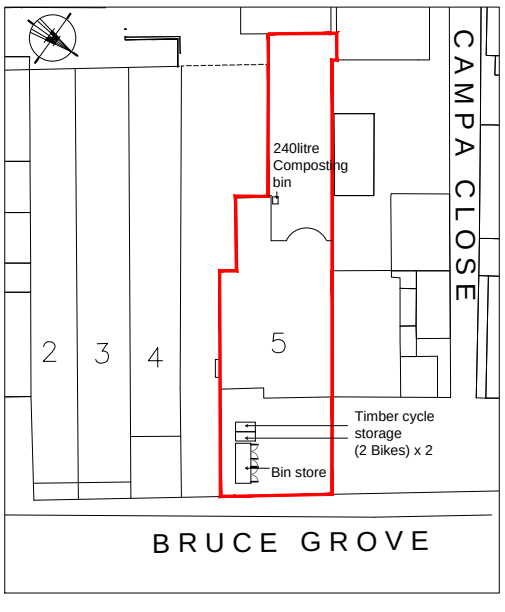

KEY PLAN

BRUCE GROVE

0 1 2 3 4 5
metres

address
5 BRUCE GROVE, LONDON N17 6RA

project description
PART DEMOLITION AND RECONSTRUCTION OF GROUND FLOOR EXTENSION. CONVERSION OF GROUND FLOOR INTO 2No. RESIDENTIAL UNITS

drawing title
PROPOSED SITE PLAN

date
SEPT 2026

scale
1:50 (atA3)

dwn by
A.G

drg.no REV.
502-51

BLUELINE
ARCHITECTURAL CONSULTANTS LIMITED
HAMILTON HOUSE, 4A THE AVENUE, LONDON E4 9LD
t: 020 8521 0158
e: info@bluelinelondon.com