

Site Block Plan

SCALE 1:500 (METRES)

0 5 10 15 20



Site Location Plan

SCALE 1:1250 (METRES)

0 20 40 60 80

ONLINE ARCHITECTURAL SERVICES

DRAWING:
PLANNING

DISCLAIMER


This drawing is the property of Online Architectural Services Ltd and must not be reproduced, copied, or used either wholly or in part by any unauthorized person without prior written consent. All dimensions shown are for reference and must be checked on site. The layout and design have been prepared for design and planning purposes only and do not constitute a working specification or construction instructions.

Online Architectural Services Ltd
Email Address: info@onlinearchitecturalservices.com
Contact Number: 07494 500087
Website: www.onlinearchitecturalservices.com


PROJECT :
1st Floor Flat, 90 The Avenue, N17 6TD

CLIENT:
Cloud Rooms


DRAWN: SA	**DATE: 11/09/2026**	
SHEET SIZE: A3	**SCALE: 1:500 1:1250**	
PROJECT NO: 90/2025	**DRAWING NO: PD 01**	**REV:**

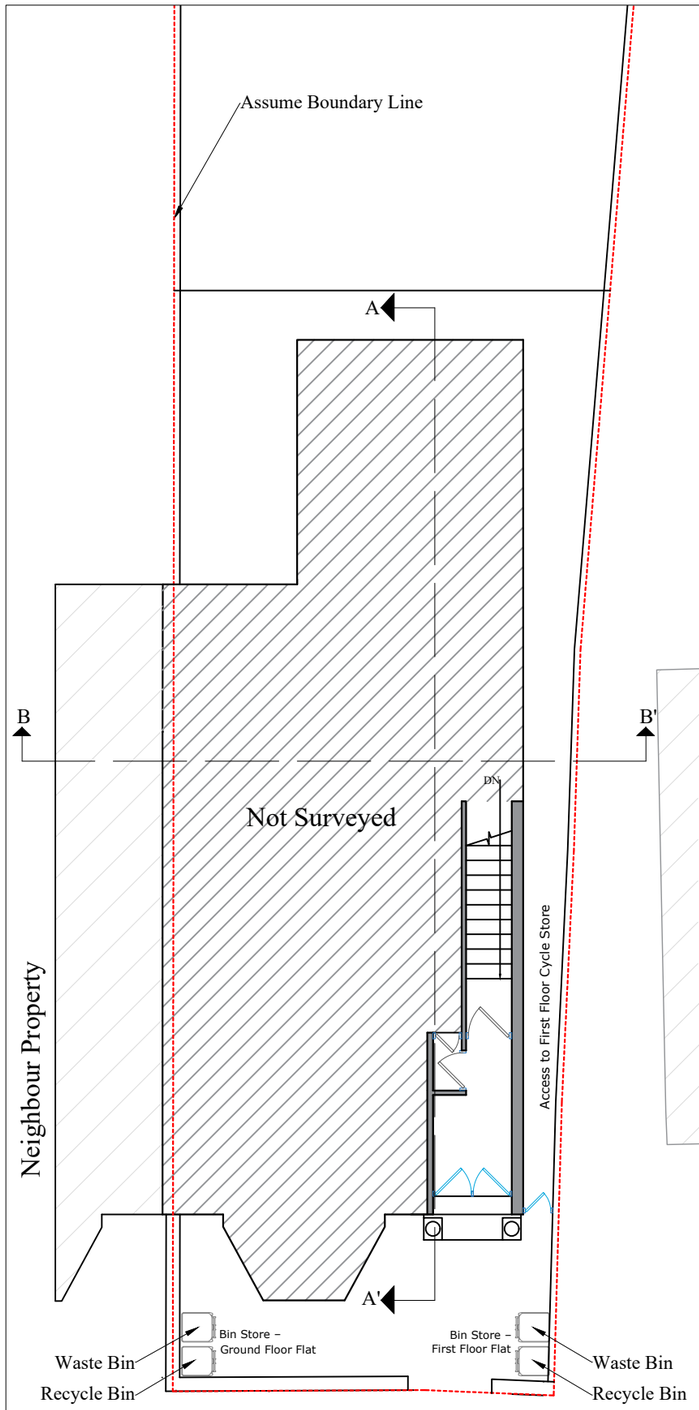

Pre-Existing Ground Floor Plan
Site Area: 328.49 m^2

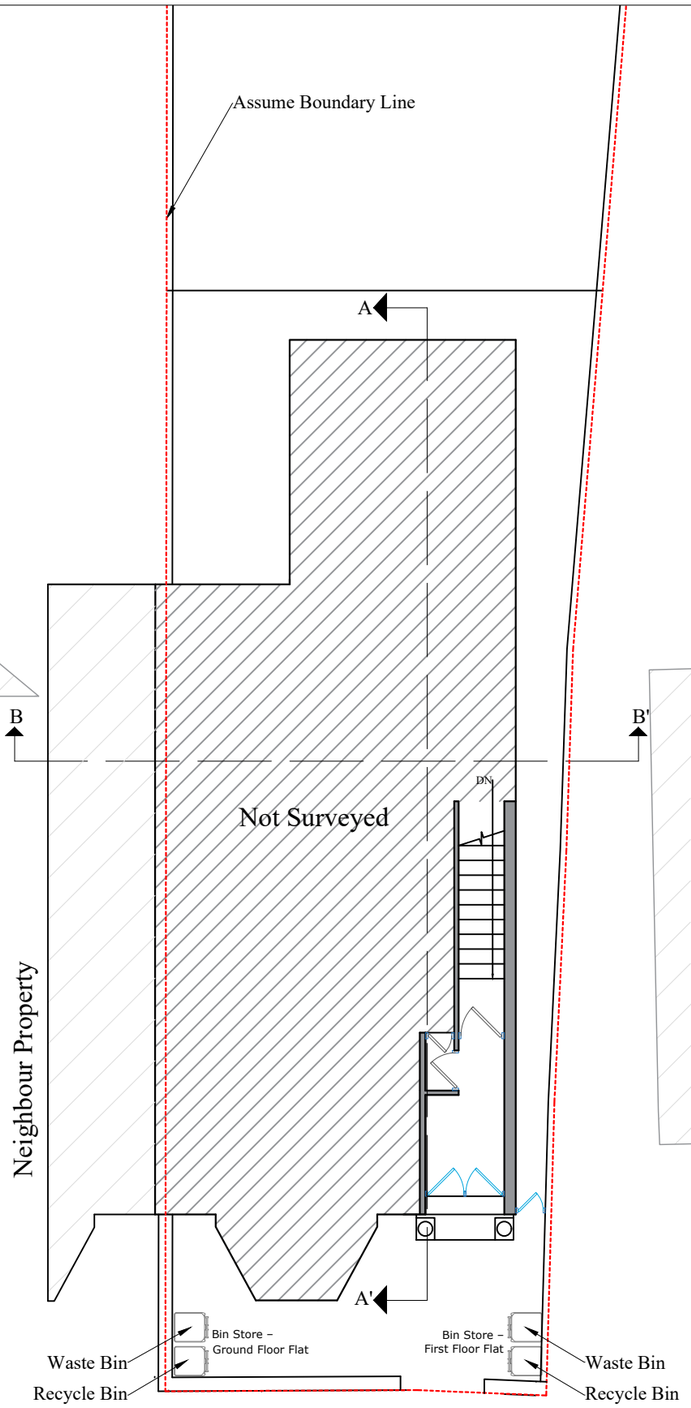

Existing Ground Floor Plan (No Change)
Site Area: 328.49 m^2

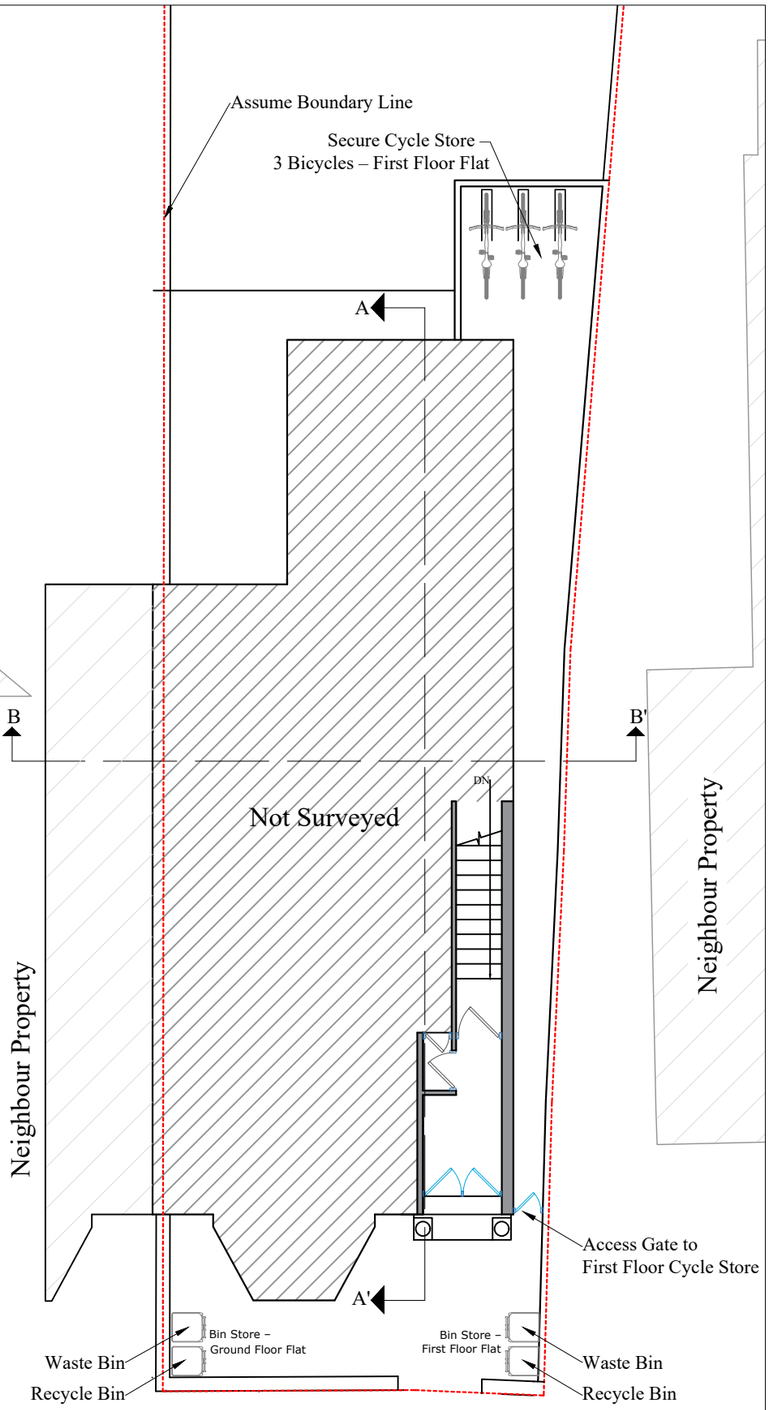

Proposed Ground
Floor Plan Site Area: 328.49 m^2

Key	Name
FD	Fire Door
SB	Switch Board/Socket

ONLINE ARCHITECTURAL SERVICES

DRAWING:
PLANNING

SCALE 1:100 (METRES)

0 5 10

N

DISCLAIMER


This drawing is the property of Online Architectural Services Ltd and must not be reproduced, copied, or used either wholly or in part by any unauthorized person without prior written consent. All dimensions shown are for reference and must be checked on site. The layout and design have been prepared for design and planning purposes only and do not constitute a working specification or construction instructions.

Online Architectural Services Ltd
Email Address: info@onlinearchitecturalservices.com
Contact Number: 07494 500087
Website: www.onlinearchitecturalservices.com


PROJECT :
1st Floor Flat, 90 The Avenue, N17 6TD

CLIENT:
Cloud Rooms


DRAWN: SA	**DATE: 11/09/2026**	
SHEET SIZE: A3	**SCALE: 1:100**	
PROJECT NO: 90/2025	**DRAWING NO: PD 02**	**REV:**

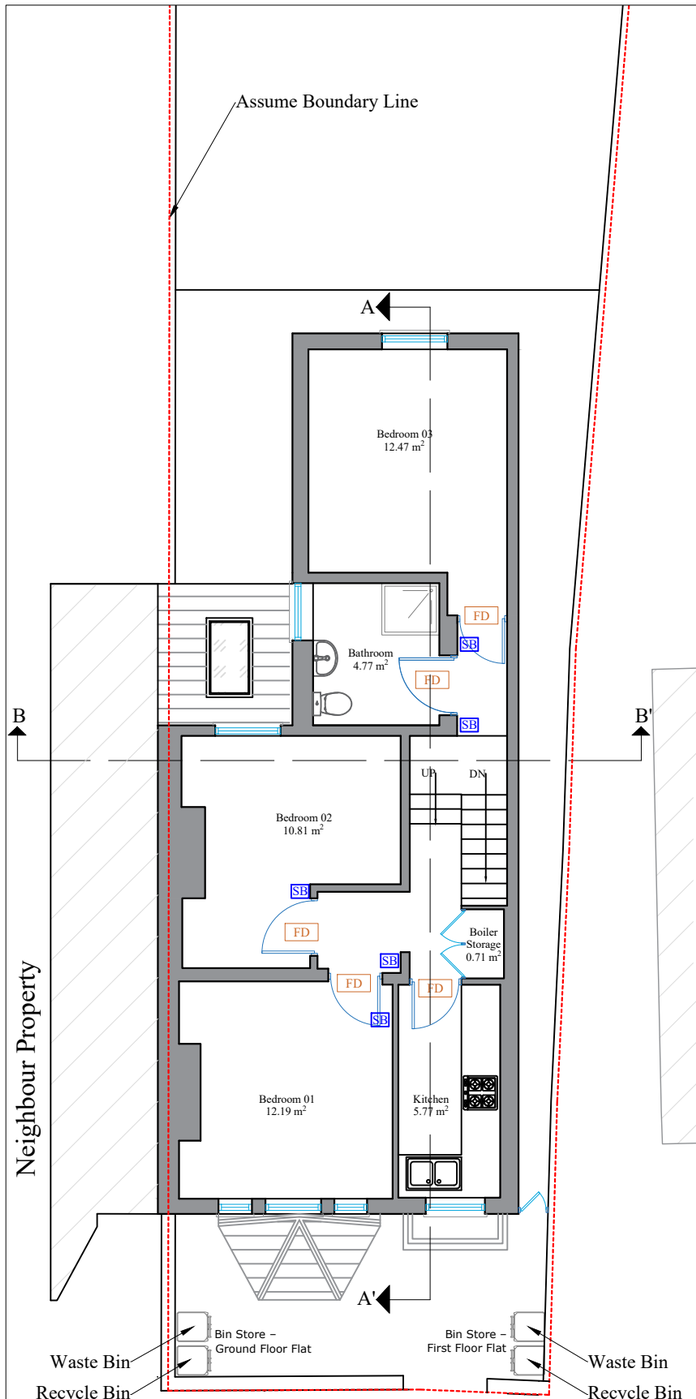

Pre-Existing First Floor Plan
Floor Area: 69.81 m²
Site Area: 328.49 m²

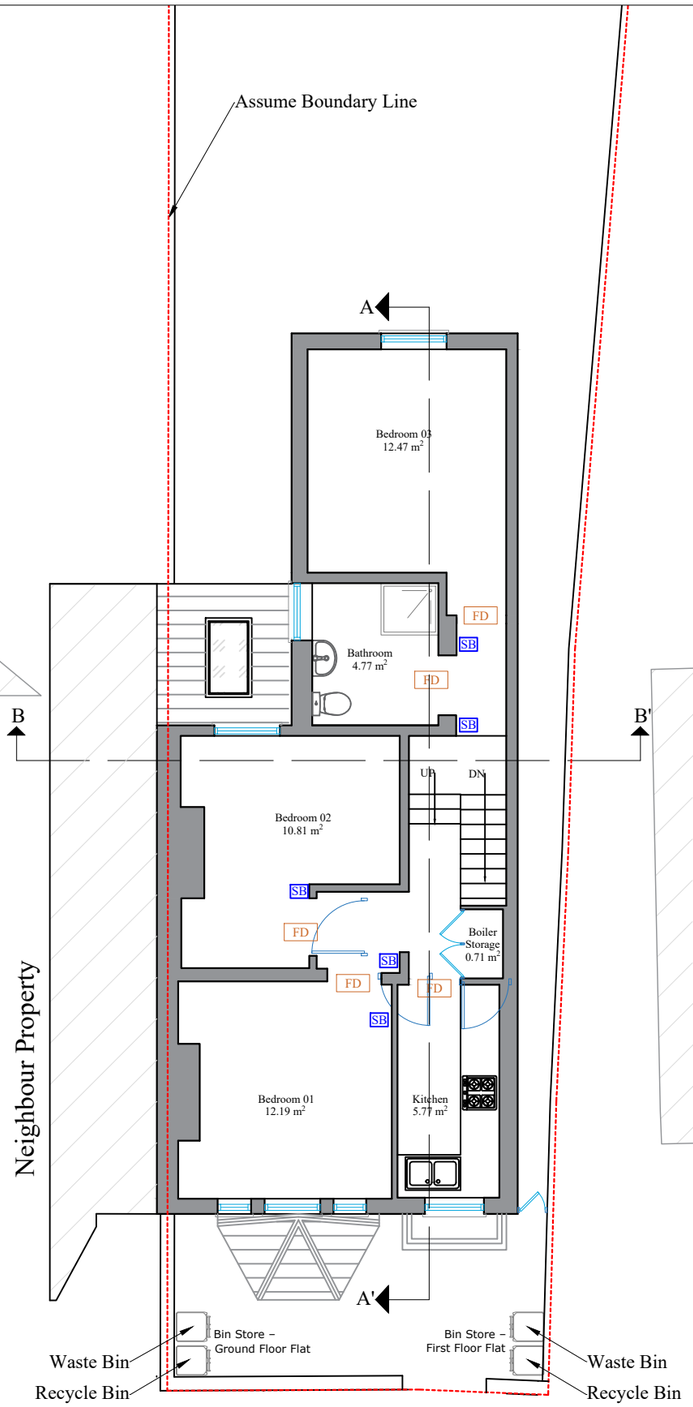

Existing First Floor Plan (No Change)
Floor Area: 69.81 m²
Site Area: 328.49 m²

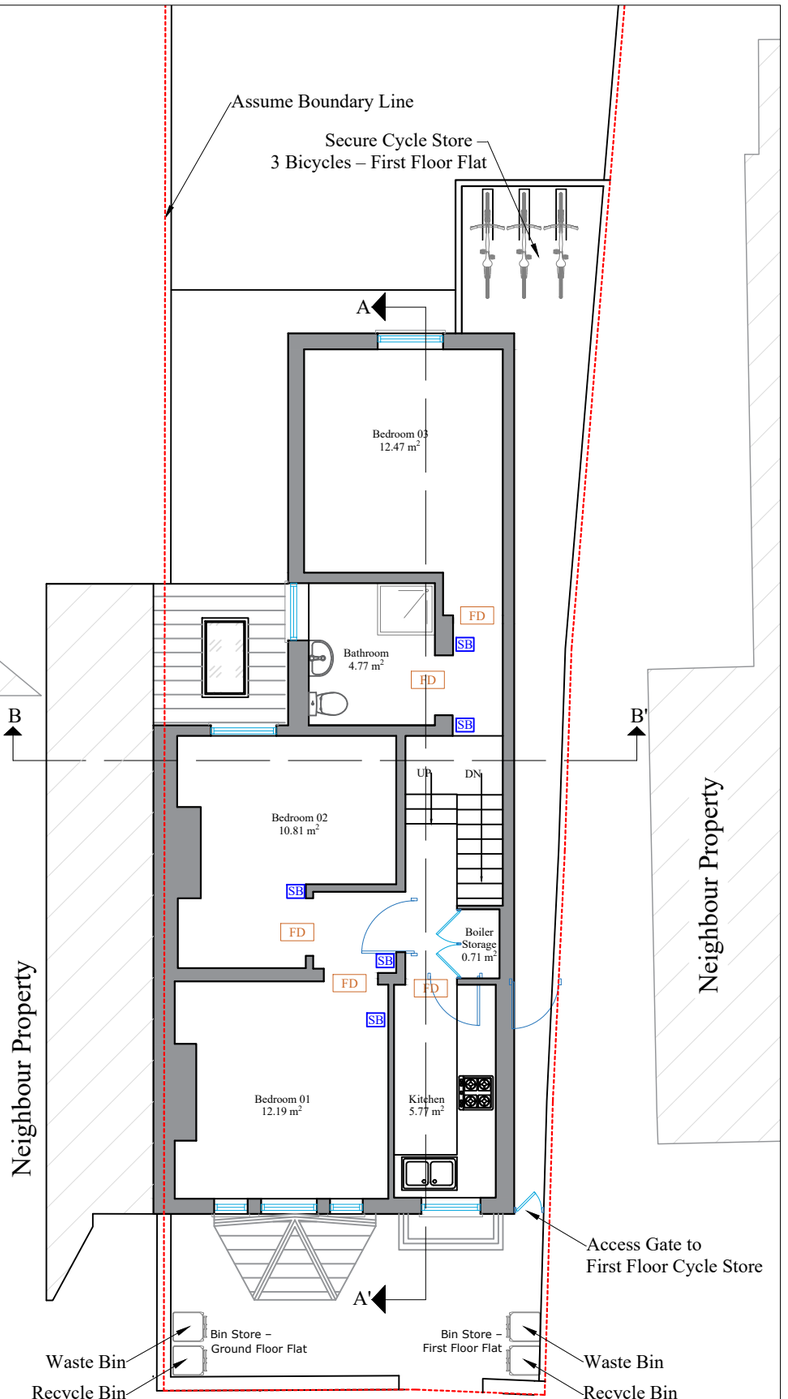

Proposed First Floor Plan
Floor Area: 69.81 m²
Site Area: 328.49 m²

Key	Name
FD	Fire Door
SB	Switch Board/Socket

ONLINE ARCHITECTURAL SERVICES

DRAWING:
PLANNING

SCALE 1:100 (METRES)

0 5 10

N

DISCLAIMER


This drawing is the property of Online Architectural Services Ltd and must not be reproduced, copied, or used either wholly or in part by any unauthorized person without prior written consent. All dimensions shown are for reference and must be checked on site. The layout and design have been prepared for design and planning purposes only and do not constitute a working specification or construction instructions.

Online Architectural Services Ltd
Email Address: info@onlinearchitecturalservices.com
Contact Number: 07494 500087
Website: www.onlinearchitecturalservices.com


PROJECT :
1st Floor Flat, 90 The Avenue, N17 6TD

CLIENT:
Cloud Rooms


DRAWN: SA	**DATE: 11/09/2026**	
SHEET SIZE: A3	**SCALE: 1:100**	
PROJECT NO: 90/2025	**DRAWING NO: PD 03**	**REV:**

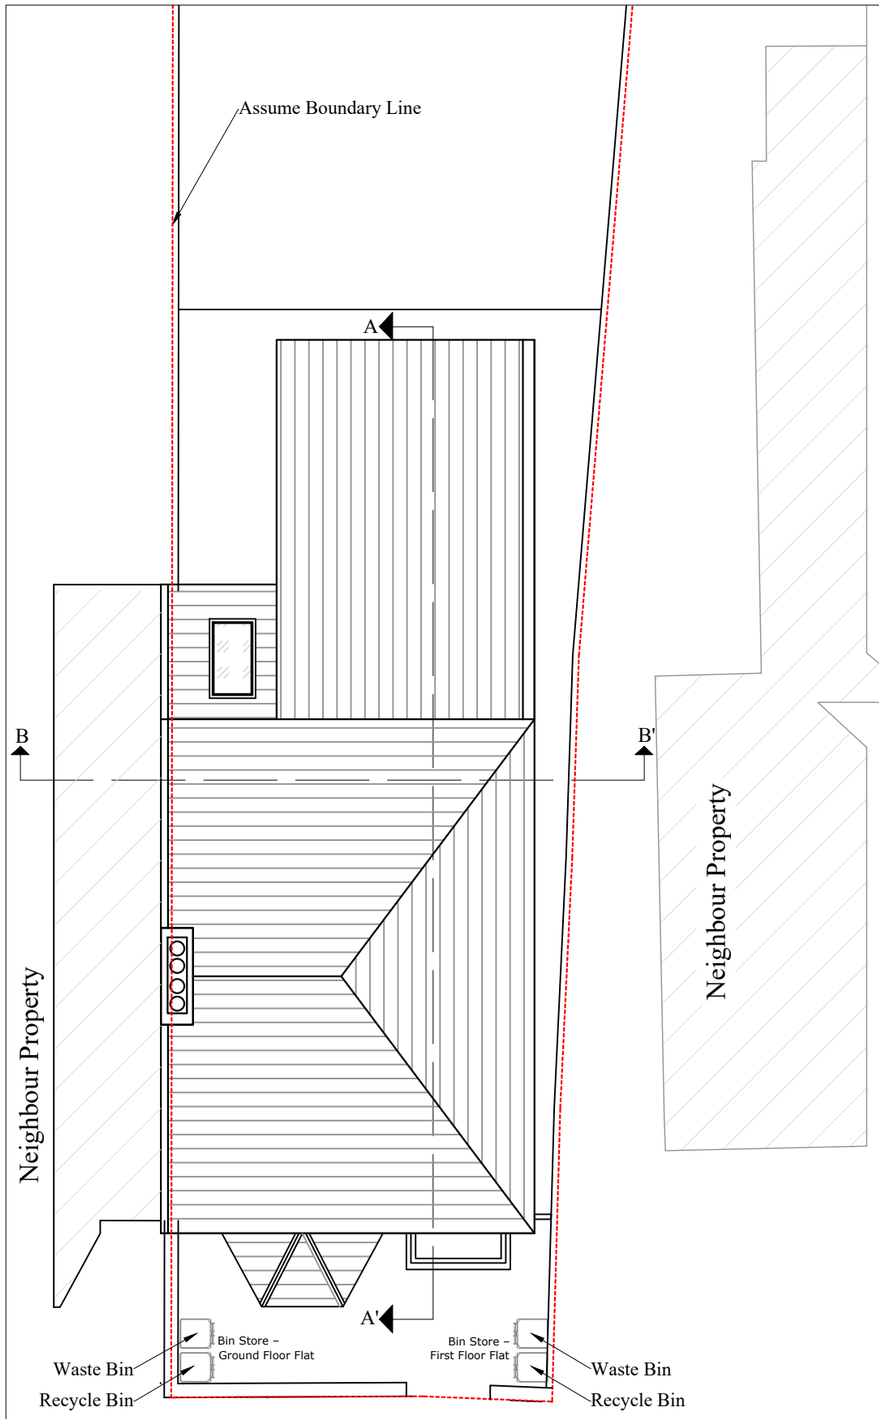

Pre-Existing Roof Plan
Site Area: 328.49 m^2

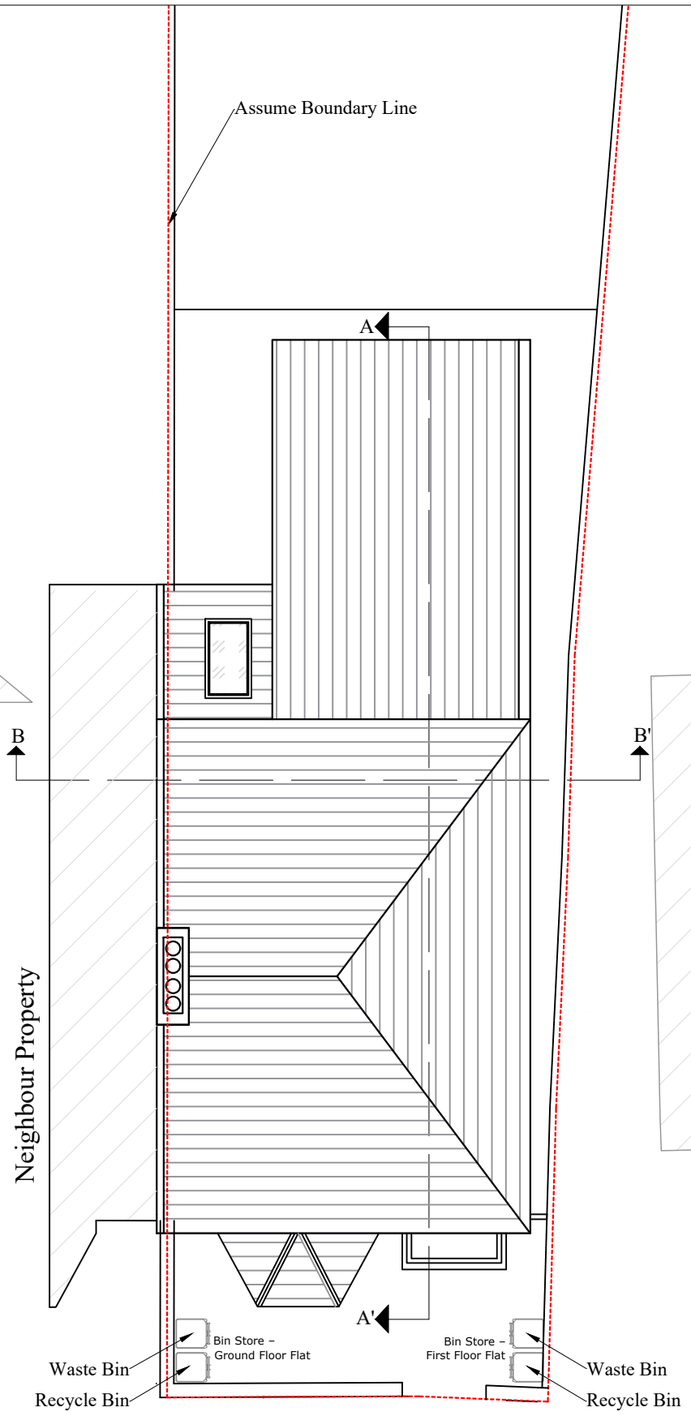

Existing Roof Plan (No Change)
Site Area: 328.49 m^2

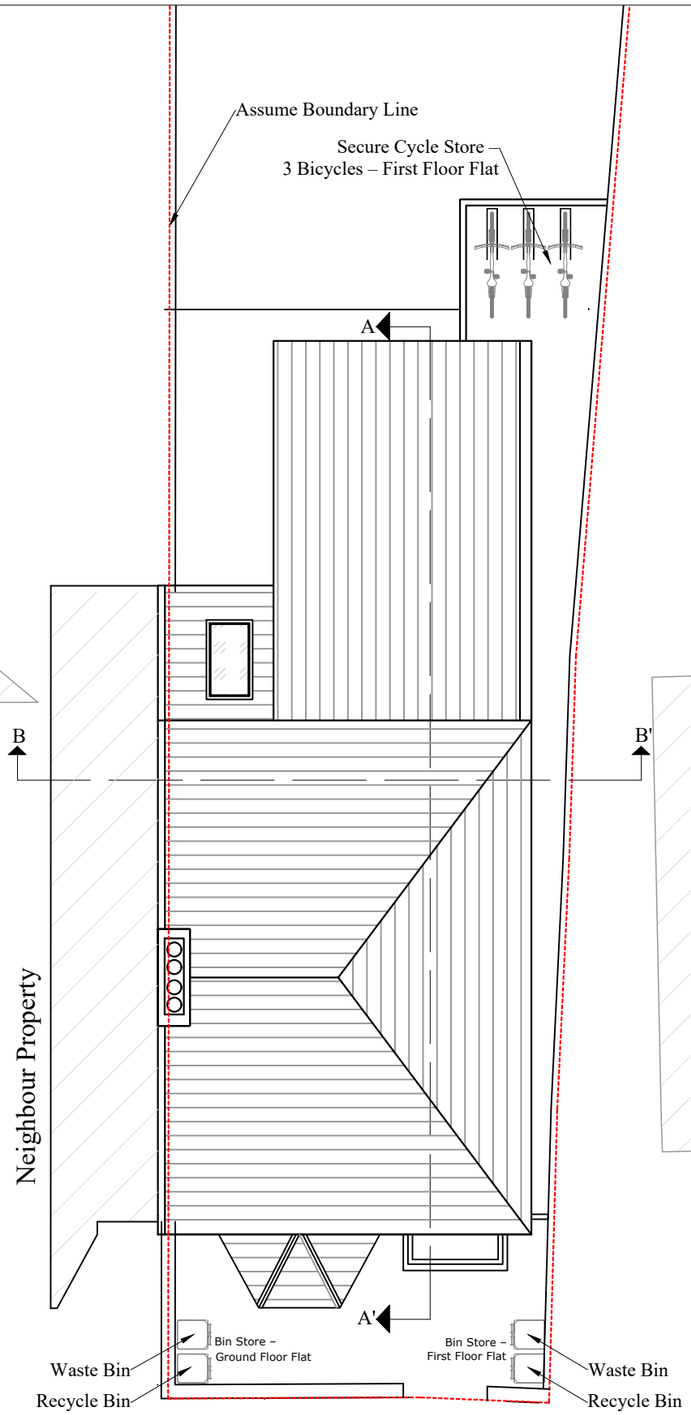

Proposed Roof Plan
Site Area: 328.49 m^2

ONLINE ARCHITECTURAL SERVICES

DRAWING:
PLANNING

SCALE 1:100 (METRES)

0 5 10

N

DISCLAIMER

This drawing is the property of Online Architectural Services Ltd and must not be reproduced, copied, or used either wholly or in part by any unauthorized person without prior written consent. All dimensions shown are for reference and must be checked on site. The layout and design have been prepared for design and planning purposes only and do not constitute a working specification or construction instructions.

Online Architectural Services Ltd
Email Address: info@onlinearchitecturalservices.com
Contact Number: 07494 500087
Website: www.onlinearchitecturalservices.com


PROJECT :
1st Floor Flat, 90 The Avenue, N17 6TD

CLIENT:
Cloud Rooms

DRAWN: SA	**DATE: 11/09/2026**	
SHEET SIZE: A3	**SCALE: 1:100**	
PROJECT NO: 90/2025	**DRAWING NO: PD 04**	**REV:**



Pre-Existing Front Elevation

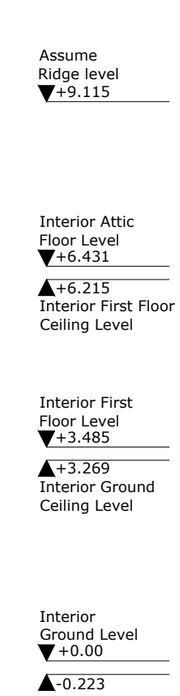




Existing Front Elevation (No Change)




Proposed Front Elevation

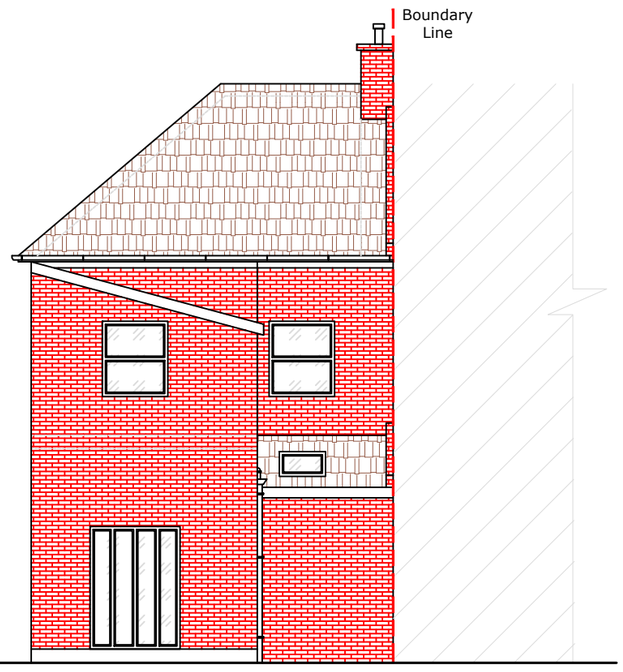


Pre-Existing Rear Elevation



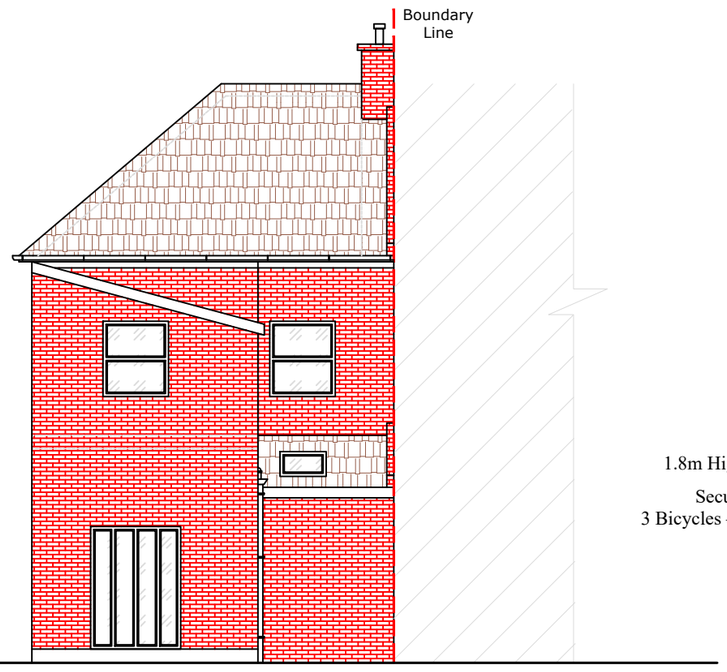

Existing Rear Elevation (No Change)

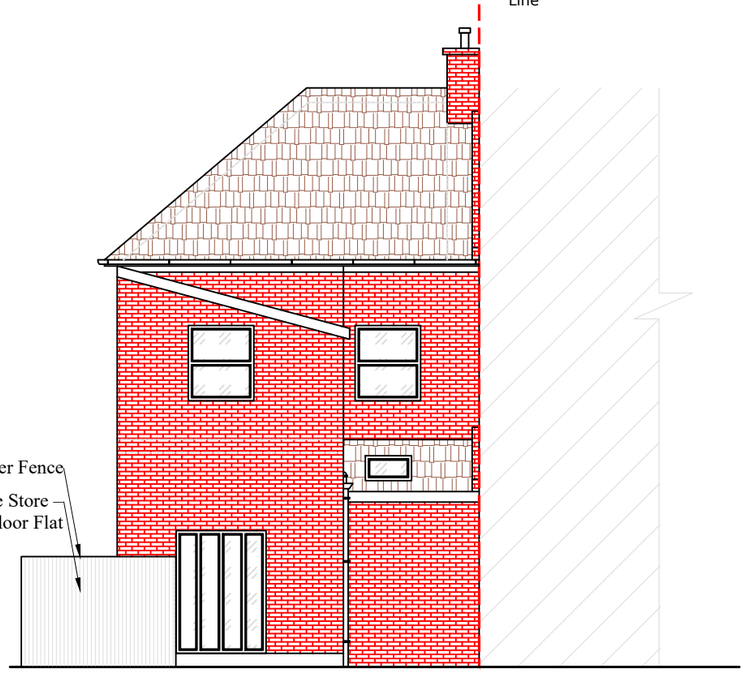

Proposed Rear Elevation

ONLINE ARCHITECTURAL SERVICES

DRAWING:
PLANNING

SCALE 1:100 (METRES)

0 5 10

N

DISCLAIMER


This drawing is the property of Online Architectural Services Ltd and must not be reproduced, copied, or used either wholly or in part by any unauthorized person without prior written consent. All dimensions shown are for reference and must be checked on site. The layout and design have been prepared for design and planning purposes only and do not constitute a working specification or construction instructions.

Online Architectural Services Ltd
Email Address: info@onlinearchitecturalservices.com
Contact Number: 07494 500087
Website: www.onlinearchitecturalservices.com


PROJECT :
1st Floor Flat, 90 The Avenue, N17 6TD

CLIENT:
Cloud Rooms


DRAWN: SA	**DATE: 11/09/2026**	
SHEET SIZE: A3	**SCALE: 1:100**	
PROJECT NO: 90/2025	**DRAWING NO: PD 05**	**REV:**

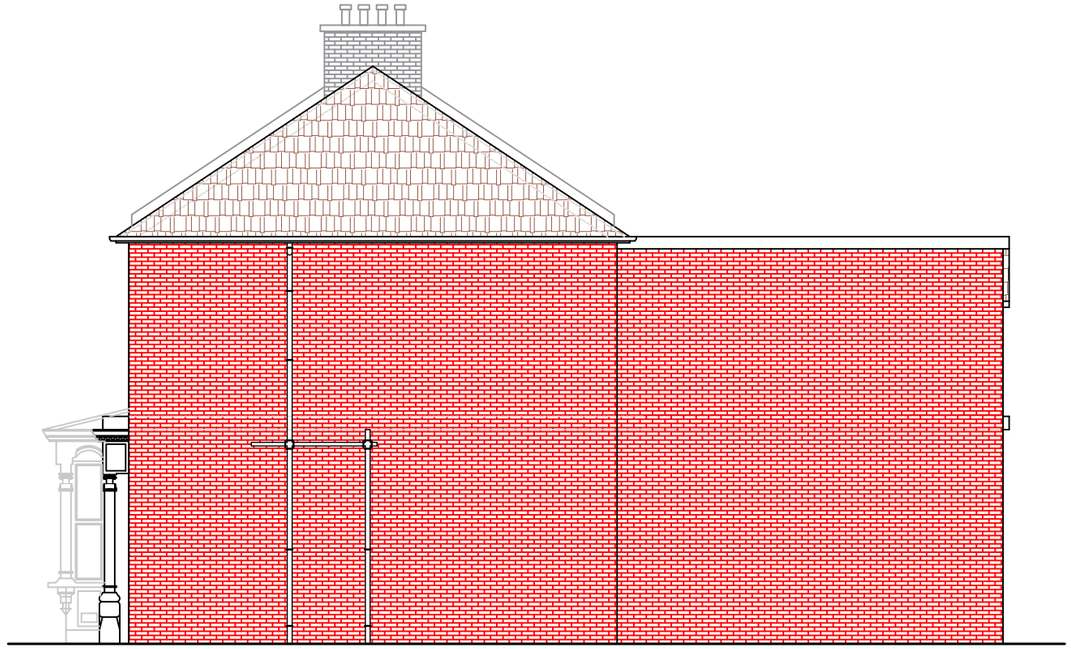

Pre-Existing Right Elevation

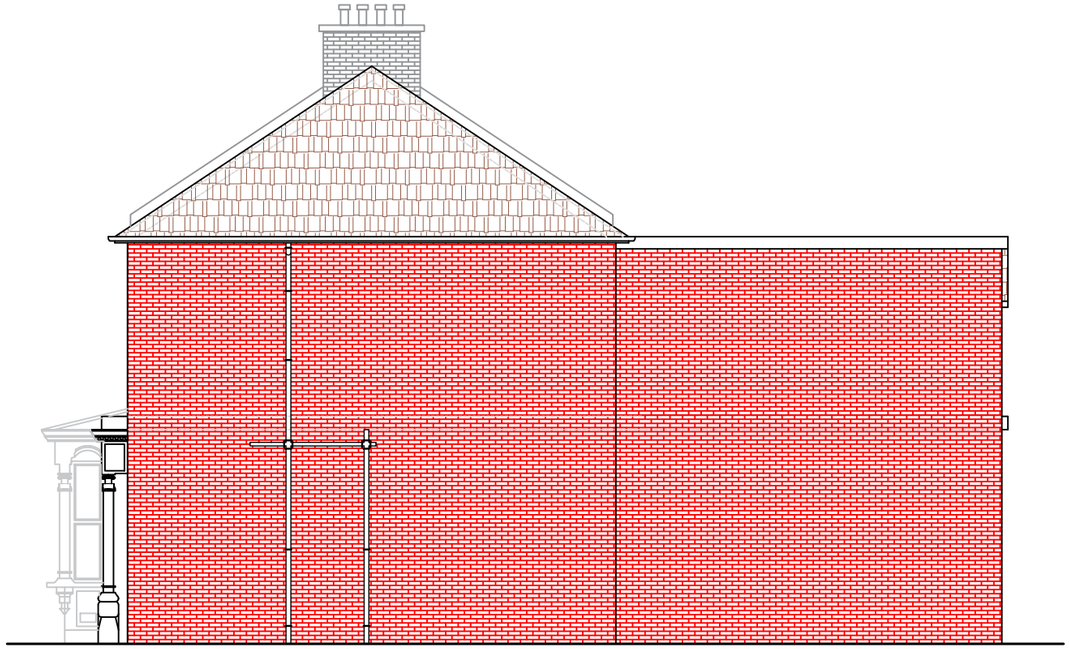

Existing Right Elevation (No Change)

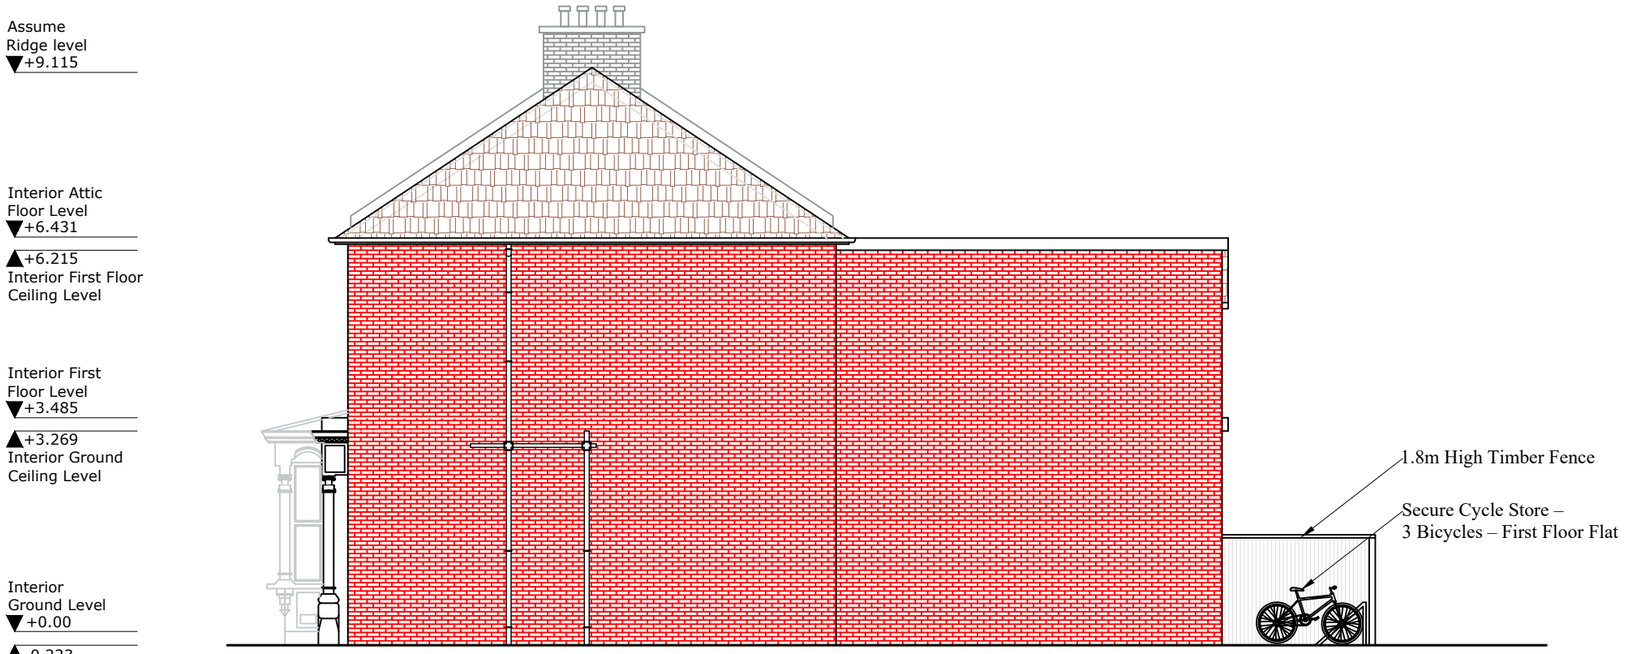

Proposed Right Elevation

ONLINE ARCHITECTURAL SERVICES

DRAWING:
PLANNING

SCALE 1:100 (METRES)

0 5 10

N

DISCLAIMER


This drawing is the property of Online Architectural Services Ltd and must not be reproduced, copied, or used either wholly or in part by any unauthorized person without prior written consent. All dimensions shown are for reference and must be checked on site. The layout and design have been prepared for design and planning purposes only and do not constitute a working specification or construction instructions.

Online Architectural Services Ltd
Email Address: info@onlinearchitecturalservices.com
Contact Number: 07494 500087
Website: www.onlinearchitecturalservices.com


PROJECT :
1st Floor Flat, 90 The Avenue, N17 6TD

CLIENT:
Cloud Rooms


DRAWN: SA	**DATE: 11/09/2026**	
SHEET SIZE: A3	**SCALE: 1:100**	
PROJECT NO: 90/2025	**DRAWING NO: PD 06**	**REV:**

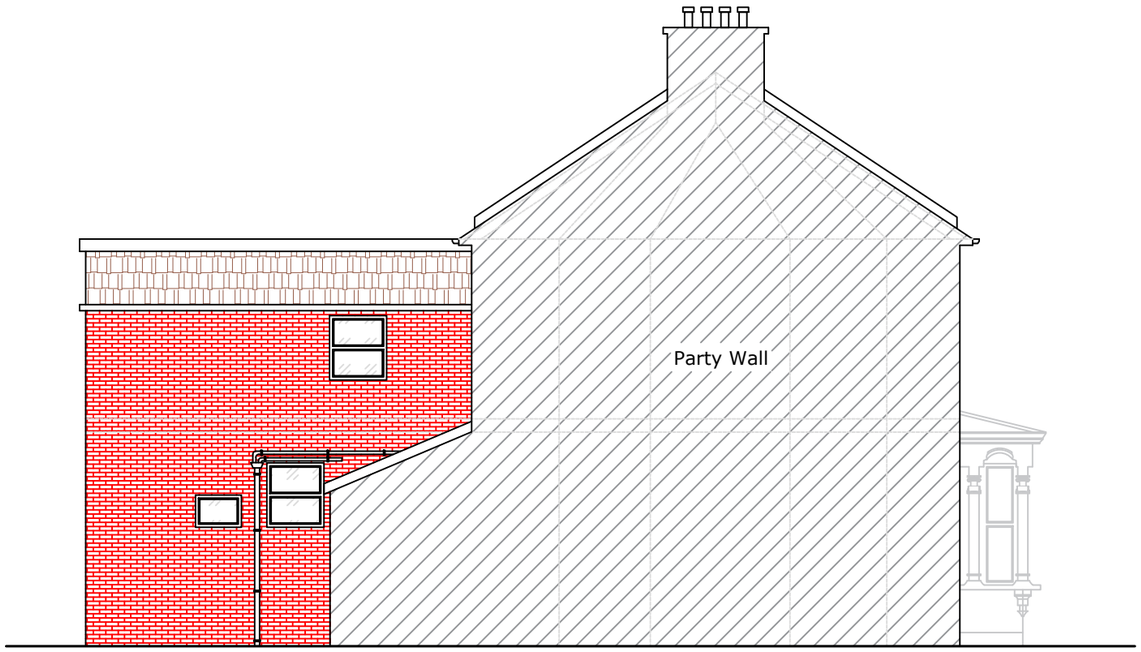

Pre-Existing Left Elevation

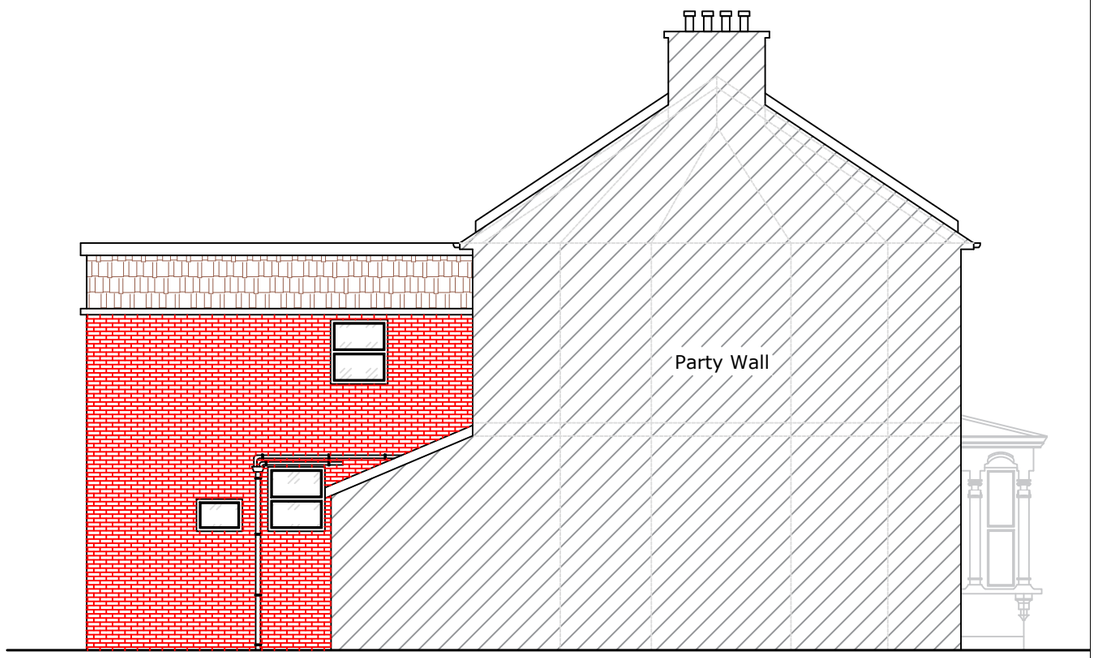

Existing Left Elevation (No Change)

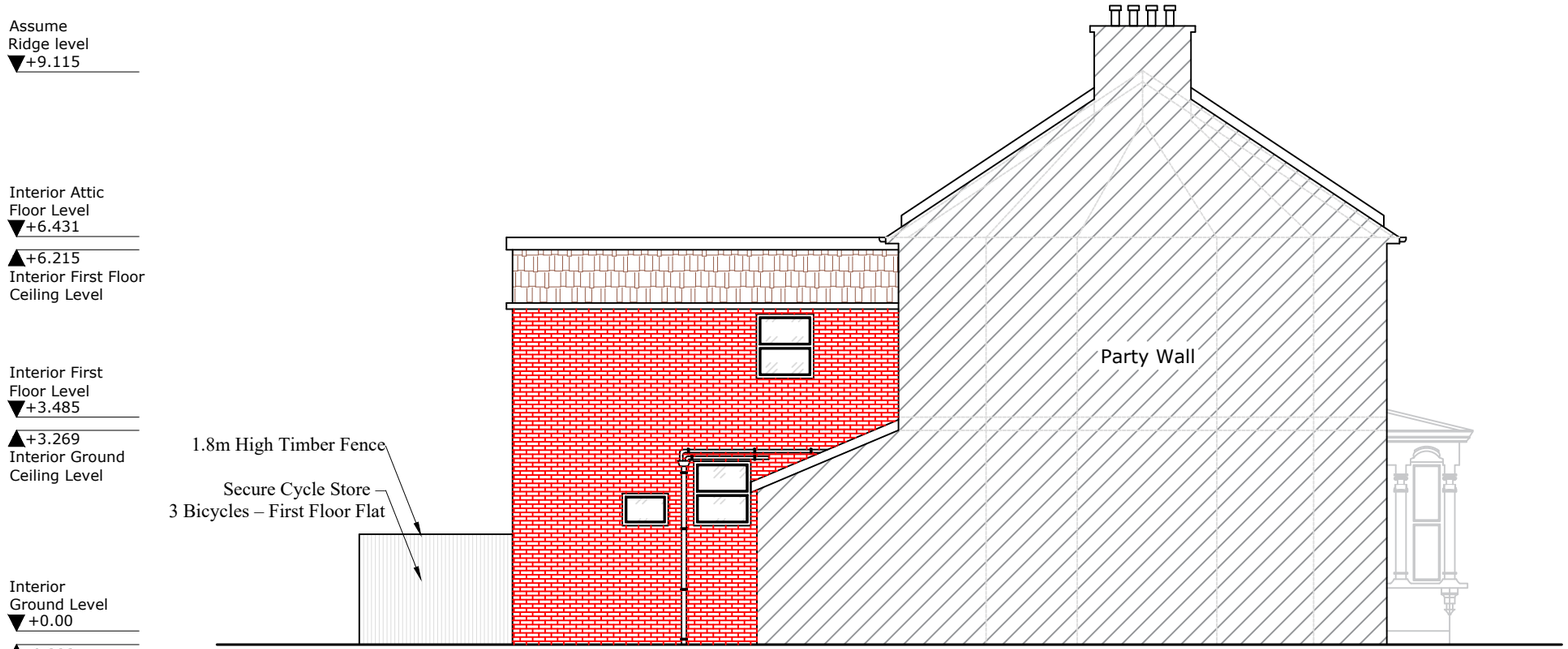

Proposed Left Elevation

ONLINE ARCHITECTURAL SERVICES

DRAWING:
PLANNING

SCALE 1:100 (METRES)

0 5 10

N

DISCLAIMER


This drawing is the property of Online Architectural Services Ltd and must not be reproduced, copied, or used either wholly or in part by any unauthorized person without prior written consent. All dimensions shown are for reference and must be checked on site. The layout and design have been prepared for design and planning purposes only and do not constitute a working specification or construction instructions.

Online Architectural Services Ltd
Email Address: info@onlinearchitecturalservices.com
Contact Number: 07494 500087
Website: www.onlinearchitecturalservices.com

PROJECT :
1st Floor Flat, 90 The Avenue, N17 6TD

CLIENT:
Cloud Rooms

DRAWN: SA	**DATE: 11/09/2026**	
SHEET SIZE: A3	**SCALE: 1:100**	
PROJECT NO: 90/2025	**DRAWING NO: PD 07**	**REV:**

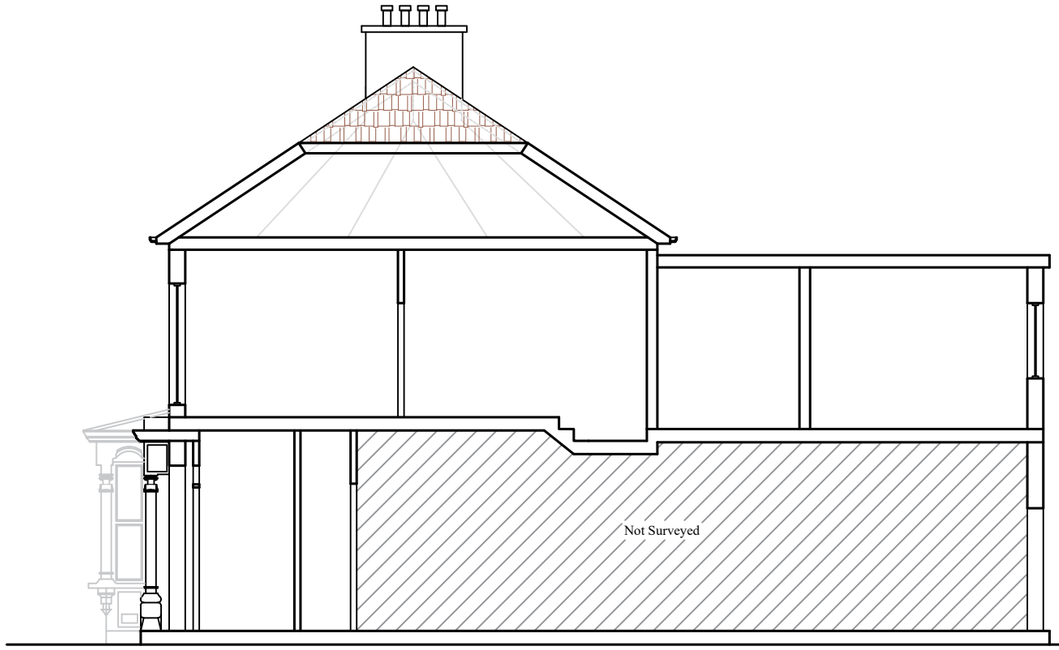

SECTION AA'

Assume
Ridge level
+9.115

Interior Attic
Floor Level
+6.431


+6.215
Interior First Floor
Ceiling Level

Interior First
Floor Level
+3.485

+3.269
Interior Ground
Ceiling Level

Interior
Ground Level
+0.00

-0.223
Exterior
Ground Level

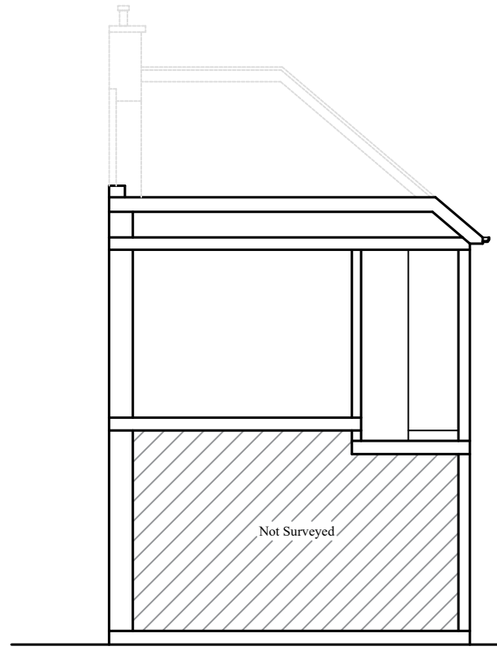

SECTION BB'

ONLINE
ARCHITECTURAL
SERVICES

DRAWING:
PLANNING

SCALE 1:100 (METRES)

0 5 10

N

DISCLAIMER

This drawing is the property of Online Architectural Services Ltd and must not be reproduced, copied, or used either wholly or in part by any unauthorized person without prior written consent. All dimensions shown are for reference and must be checked on site. The layout and design have been prepared for design and planning purposes only and do not constitute a working specification or construction instructions.

Online Architectural Services Ltd
Email Address: info@onlinearchitecturalservices.com
Contact Number: 07494 500087
Website: www.onlinearchitecturalservices.com

PROJECT :
1st Floor Flat, 90 The Avenue, N17 6TD

CLIENT:
Cloud Rooms

DRAWN: SA	**DATE: 11/09/2026**	
SHEET SIZE: A3	**SCALE: 1:100**	
PROJECT NO: 90/2025	**DRAWING NO: PD 08**	**REV:**