


Note:
MATERIALS USED IN THE CONSTRUCTION OF THE REAR EXTENSIONS
WILL MATCH THE MAIN DWELLING

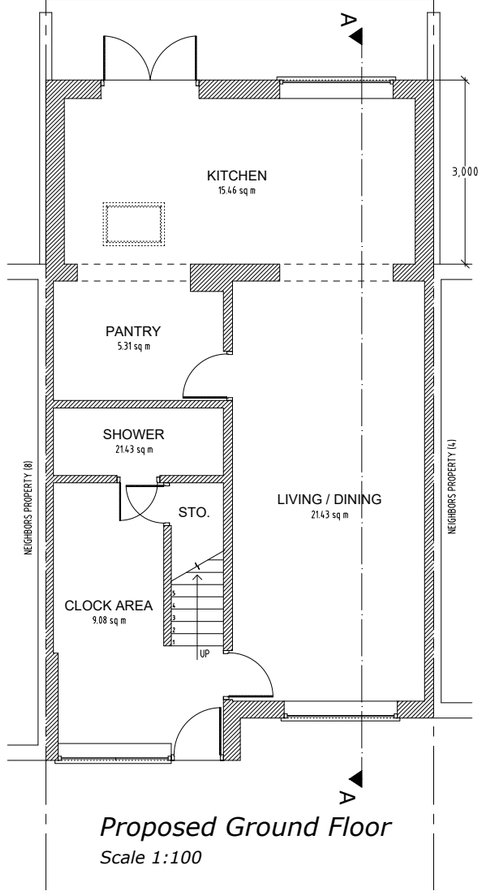


Proposed Ground Floor
Scale 1:100

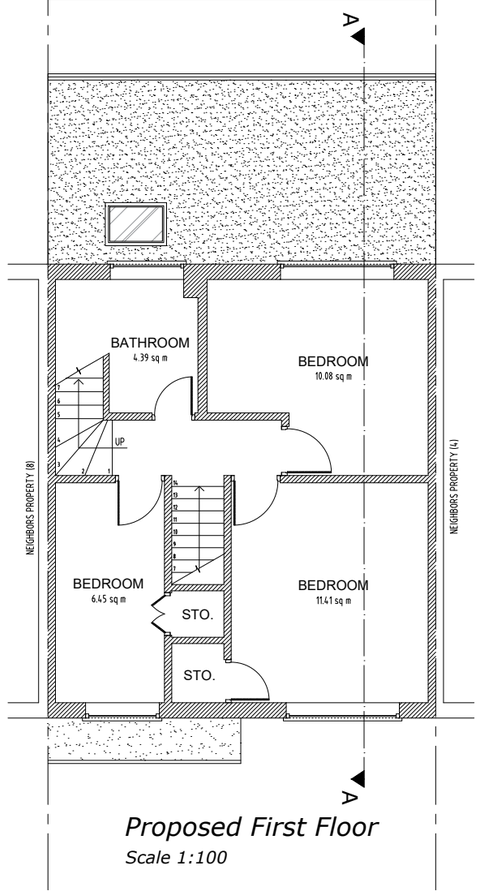

Proposed First Floor
Scale 1:100

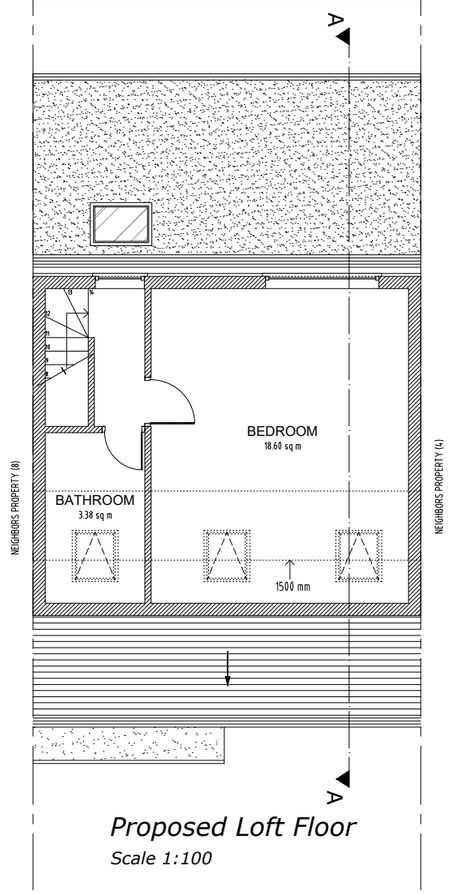

Proposed Loft Floor
Scale 1:100

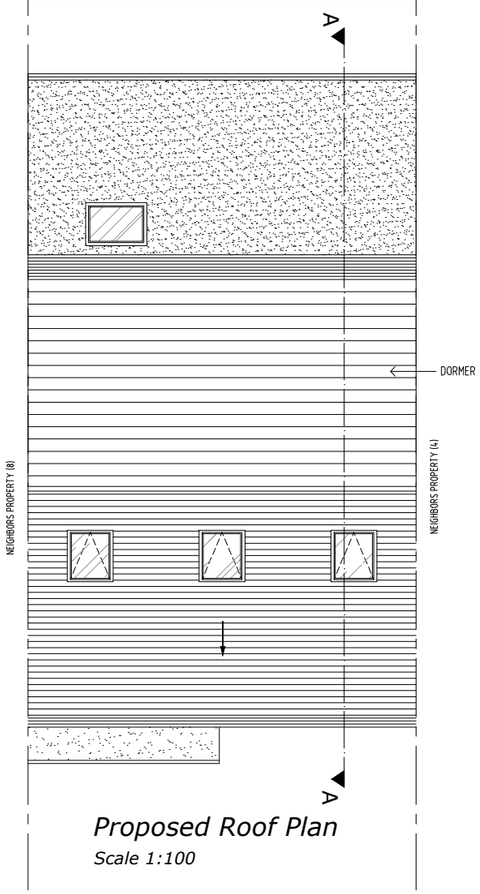

Proposed Roof Plan
Scale 1:100

0 METRES 5
SCALE

Planning
info@ajsplanning.co.uk
020 81501820

NOTES
The contractors are to check all the dimensions, levels,drain runs and general condition of the site before works commence.

All works are to be carried out in accordance with current Building Regulations, British Standards, Code of Practice and Local Authority Requirements.


Project:
6 Franklin Street,
London N15 6QH

Title: Proposed Floor Plans
Ground; First; Loft & Roof


Date:	Scale:
01.10.26	1:100 @ A3

Dwg. No.	Rev:
FS.06.PR.101	0


Note:
MATERIALS USED IN THE CONSTRUCTION OF THE REAR EXTENSIONS
WILL MATCH THE MAIN DWELLING

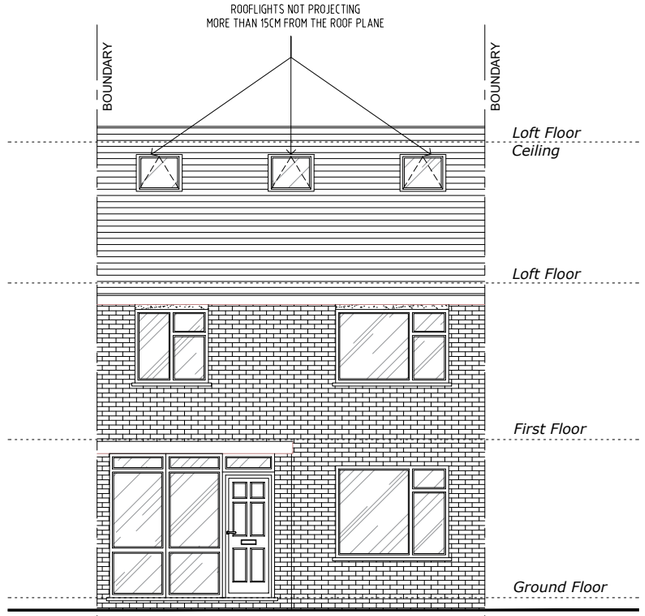

Proposed Front Elevation
Scale 1:100

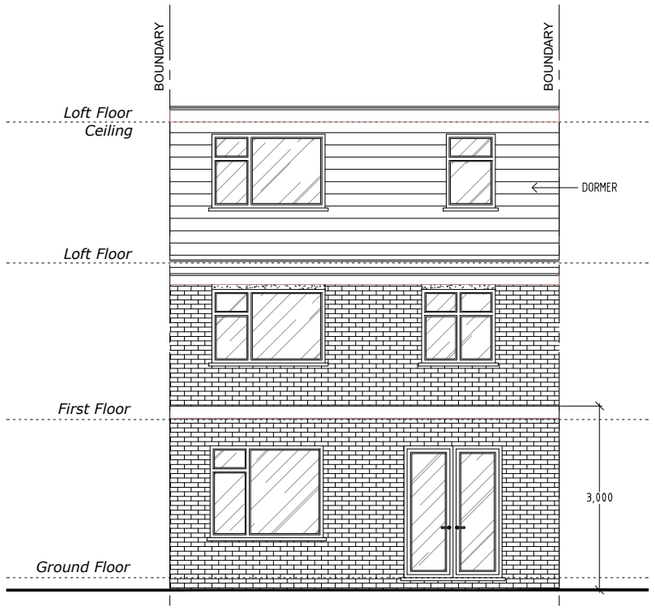

Proposed Rear Elevation
Scale 1:100

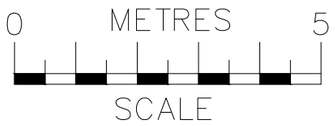

ajs Planning
info@ajsplanning.co.uk
020 81501820

NOTES
The contractors are to check all the dimensions, levels,drain runs and general condition of the site before works commence.

All works are to be carried out in accordance with current Building Regulations, British Standards, Code of Practice and Local Authority Requirements.


Project:
6 Franklin Street,
London N15 6QH

Title: Proposed
Front & Rear Elevations


Date: 01.10.26
Scale: 1:100 @ A3

Dwg. No. FS.06.PR.102
Rev: 0


Note:
MATERIALS USED IN THE CONSTRUCTION OF THE REAR EXTENSIONS
WILL MATCH THE MAIN DWELLING

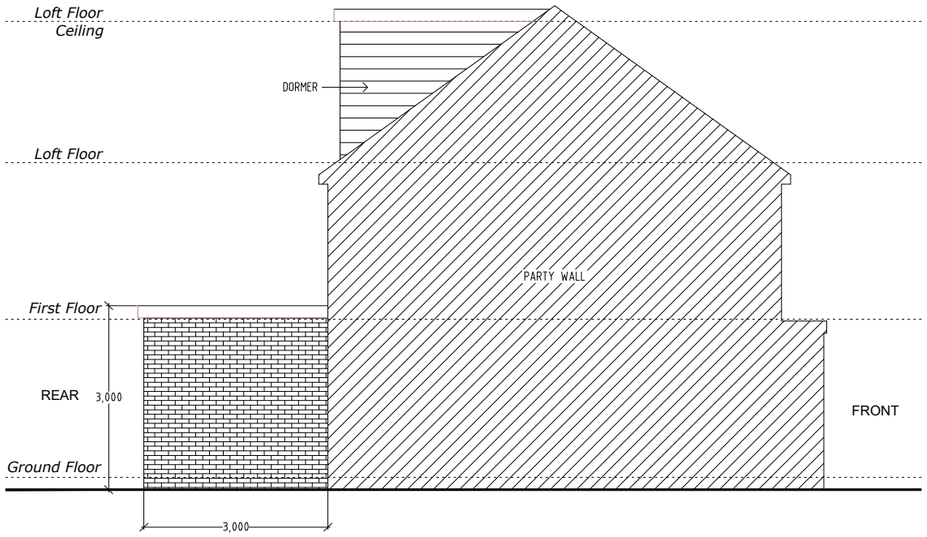


Proposed Side 1 Elevation
Scale 1:100

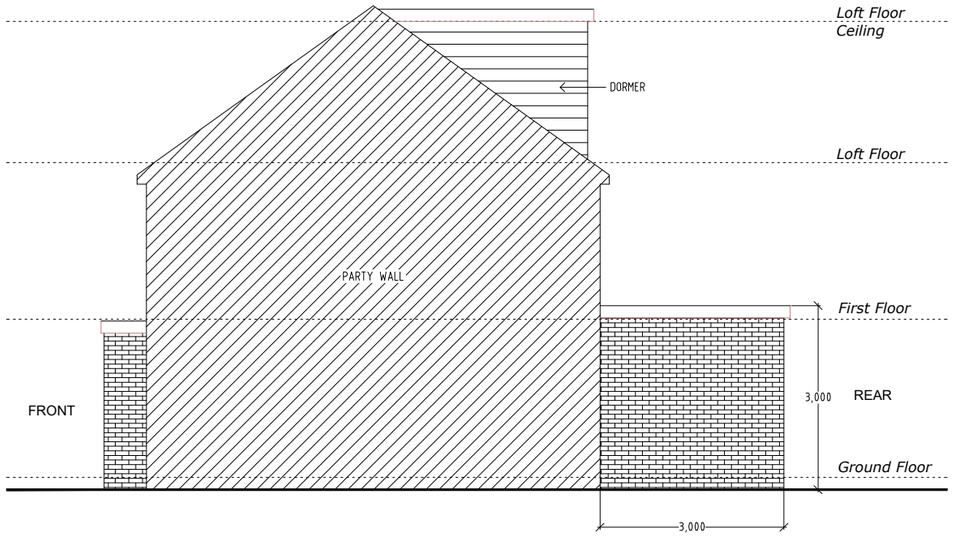

Proposed Side 2 Elevation
Scale 1:100

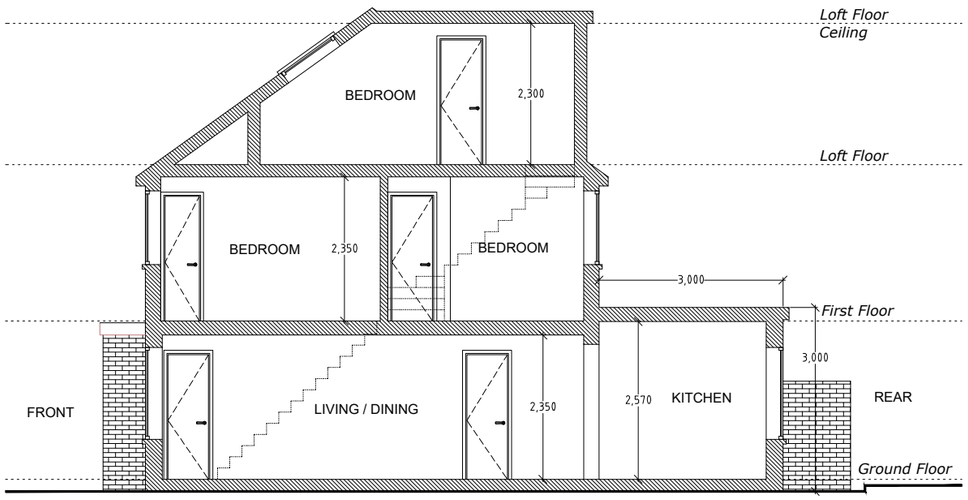


Proposed Section A-A
Scale 1:100

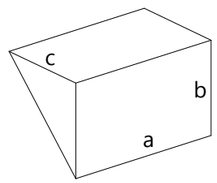

VOLUME OF BACK DORMER PROJECTION = $\frac{1}{2}$x(width x height x depth)
Volume of Back Dormer Projection = $\frac{1}{2}$x(axbxc)
= $\frac{1}{2}$x(6.33x2.45x3.42)

Volume of Back Dormer Projection = 26.52 m³

Allowable Volume = 40 m³

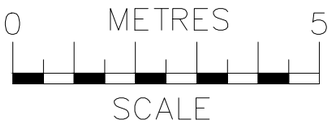

ajs Planning
info@ajsplanning.co.uk
020 81501820

NOTES
The contractors are to check all the dimensions, levels,drain runs and general condition of the site before works commence.

All works are to be carried out in accordance with current Building Regulations, British Standards, Code of Practice and Local Authority Requirements.

Project:
6 Franklin Street,
London N15 6QH

Title: Proposed
Side Elevations (1 & 2)
And Section A-A

Date: 01.10.26
Scale: 1:100 @ A3

Dwg. No. FS.06.PR.103
Rev: 0