
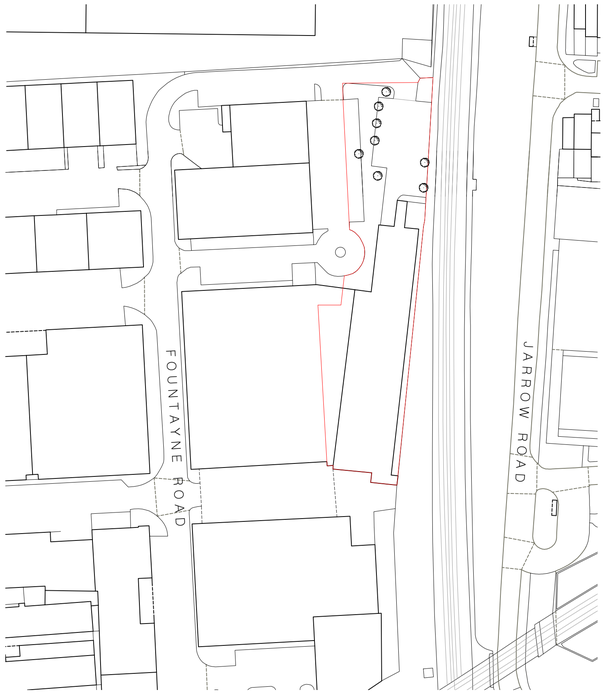


1 Site Plan 1:1000@A1 / 1:2000@A3

0m 20 40 60 100

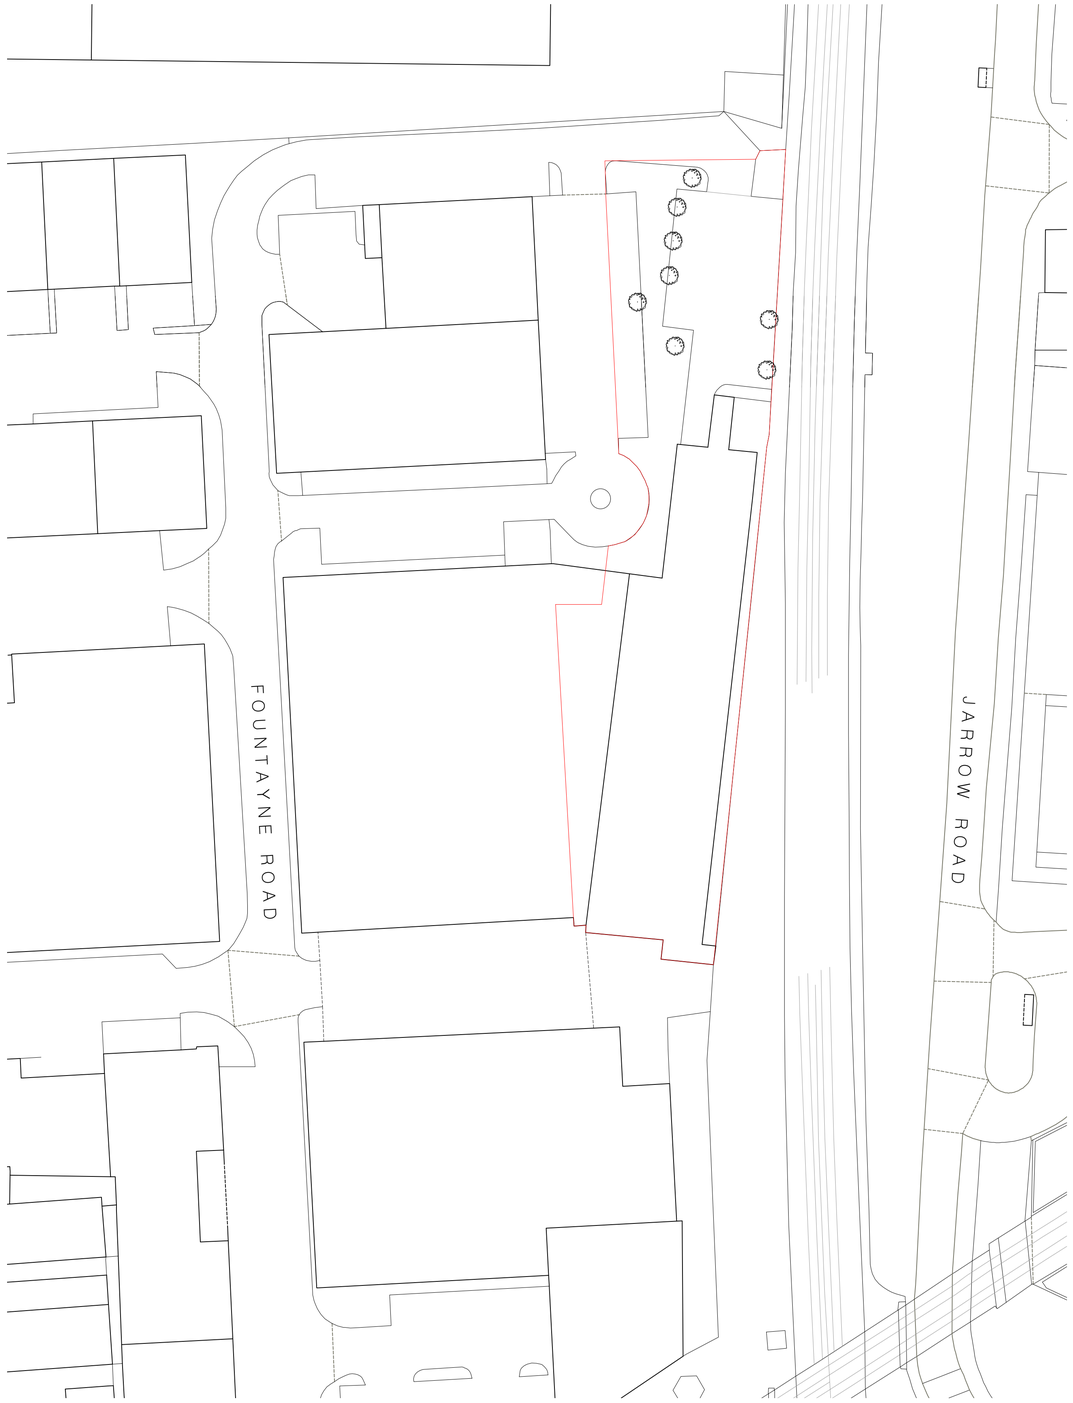

2 Site Plan 1:500@A1 / 1:1000@A3

0m 10 20 30 50

PLANNING

rev.	date	revisions
A	08.06.20	existing tree locations updated

notes

All information subject to design development and site verification.

This drawing is the property of ROAR CR Ltd. No disclosure or copy of it may be made without written permission. This drawing is for planning purposes only, no guarantee is given to its accuracy or correctness and is subject to site verification.

project

Highcross centre
Tottenham Hale
London
N15 4QN

client

Fontayne (N15) Investments Ltd.

architect

ROAR

drawing title

site location plan

scale at A1	scale at A3	date
varies	varies	04.20

job no.	drawing	rev.
116	X000	A