
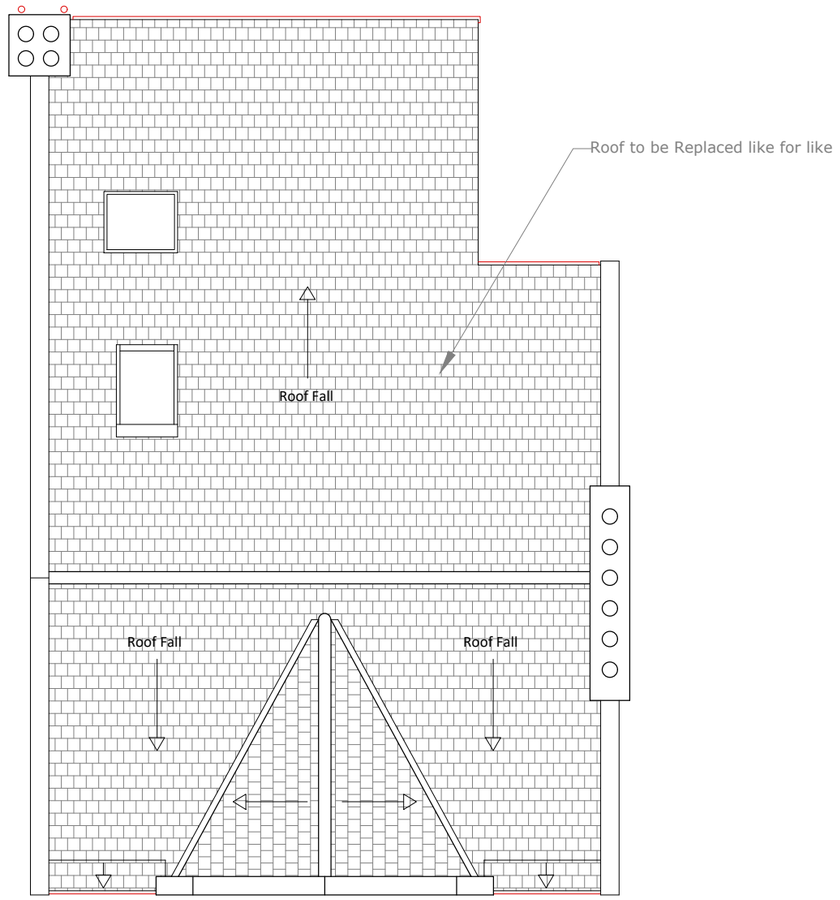



1 Roof Plan - Existing
Scale:1:100 @ A1

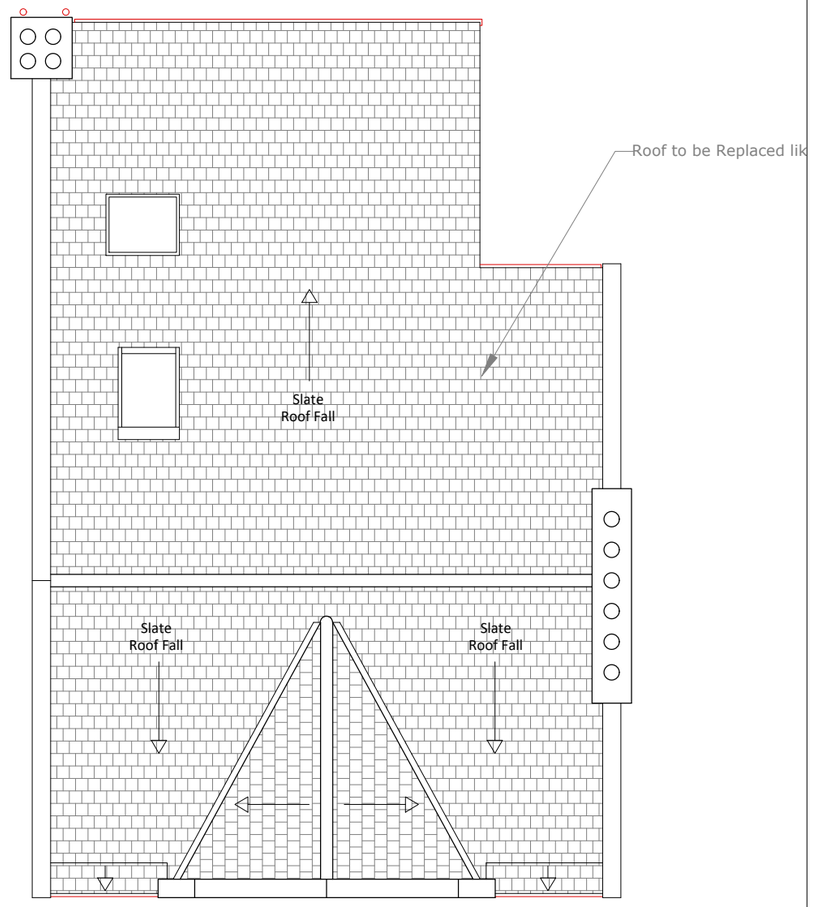


2 Roof Plan - Proposed
Scale:1:100 @ A1

Scale Bar 1:100 0 1 2 5m

| | | | | |
|---|---|---|---|---|
| | | | | |
| | | | | |
| | | | | |
| | | | | |
| | | | | |
| | | | | |
| R1 | Description. | GJM | AP | 22/09/26 |
| Rev. | Description. | By | QA | Date. |

Do not scale from this drawing. Dimensions to be verified on site by contractor prior to commencement of work.

This drawing is the copyright of the practice and may not be reproduced in part or in whole without the prior written consent of the practice.
© 2026 Faithorn Farrell Timms LLP

**Faithorn Farrell Timms**
Central Court
1 Knoll Rise
ORPINGTON
Kent BR6 0JA
T 01689 885080

Project Status
P L A N N I N G

Client
MTVH

Project Location
28 Middle Lane,
London, N8 8PL

Drawing Title
Existing and Proposed
Roof Plan

Drawing number
???

Date
22/09/2026

Scale
1:500/1250 @ A3