

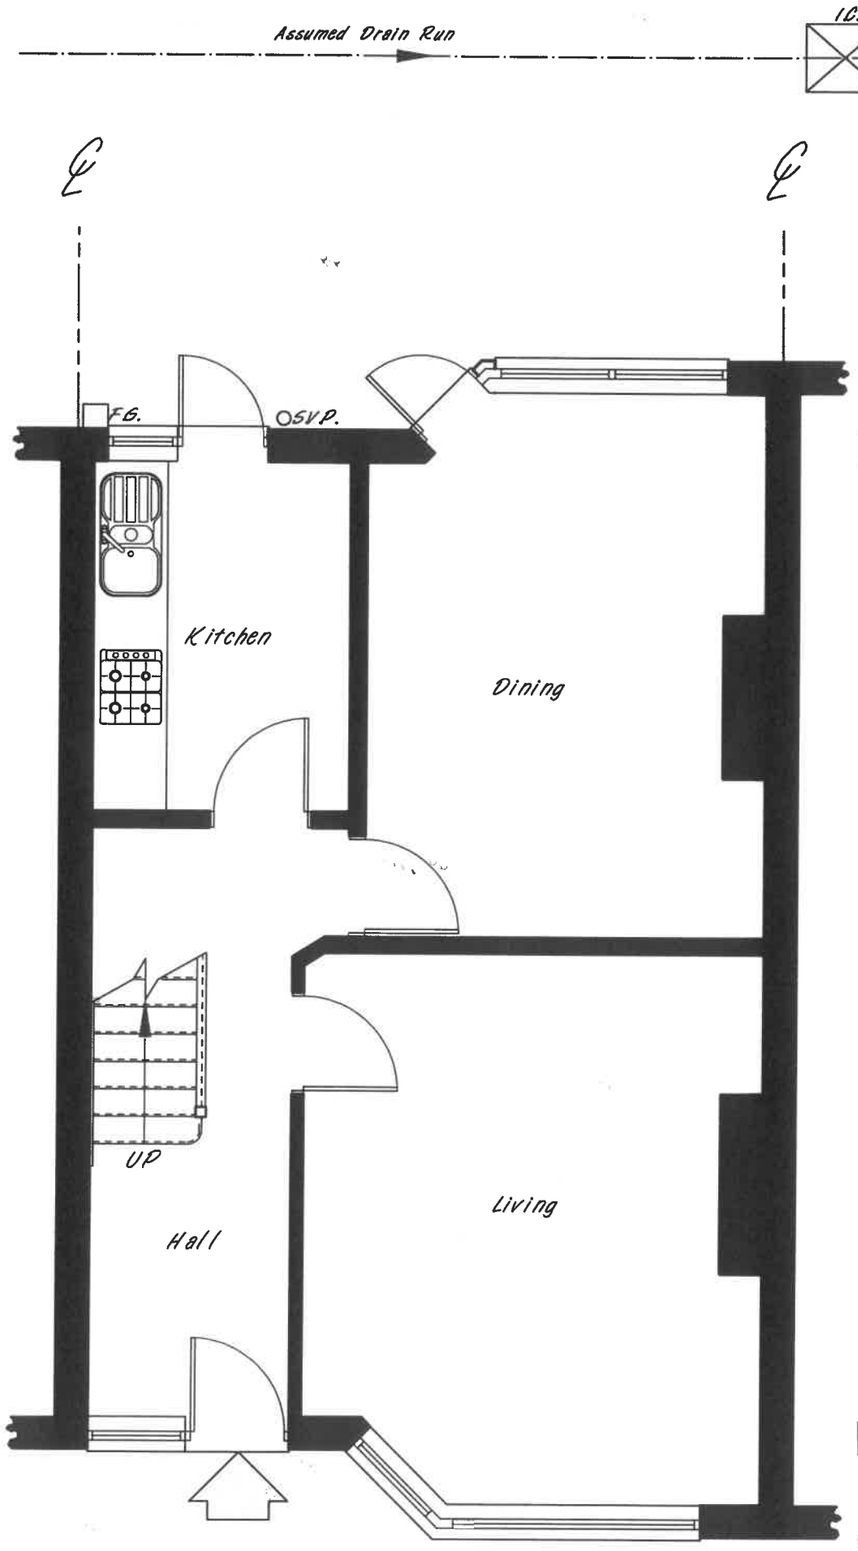



Existing Ground Floor

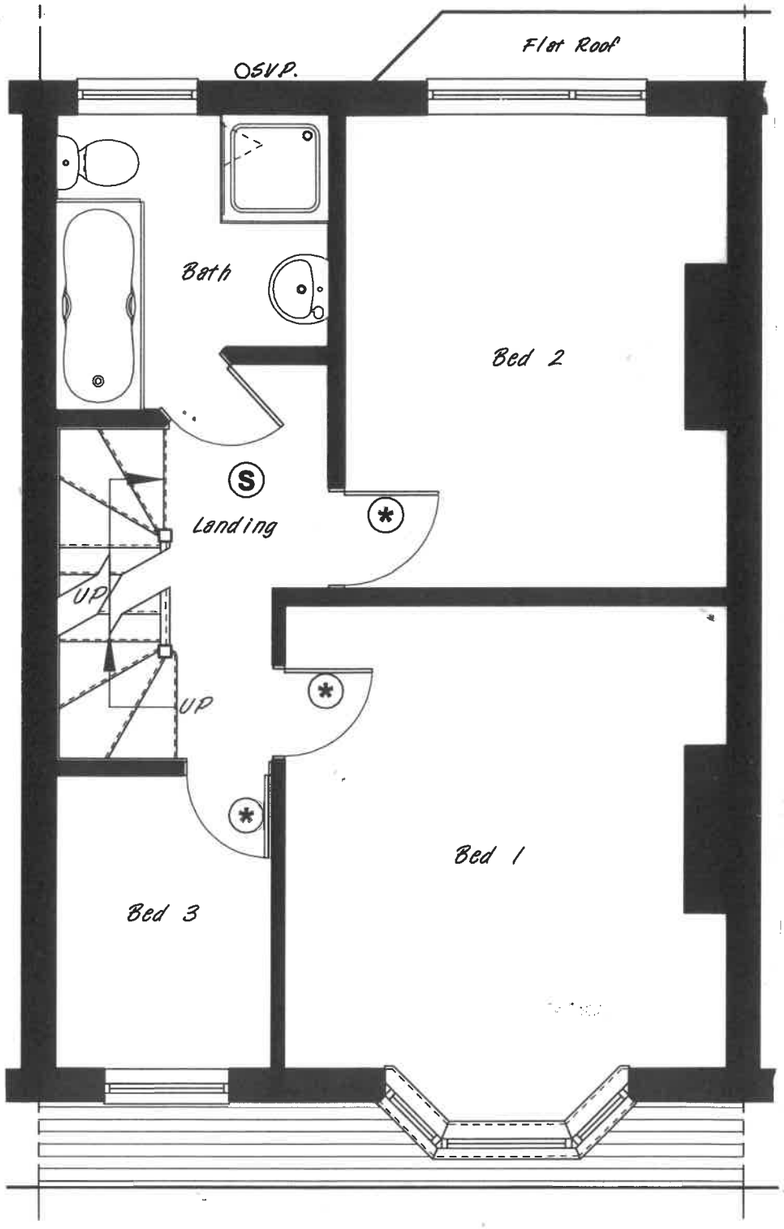


Existing First Floor

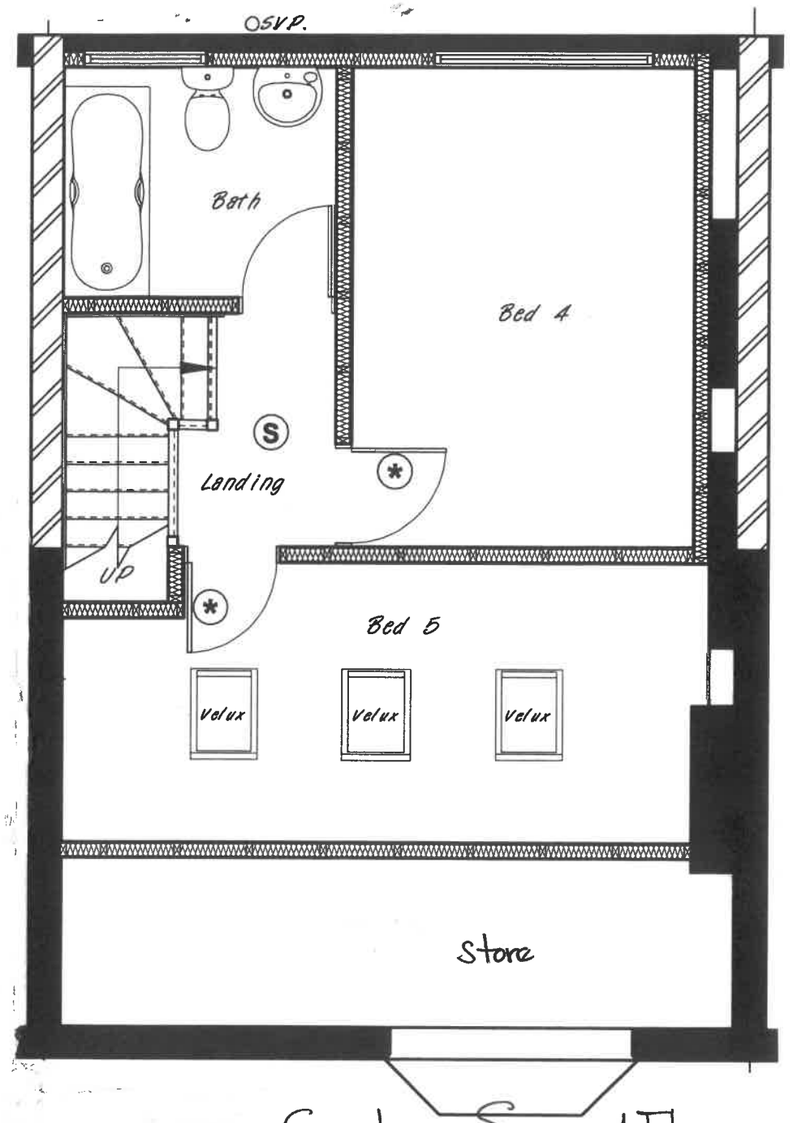


Existing Second Floor

0 0.5 1M 2 3 4 5M

THIS DRAWING SHOULD BE READ IN CONJUNCTION WITH THE SPECIFICATION.
IT REMAINS THE COPYRIGHT OF THE DESIGNER AND MUST NOT BE USED, ALTERED OR COPIED WITHOUT PERMISSION

# Existing Floor Plans

| SITE: | DRAWN: | SCALE: | DATE: |
|---|---|---|---|
| 71 Park View Road, London. N17 9AX | DAF | 1 : 50 @ A3 | October '19 |
| | DRAWING NO: 19/386/11 | | REV: |

ALS PROPERTY SERVICES
Architectural Designers & Surveyors
Newbury (01635) 864956