
Site Plan Flat 1, 35 Southwood Avenue, London N6 5SA, UK

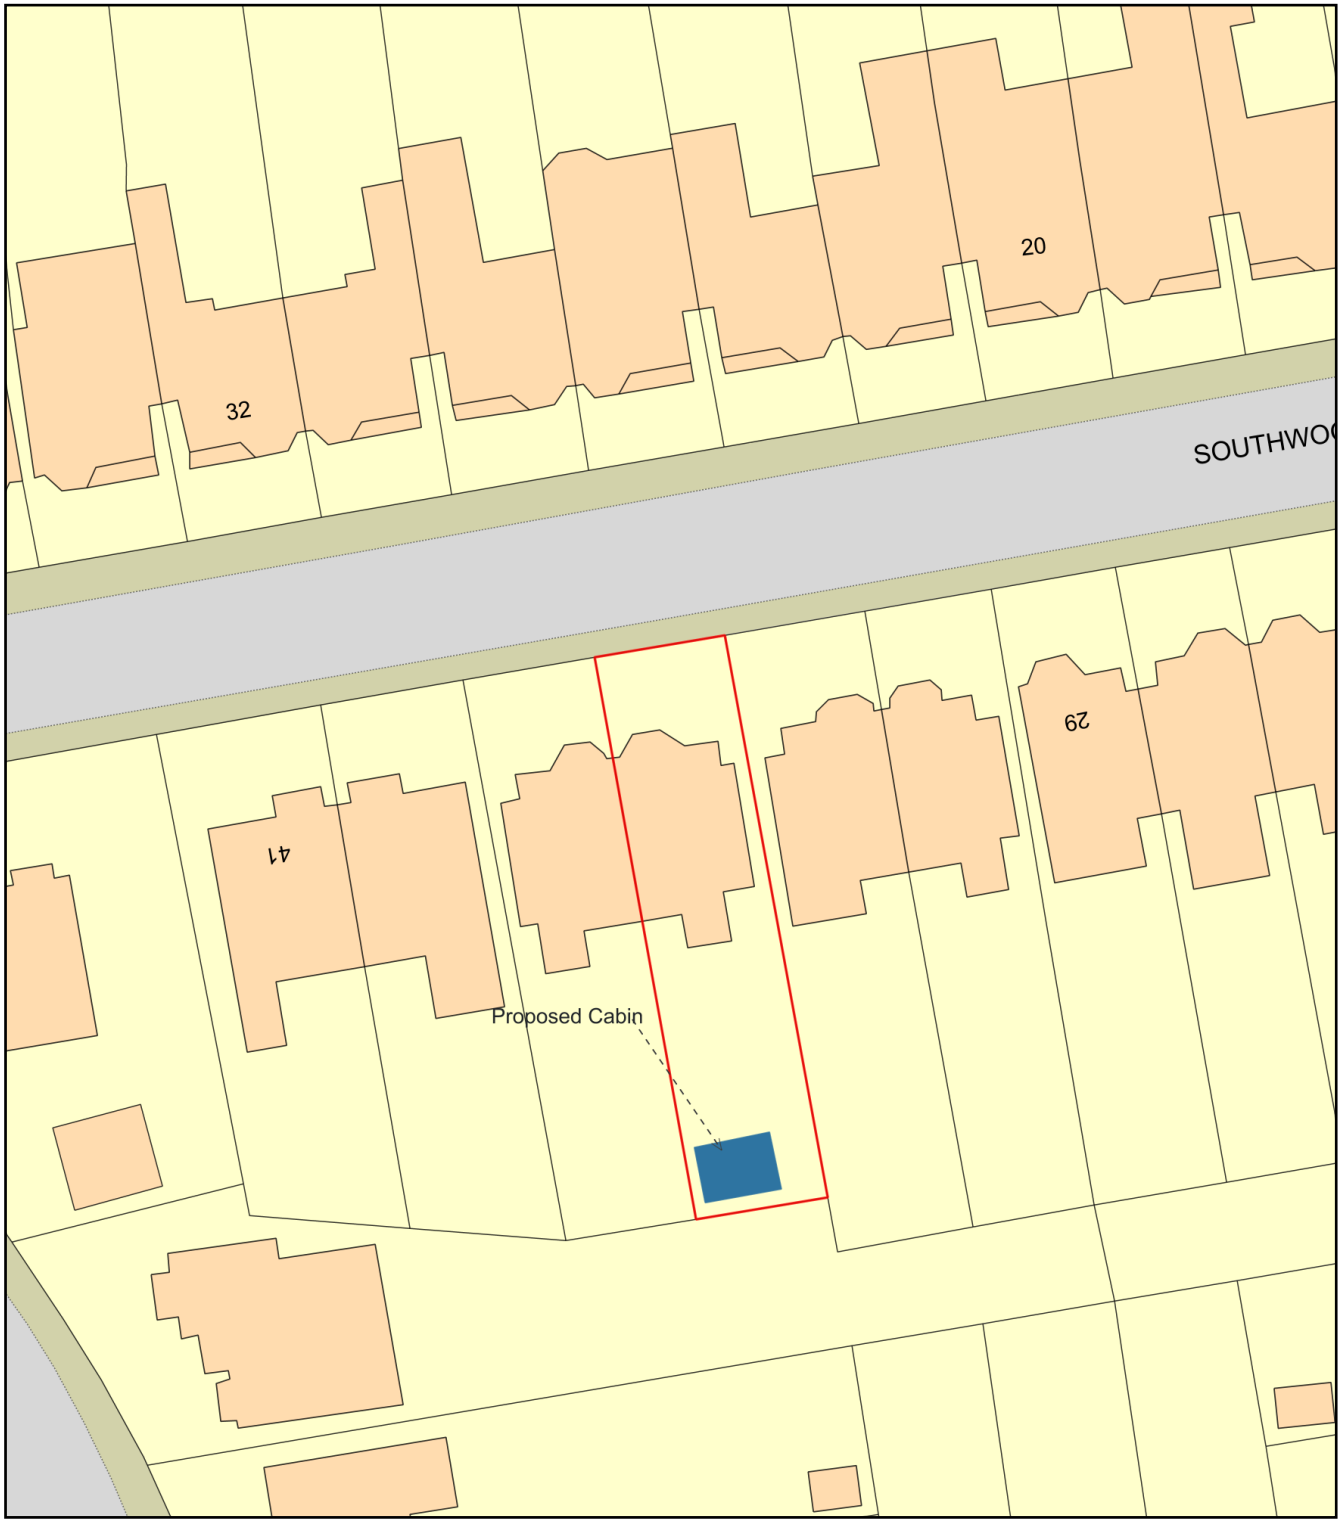

0 20
Metres

N

ReQuestaPlan

Plan Produced for: London Town Cabins

Date Produced: 06 Oct 2026

Plan Reference Number: TQRQM26279163627776

Scale: 1:500 @ A4

© Crown copyright and database rights 2025 OS 100042766