Garden Outbuilding Proposal for
Flat 1, 35 South Avenue, London N6 5SA, UK

Proposal for a 5.0m x 4.0m garden outbuilding

LONDON TOWN CABINS

CLIENT
Johanne Wort
Flat 1, 35 South Avenue,
London N6 5SA, UK


PROJECT
Garden Outbuilding
Proposal
5.0 x 4.0m

DRAWN BY
DC


ISSUE
02.10.26




Scale = 1:100

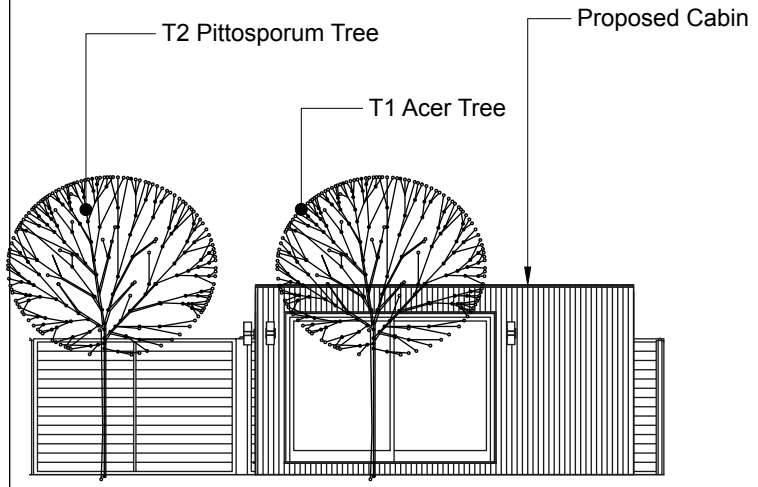


E1 / A4 — North Elevation Proposed
Scale: 1mm : 100mm

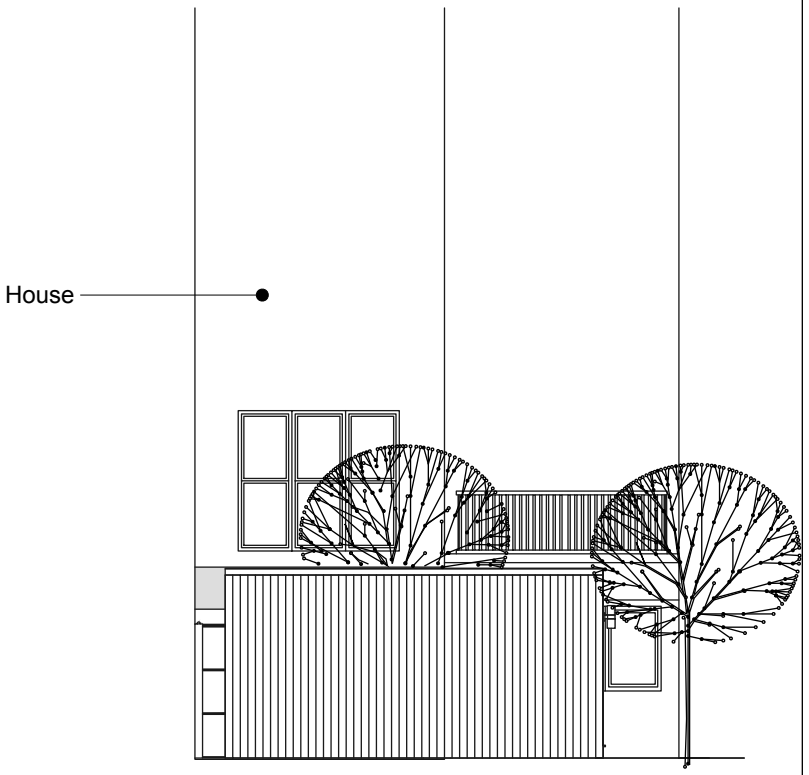

E2 / A4 — South Elevation Proposed
Scale: 1mm : 100mm

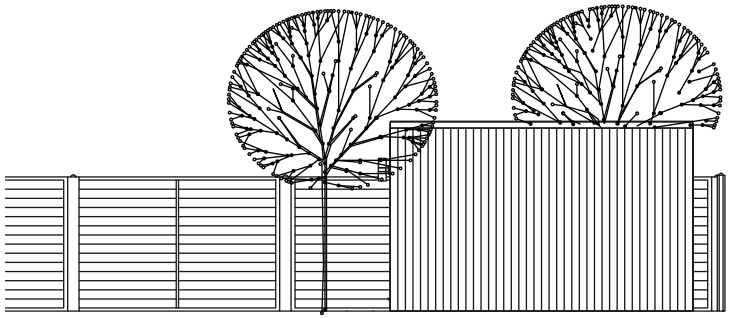

E3 / A4 — West Elevation Proposed
Scale: 1mm : 100mm

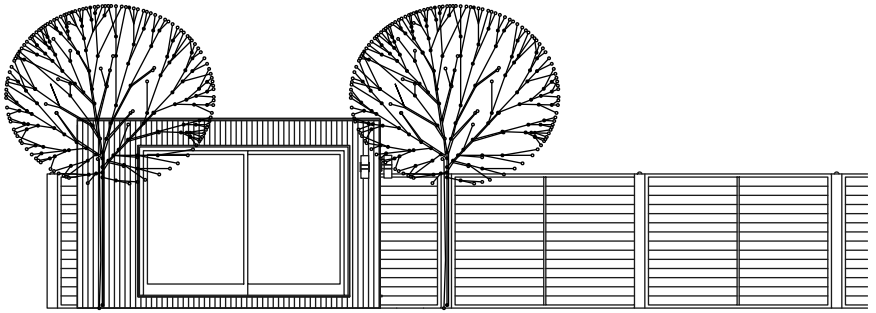

E4 / A4 — East Elevation Proposed
Scale: 1mm : 100mm

LONDON TOWN CABINS

LONDON TOWN CABINS
65 Rathcoole Avenue
London N8 9LY

CLIENT
Johanne Wort
Flat 1, 35 South Avenue,
London N6 5SA, UK

PROJECT
Garden Outbuilding
Proposal
5.0 x 4.0m

ISSUE
02.10.26


DRAWN BY
DC

Proposed Elevations


A.01




Scale = 1:100

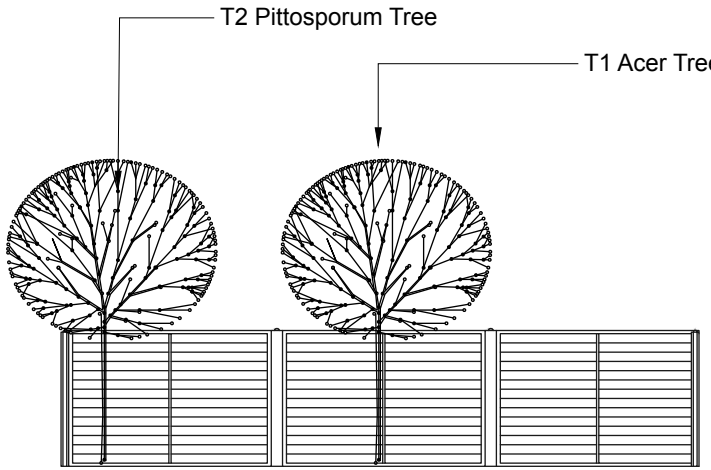


E5 A4 North Elevation Existing
Scale: 1mm : 100mm

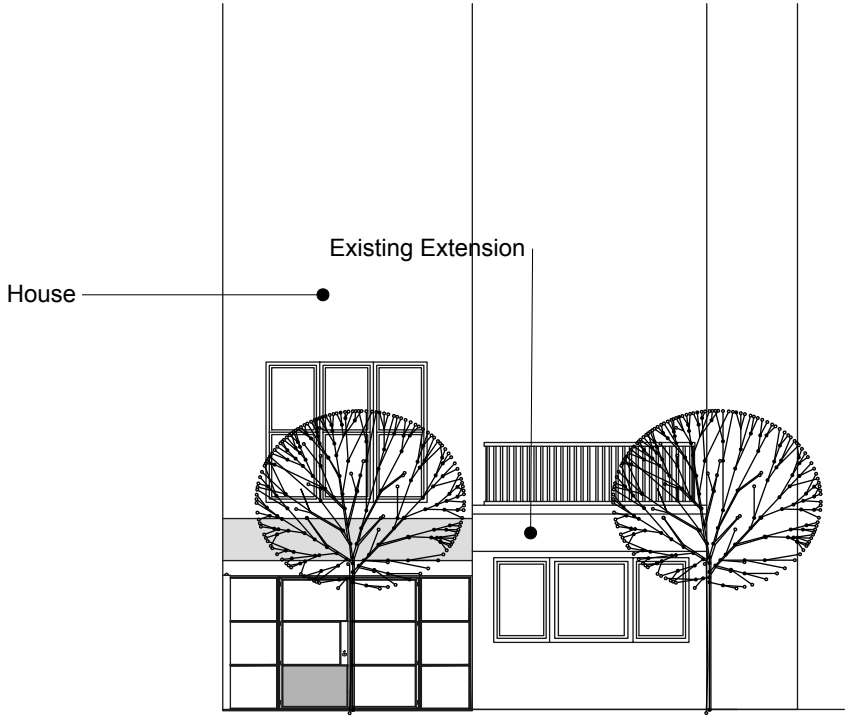

E6 A4 South Elevation Existing
Scale: 1mm : 100mm

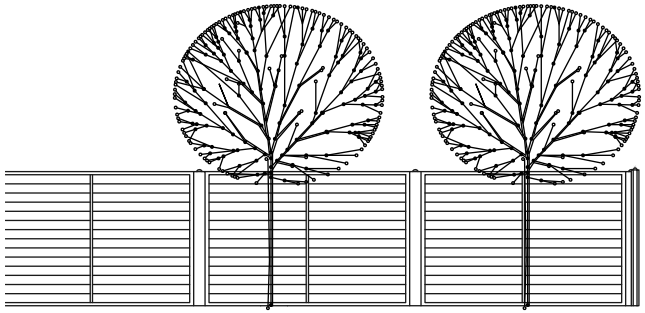

E7 A4 West Elevation Existing
Scale: 1mm : 100mm

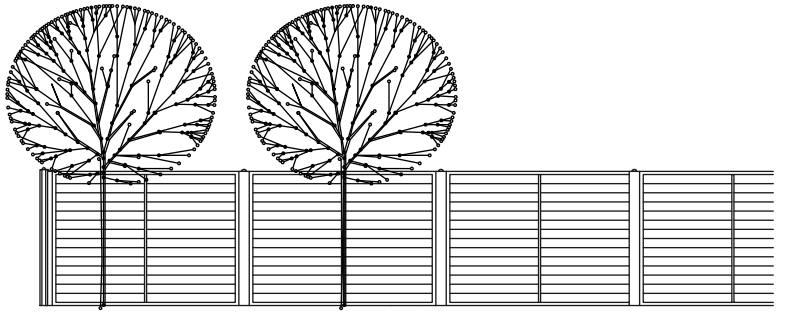

E8 A4 East Elevation Existing
Scale: 1mm : 100mm

LONDON TOWN CABINS

LONDON TOWN CABINS
65 Rathcoole Avenue
London N8 9LY

CLIENT
Johanne Wort
Flat 1, 35 South Avenue,
London N6 5SA, UK


PROJECT
Garden Outbuilding
Proposal
5.0 x 4.0m

ISSUE
02.10.26

DRAWN BY
DC

Existing Elevations

A.02

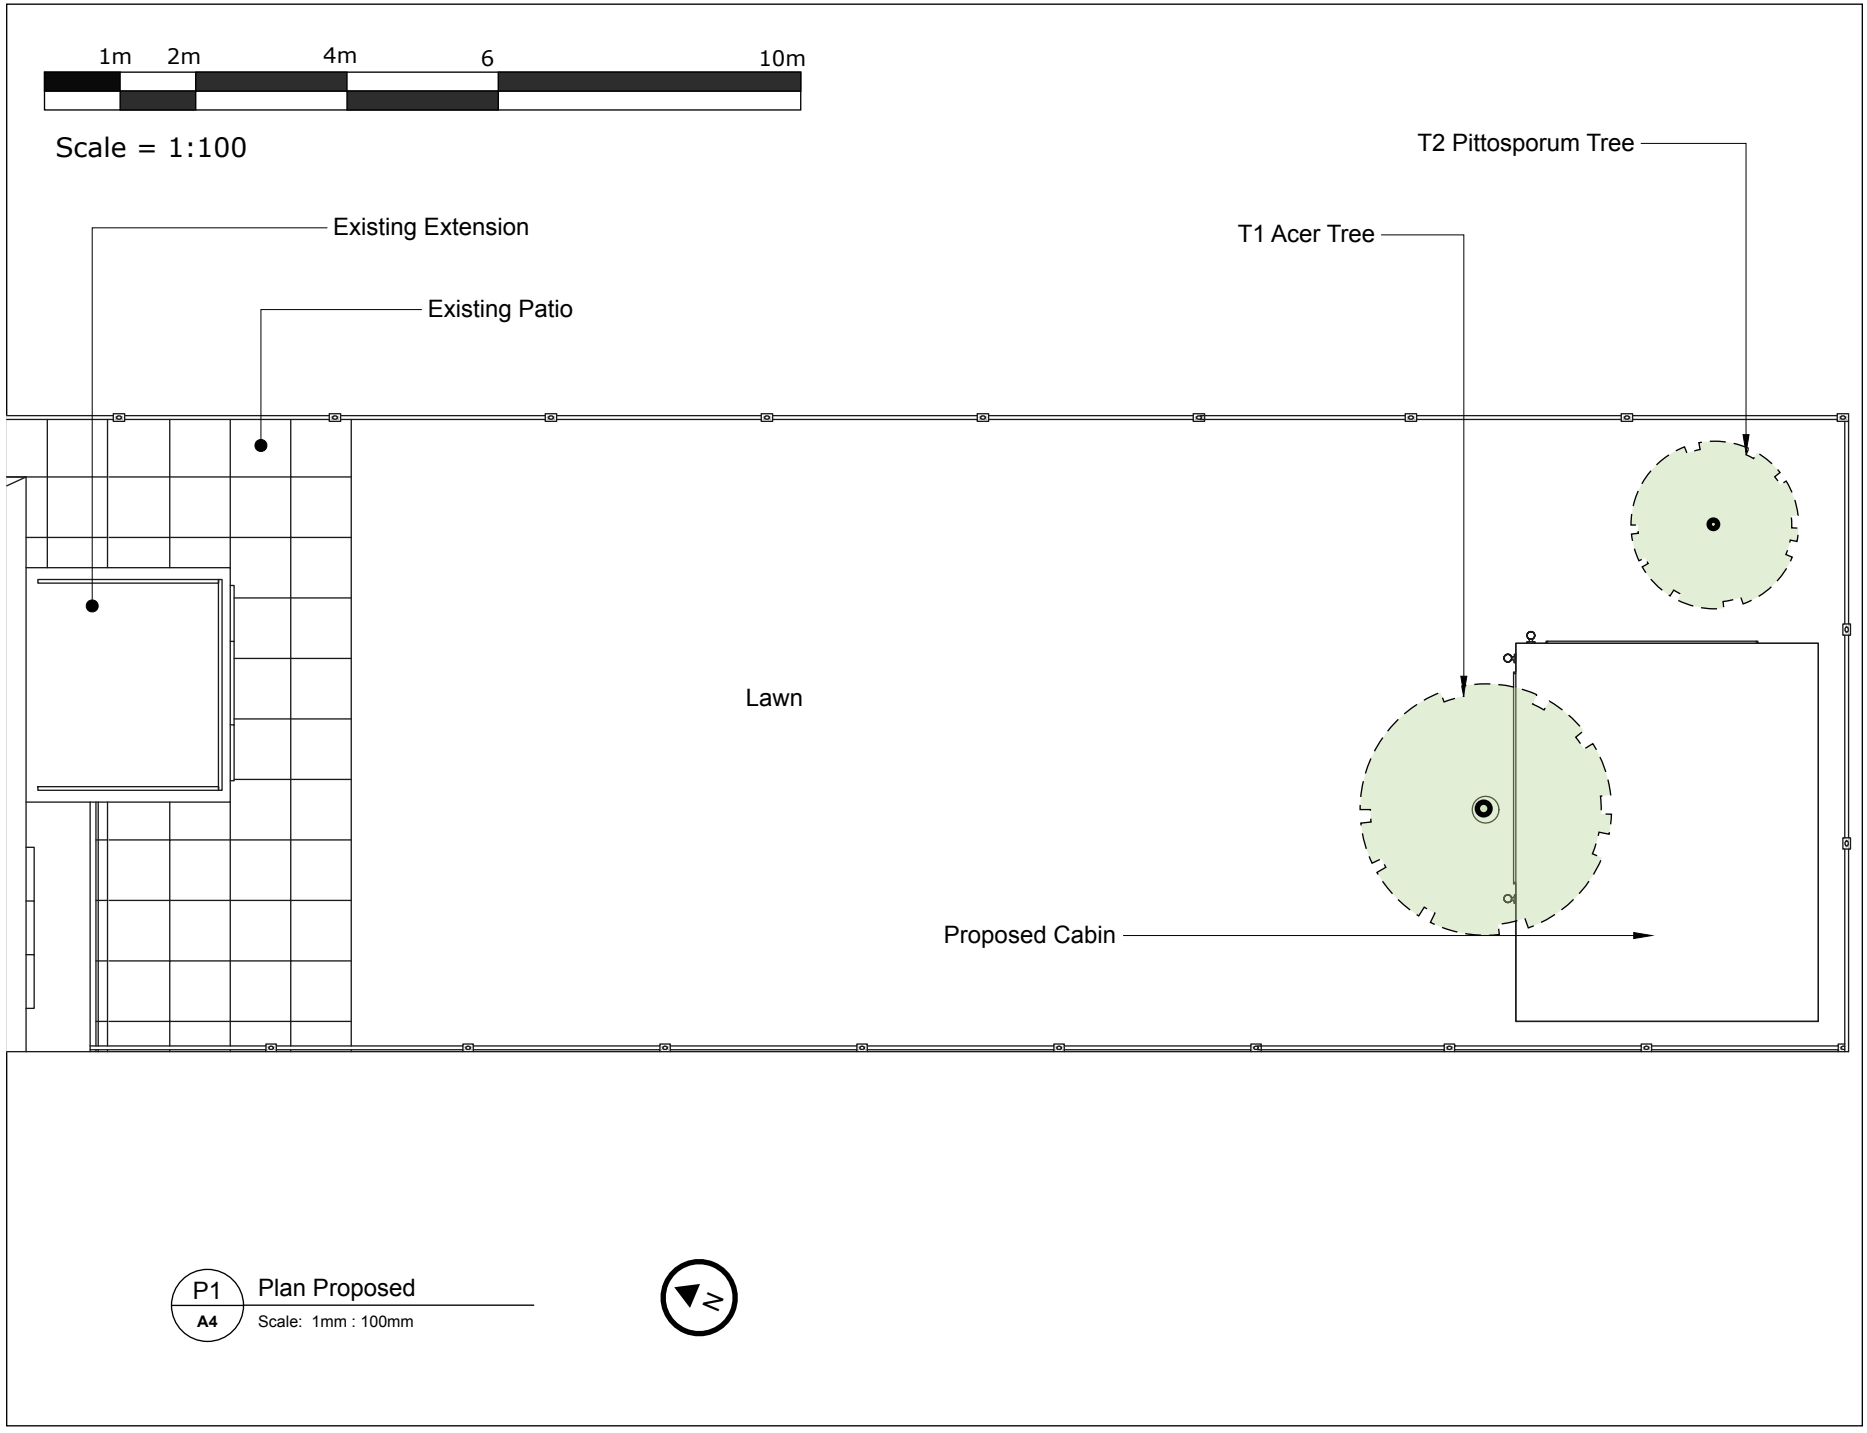

P1 / A4 Plan Proposed
Scale: 1mm : 100mm

LONDON TOWN CABINS

LONDON TOWN CABINS
65 Rathcoole Avenue
London N8 9LY

CLIENT
Johanne Wort
Flat 1, 35 South Avenue,
London N6 5SA, UK


PROJECT
Garden Outbuilding
Proposal
5.0 x 4.0m

ISSUE
02.10.26

DRAWN BY
DC

Proposed Plan

A.03

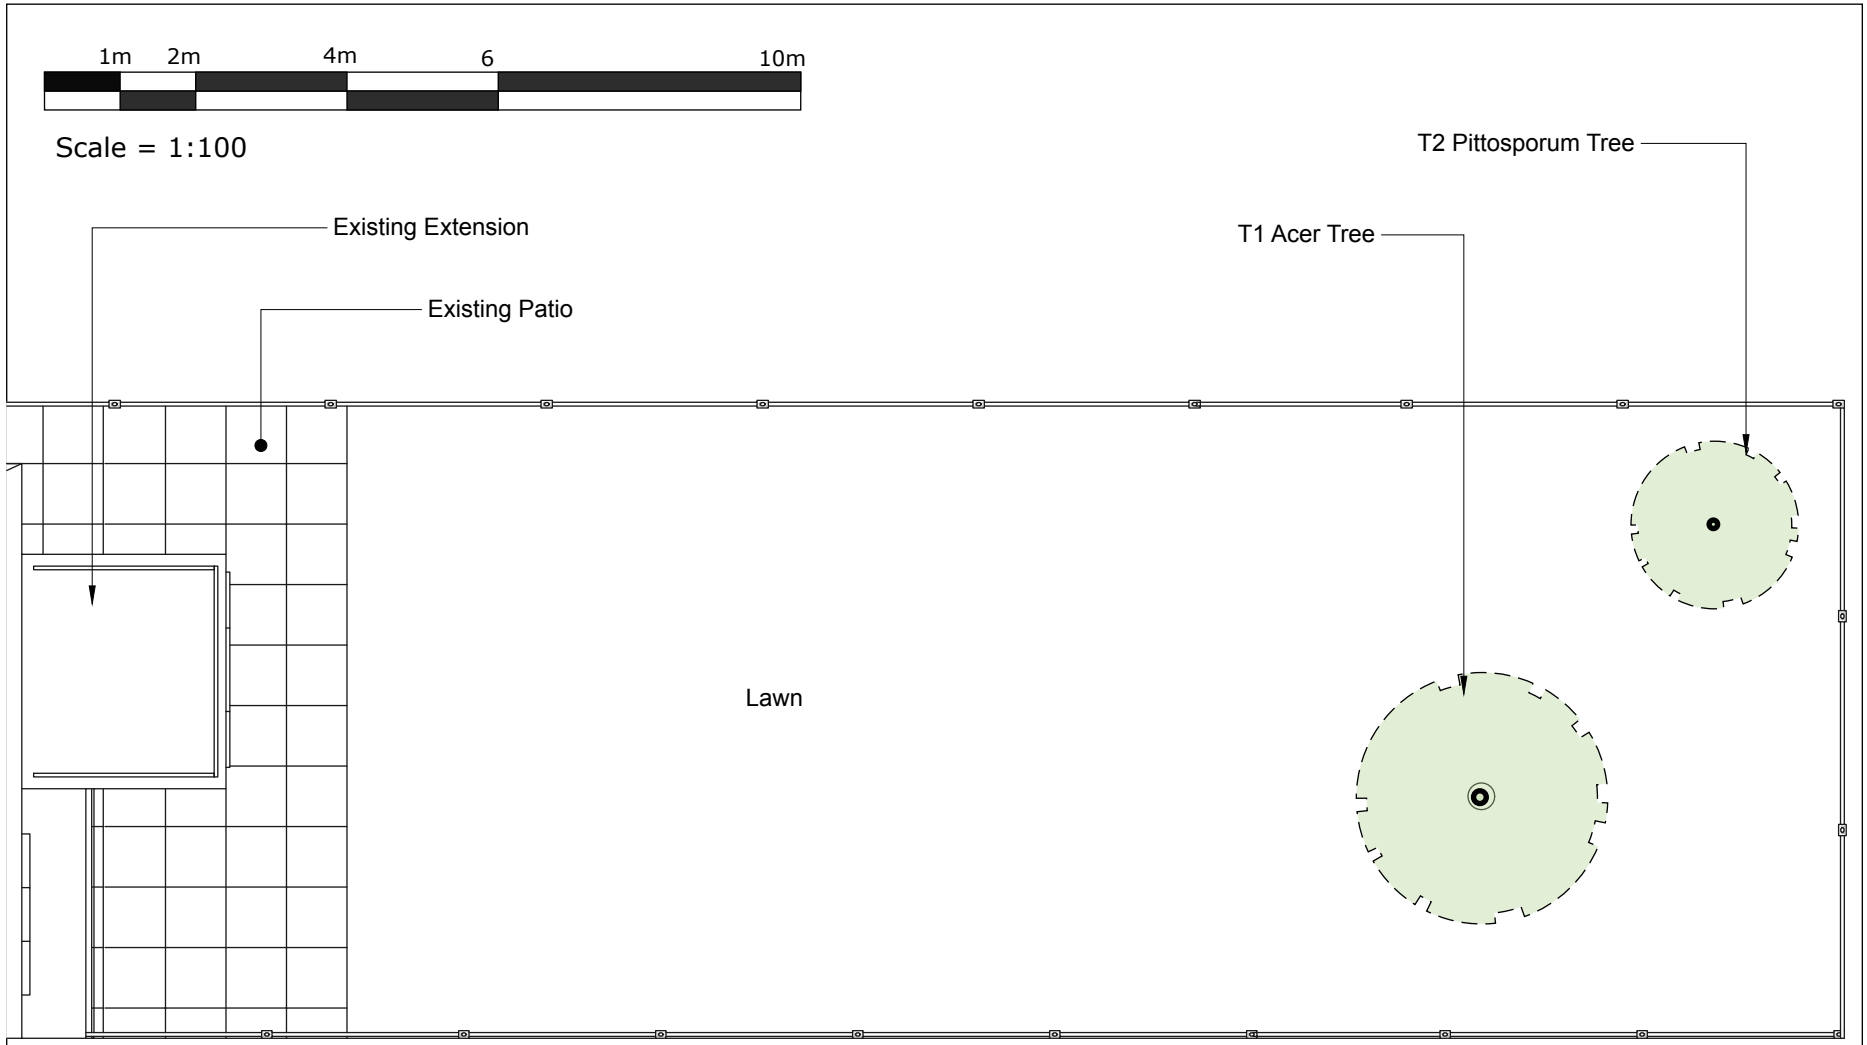

P2 / A4 Plan Existing
Scale: 1mm : 100mm

LONDON TOWN CABINS

LONDON TOWN CABINS
65 Rathcoole Avenue
London N8 9LY

CLIENT
Johanne Wort
Flat 1, 35 South Avenue,
London N6 5SA, UK

PROJECT
Garden Outbuilding
Proposal
5.0 x 4.0m

ISSUE
02.10.26


DRAWN BY
DC

Existing Plan

A.04

1m 2m 4m 6 10m

Scale = 1:100

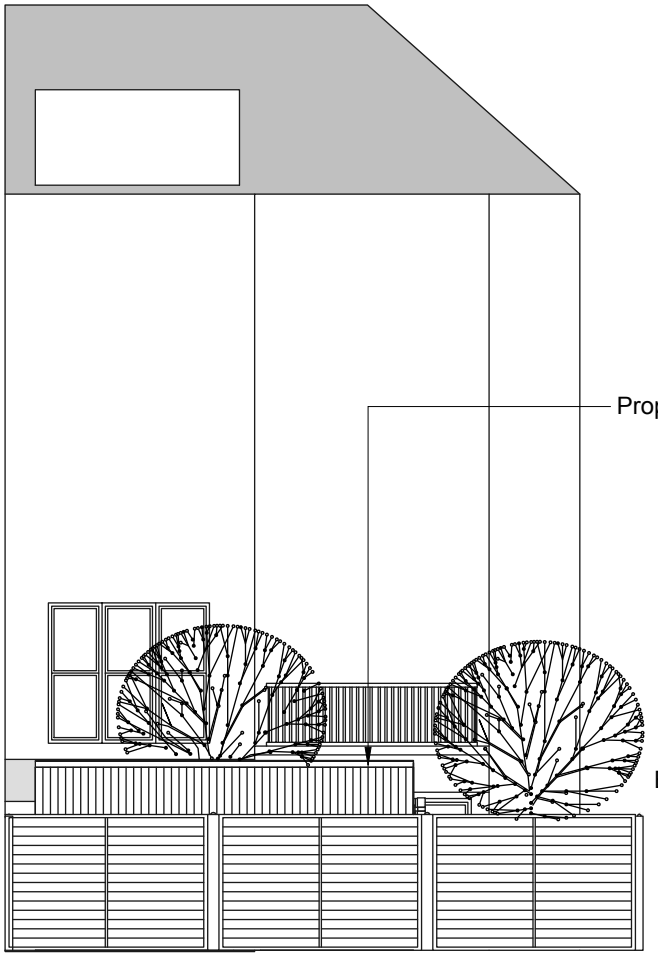


Proposed Cabin

Existing Extension

E9 / A4 South Elevation Proposed

Scale: 1mm : 100mm

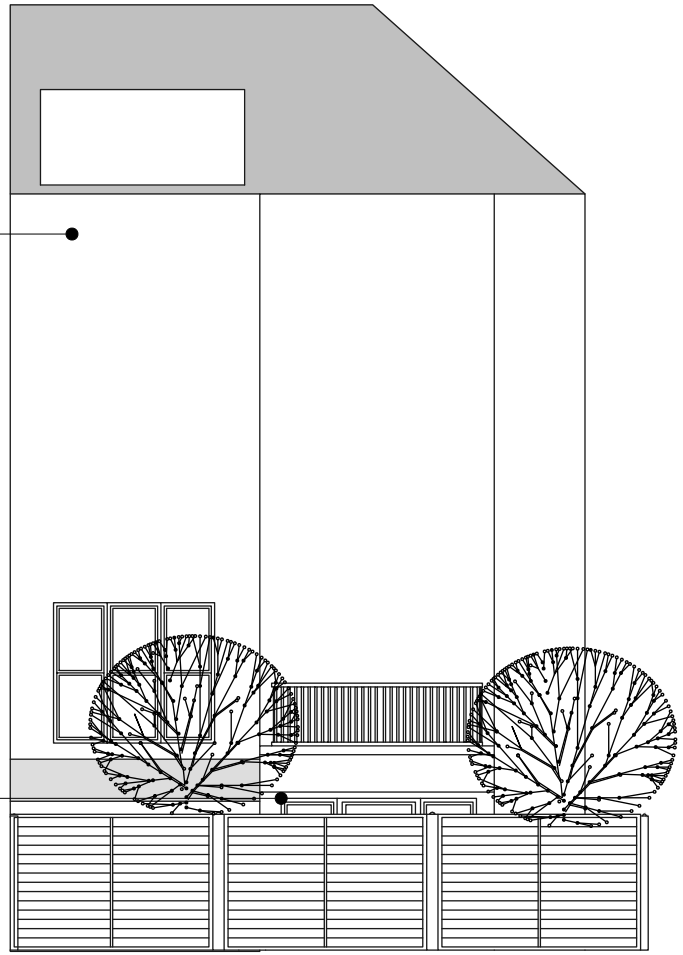

House

E10 / A4 South Elevation Existing

Scale: 1mm : 100mm

LONDON TOWN CABINS

LONDON TOWN CABINS
65 Rathcoole Avenue
London N8 9LY

CLIENT
Johanne Wort
Flat 1, 35 South Avenue,
London N6 5SA, UK

PROJECT
Garden Outbuilding
Proposal
5.0 x 4.0m

ISSUE
02.10.26


DRAWN BY
DC

South Elevations

A.05




Scale = 1:100

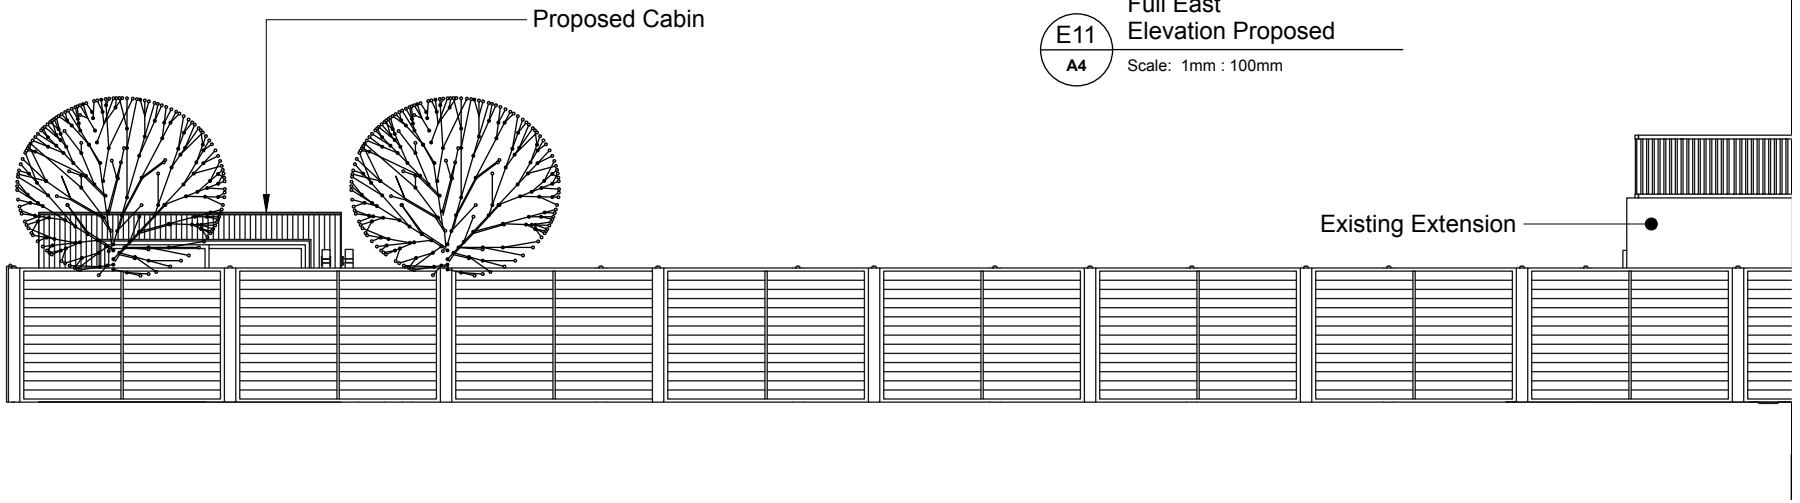

E11 A4 — Full East Elevation Proposed

Scale: 1mm : 100mm

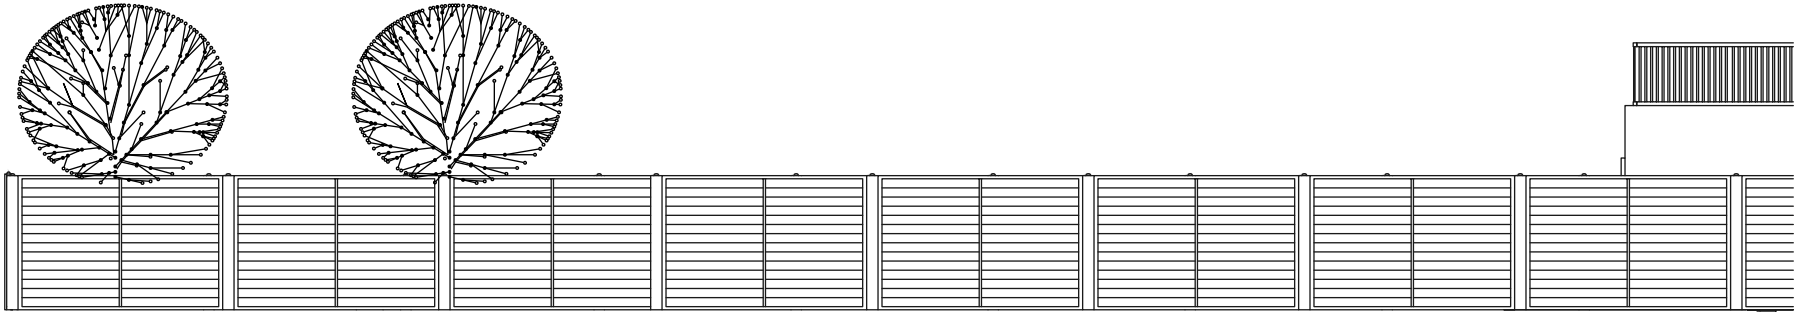

E12 A4 — Full East Elevation Existing

Scale: 1mm : 100mm

LONDON TOWN CABINS

LONDON TOWN CABINS
65 Rathcoole Avenue
London N8 9LY

CLIENT
Johanne Wort
Flat 1, 35 South Avenue,
London N6 5SA, UK

PROJECT
Garden Outbuilding
Proposal
5.0 x 4.0m

ISSUE
02.10.26

DRAWN BY
DC

Full East Elevations

A.06

1m 2m 4m 6 10m

Scale = 1:100

E13 / A4

Full West
Elevation Proposed


Scale: 1mm : 100mm



E14 / A4

Full West
Elevation Existing

Scale: 1mm : 100mm

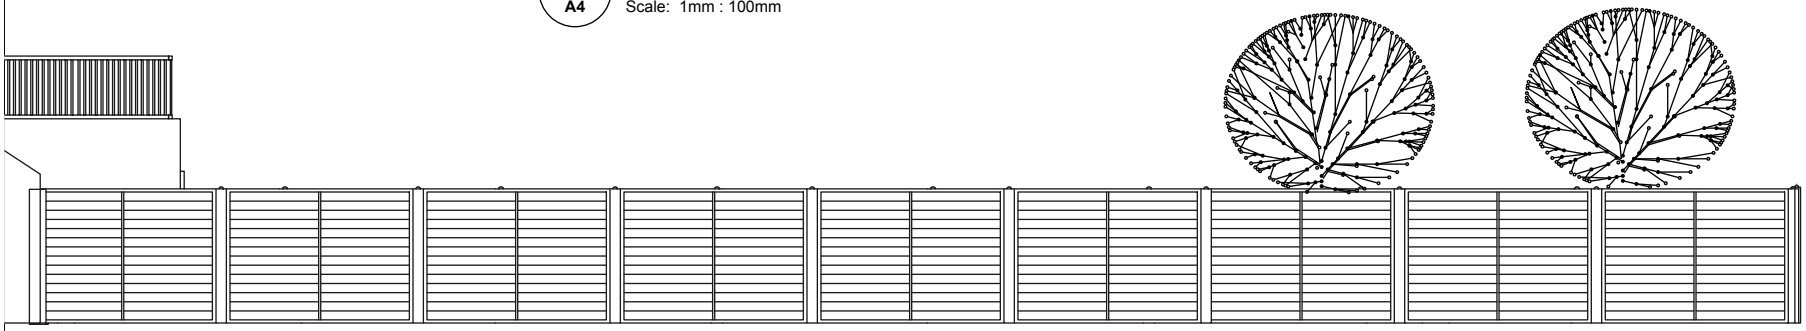

LONDON TOWN CABINS

LONDON TOWN CABINS
65 Rathcoole Avenue
London N8 9LY

CLIENT
Johanne Wort
Flat 1, 35 South Avenue,
London N6 5SA, UK

PROJECT
Garden Outbuilding
Proposal
5.0 x 4.0m

ISSUE
02.10.26

DRAWN BY
DC

Full South Elevations


A.07



Scale = 1:50

Garden room as incidental to the main property.

Primary use is an office

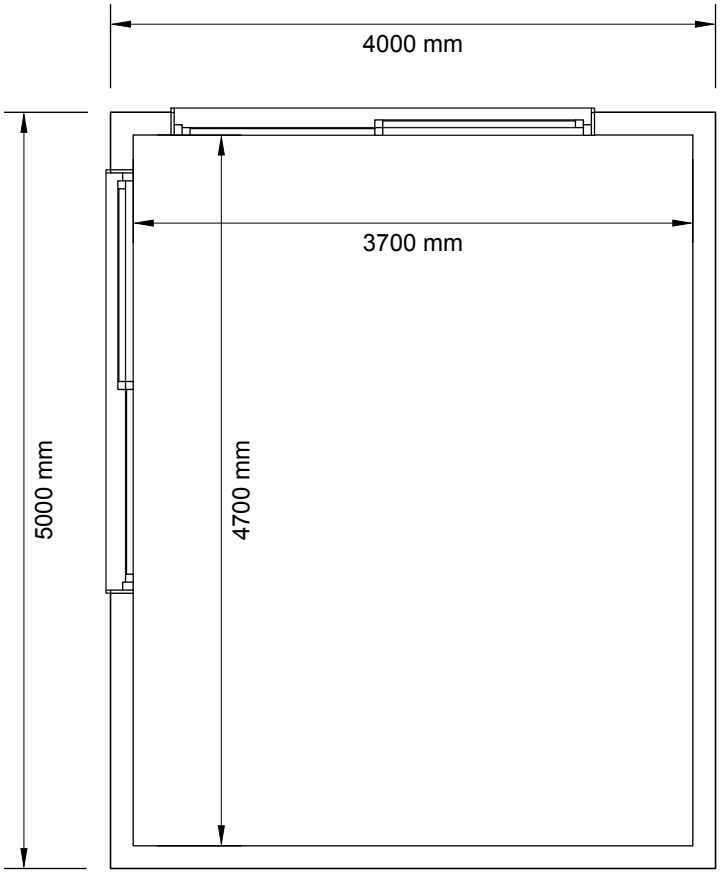



P3 Cabin Plan Proposed
A4 Scale: 1mm : 50mm

LONDON TOWN CABINS

LONDON TOWN CABINS
65 Rathcoole Avenue
London N8 9LY

CLIENT
Johanne Wort
Flat 1, 35 South Avenue,
London N6 5SA, UK

PROJECT
Garden Outbuilding
Proposal
5.0 x 4.0m

ISSUE
02.10.26


DRAWN BY
DC

Cabin Plan


A.08

0.5m 1.0m 2.0m 3.0m 5.0m


Scale = 1:50

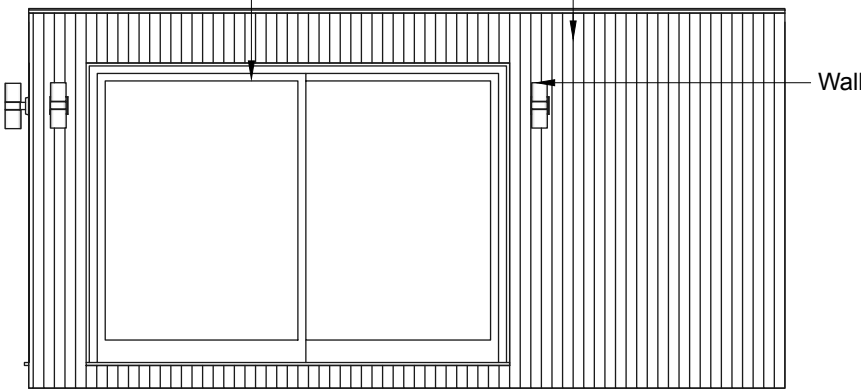


C1 A4 Cabin North Elevation
Scale: 1mm : 50mm

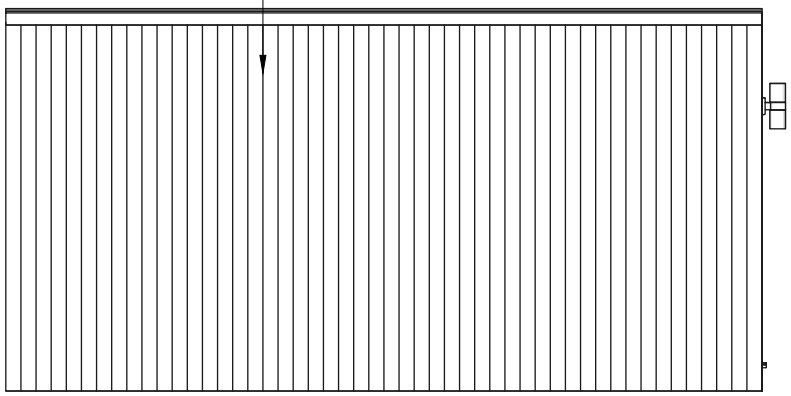

C2 A4 Cabin South Elevation
Scale: 1mm : 50mm

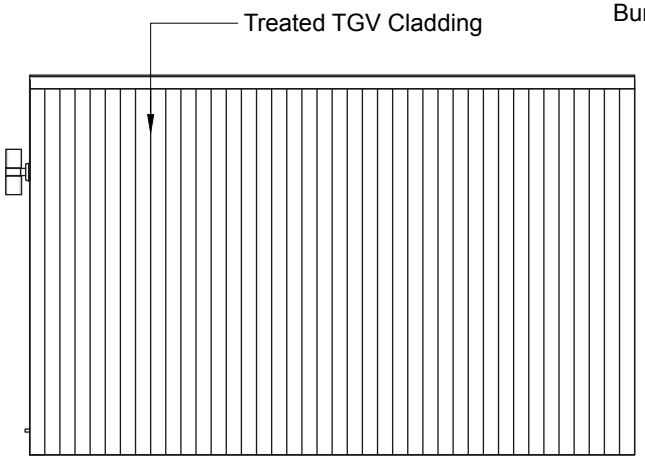

C3 A4 Cabin West Elevation
Scale: 1mm : 50mm

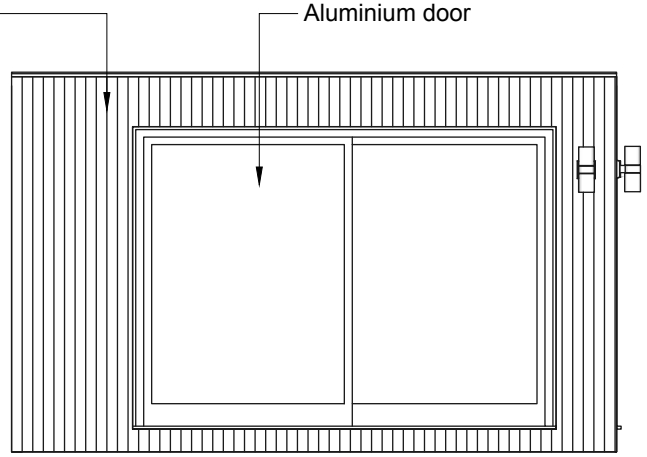

C4 A4 Cabin East Elevation
Scale: 1mm : 50mm

LONDON TOWN CABINS

LONDON TOWN CABINS
65 Rathcoole Avenue
London N8 9LY

CLIENT
Johanne Wort
Flat 1, 35 South Avenue,
London N6 5SA, UK

PROJECT
Garden Outbuilding
Proposal
5.0 x 4.0m

ISSUE
02.10.26

DRAWN BY
DC

Cabin Elevations

A.09