
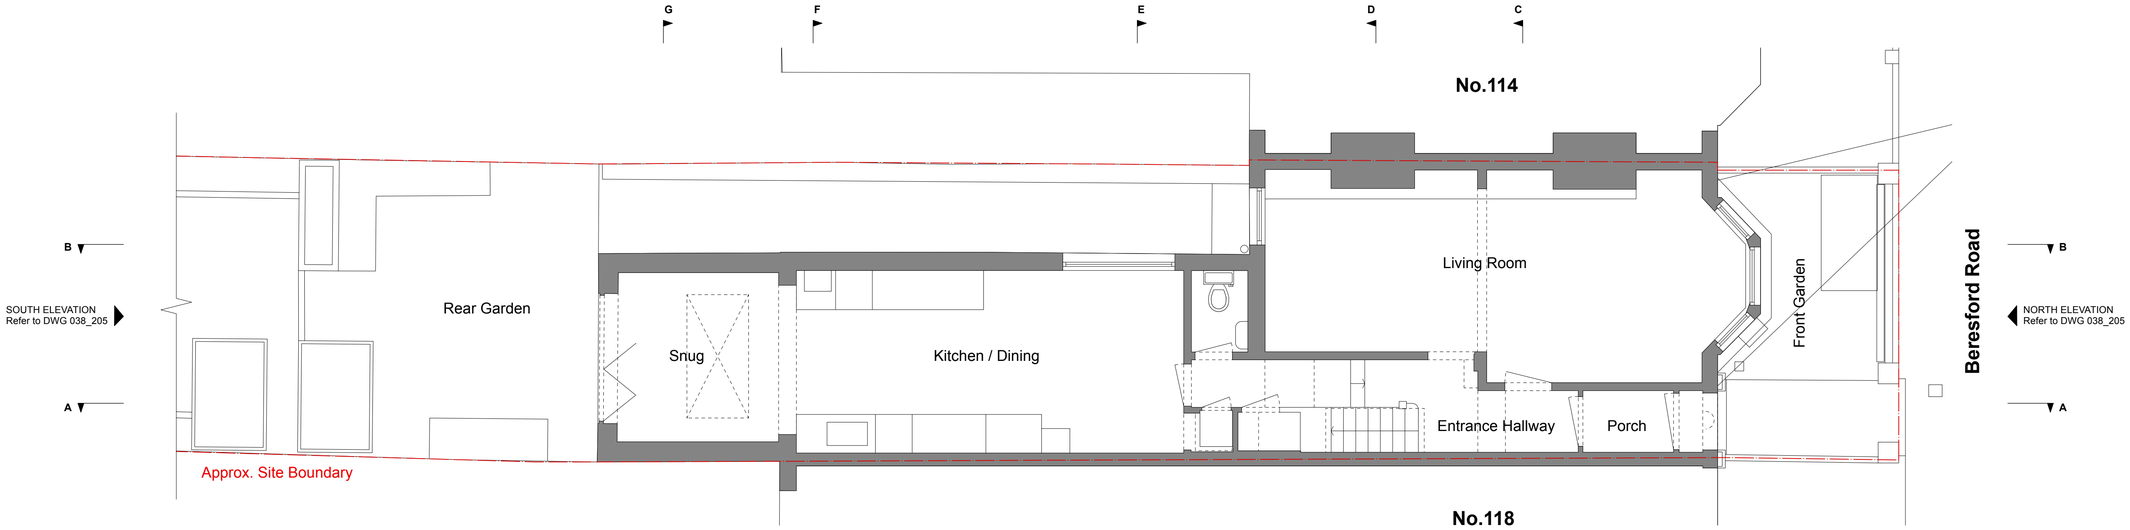


EXISTING GROUND FLOOR PLAN

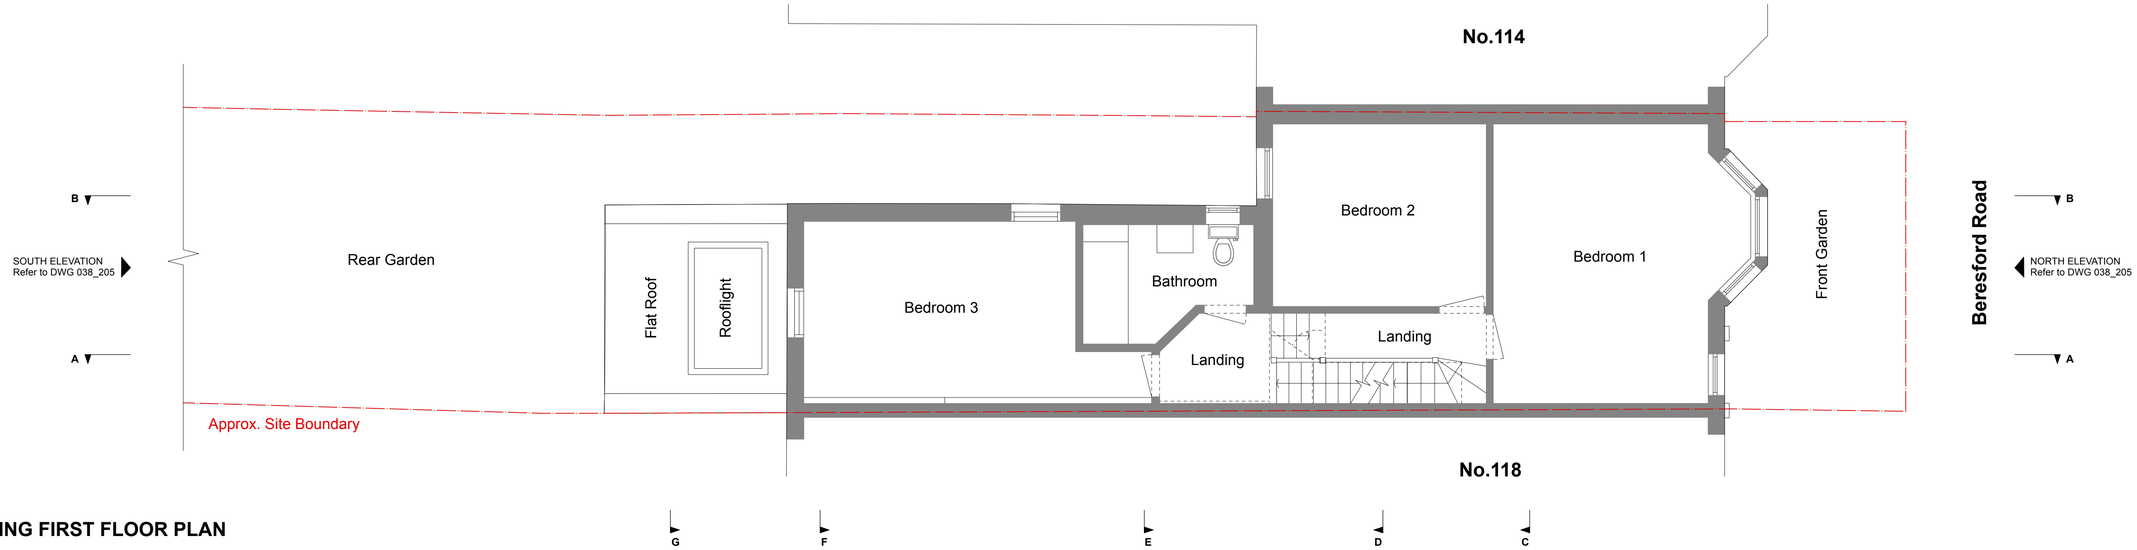

EXISTING FIRST FLOOR PLAN

Revisions

- 12.10.26 Issued to Haringey for Planning

NOTE:
NOT FOR CONSTRUCTION

N


0 2 4 6 8 10m

DGN


hello@dgnstudio.co.uk +44 7914 579583

Copyright *DGN* studio. No implied licence exists. This drawing should not be used to calculate areas for the purposes of valuation. Do not scale this drawing. All dimensions to be checked on the site by the contractor and such dimensions to be their responsibility. All work must comply with relevant British Standards and Building Regulations requirements. Drawing errors and omissions to be reported to the architect. To be read in conjunction with Architect's specification and other consultant information.

Project	116 Beresford Road London, N8 0AH
Drawing	Ground & First Floor Existing
Scale @ A1 (A3)	1:50 (1:100)
Date	OCT 2026
Drawn by	GN
Checked by	DG
Job number	038
Status	Planning
Drawing number	038_P_200
Rev	-

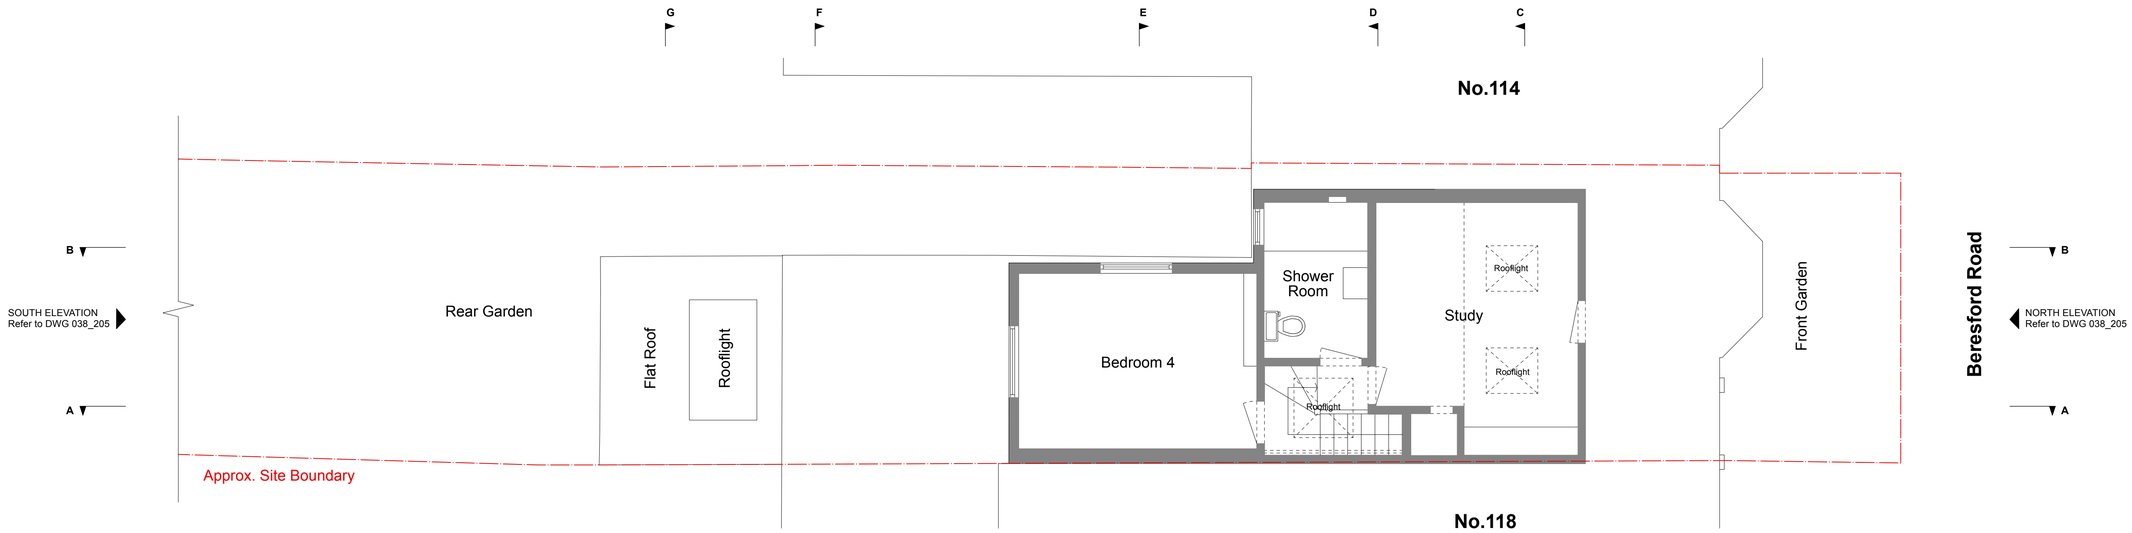

EXISTING LOFT PLAN

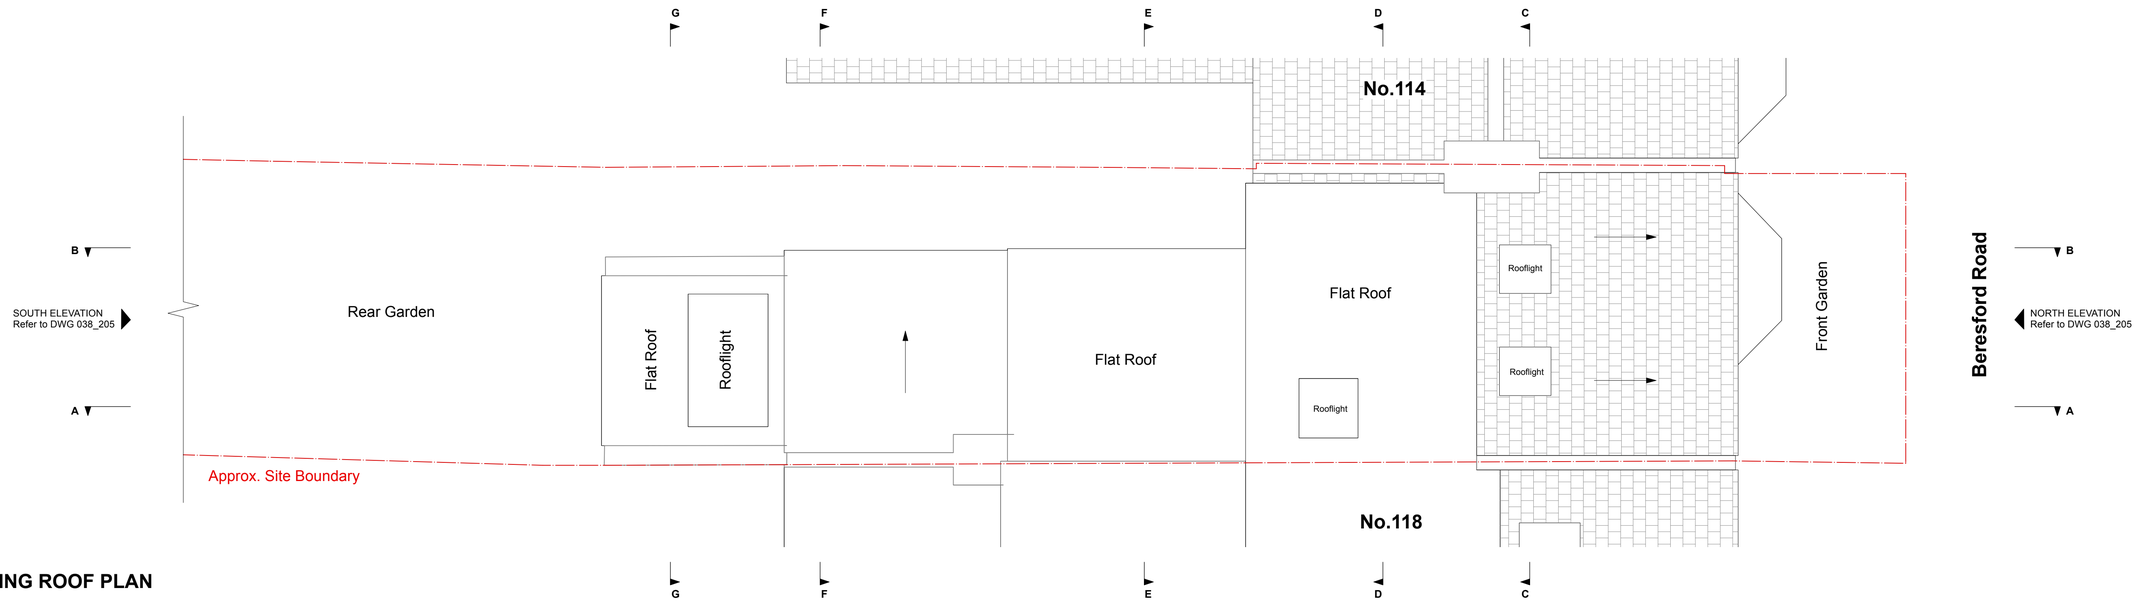

EXISTING ROOF PLAN

Revisions

- 12.10.26 Issued to Haringey for Planning

NOTE:
NOT FOR CONSTRUCTION

N


0 2 4 6 8 10m

DGN


hello@dgnstudio.co.uk +44 7914 579583

Copyright *DGN* studio. No implied licence exists. This drawing should not be used to calculate areas for the purposes of valuation. Do not scale this drawing. All dimensions to be checked on the site by the contractor and such dimensions to be their responsibility. All work must comply with relevant British Standards and Building Regulations requirements. Drawing errors and omissions to be reported to the architect. To be read in conjunction with Architect's specification and other consultant information.

Project	116 Beresford Road London, N8 0AH
Drawing	Loft & Roof Plans Existing
Scale @ A1 (A3)	1:50 (1:100)
Date	OCT 2026
Drawn by	GN
Checked by	DG
Job number	038
Status	Planning
Drawing number	038_P_201
Rev	-

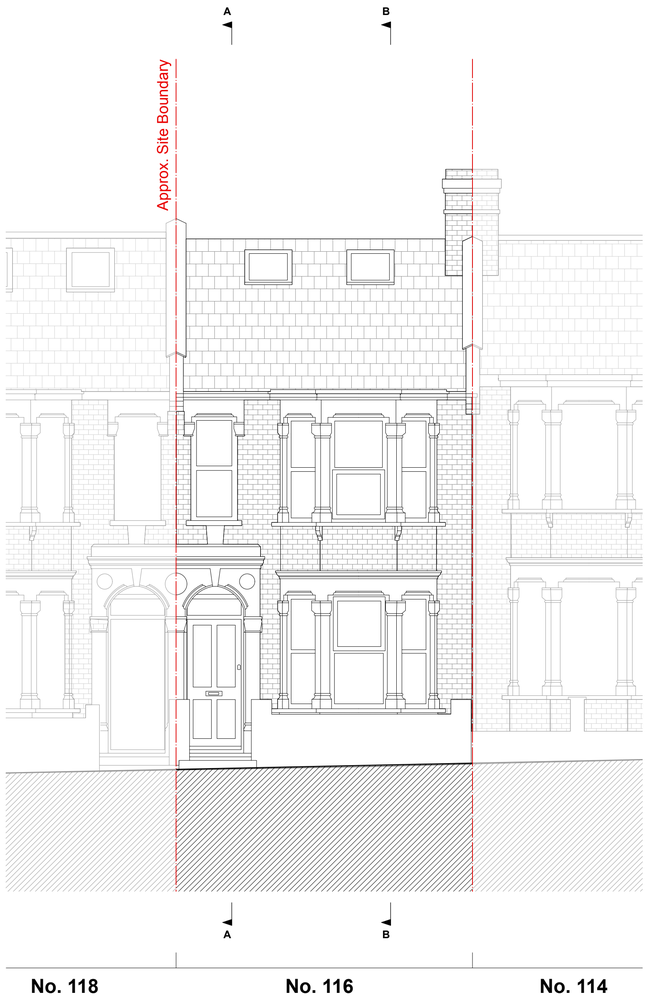

EXISTING FRONT ELEVATION
(North Facing)

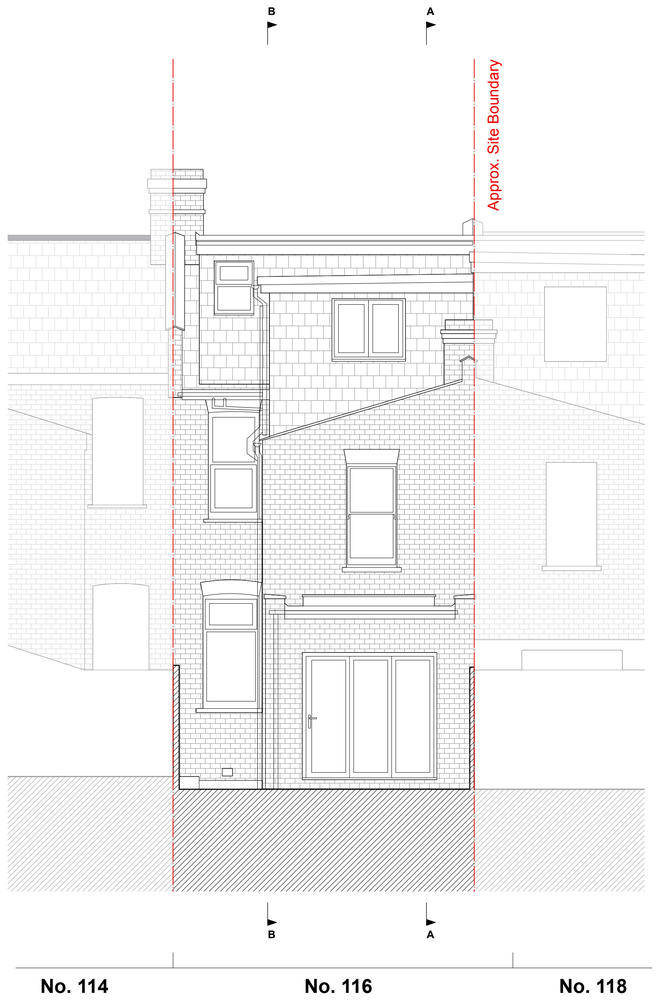

EXISTING REAR ELEVATION
(South Facing)

Revisions
- 12.10.26 Issued to Haringey for Planning

NOTE:
NOT FOR CONSTRUCTION

0 2 4 6 8 10m

DGN

hello@dgnstudio.co.uk +44 7914 579583

Copyright *DGN* studio. No implied licence exists. This drawing should not be used to calculate areas for the purposes of valuation. Do not scale this drawing. All dimensions to be checked on the site by the contractor and such dimensions to be their responsibility. All work must comply with relevant British Standards and Building Regulations requirements. Drawing errors and omissions to be reported to the architect. To be read in conjunction with Architect's specification and other consultant information.

Project
116 Beresford Road
London, N8 0AH

Drawing
Front & Rear Elevations
Existing

Scale @ A1 (A3)
1:50 (1:100)

Date
OCT 2026

Drawn by
GN


Checked by
DG

Job number
038

Status
Planning

Drawing number
038_P_205

Rev
-

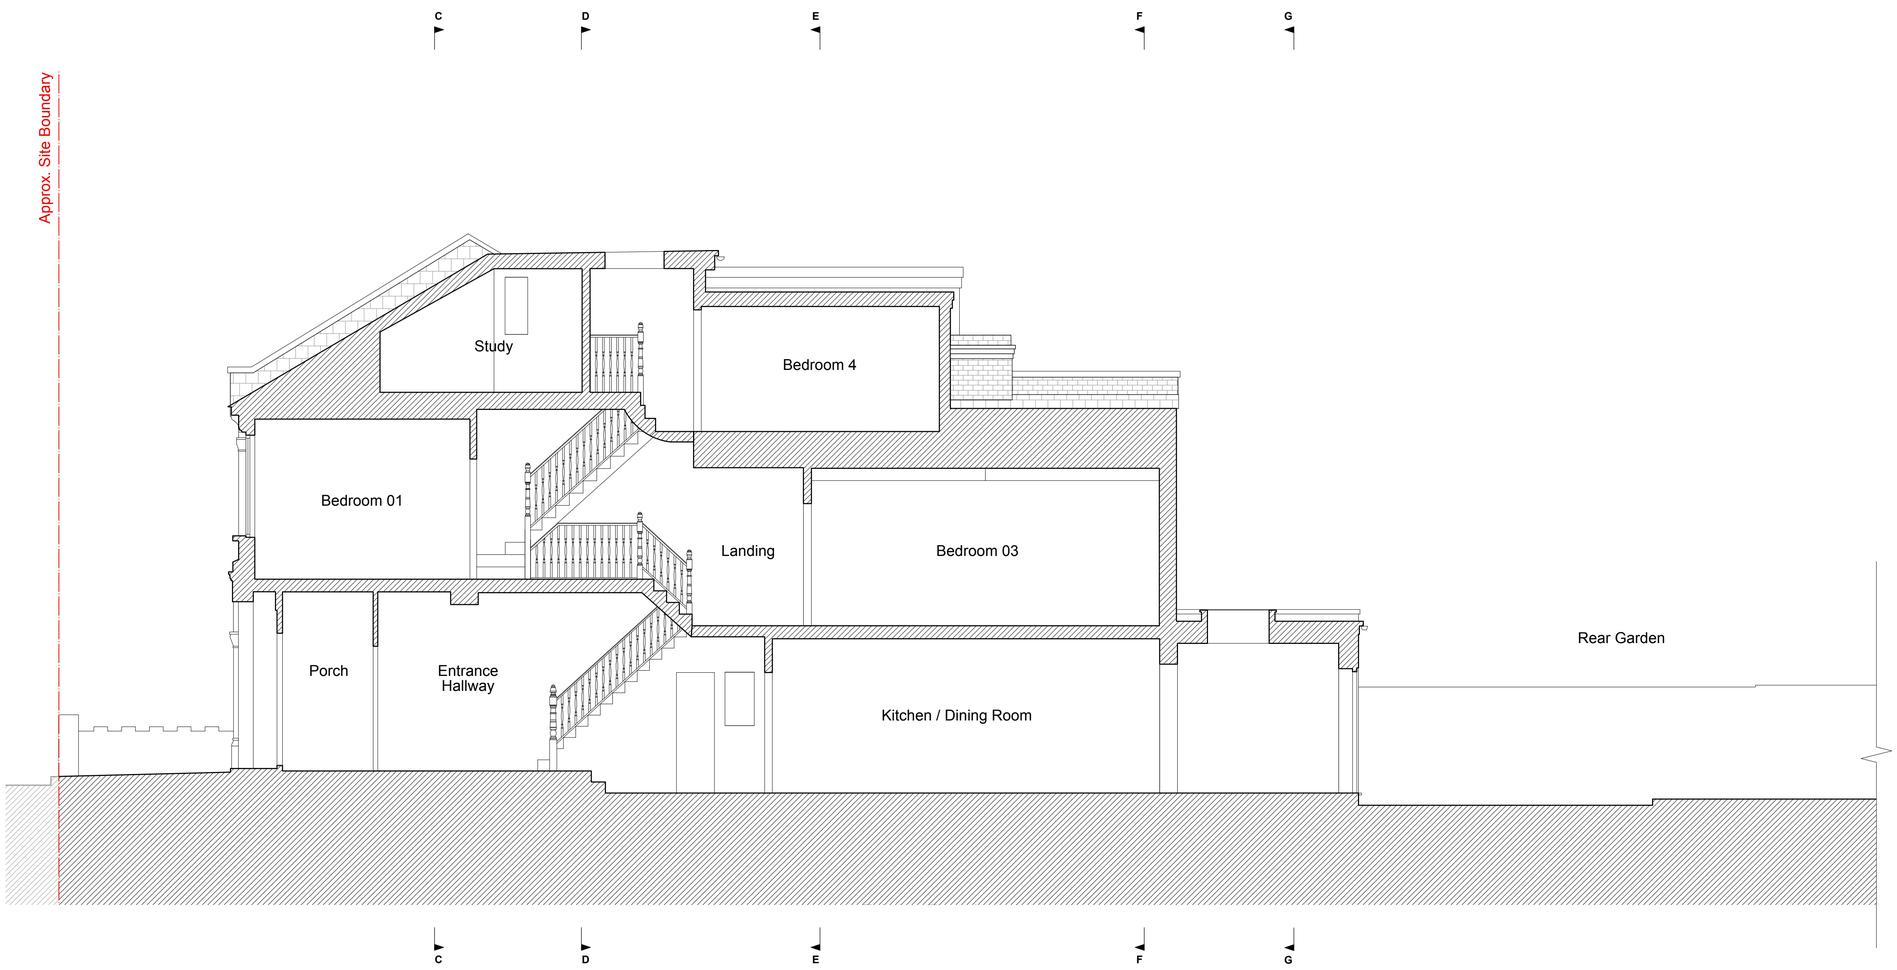

EXISTING SECTION AA

Revisions
- 12.10.26 Issued to Haringey for Planning

NOTE:
NOT FOR CONSTRUCTION

0 2 4 6 8 10m

DGN
hello@dgnstudio.co.uk +44 7914 579583

Copyright *DGN* studio. No implied licence exists. This drawing should not be used to calculate areas for the purposes of valuation. Do not scale this drawing. All dimensions to be checked on the site by the contractor and such dimensions to be their responsibility. All work must comply with relevant British Standards and Building Regulations requirements. Drawing errors and omissions to be reported to the architect. To be read in conjunction with Architect's specification and other consultant information.

Project
116 Beresford Road
London, N8 0AH

Drawing
Section AA
Existing

Scale @ A1 (A3)	Date
1:50 (1:100)	OCT 2026
Drawn by: GN	Checked by: DG
Job number: 038	Status: Planning

Drawing number: 038_P_206 Rev: -



EXISTING SECTION BB

Revisions
- 12.10.26 Issued to Haringey for Planning

NOTE:
NOT FOR CONSTRUCTION


0 2 4 6 8 10m

DGN

hello@dgnstudio.co.uk +44 7914 579583

Copyright *DGN* studio. No implied licence exists. This drawing should not be used to calculate areas for the purposes of valuation. Do not scale this drawing. All dimensions to be checked on the site by the contractor and such dimensions to be their responsibility. All work must comply with relevant British Standards and Building Regulations requirements. Drawing errors and omissions to be reported to the architect. To be read in conjunction with Architect's specification and other consultant information.

Project	116 Beresford Road London, N8 0AH
Drawing	Section BB Existing
Scale @ A1 (A3)	1:50 (1:100)
Date	OCT 2026
Drawn by	GN
Checked by	DG
Job number	038
Status	Planning
Drawing number	038_P_207
Rev	-

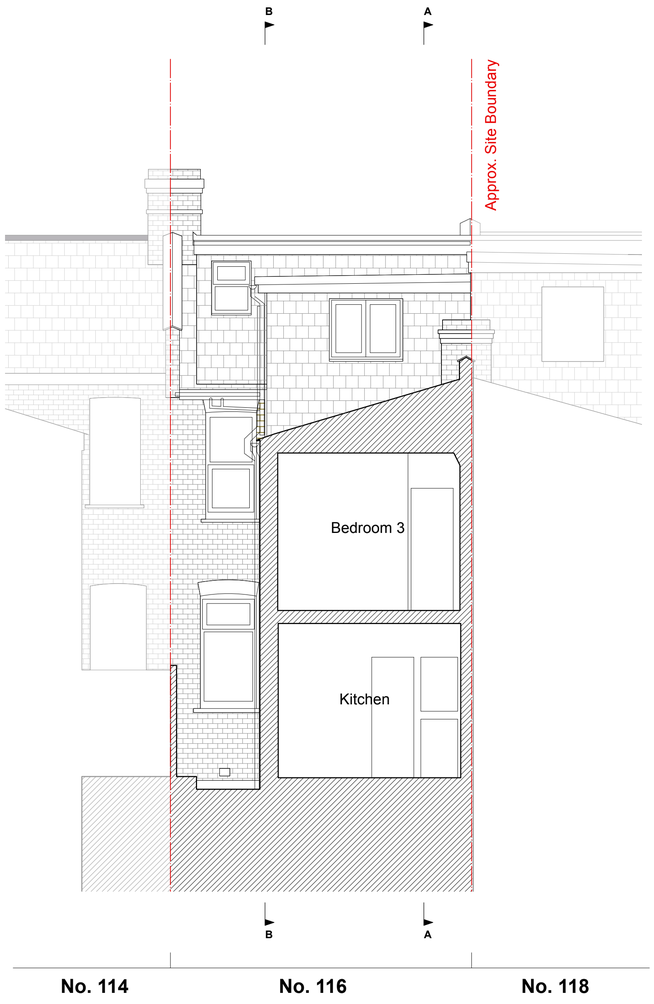

EXISTING SECTION FF

Revisions
- 12.10.26 Issued to Haringey for Planning

NOTE:
NOT FOR CONSTRUCTION

0 2 4 6 8 10m

DGN

hello@dgnstudio.co.uk +44 7914 579583

Copyright *DGN* studio. No implied licence exists. This drawing should not be used to calculate areas for the purposes of valuation. Do not scale this drawing. All dimensions to be checked on the site by the contractor and such dimensions to be their responsibility. All work must comply with relevant British Standards and Building Regulations requirements. Drawing errors and omissions to be reported to the architect. To be read in conjunction with Architect's specification and other consultant information.

Project
116 Beresford Road
London, N8 0AH

Drawing
Section FF
Existing

Scale @ A1 (A3)
1:50 (1:100)

Date
OCT 2026

Drawn by
GN

Checked by
DG

Job number
038

Status
Planning

Drawing number
038_P_208

Rev
-