

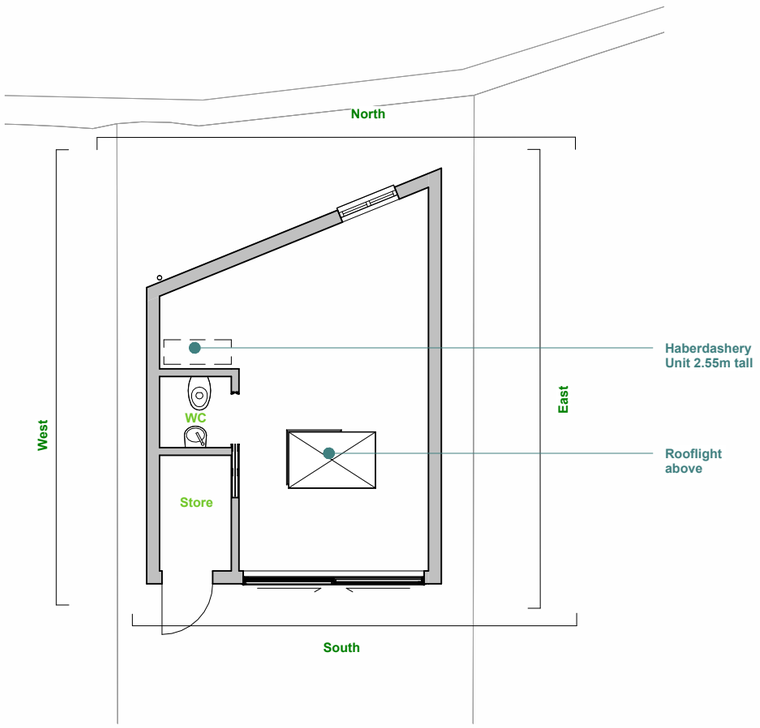



Proposed GA Plan (Ground)
1 : 100

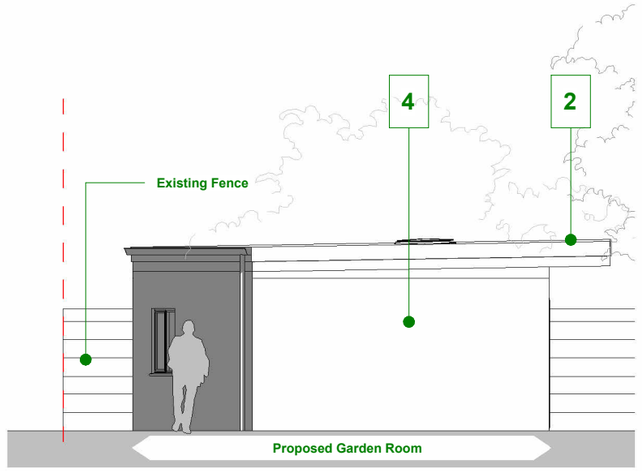


West Elevation
1 : 100

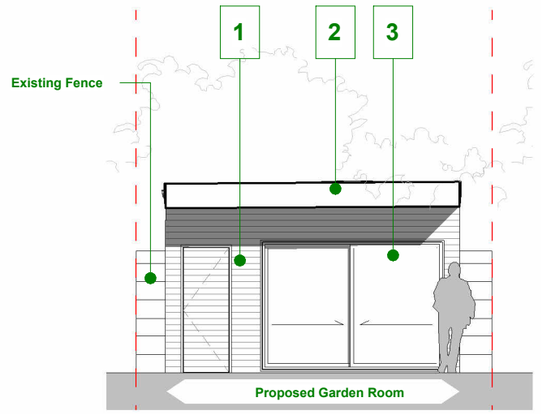

South Elevation
1 : 100

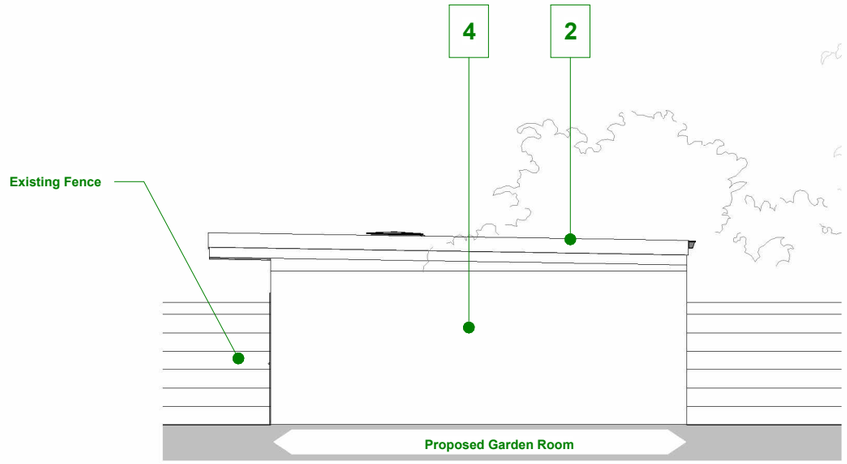

East Elevation
1 : 100

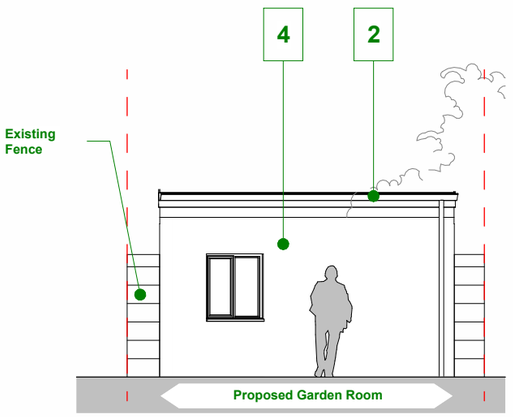

North Elevation
1 : 100

0m 1m 2m 3m 4m 5m

SCALE 1:100 @ A3

N

Materials Key

1. Burnt Cedar Millboard Cladding
2. EPDM Roof TBC
3. Aluminium double sliding doors Colour TBC
4. Black Metal Cladding

PROJECT 12 Claremont Road, N6 5BY	DRAWING TITLE Proposed Plan & Elevations
CLIENT Sam & Lydia	DRAWING NUMBER 3000