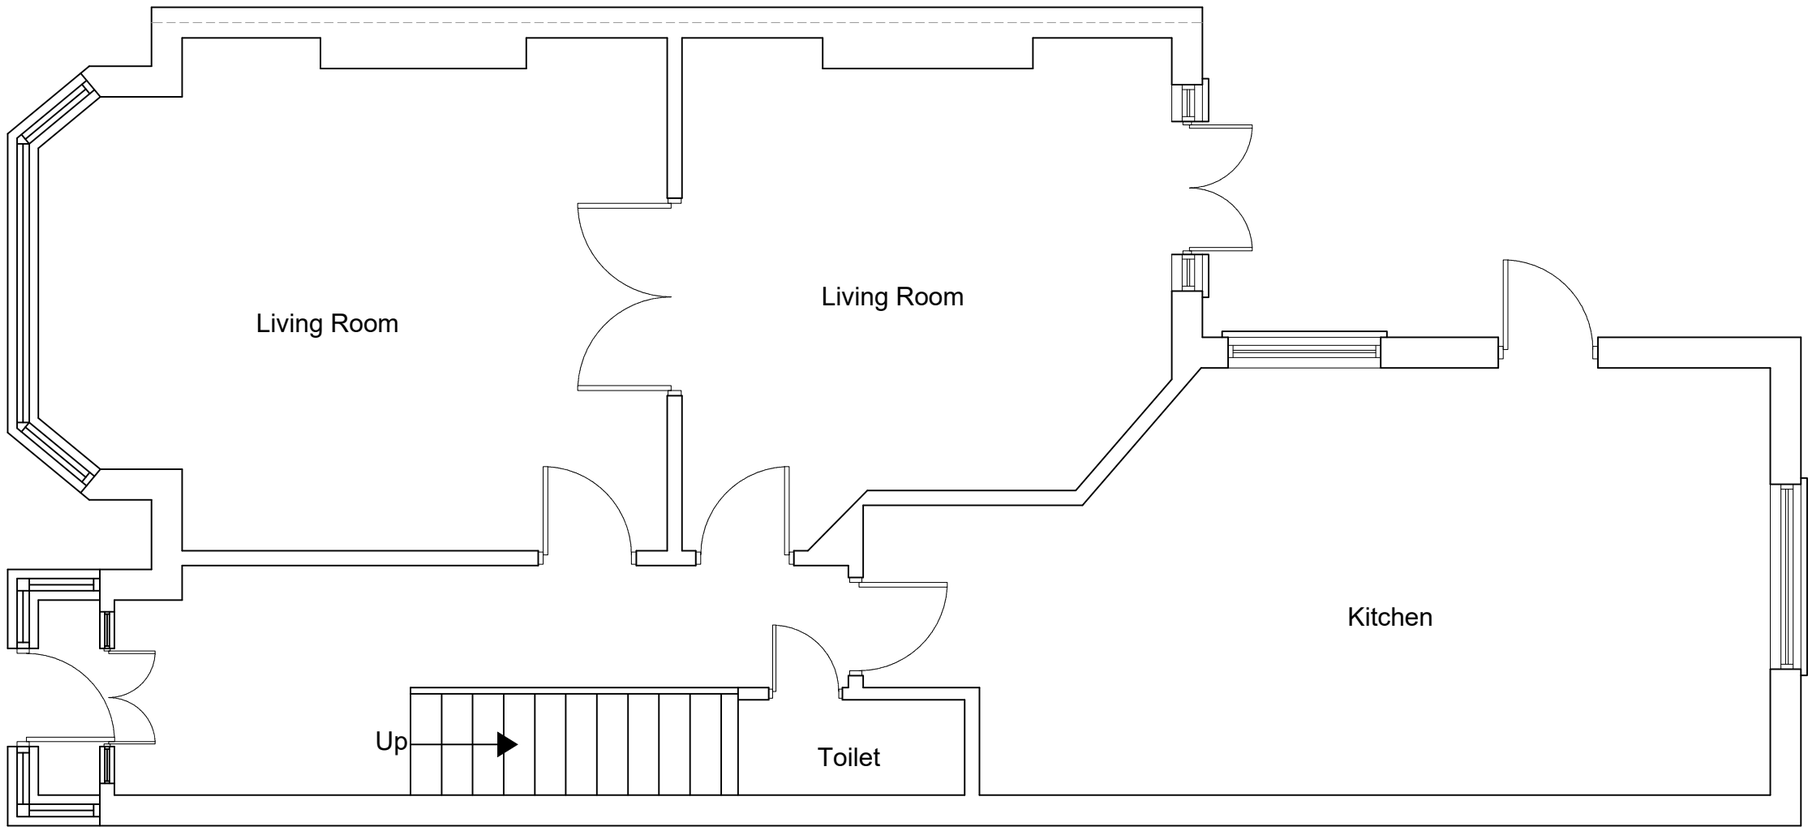


EXISTING GROUND FLOOR PLAN
SCALE 1:50

0 1 2 3 4 5m 1:50
0 1 2 3 4 5 6 7 8 9 10m 1:100

fastPlans

www.FastPlansUK.co.uk


Project: Loft Conversion with Dormer to Rear.

Address: 5 TALBOT ROAD N22 7UA

Scale:	Dwg. no:
1:50 @ A3	A01
Drawn by:	Date Drawn:
O.B.S	22-SEP-2026

For Drawings Tel: 0208 154 5569

E-mail: plans@FastPlansUK.co.uk

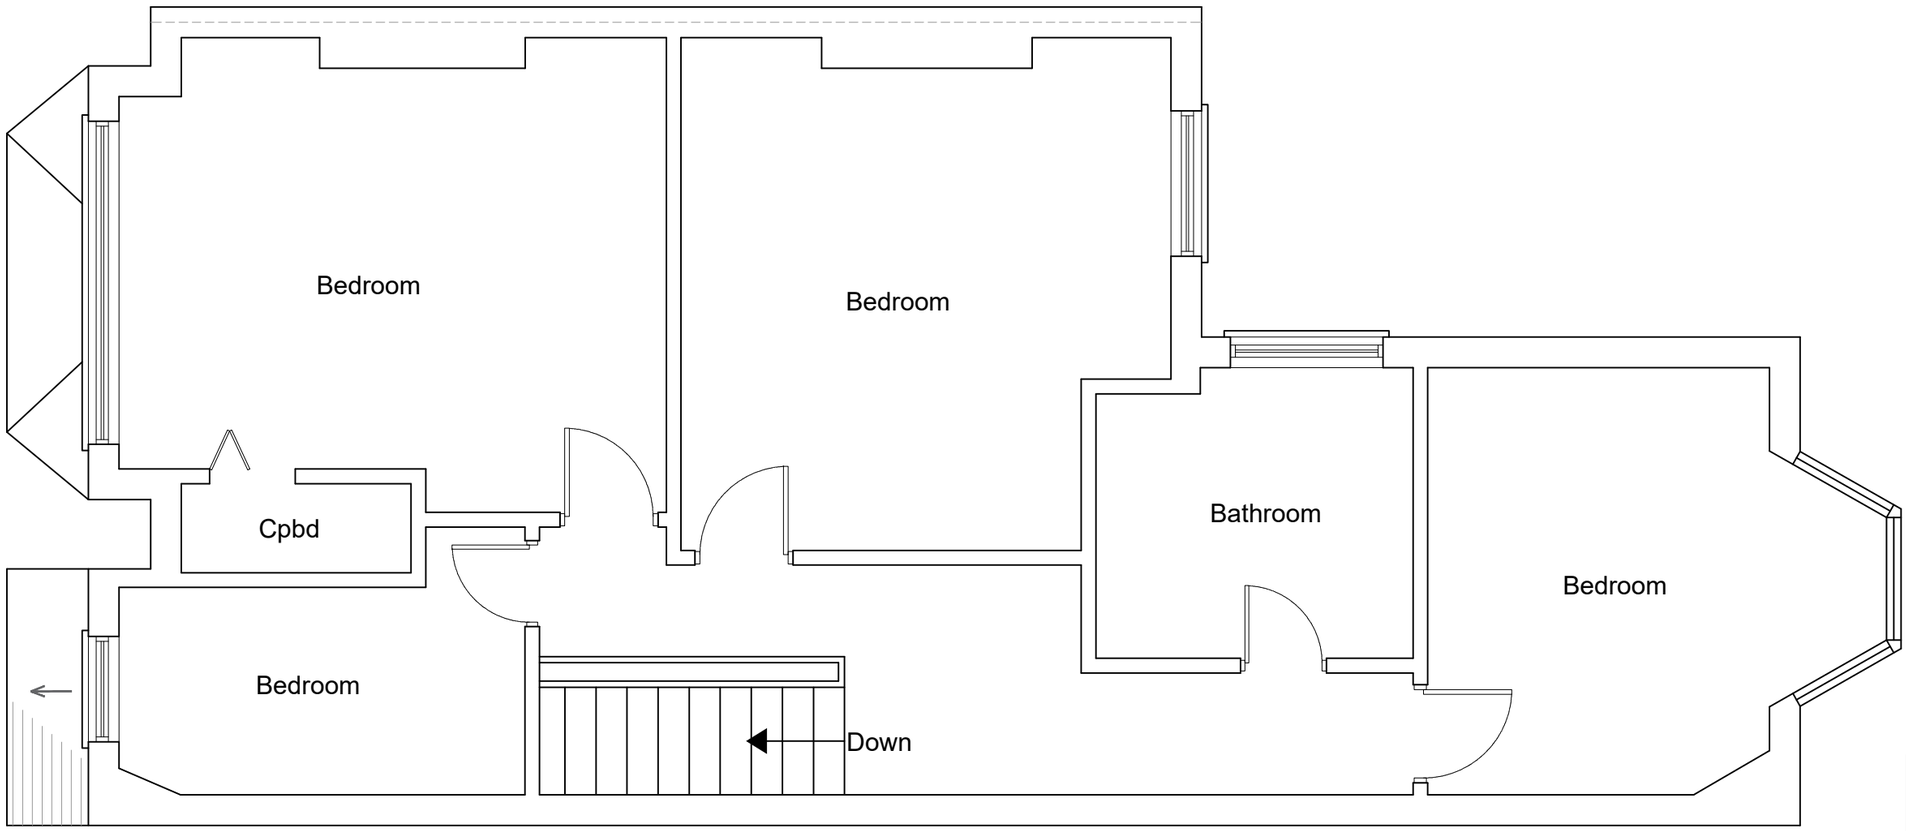

EXISTING FIRST FLOOR PLAN
SCALE 1:50

0 1 2 3 4 5m 1:50
0 1 2 3 4 5 6 7 8 9 10m 1:100

fastPlans

www.FastPlansUK.co.uk


Project:
Loft Conversion with
Dormer to Rear.

Address:
5 TALBOT ROAD N22 7UA

Scale:	Dwg. no:
1:50 @ A3	A02
Drawn by:	Date Drawn:
O.B.S	22-SEP-2026

For Drawings Tel: 0208 154 5569

E-mail: plans@FastPlansUK.co.uk

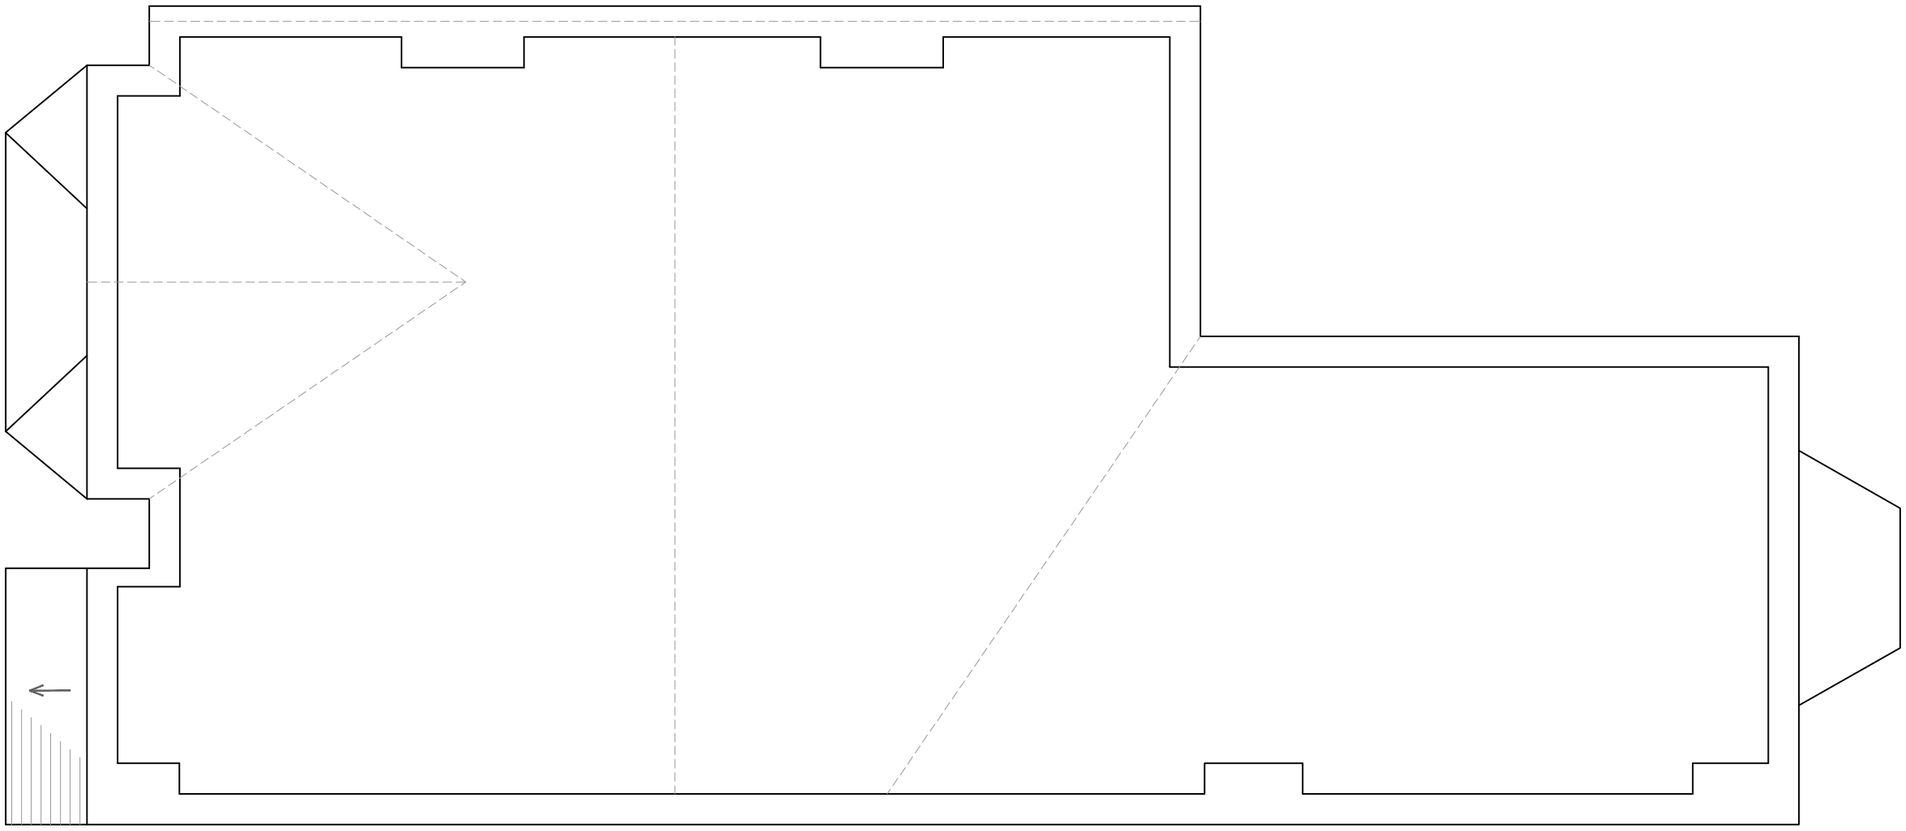

EXISTING LOFT PLAN
SCALE 1:50

0 1 2 3 4 5m 1:50
0 1 2 3 4 5 6 7 8 9 10m 1:100

fastPlans


www.FastPlansUK.co.uk

Project:
Loft Conversion with
Dormer to Rear.

Address:
5 TALBOT ROAD N22 7UA

Scale:	Dwg. no:
1:50 @ A3	A03
Drawn by:	Date Drawn:
O.B.S	22-SEP-2026

For Drawings Tel: 0208 154 5569
E-mail: plans@FastPlansUK.co.uk

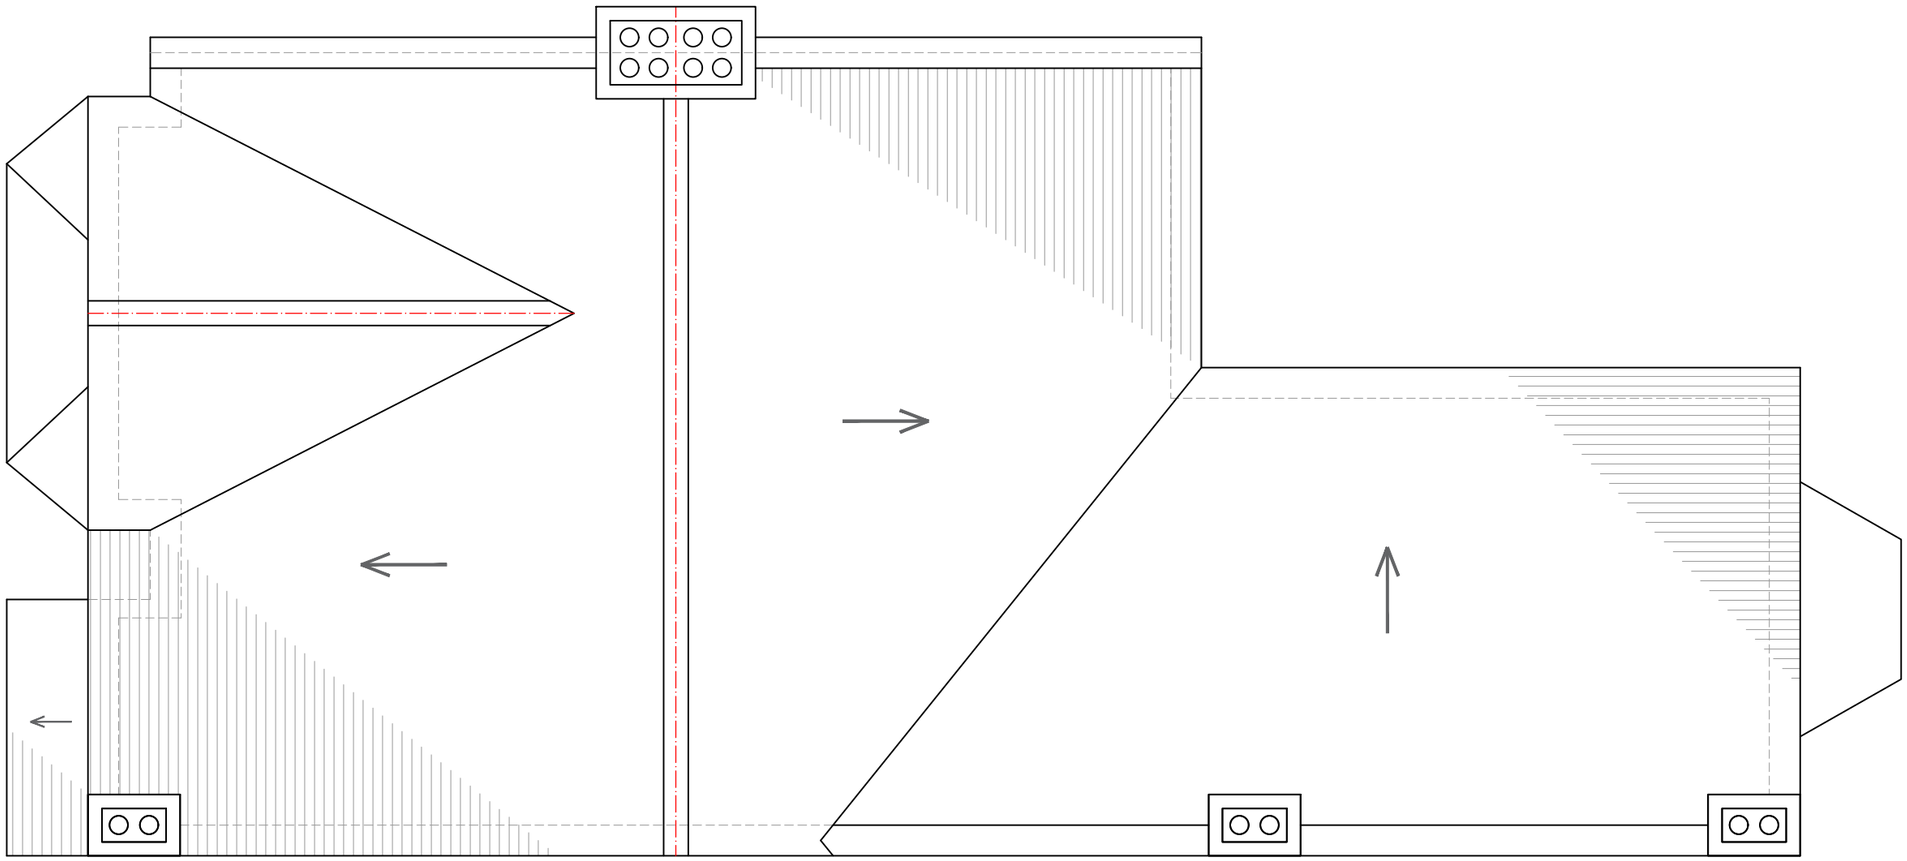

EXISTING ROOF PLAN
SCALE 1:50

0 1 2 3 4 5m 1:50
0 1 2 3 4 5 6 7 8 9 10m 1:100

fastPlans


www.FastPlansUK.co.uk

Project:
Loft Conversion with
Dormer to Rear.

Address:
5 TALBOT ROAD N22 7UA

Scale:	Dwg. no:
1:50 @ A3	A04
Drawn by:	Date Drawn:
O.B.S	22-SEP-2026

For Drawings Tel: 0208 154 5569
E-mail: plans@FastPlansUK.co.uk

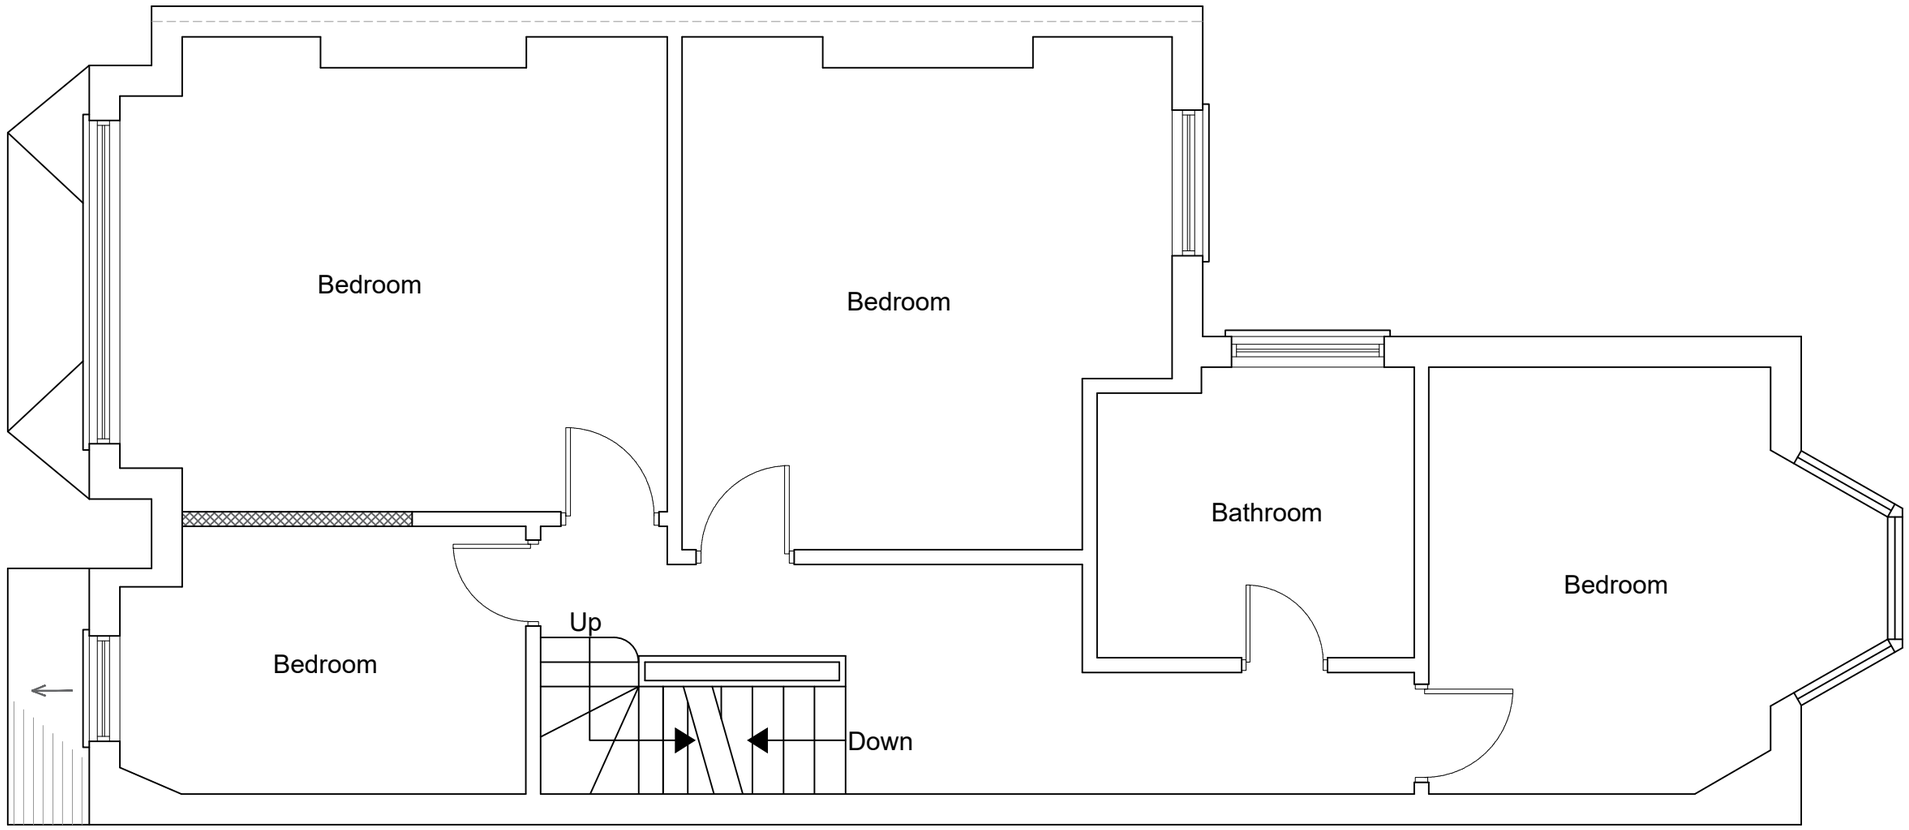

PROPOSED FIRST FLOOR PLAN
SCALE 1:50

0 1 2 3 4 5m 1:50
0 1 2 3 4 5 6 7 8 9 10m 1:100

fastPlans


www.FastPlansUK.co.uk

Project: Loft Conversion with Dormer to Rear.

Address: 5 TALBOT ROAD N22 7UA

Scale:	Dwg. no:
1:50 @ A3	A05
Drawn by: O.B.S	Date Drawn: 22-SEP-2026

For Drawings Tel: 0208 154 5569
E-mail: plans@FastPlansUK.co.uk

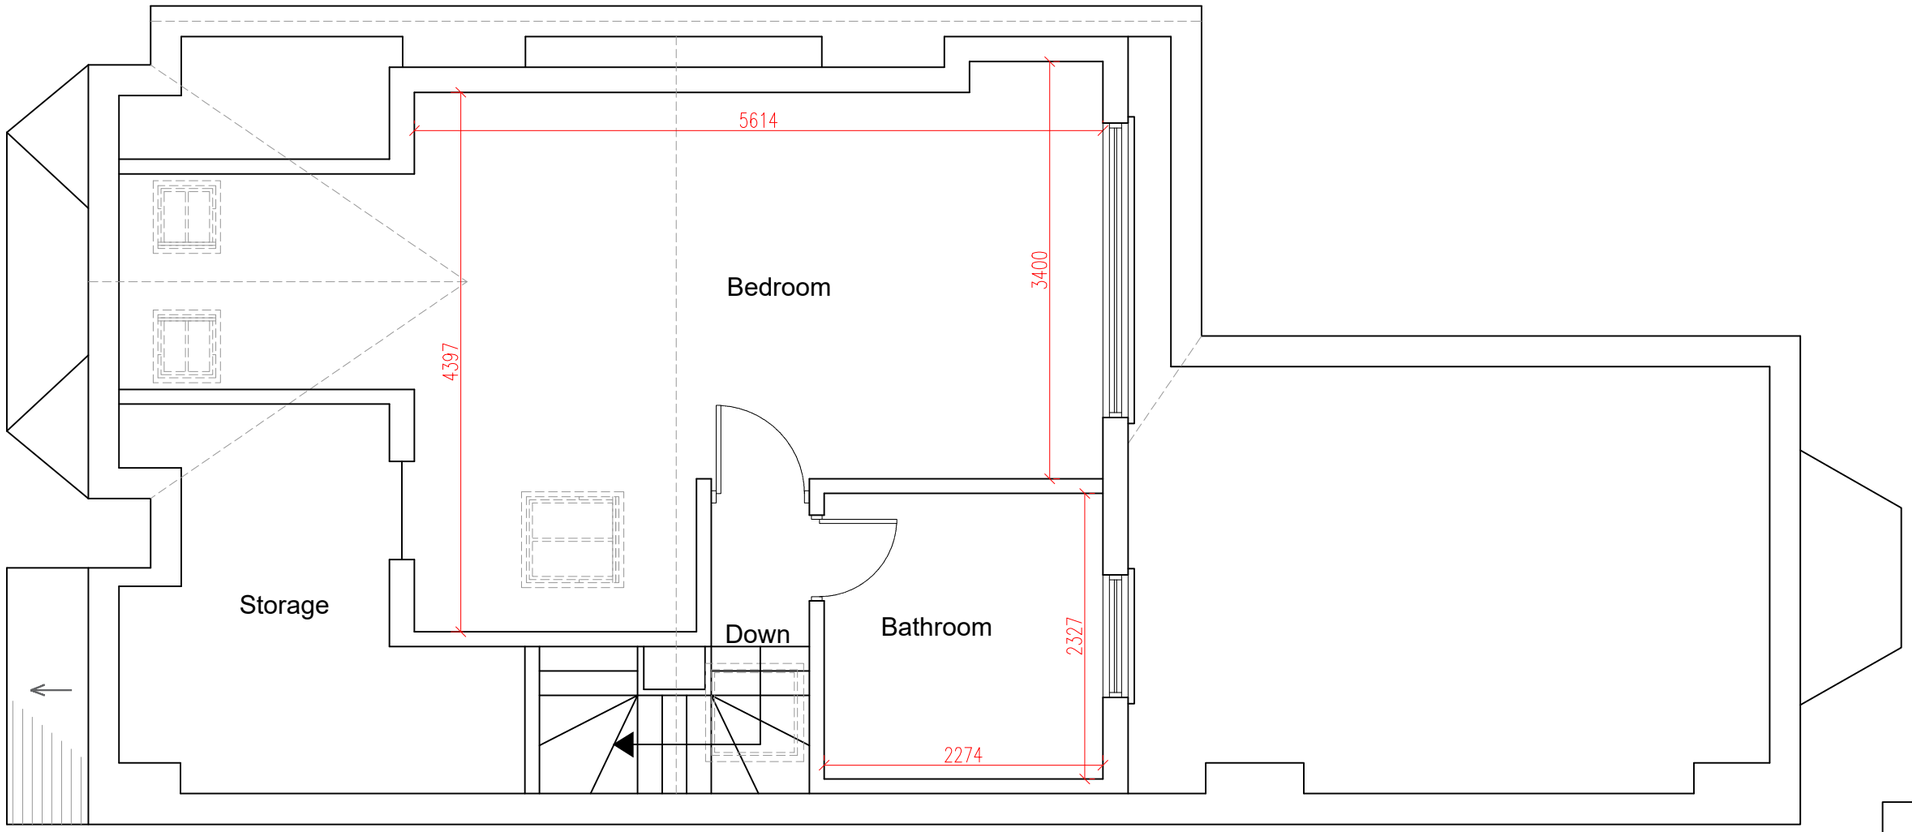

PROPOSED LOFT PLAN
SCALE 1:50

ALL DIMENSIONS ARE APPROXIMATE
AND MUST BE CHECKED ON SITE

0 1 2 3 4 5m 1:50
0 1 2 3 4 5 6 7 8 9 10m 1:100


fastPlans

www.FastPlansUK.co.uk

Project: Loft Conversion with Dormer to Rear.	
Address: 5 TALBOT ROAD N22 7UA	
Scale: 1:50 @ A3	Dwg. no: A06
Drawn by: O.B.S	Date Drawn: 22-SEP-2026

For Drawings Tel: 0208 154 5569

E-mail: plans@FastPlansUK.co.uk

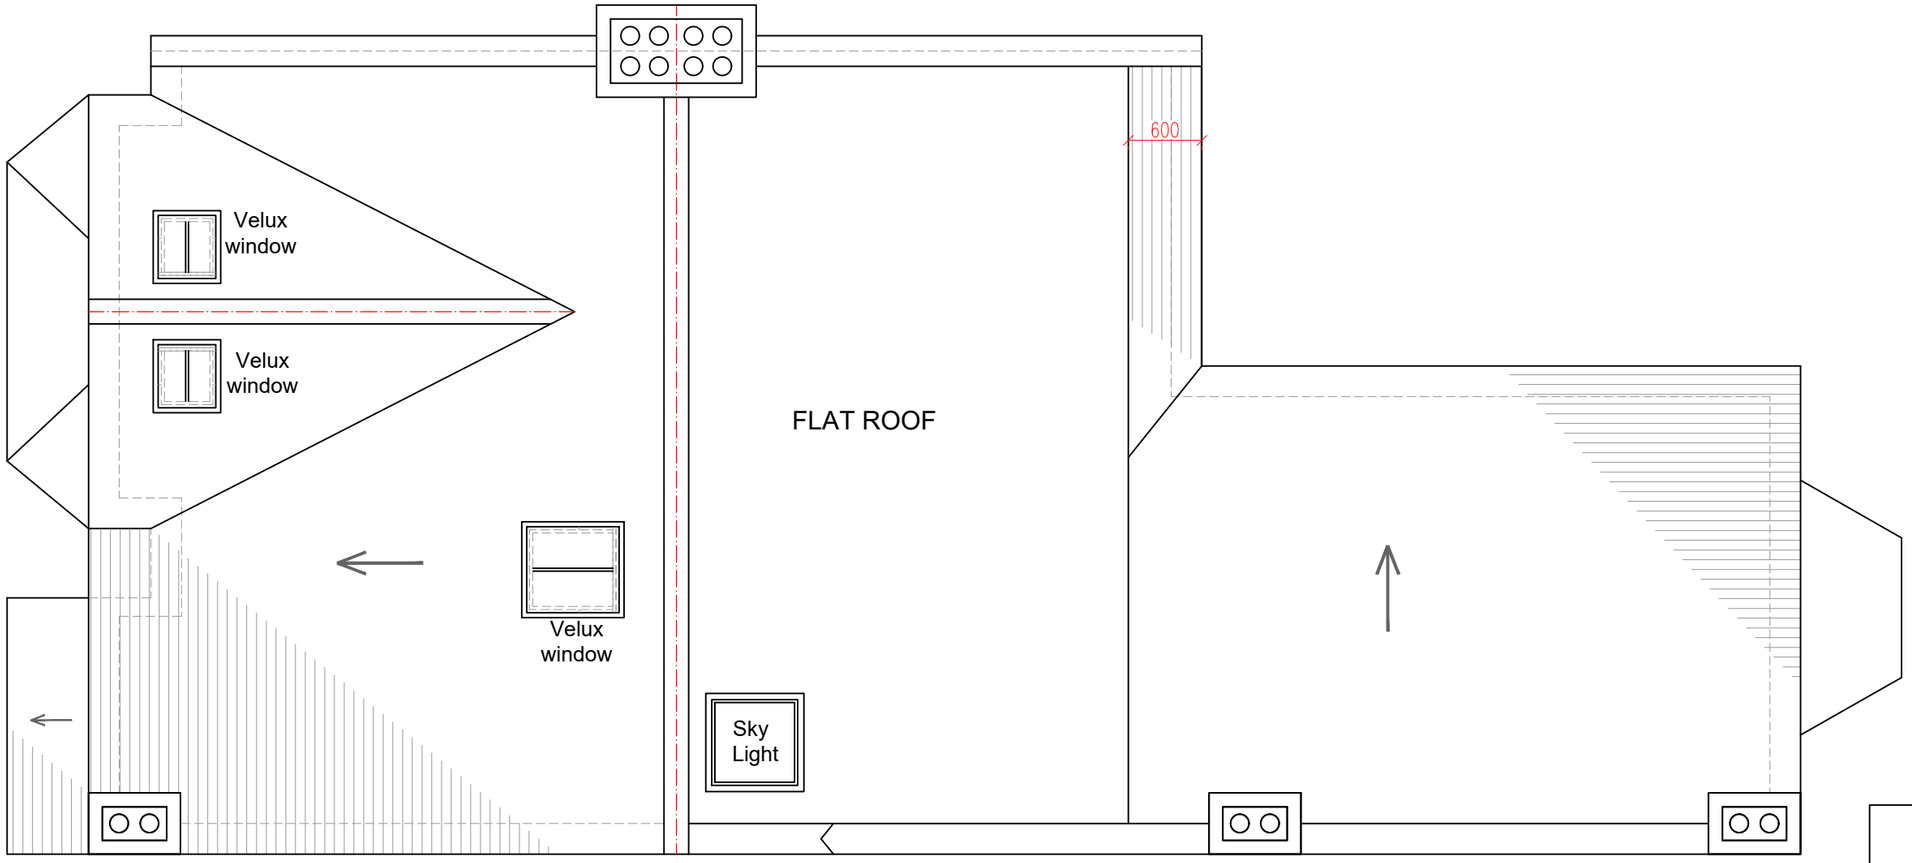

PROPOSED ROOF PLAN
SCALE 1:50

0 1 2 3 4 5m 1:50
0 1 2 3 4 5 6 7 8 9 10m 1:100

fastPlans

www.FastPlansUK.co.uk

Project:
Loft Conversion with
Dormer to Rear.

Address:
5 TALBOT ROAD N22 7UA


Scale:	Dwg. no:
1:50 @ A3	A07
Drawn by:	Date Drawn:
O.B.S	22-SEP-2026

For Drawings Tel: 0208 154 5569

E-mail: plans@FastPlansUK.co.uk



EXISTING FRONT ELEVATION
SCALE 1:100

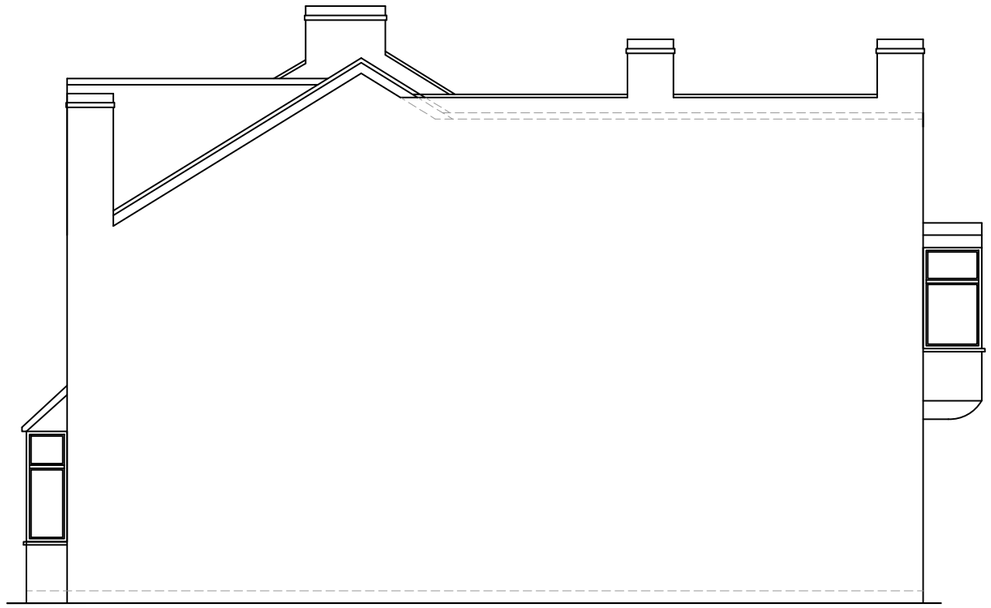


EXISTING ELEVATION SIDE A
SCALE 1:100





EXISTING REAR ELEVATION
SCALE 1:100

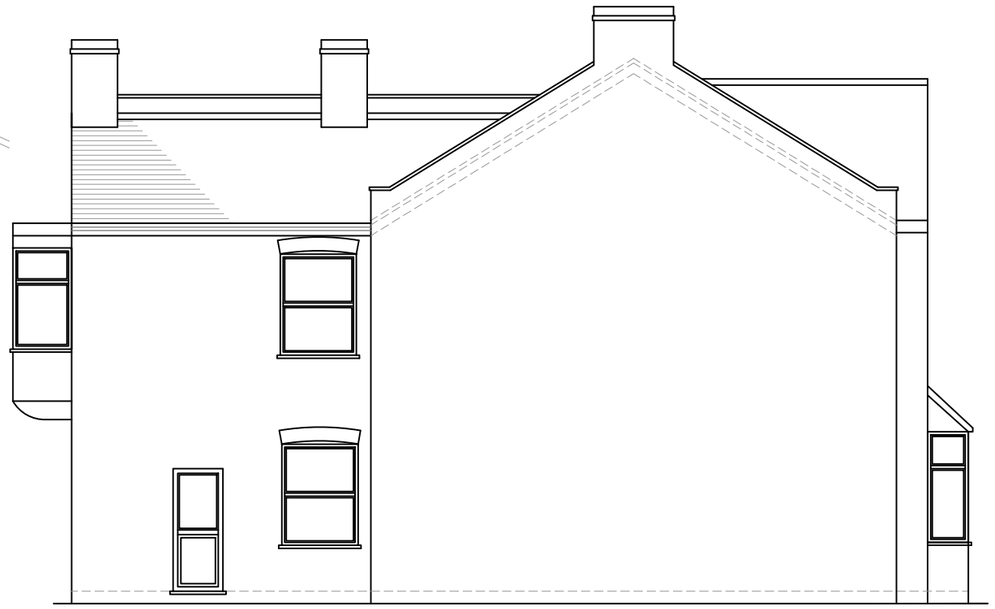

EXISTING ELEVATION SIDE B
SCALE 1:100

fastPlans

www.FastPlansUK.co.uk

Project:
Loft Conversion with
Dormer to Rear.


Address:
5 TALBOT ROAD N22 7UA

Scale:	Dwg. no:
1:100 @ A3	A08
Drawn by:	Date Drawn:
O.B.S	22-SEP-2026

For Drawings Tel: 0208 154 5569
E-mail: plans@FastPlansUK.co.uk



PROPOSED FRONT ELEVATION
SCALE 1:100

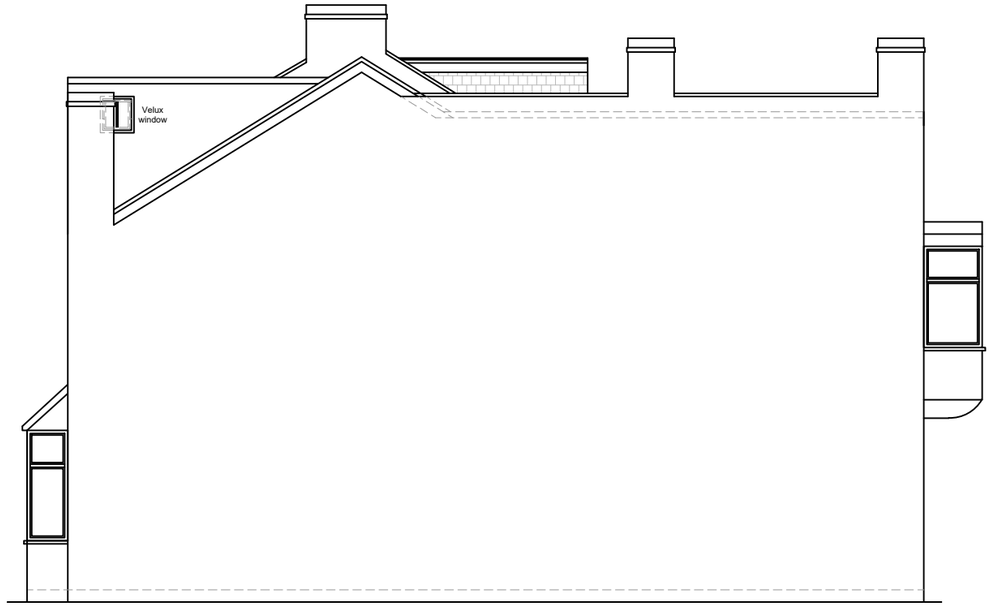


PROPOSED ELEVATION SIDE A
SCALE 1:100



ALL PROPOSED MATERIALS TO MATCH
THOSE OF EXISTING PROPERTY



PROPOSED REAR ELEVATION
SCALE 1:100

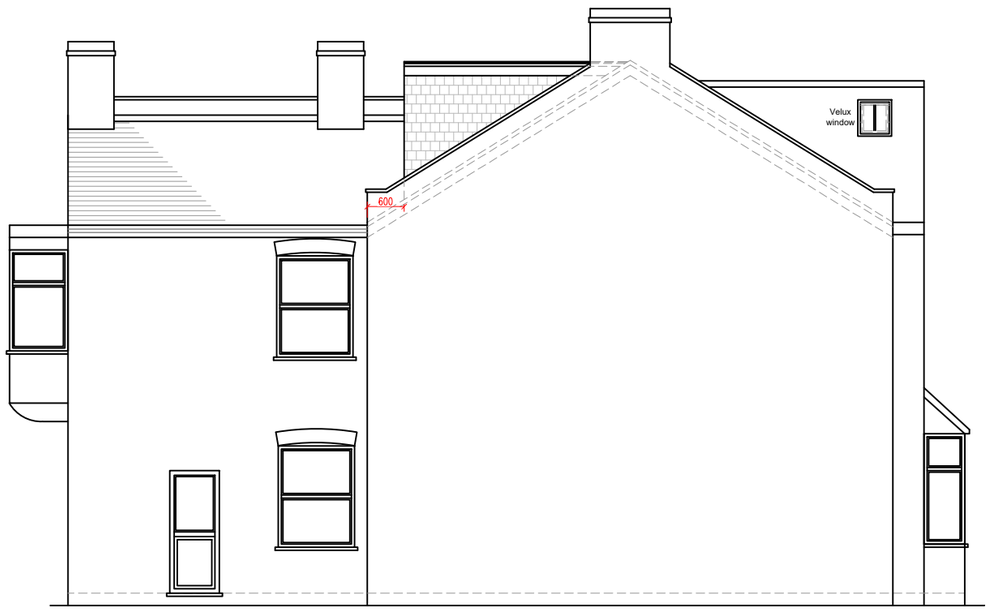

PROPOSED ELEVATION SIDE B
SCALE 1:100

fastPlans

www.FastPlansUK.co.uk


Project:
Loft Conversion with
Dormer to Rear.

Address:
5 TALBOT ROAD N22 7UA

Scale:	Dwg. no:
1:100 @ A3	A09
Drawn by:	Date Drawn:
O.B.S	22-SEP-2026

For Drawings Tel: 0208 154 5569

E-mail: plans@FastPlansUK.co.uk

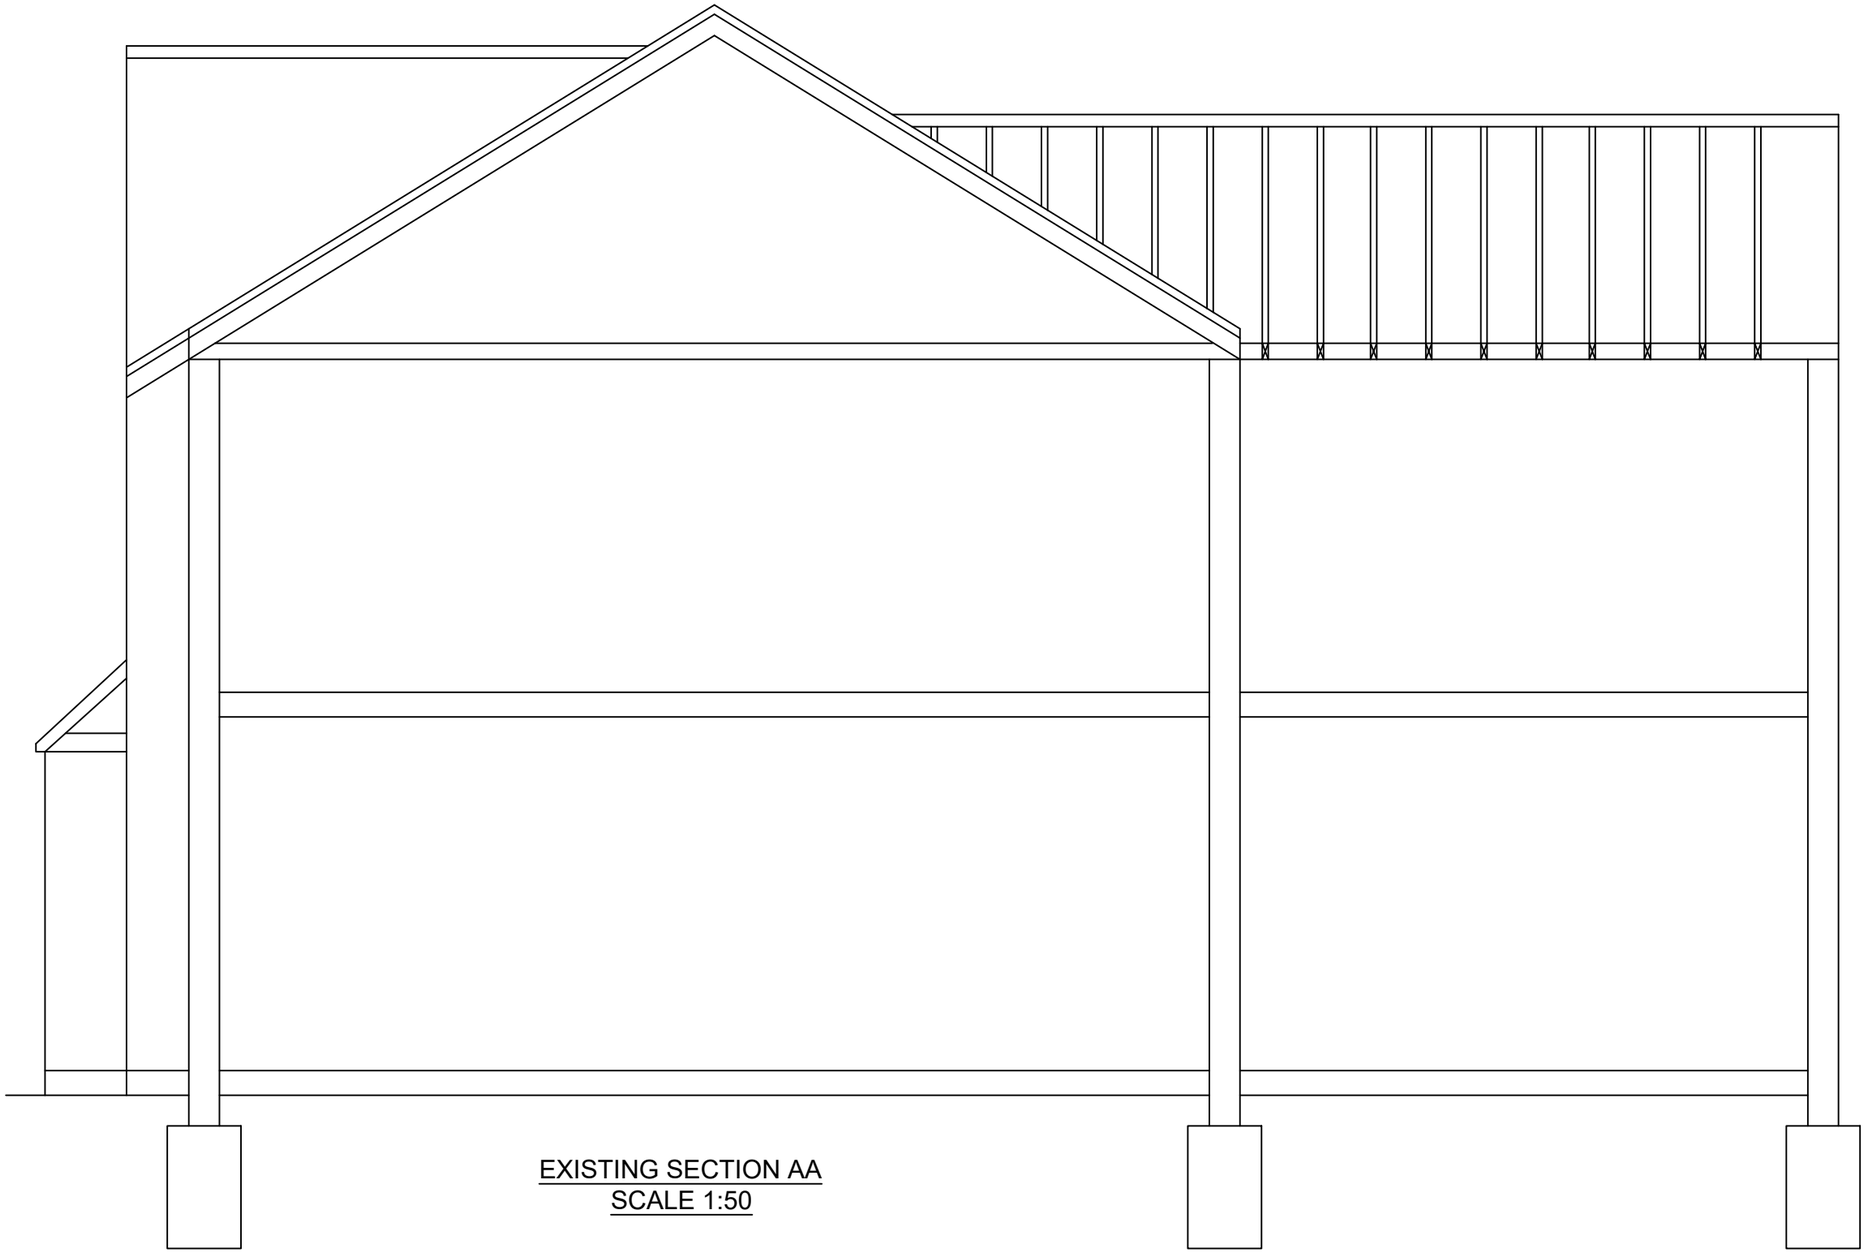

EXISTING SECTION AA
SCALE 1:50

5m 1:50
10m1:100

fastPlans


www.FastPlansUK.co.uk

Project:
Loft Conversion with
Dormer to Rear.

Address:
5 TALBOT ROAD N22 7UA

Scale:	Dwg. no:
1:50 @ A3	A10
Drawn by:	Date Drawn:
O.B.S	22-SEP-2026

For Drawings Tel: 0208 154 5569
E-mail: plans@FastPlansUK.co.uk

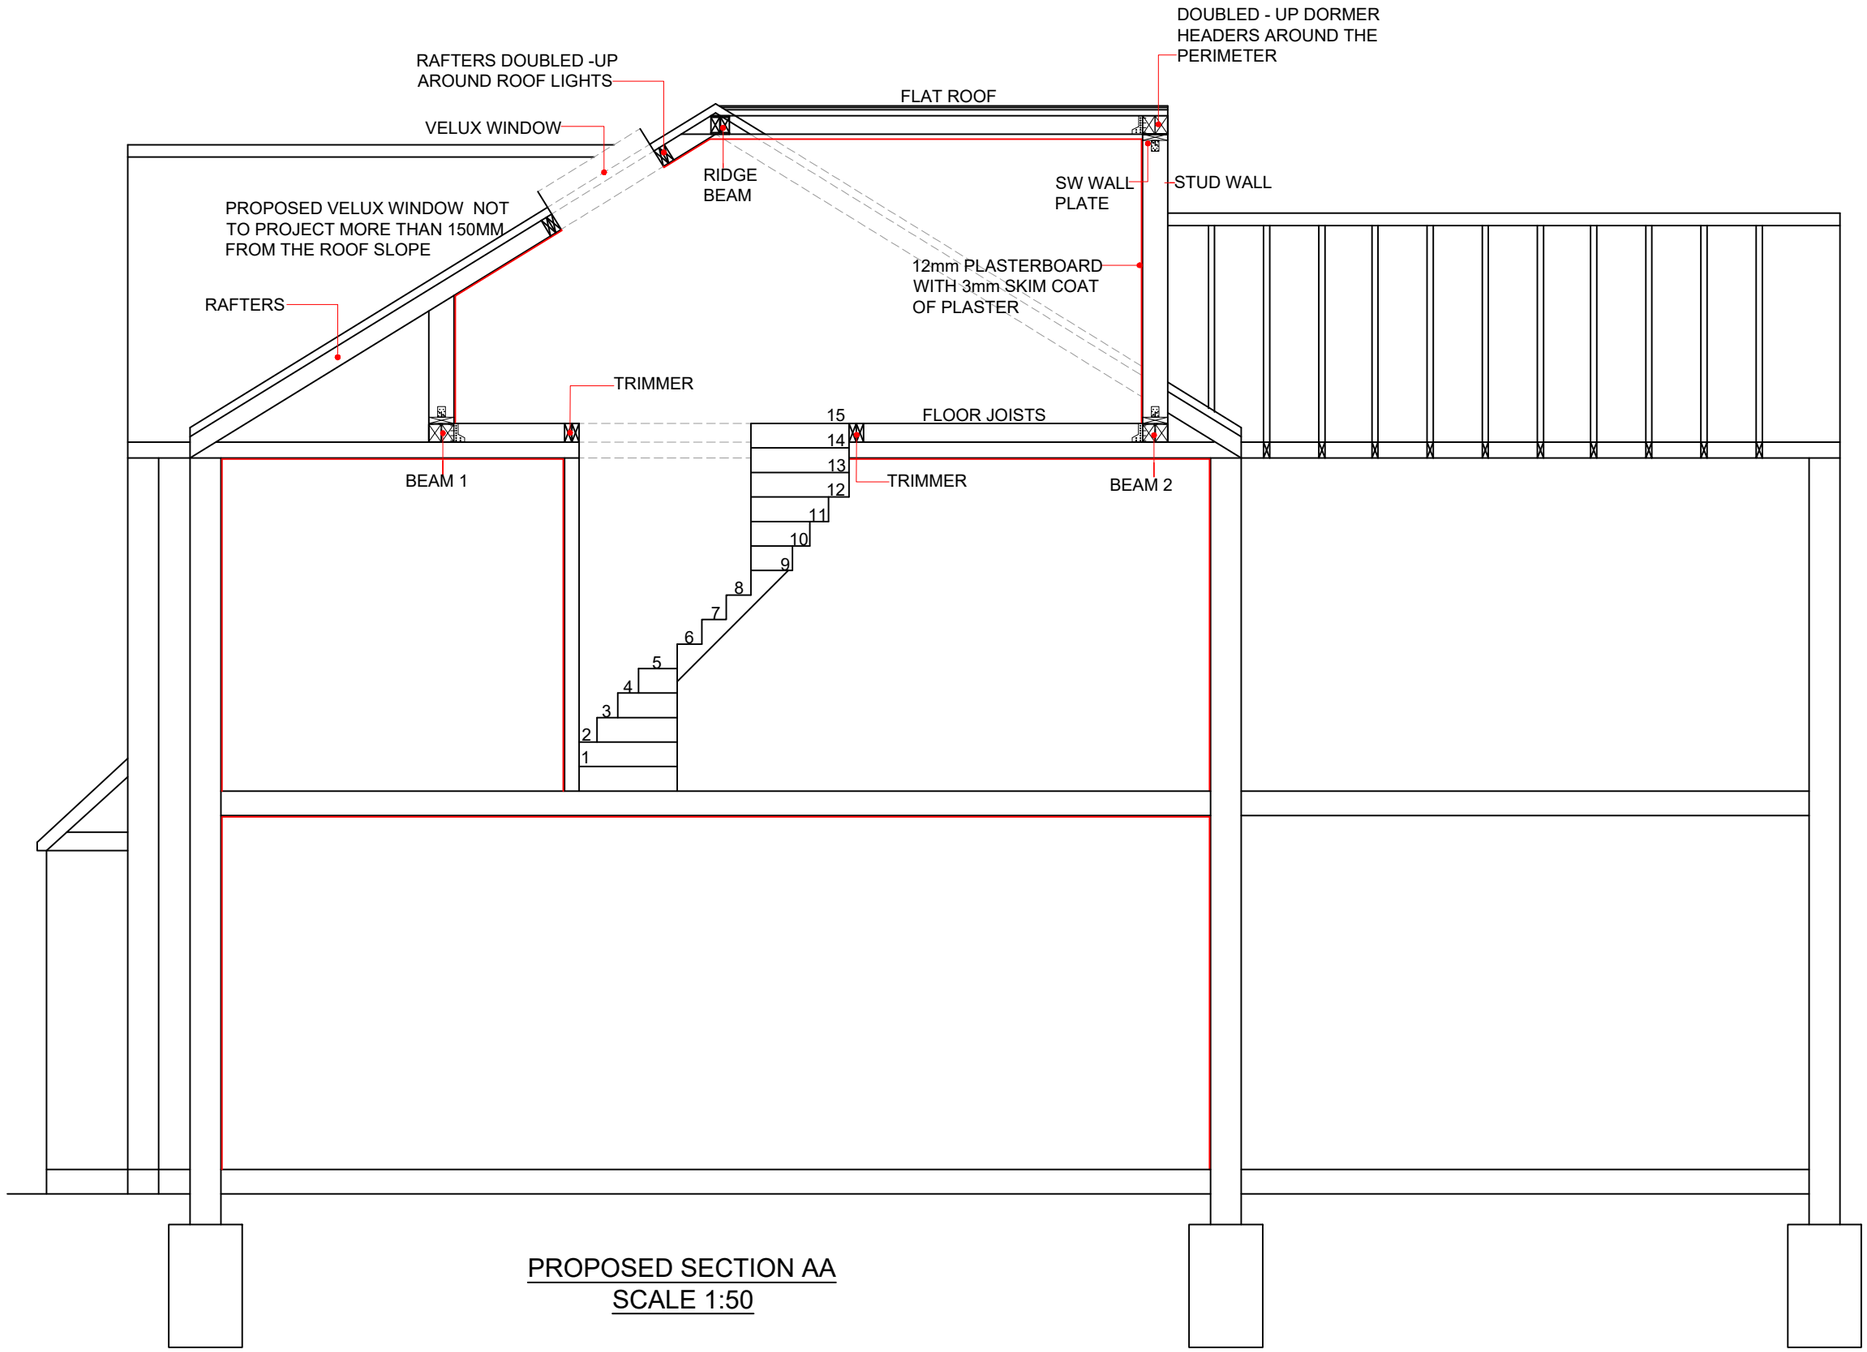

PROPOSED SECTION AA
SCALE 1:50



fastPlans


www.FastPlansUK.co.uk

Project:
Loft Conversion with
Dormer to Rear.

Address:
5 TALBOT ROAD N22 7UA


Scale:	Dwg. no:
1:50 @ A3	A11
Drawn by:	Date Drawn:
O.B.S	22-SEP-2026

For Drawings Tel: 0208 154 5569
E-mail: plans@FastPlansUK.co.uk

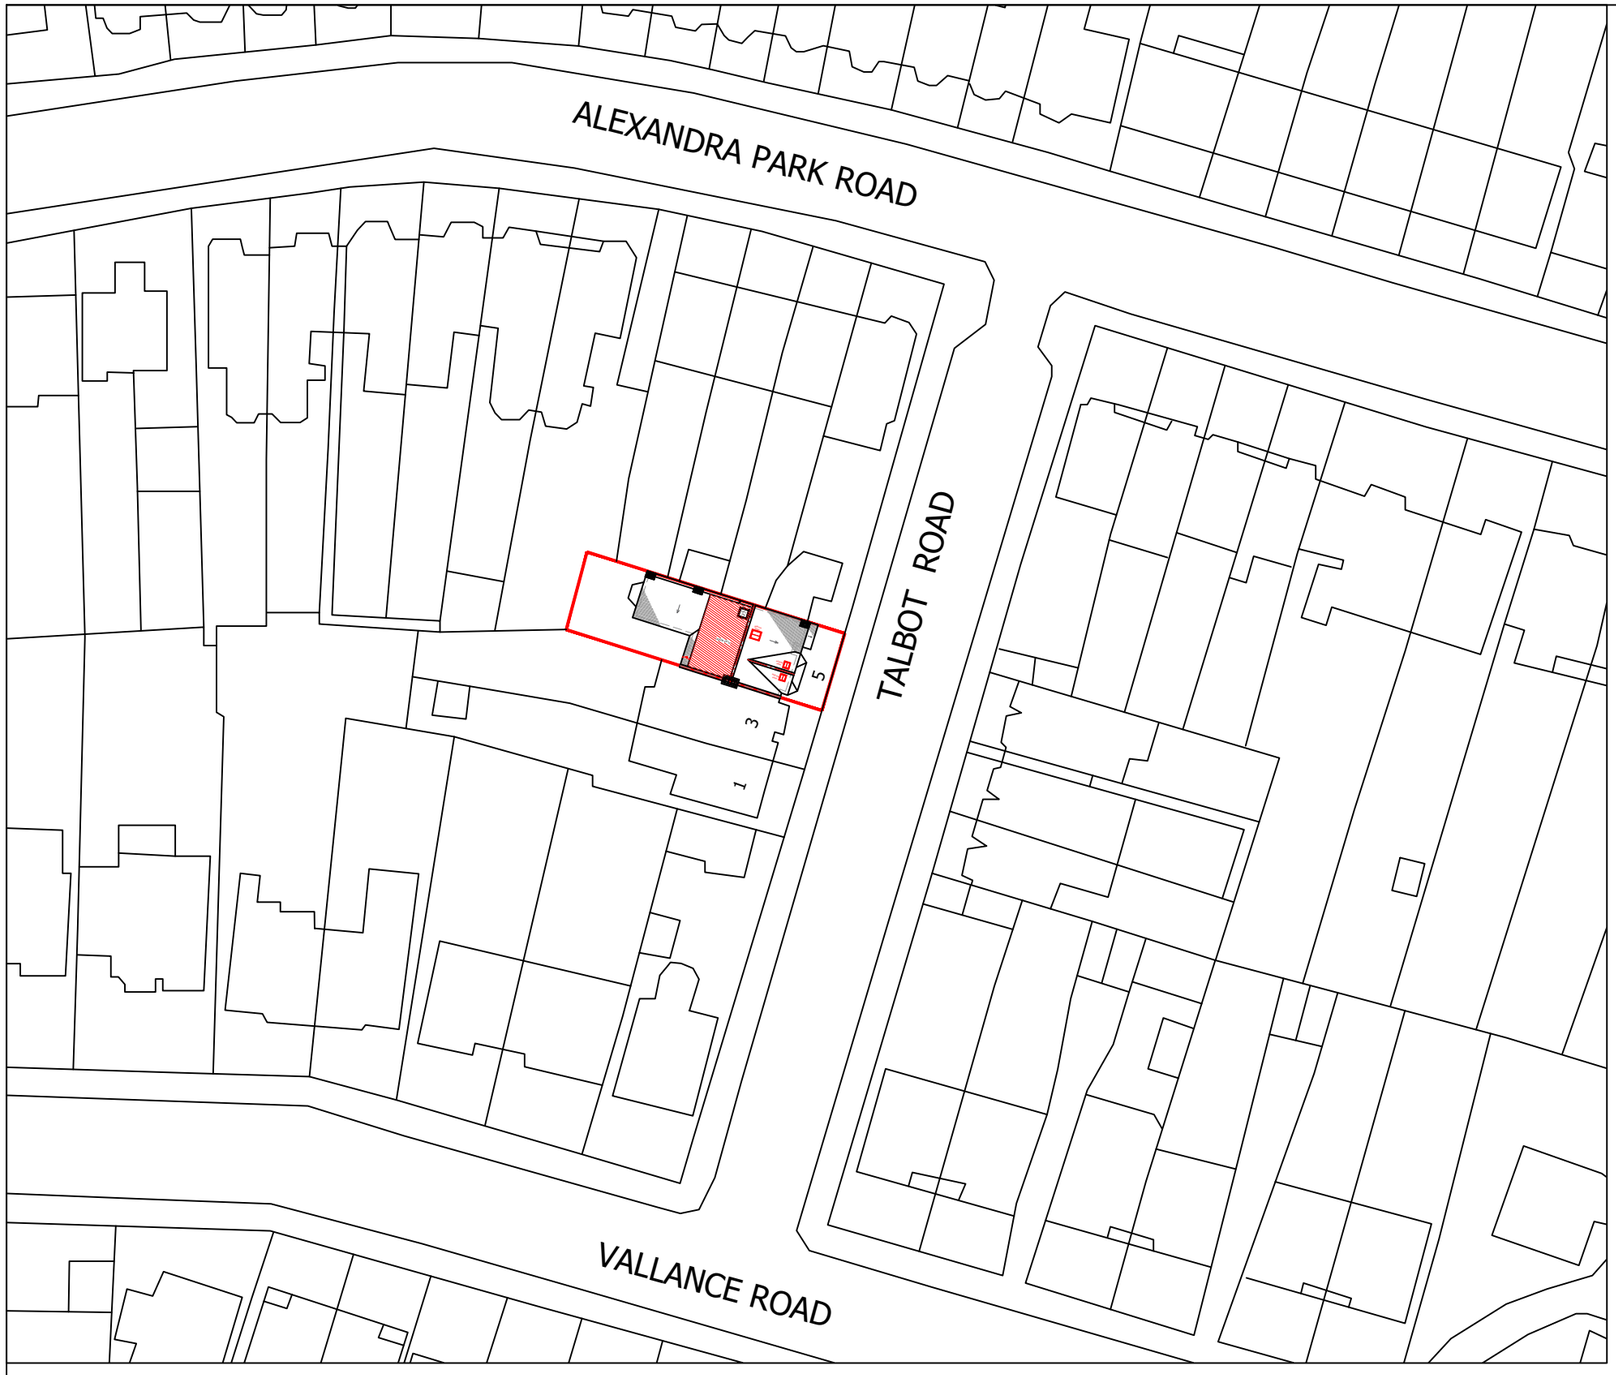

BLOCK PLAN
SCALE 1:500

0 10 20 30 40 50m 1:500

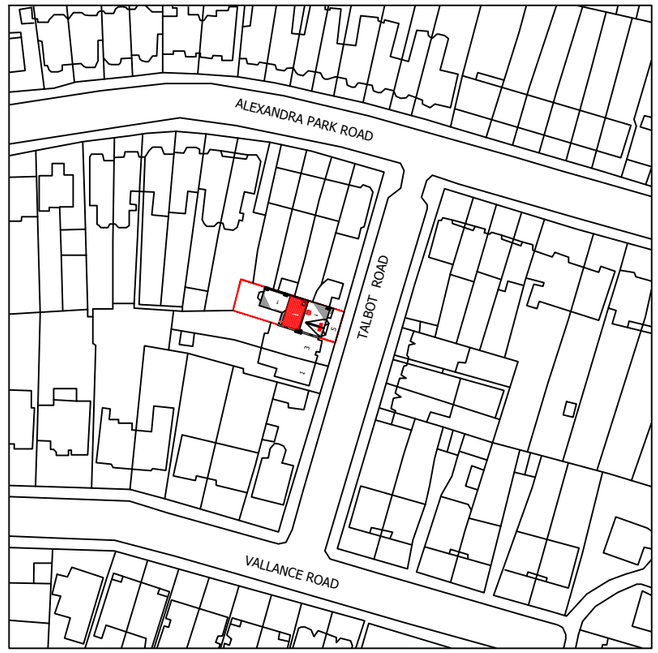

LOCATION PLAN
SCALE 1:1250

0 10 20 50 100m 1:1250

N

fastPlans

www.FastPlansUK.co.uk

Project:
Loft Conversion with
Dormer to Rear.

Address:
5 TALBOT ROAD N22 7UA

Scale:	Dwg. no:
1:500 @ A3	A12
Drawn by:	Date Drawn:
O.B.S	22-SEP-2026

For Drawings Tel: 0208 154 5569
E-mail: plans@FastPlansUK.co.uk