



PRE-EXISTING BASEMENT FLOOR PLAN
SCALE 1:100

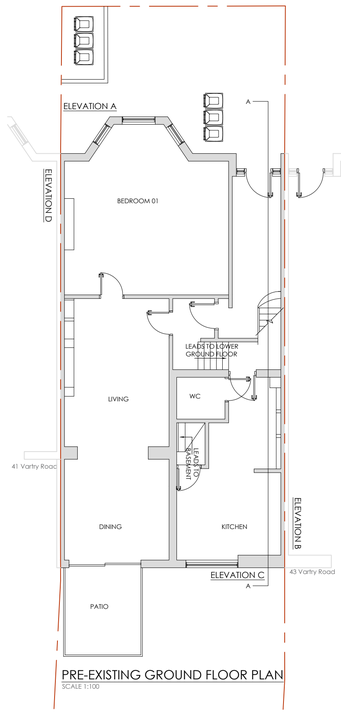


PRE-EXISTING GROUND FLOOR PLAN
SCALE 1:100

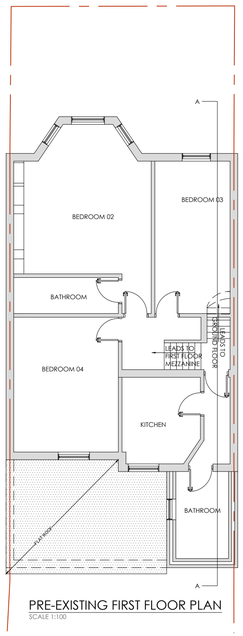


PRE-EXISTING FIRST FLOOR PLAN
SCALE 1:100



PRE-EXISTING FIRST MEZZANINE FLOOR PLAN
SCALE 1:100

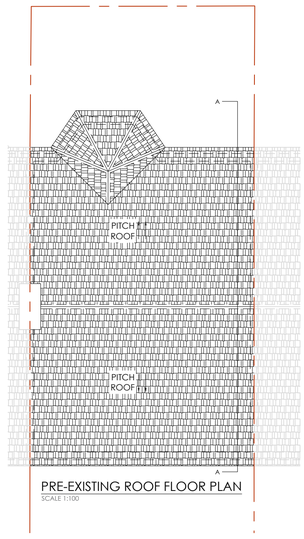


PRE-EXISTING ROOF FLOOR PLAN
SCALE 1:100

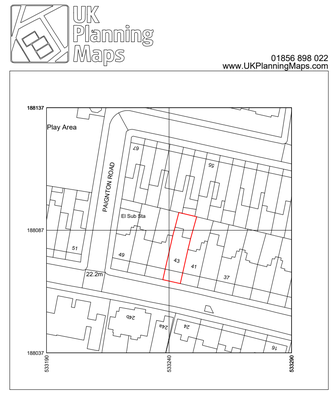

Produced on 19 June 2026 from the Ordnance Survey National Geographic Database and incorporating surveyed revision available at this date.
This map shows the area bounded by 533190 188037,533290 188037,533290 188137,533190 188137,533190 188037
Crown copyright and database rights 2026 OS 100054135. Supplied by copia ltd trading as UKPlanningMaps.com a licensed Ordnance Survey partner (OS 100054135).
Data licence expires 19 June 2027. Unique plan reference: v1511435095/1921521

10 0 10 20 30 40 50


LOCATION MAP
SCALE 1:1250

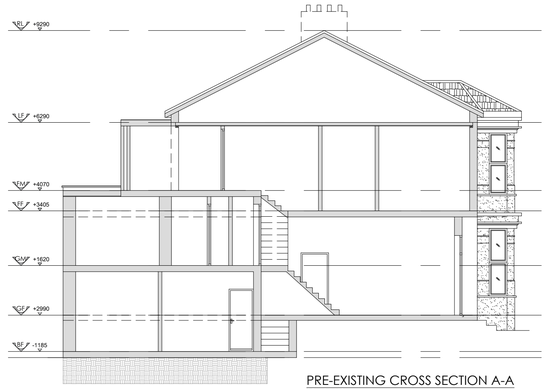

PRE-EXISTING CROSS SECTION A-A
SCALE 1:100




PRE-EXISTING FRONT ELEVATION A
SCALE 1:100

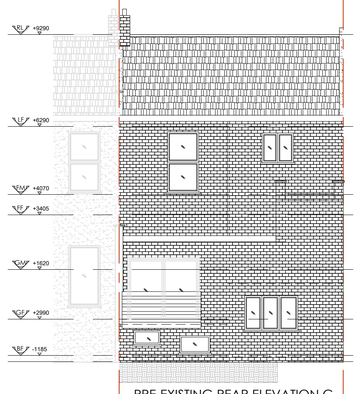

PRE-EXISTING REAR ELEVATION C
SCALE 1:100



PRE-EXISTING SIDE ELEVATION D
SCALE 1:100

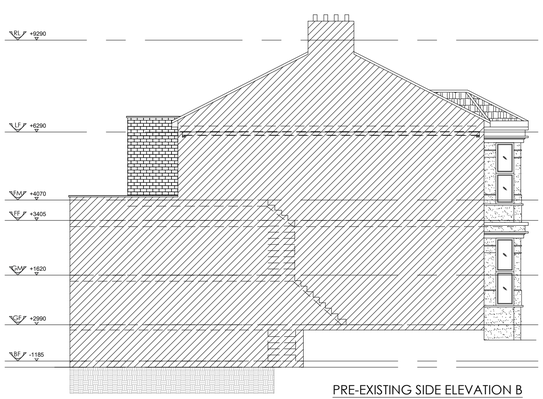

PRE-EXISTING SIDE ELEVATION B
SCALE 1:100

1:100
0 2 4 6 8 cm
0 2000 4000 6000 8000 mm

Do not scale off the drawings (scale only for planning purposes).

malathy design
www.malathydesign.com
02037 462 100
074 9610 3263

ARCH./CLIENT
—

Project Title
43 VARTRY ROAD LONDON N15 6PR

Drawing Title
PRE-EXISTING LAYOUT AND ELEVATIONS

Drawn: BC
Checked: SP
Scale: 1:1250/100
Size: A1
Project No.: 2726
Drawing No.: P-01
Rev.: A