

BLOCK PLAN
1:1250 @ A4

N
0 25
metres



BLOCK PLAN
1:500 @ A4

0 10 20
metres
N


REFERENCE: 519 SEVEN SISTERS RD, LONDON N15 6EP, UK
TITLE: LOCATION AND BLOCK PLAN
PROJECT No
DATE: 16-10-2026
NAME: E 00

scale **1:100 @A4**

N


0 1 2 5m

Wizard Consultancy

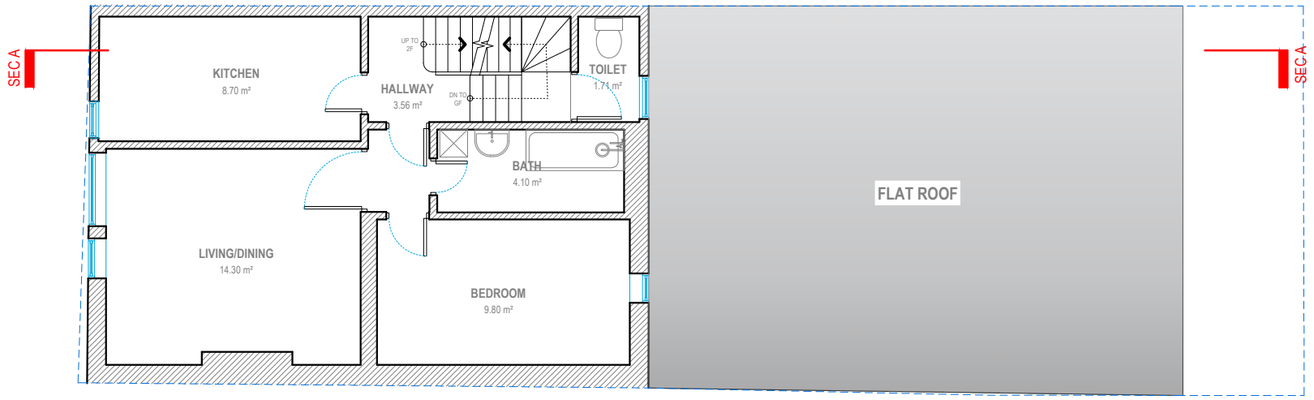

FIRST FLOOR

G.I.A. = 48.83 SQM.

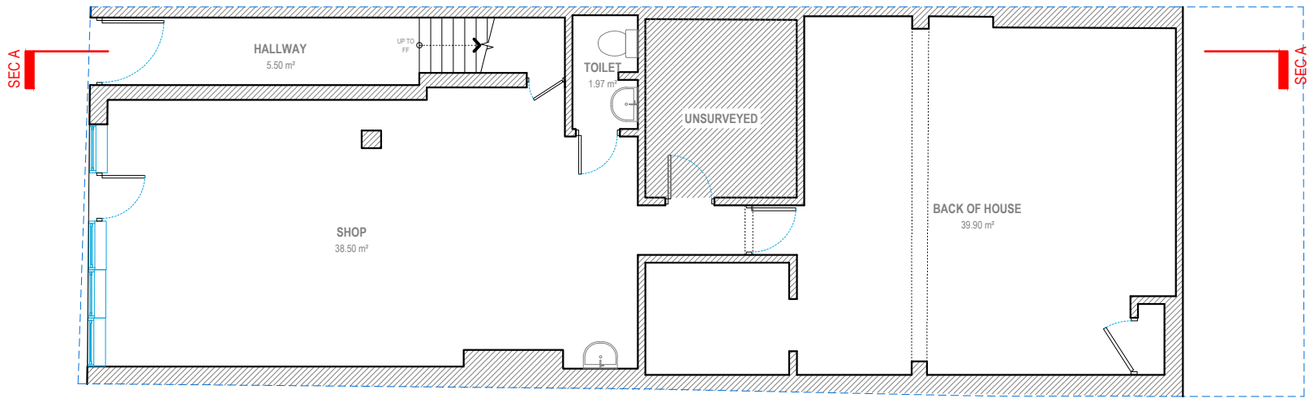

GROUND FLOOR

G.I.A. = 99.99 SQM.

REFERENCE: 519 SEVEN SISTERS RD, LONDON N15 6EP, UK

TITLE: EXISTING DRAWINGS FLOOR PLANS


PROJECT No | DATE: 16-10-2026

NAME: E 01


scale **1:100 @A3**

0 1 2 5m

Wizard Consultancy

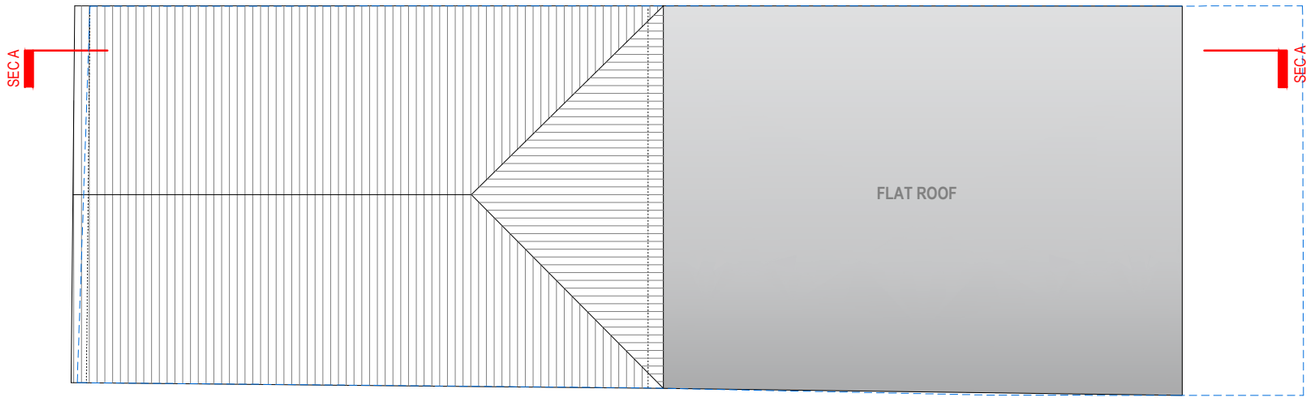


ROOF PLAN

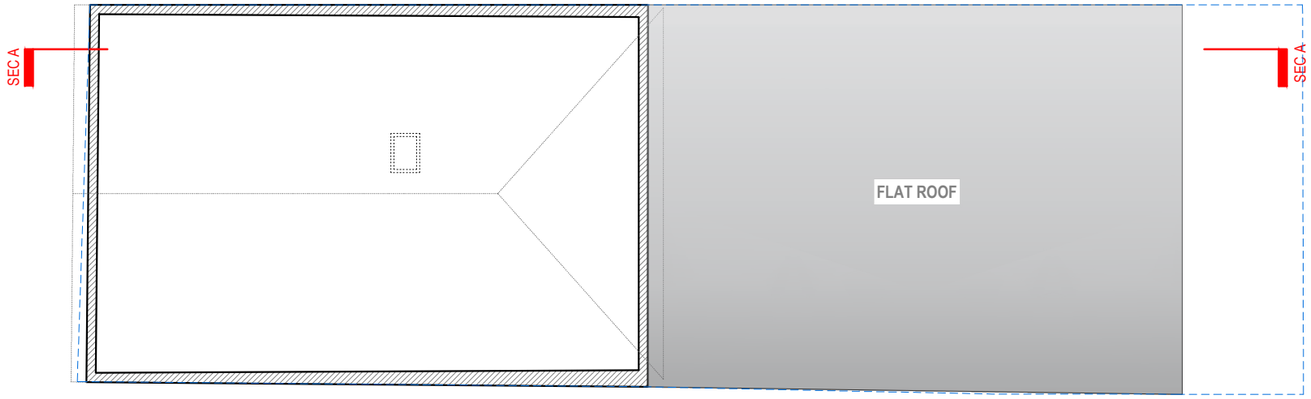

LOFT FLOOR

G.I.A. = 51.24 SQM.

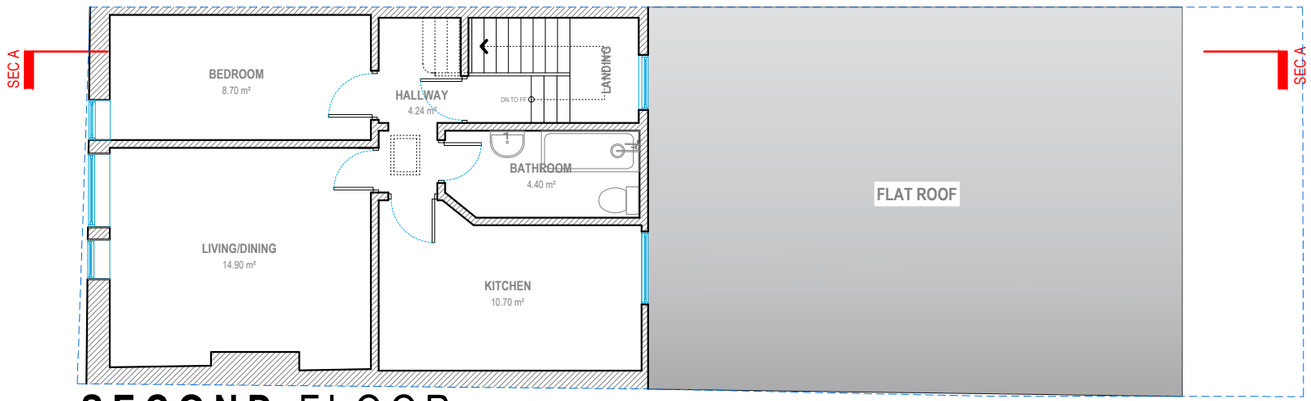

SECOND FLOOR

G.I.A. = 49.75 SQM.

REFERENCE: 519 SEVEN SISTERS RD, LONDON N15 6EP, UK

TITLE: EXISTING DRAWINGS FLOOR PLANS

PROJECT No | DATE: 16-10-2026

NAME: E 02


scale 1:100 @A3

0 1 2 5m

Wizard Consultancy



FRONT ELEVATION

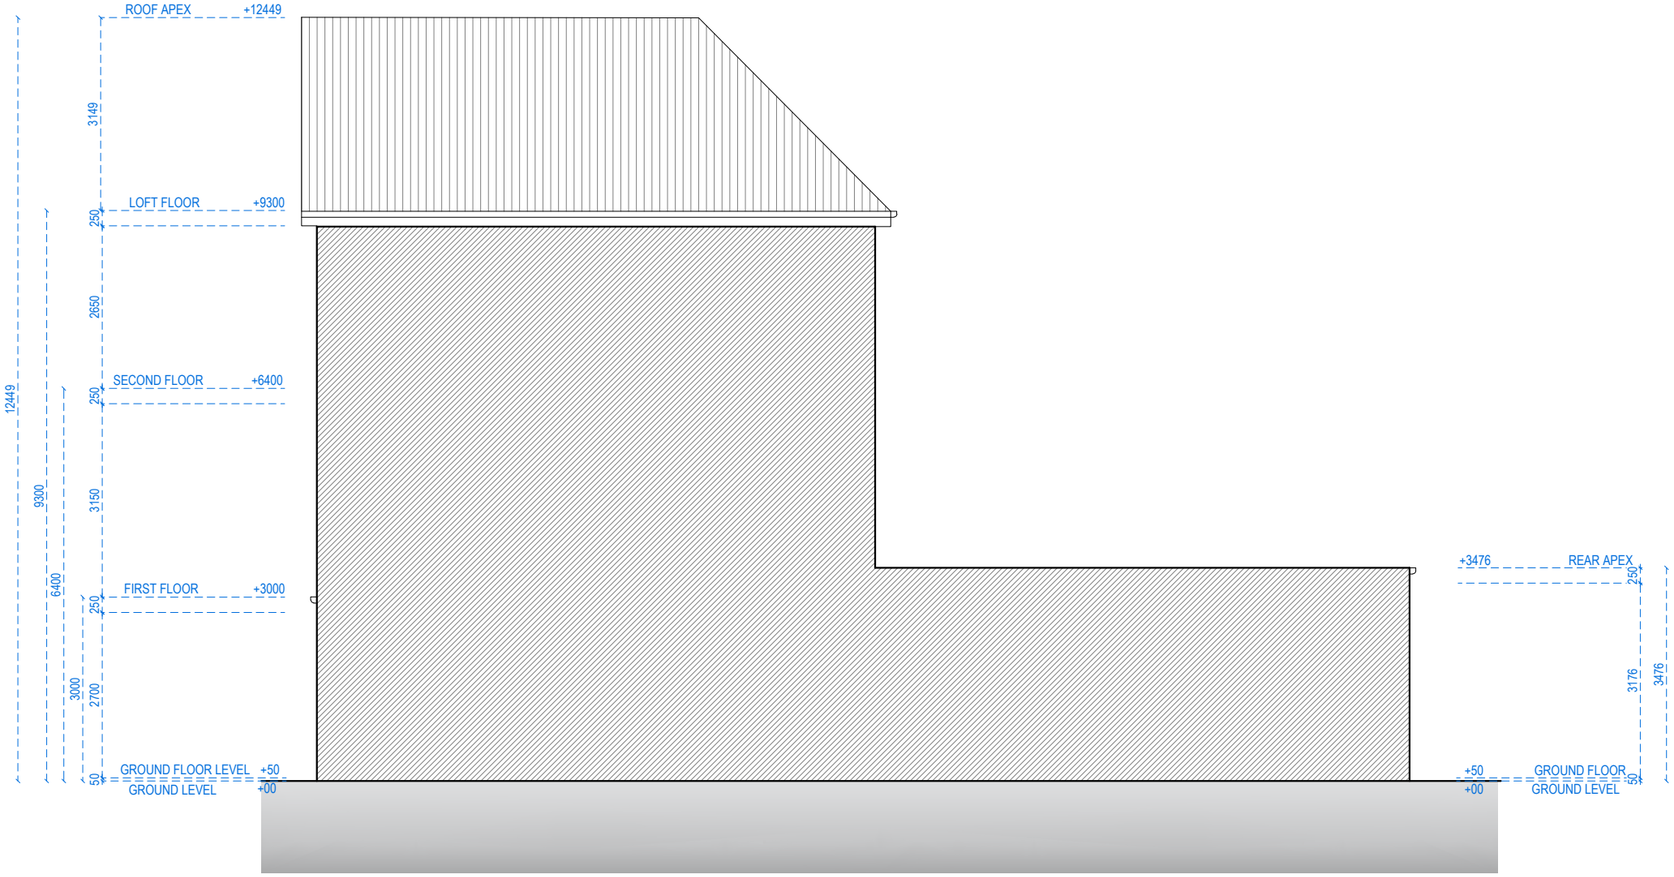

RIGHT SIDE ELEVATION

REFERENCE: 519 SEVEN SISTERS RD, LONDON N15 6EP, UK

TITLE: EXISTING DRAWINGS ELEVATIONS


PROJECT No | DATE: 16-10-2026

NAME: E 03


scale **1:100 @A3**

0 1 2 5m

Wizard Consultancy

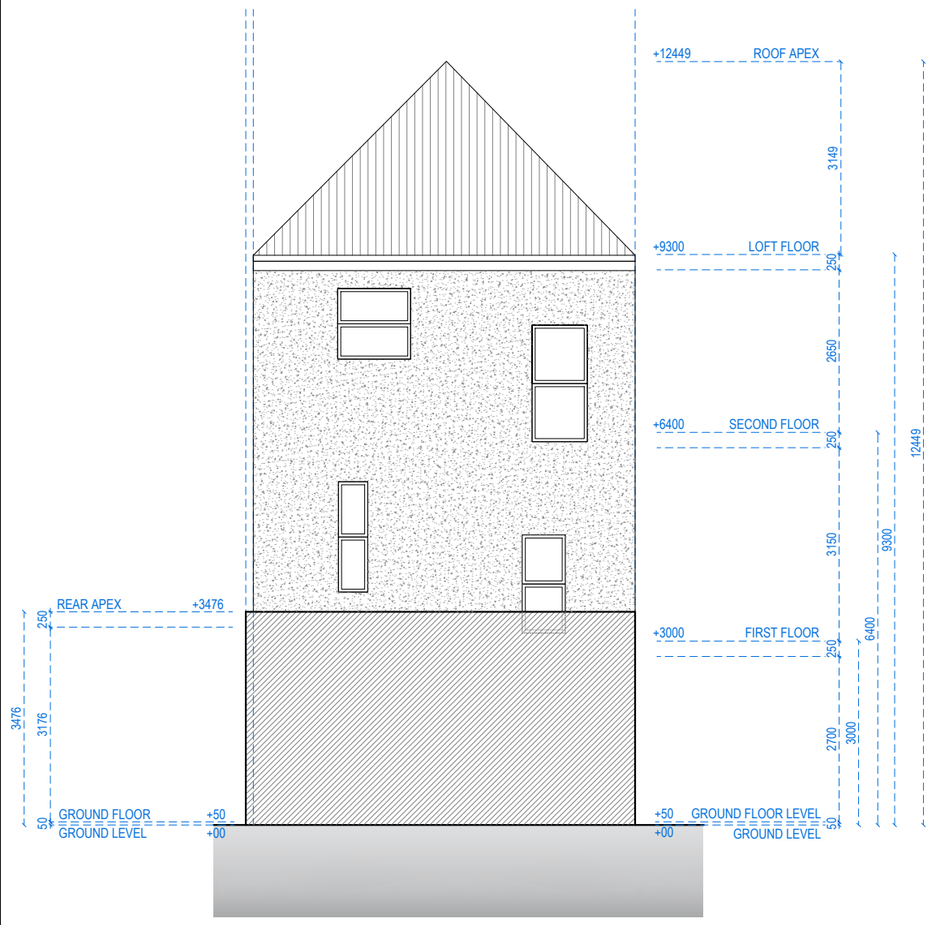

REAR ELEVATION

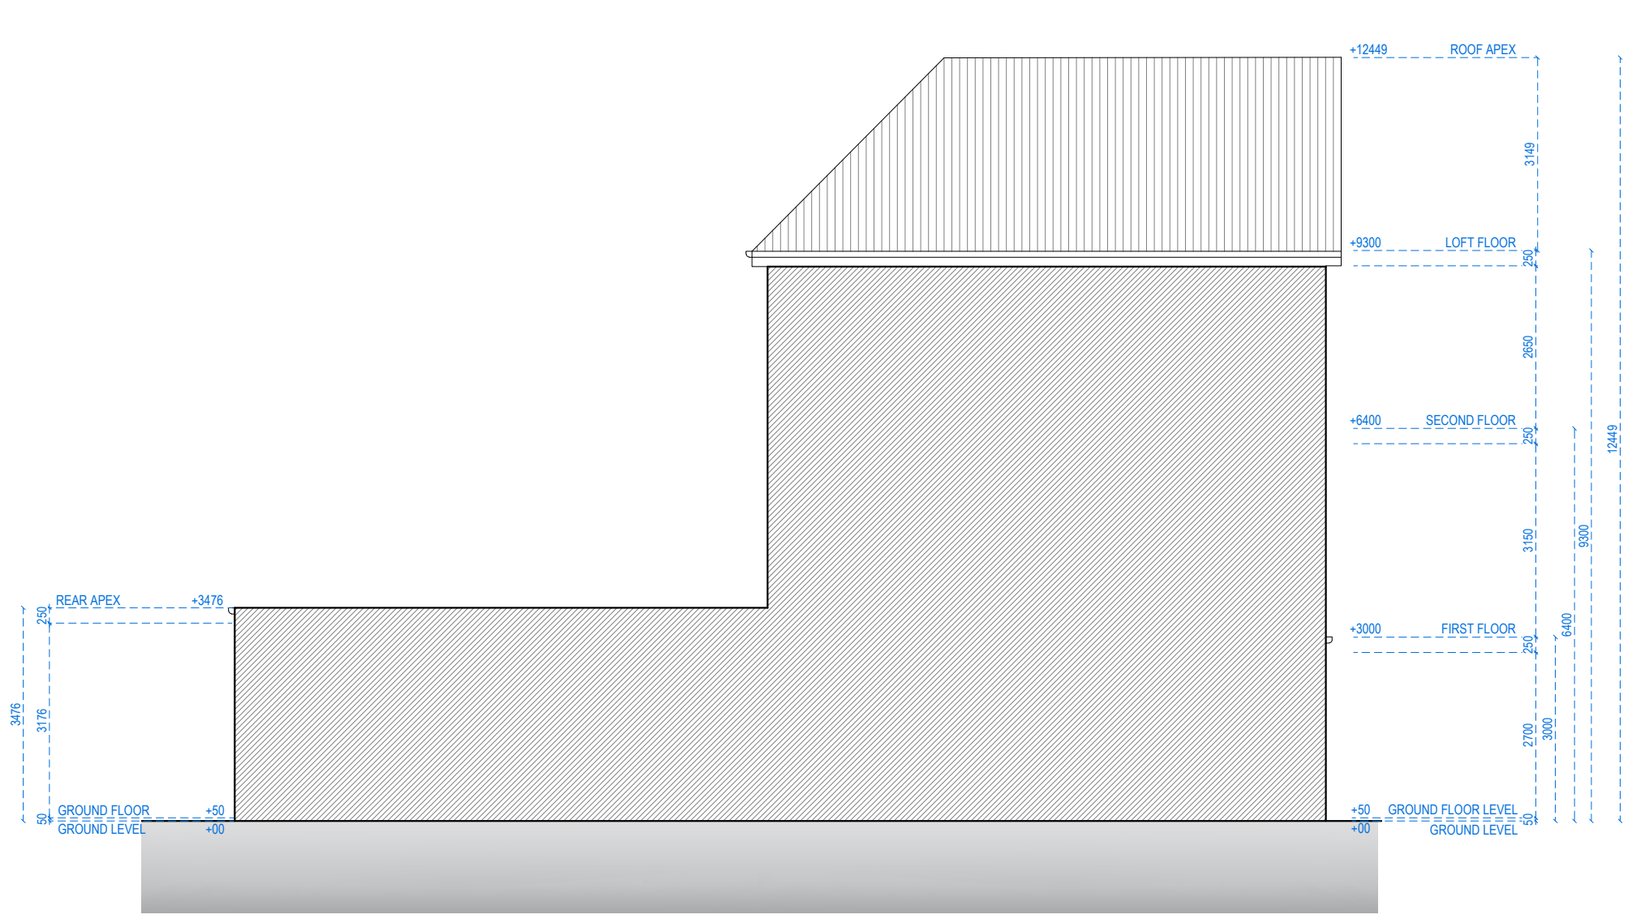

LEFT SIDE ELEVATION

REFERENCE: 519 SEVEN SISTERS RD, LONDON N15 6EP, UK

TITLE: EXISTING DRAWINGS ELEVATIONS


PROJECT No | DATE: 16-10-2026

NAME: E 04

scale **1:100 @A3**

0 1 2 5m

Wizard Consultancy

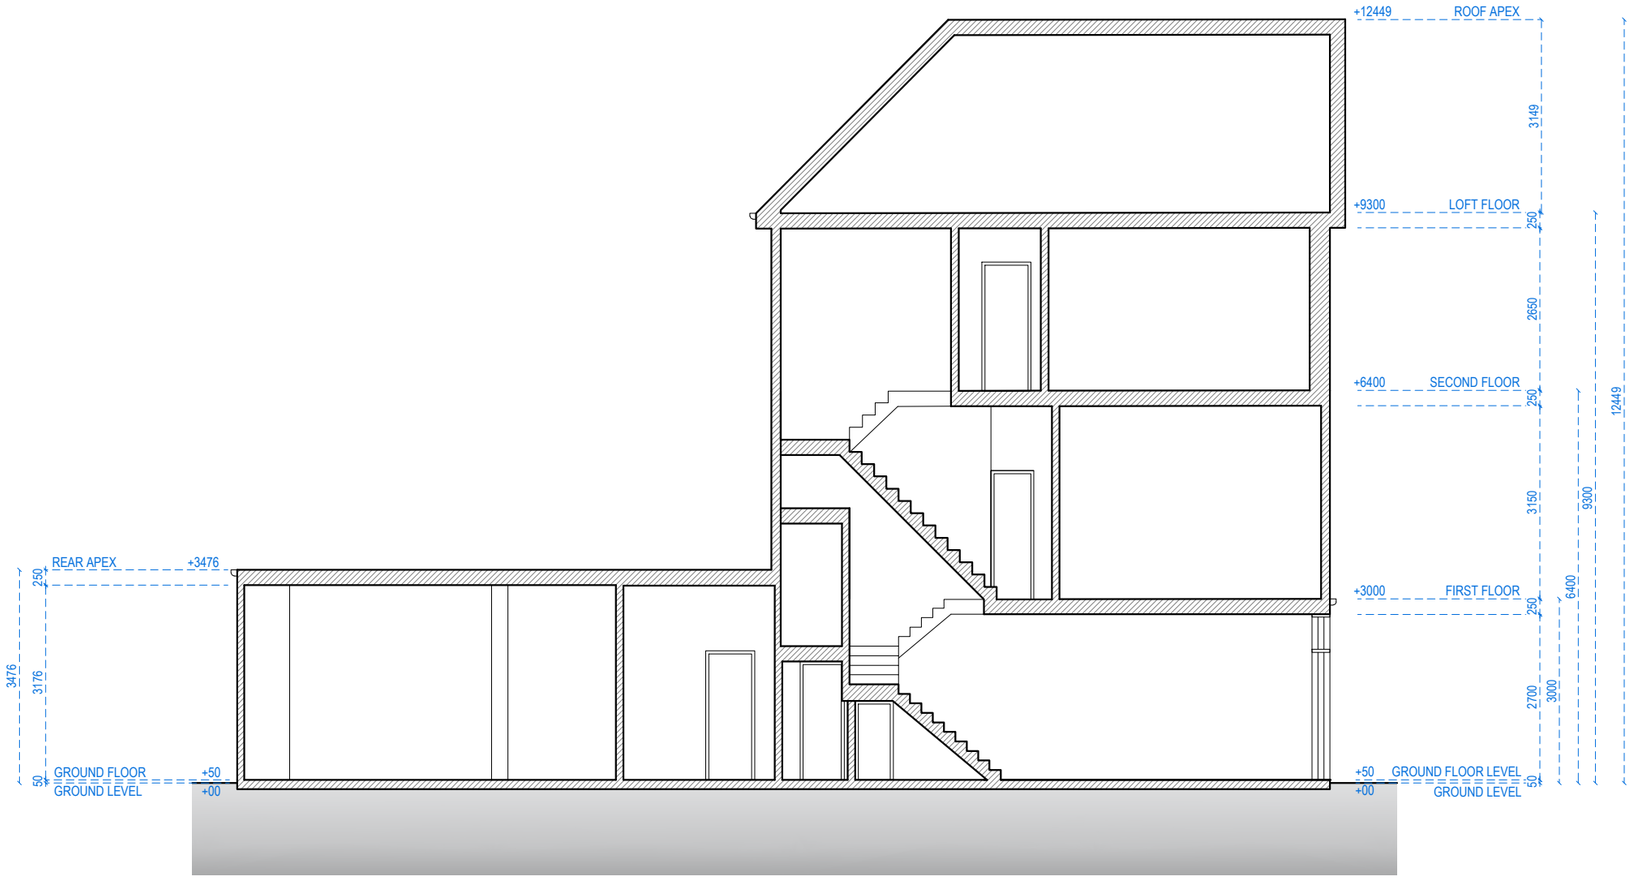

SECTION A-A

REFERENCE: 519 SEVEN SISTERS RD, LONDON N15 6EP, UK

TITLE: EXISTING DRAWINGS SECTION

PROJECT No | DATE: 16-10-2026

NAME: E 05

scale **1:100 @A3**

0 1 2 5m

Wizard Consultancy



BLOCK PLAN
1:1250 @ A4

0 25
metres
N



BLOCK PLAN
1:500 @ A4

0 10 20
metres
N

REFERENCE: 519 SEVEN SISTERS RD, LONDON N15 6EP, UK

TITLE: PROPOSED LOCATION AND BLOCK PLAN

PROJECT No | DATE: 16-10-2026


NAME: P 00

scale **1:100 @A4**

N


0 1 2 5m

Wizard Consultancy

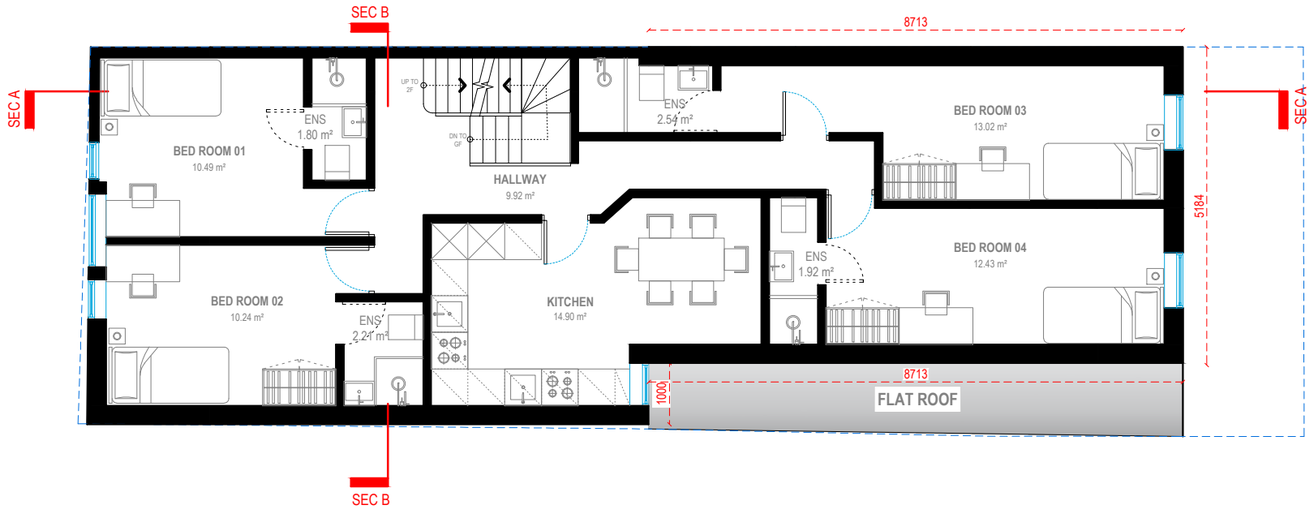

FIRST FLOOR

G.I.A. = 88.41 SQM.

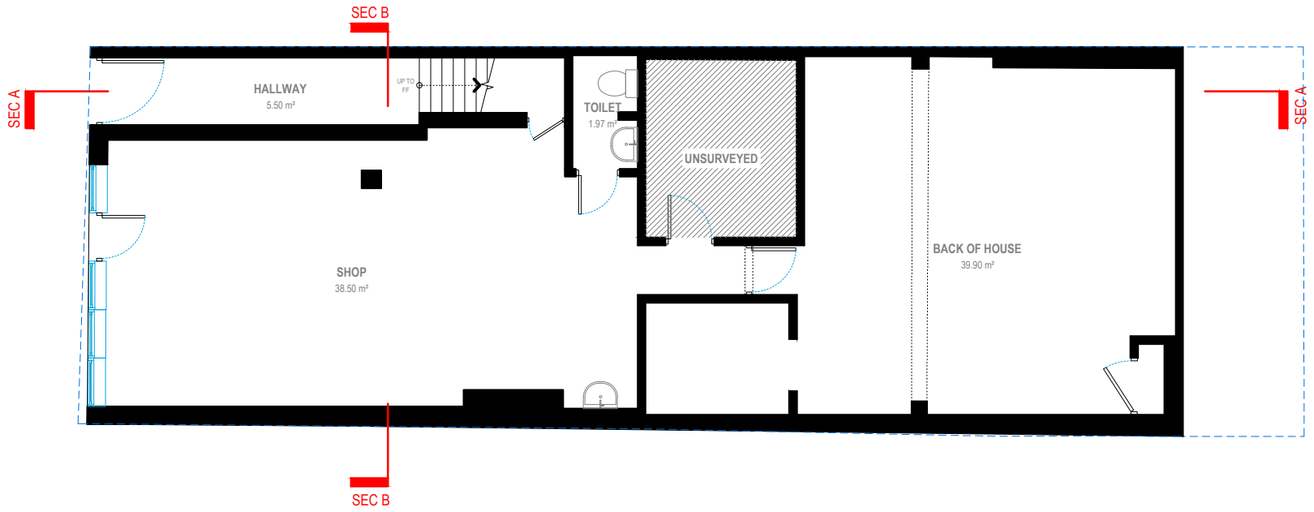

GROUND FLOOR

G.I.A. = 99.99 SQM.

REFERENCE: 519 SEVEN SISTERS RD, LONDON N15 6EP, UK

TITLE: EXISTING DRAWINGS FLOOR PLANS


PROJECT No | DATE: 16-10-2026

NAME: P 01


scale 1:100 @A3

0 1 2 5m

Wizard Consultancy

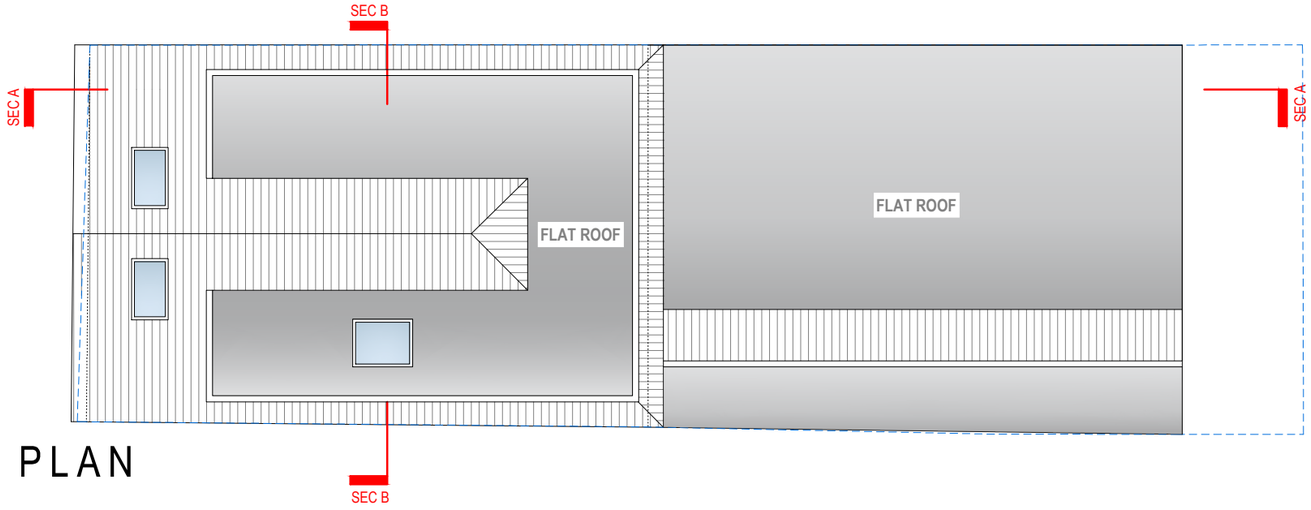


ROOF PLAN

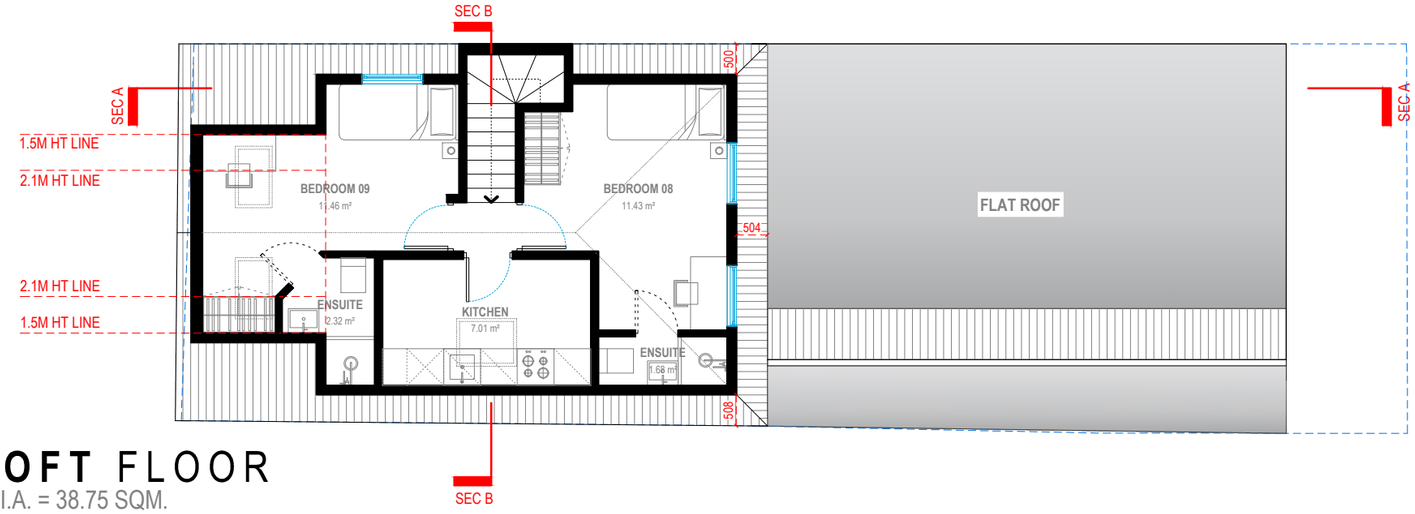

LOFT FLOOR

G.I.A. = 38.75 SQM.

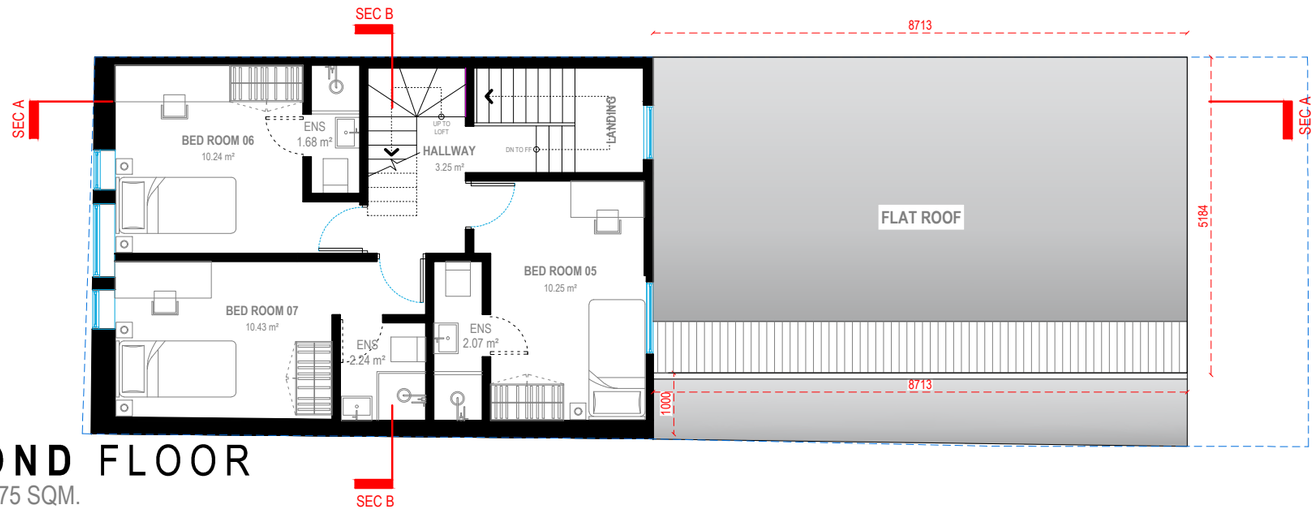

SECOND FLOOR

G.I.A. = 49.75 SQM.

REFERENCE: 519 SEVEN SISTERS RD, LONDON N15 6EP, UK

TITLE: PROPOSED DRAWINGS FLOOR PLANS


PROJECT No | DATE: 16-10-2026

NAME: P 02


scale 1:100 @A3

0 1 2 5m

Wizard Consultancy

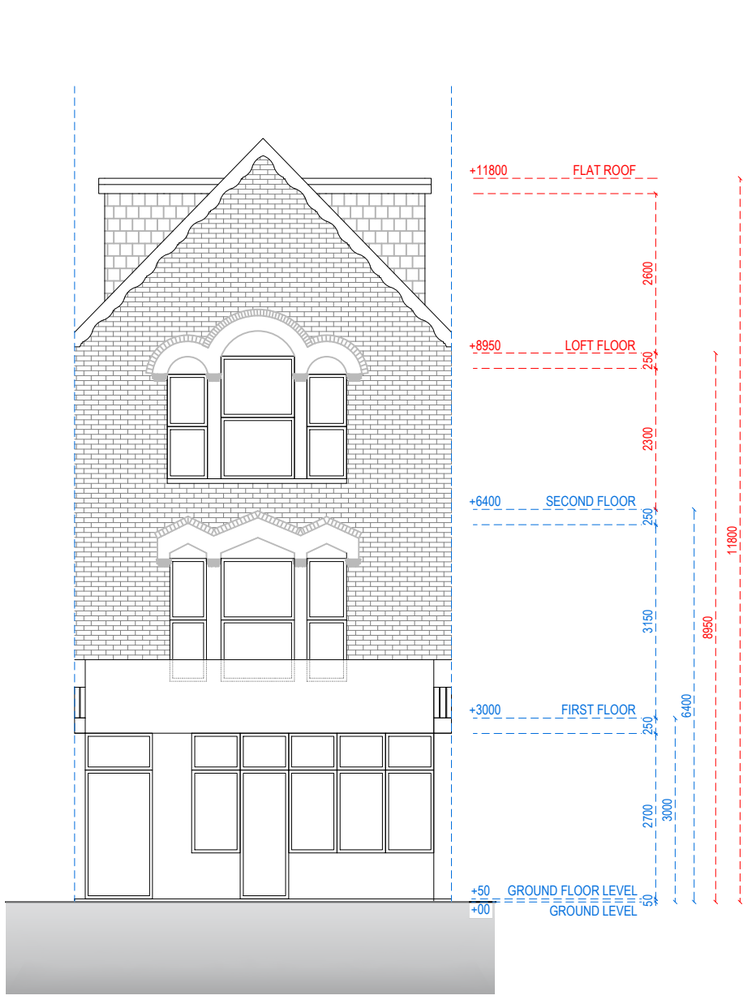

FRONT ELEVATION

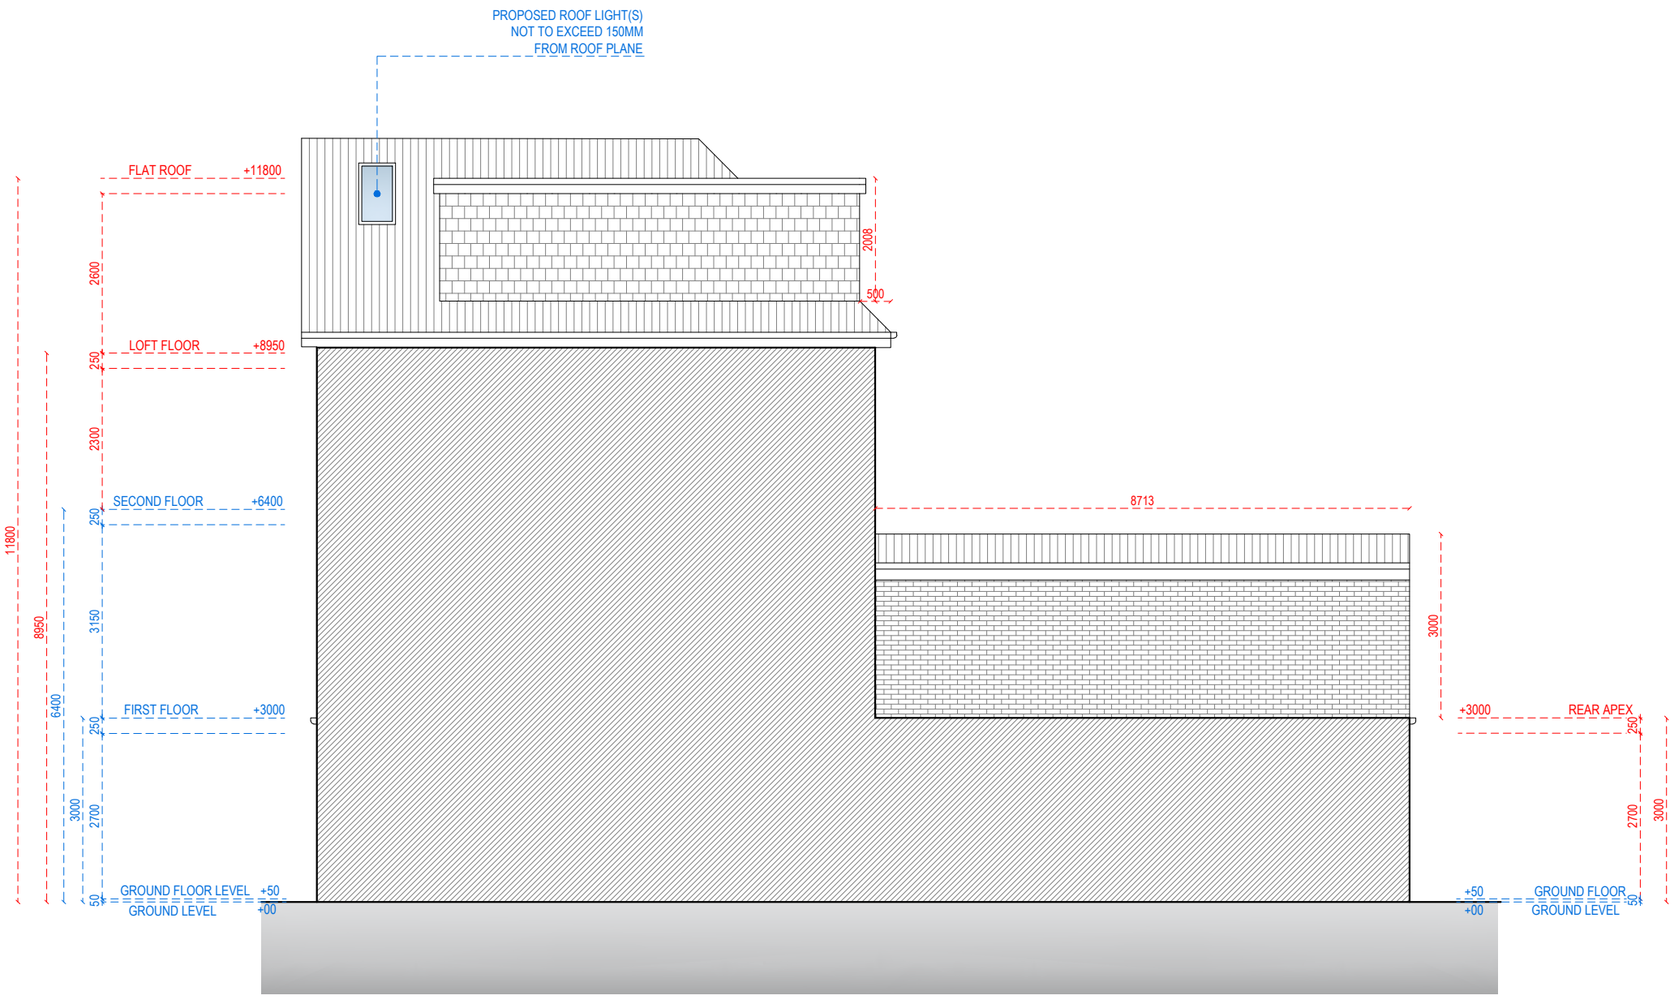

RIGHT SIDE ELEVATION

REFERENCE: 519 SEVEN SISTERS RD, LONDON N15 6EP, UK

TITLE: PROPOSED DRAWINGS ELEVATIONS


PROJECT No | DATE: 16-10-2026

NAME: P 03


scale **1:100 @A3**

0 1 2 5m

Wizard Consultancy

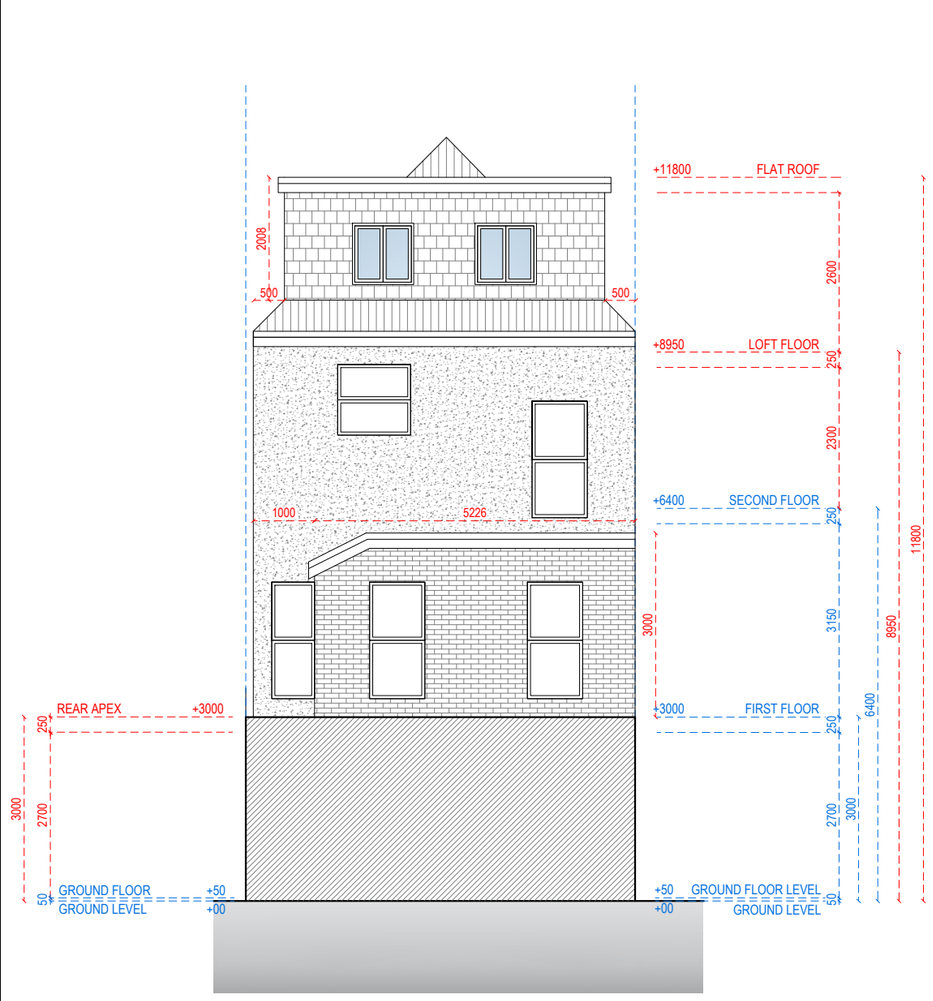

REAR ELEVATION

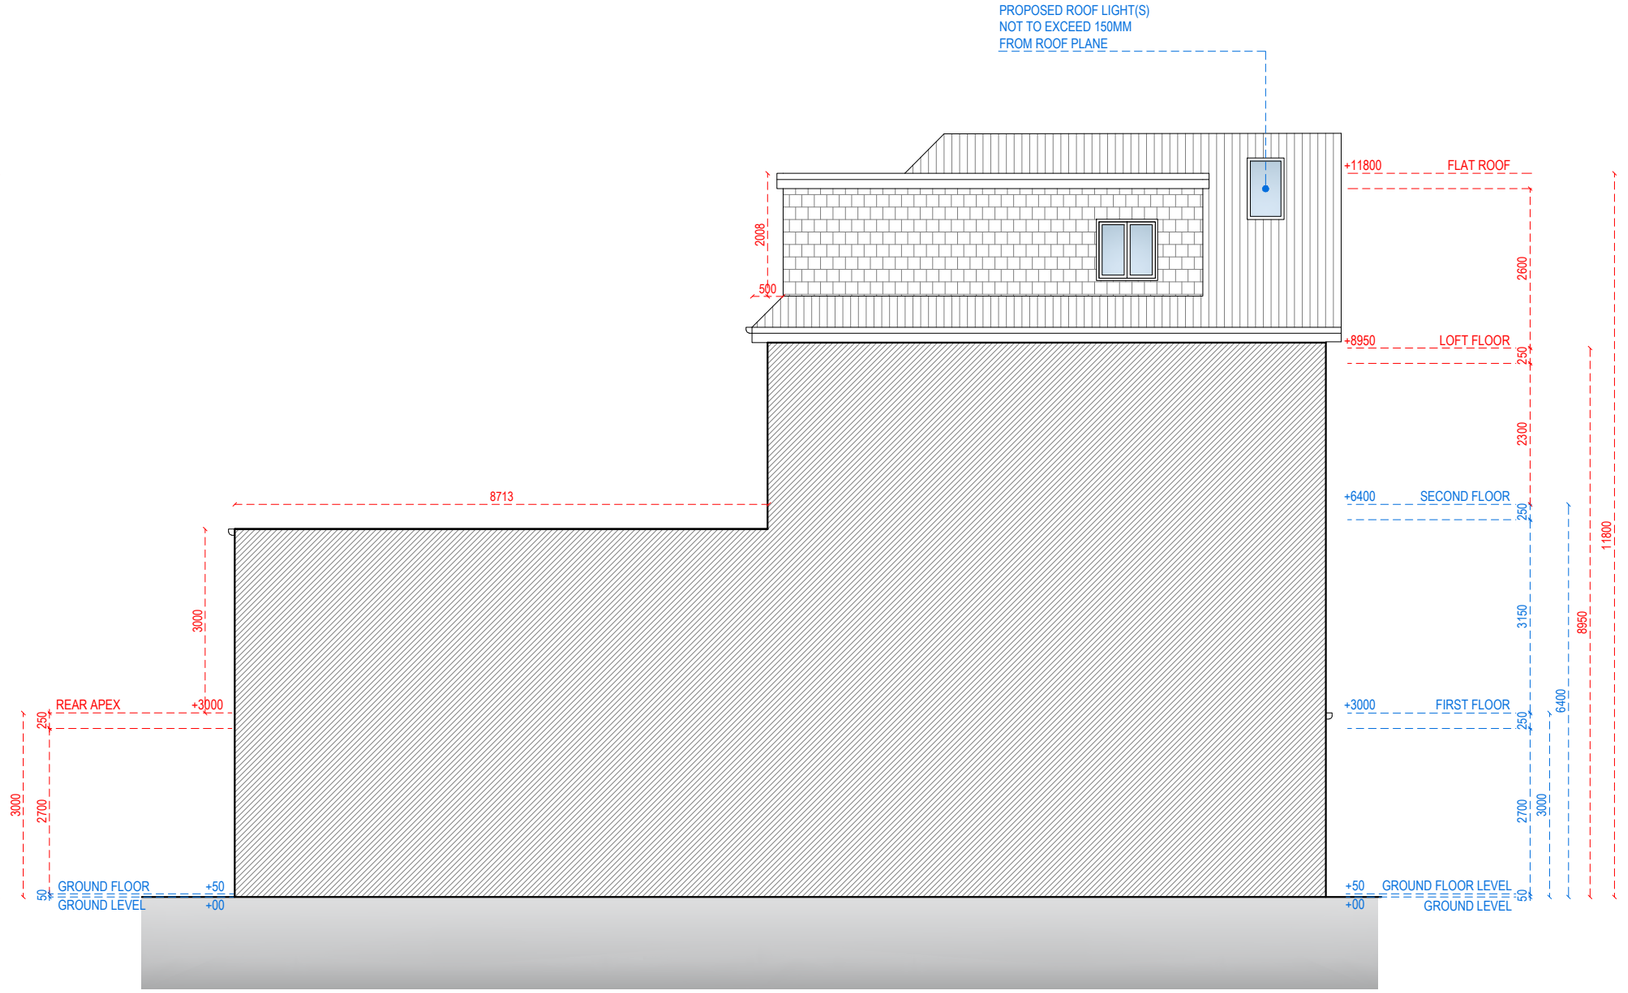

LEFT SIDE ELEVATION

REFERENCE: 519 SEVEN SISTERS RD, LONDON N15 6EP, UK

TITLE: PROPOSED DRAWINGS ELEVATIONS


PROJECT No | DATE: 16-10-2026

NAME: P 04


scale **1:100 @A3**

0 1 2 5m

Wizard Consultancy

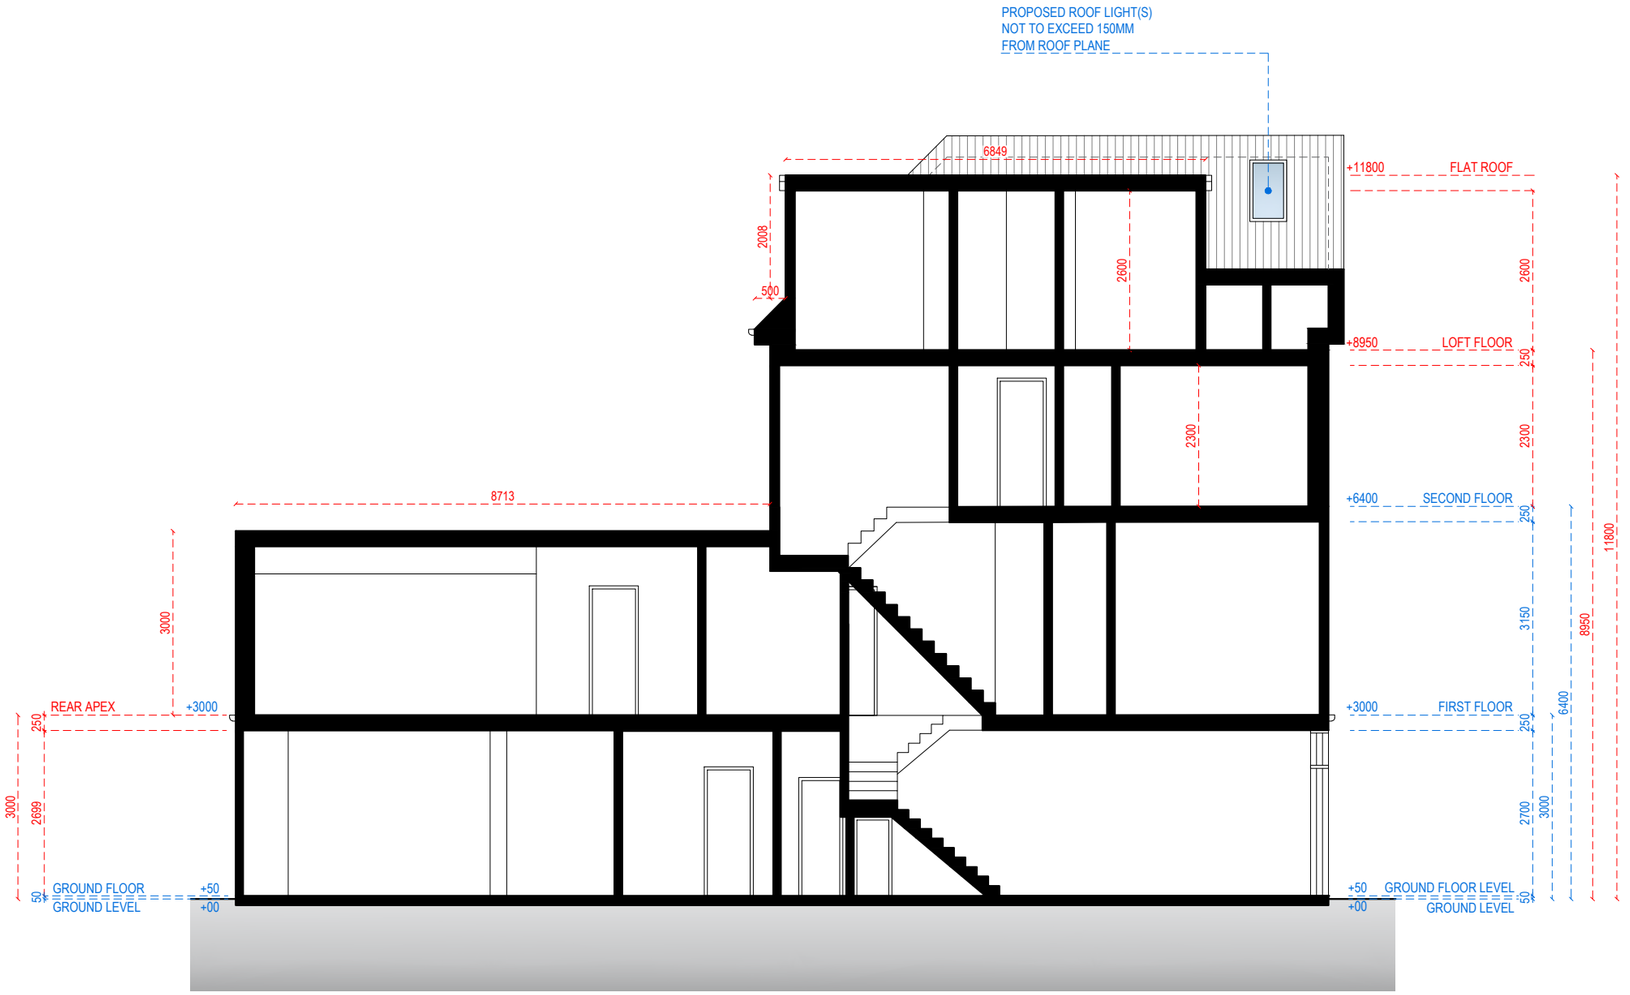

SECTION A-A

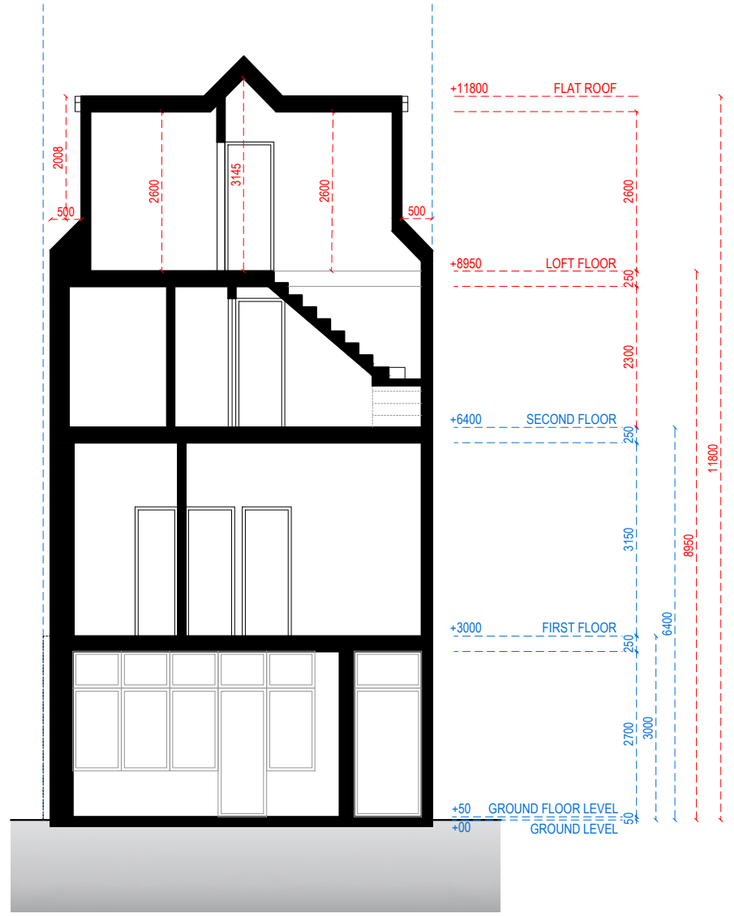

SECTION B-B

REFERENCE: 519 SEVEN SISTERS RD, LONDON N15 6EP, UK

TITLE: PROPOSED DRAWINGS SECTION

PROJECT No | DATE: 16-10-2026

NAME: P 05

scale **1:100 @A3**

0 1 2 5m

Wizard Consultancy