


1 PL-151 **EXISTING SIDE ELEVATION - 1**
1:100

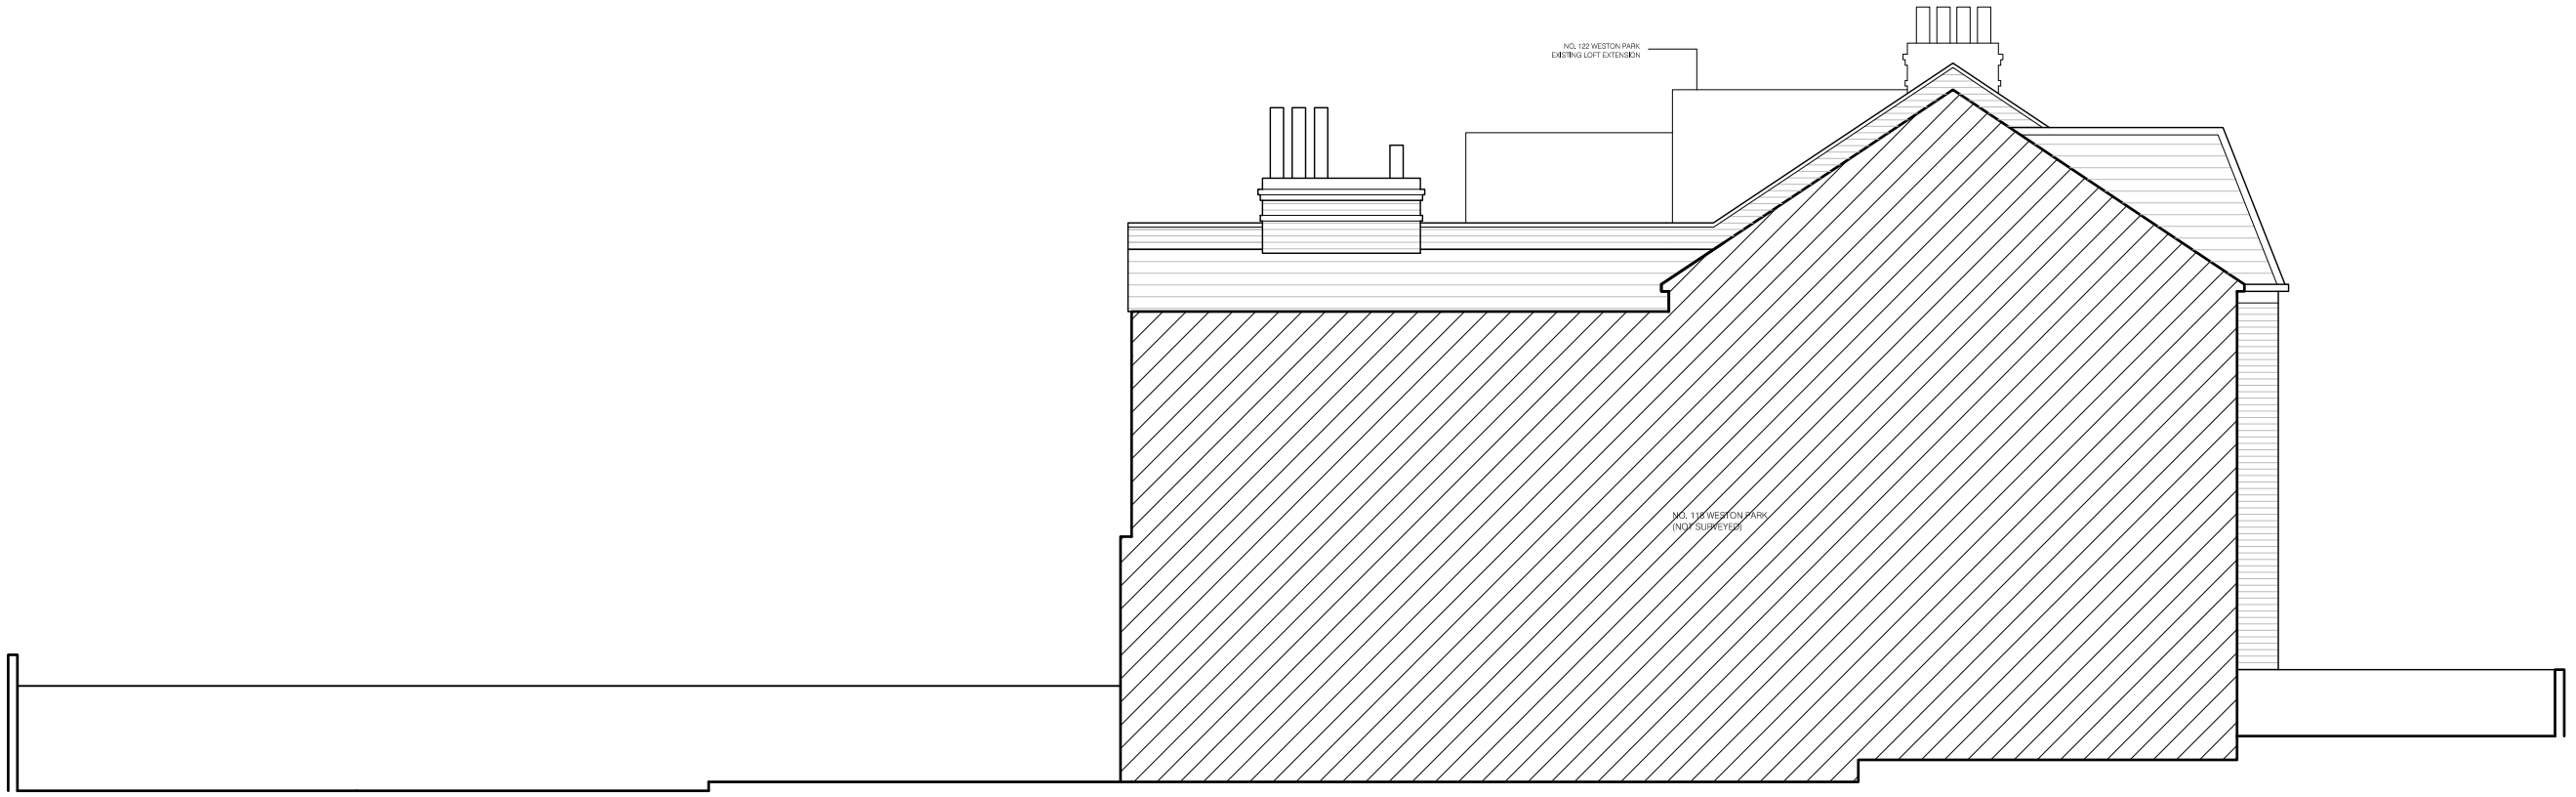

2 PL-151 **EXISTING SIDE ELEVATION - 2**
1:100



3 PL-151 **EXISTING REAR ELEVATION**
1:100

THIS DRAWING IS PREPARED SOLELY FOR DESIGN AND PLANNING SUBMISSION PURPOSES. IT IS NOT INTENDED OR SUITABLE FOR EITHER BUILDING REGULATIONS OR CONSTRUCTION PURPOSES AND SHOULD NOT BE USED FOR SUCH.

KEY PLAN

NOTES

0 0.5m 1m 2m 5m

NOTE: FRONT ELEVATION IS TO REMAIN UNCHANGED

REV	DATE	DESCRIPTION	DRN	CHK
P01	14.10.26	ISSUED FOR INFORMATION		

DRAWING TITLE
EXISTING SIDE ELEVATIONS
EXISTING REAR ELEVATION

KEVER STUDIO

SCALE 1:100 AS SHEET

STATUS
PRELIMINARY

DRAWING NO 1182-PL-151

REV P01

CLIENT
SARAH HERACLEOUS & MICHAEL SMITH

PROJECT
120 WESTON PARK, CROUCH END, LONDON, N8 9PN