
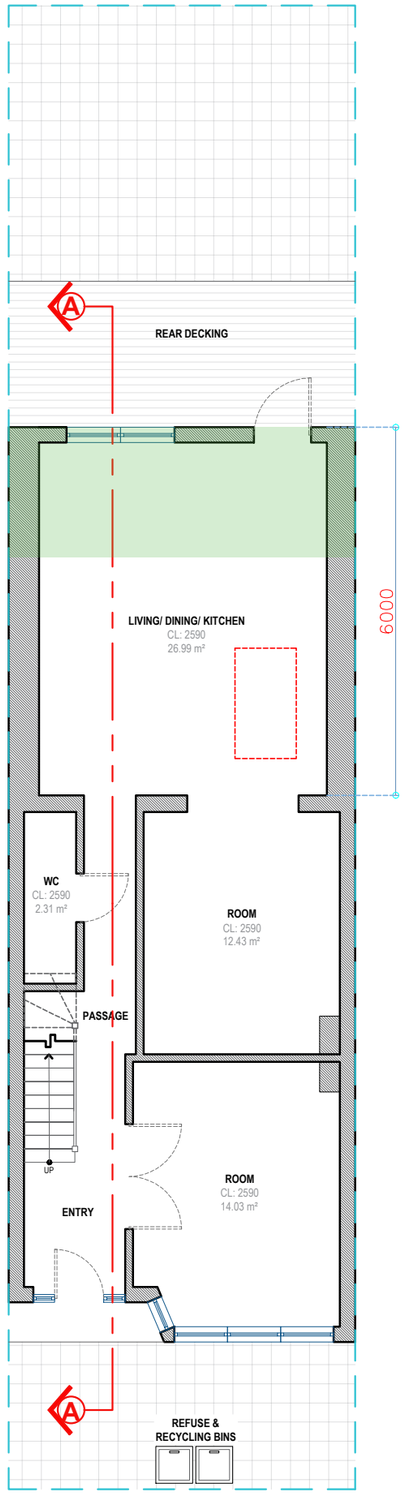


PROPOSED GROUND FLOOR PLAN

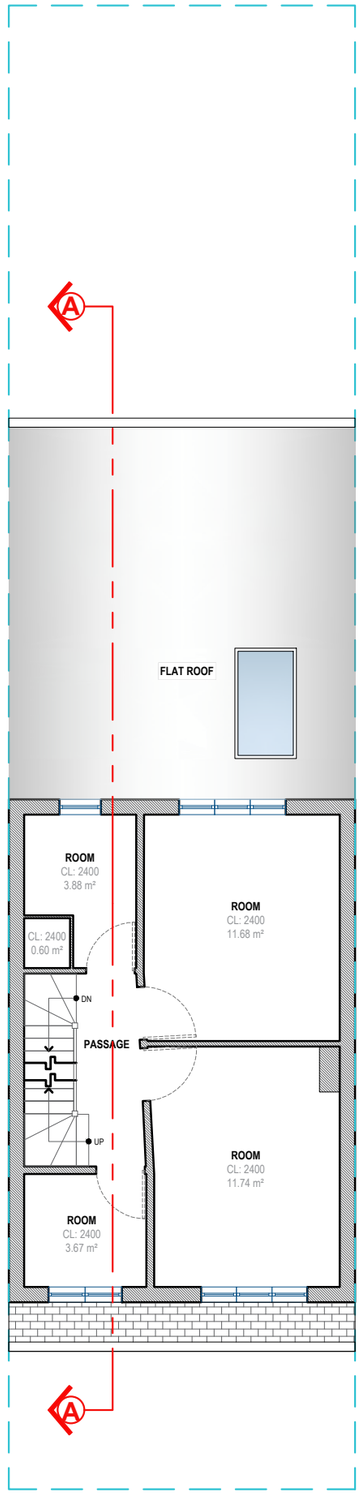

PROPOSED FIRST FLOOR PLAN

LEGEND:

PROPOSED EXTENSION

AREAS:

Proposed Ground Floor Plan GIA:	69.99 sqm
Proposed First Floor Plan GIA:	39.65 sqm
Proposed Second Floor Plan GIA:	39.17 sqm
TOTAL GIA:	148.81 sqm

N

PRESTIGE
PLANNING & BUILDING SERVICES

Prestige Planning Ltd.
Unit 6 Grosvenor Way
London
E5 9ND

T: 020 3935 3434
E: Planning@thepgroups.co.uk

PROJECT DETAILS

Proposed Ground Floor Rear Extension To 6m Depth

PROPERTY ADDRESS

117 Crowland Road. London


DRAWING TITLE

Proposed Ground Floor Plan
Proposed First Floor Plan


REVISION	DRAWING NO.
RV00	PR01

SCALE
1:100
[@ A3]

0 1 2 3 Meters

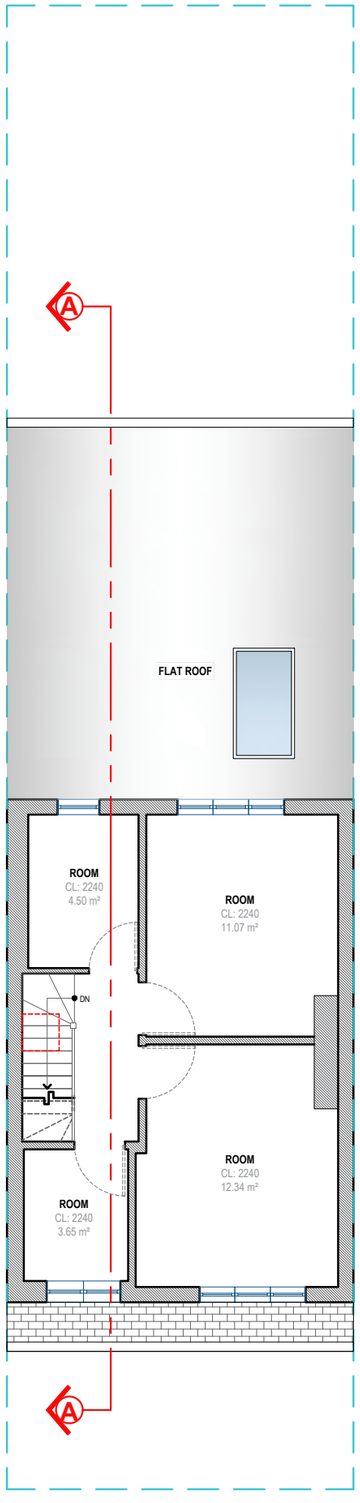

PROPOSED SECOND FLOOR PLAN

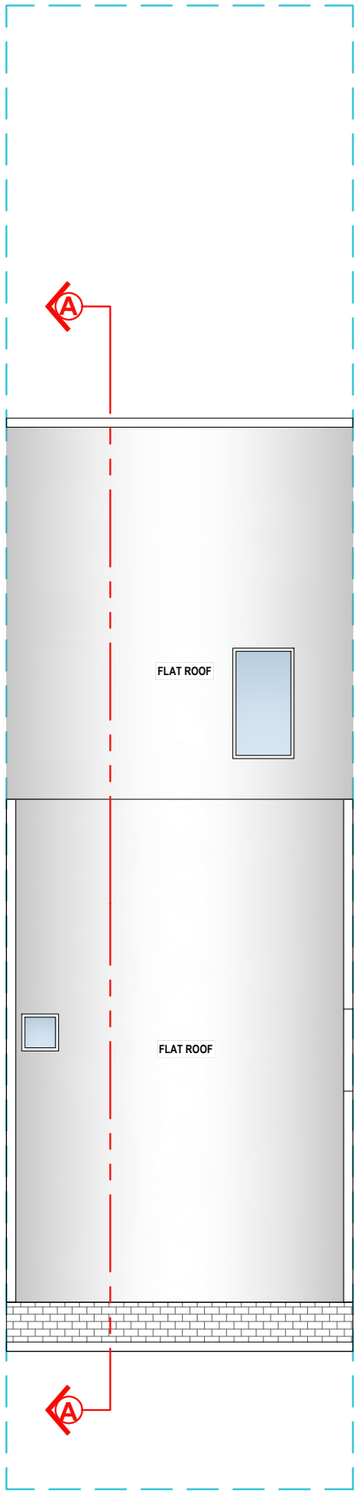

PROPOSED ROOF PLAN

LEGEND:

PROPOSED EXTENSION

AREAS:

Proposed Ground Floor Plan GIA:	69.99 sqm
Proposed First Floor Plan GIA:	39.65 sqm
Proposed Second Floor Plan GIA:	39.17 sqm
TOTAL GIA:	148.81 sqm

N

PRESTIGE
PLANNING & BUILDING SERVICES

Prestige Planning Ltd.
Unit 6 Grosvenor Way
London
E5 9ND

T: 020 3935 3434
E: Planning@thepgroups.co.uk

PROJECT DETAILS

Proposed Ground Floor Rear Extension To 6m Depth

PROPERTY ADDRESS

117 Crowland Road. London


DRAWING TITLE

Proposed Second Floor Plan
Proposed Roof Plan

REVISION	DRAWING NO.
RV00	PR02


SCALE
1:100
[@ A3]

0 1 2 3 Meters

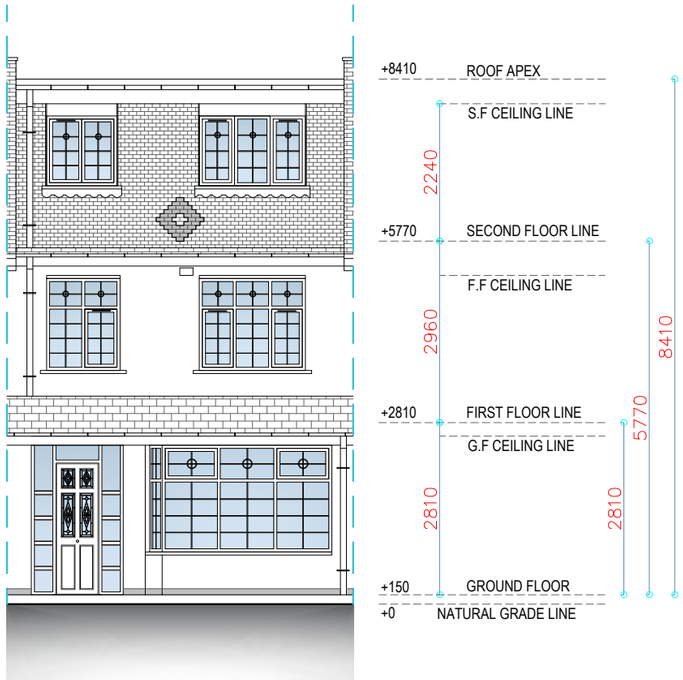

PROPOSED FRONT ELEVATION

Note: No changes to Front Elevation

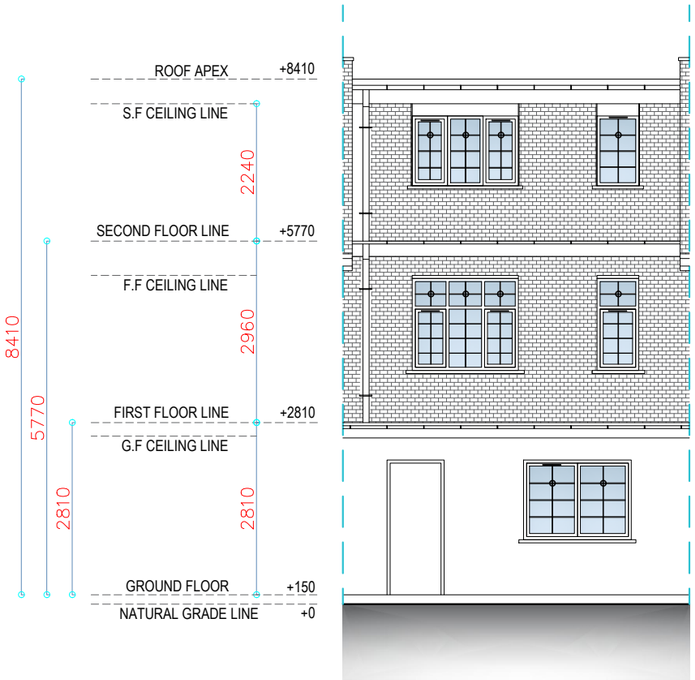

PROPOSED REAR ELEVATION

N

PRESTIGE
PLANNING & BUILDING SERVICES

Prestige Planning Ltd.
Unit 6 Grosvenor Way
London
E5 9ND

T: 020 3935 3434
E: Planning@thepgroups.co.uk

PROJECT DETAILS

Proposed Ground Floor Rear Extension To 6m Depth

PROPERTY ADDRESS

117 Crowland Road. London


DRAWING TITLE


Proposed Front Elevation
Proposed Rear Elevation

REVISION	DRAWING NO.
RV00	PR03

SCALE
1:100
[@ A3]


0 1 2 3 Meters

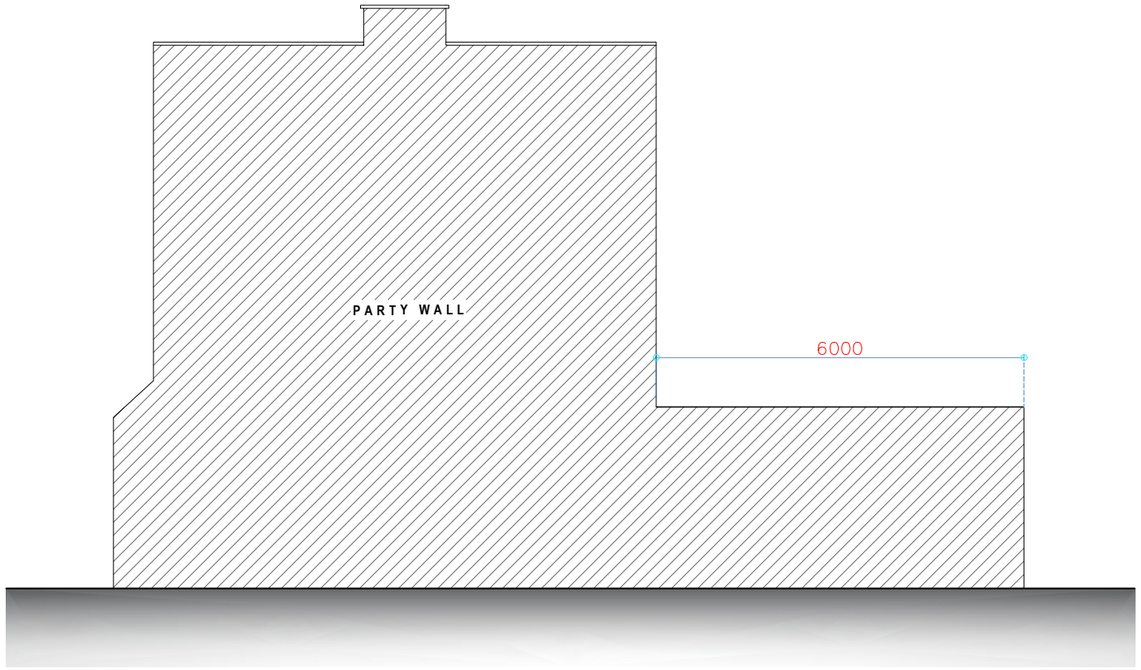

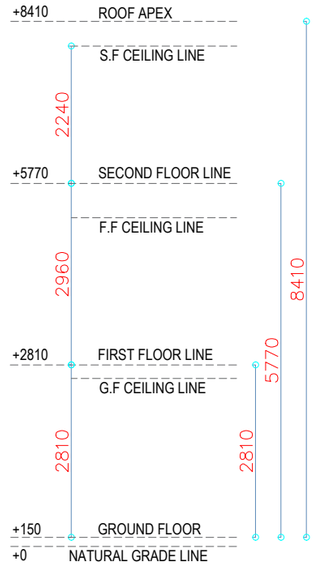

PROPOSED RIGHT SIDE ELEVATION

PROPOSED LEFT SIDE ELEVATION

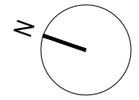

PRESTIGE
PLANNING & BUILDING SERVICES

Prestige Planning Ltd.
Unit 6 Grosvenor Way
London
E5 9ND

T: 020 3935 3434
E: Planning@thepgroups.co.uk

PROJECT DETAILS

Proposed Ground Floor Rear Extension To 6m Depth

PROPERTY ADDRESS

117 Crowland Road. London


DRAWING TITLE

Proposed Right Side Elevation
Proposed Left Side Elevation


REVISION	DRAWING NO.
RV00	PR04

SCALE
1:100
[@ A3]

0 1 2 3 Meters

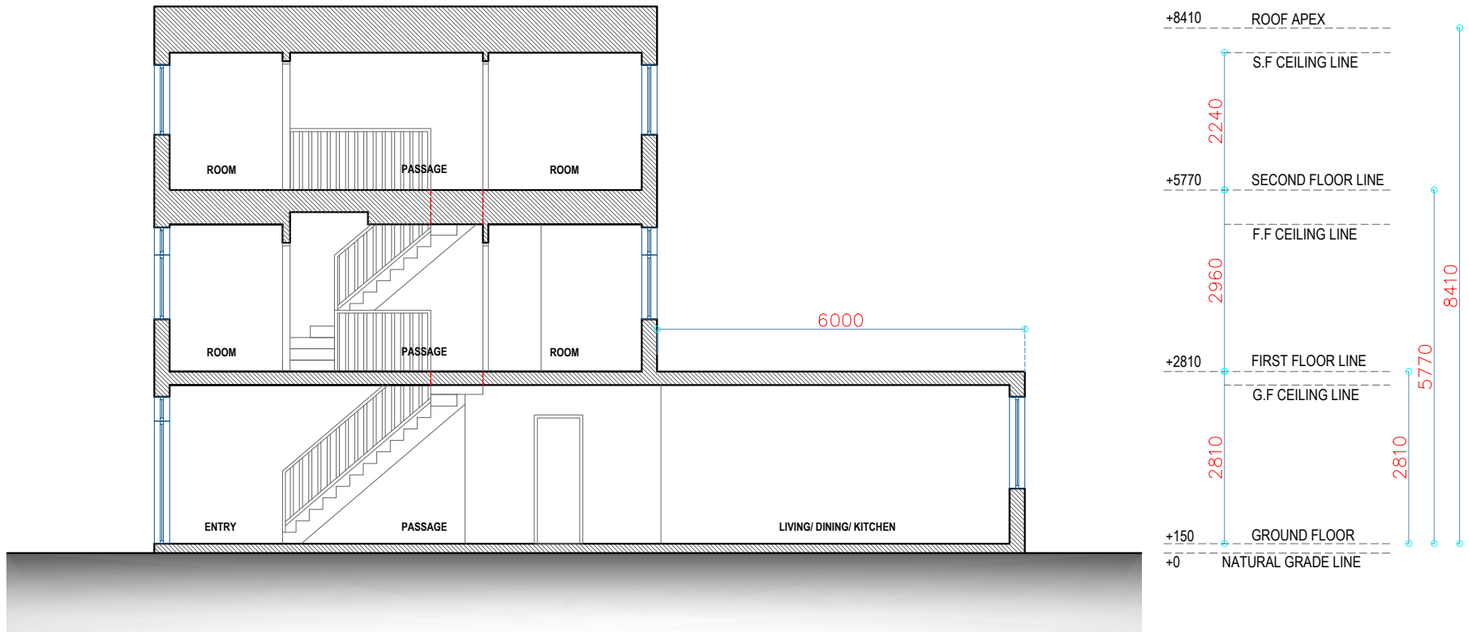

SECTION A-A

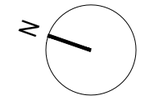

PRESTIGE
PLANNING & BUILDING SERVICES

Prestige Planning Ltd.
Unit 6 Grosvenor Way
London
E5 9ND

T: 020 3935 3434
E: Planning@thepgroups.co.uk

PROJECT DETAILS

Proposed Ground Floor Rear Extension To 6m Depth

PROPERTY ADDRESS

117 Crowland Road. London

DRAWING TITLE

Section A-A

REVISION	DRAWING NO.
RV00	PR05

SCALE
1:100

[@ A3]

0 1 2 3 Meters