



1 PL-251 **PROPOSED SIDE ELEVATION - 1**
1:100

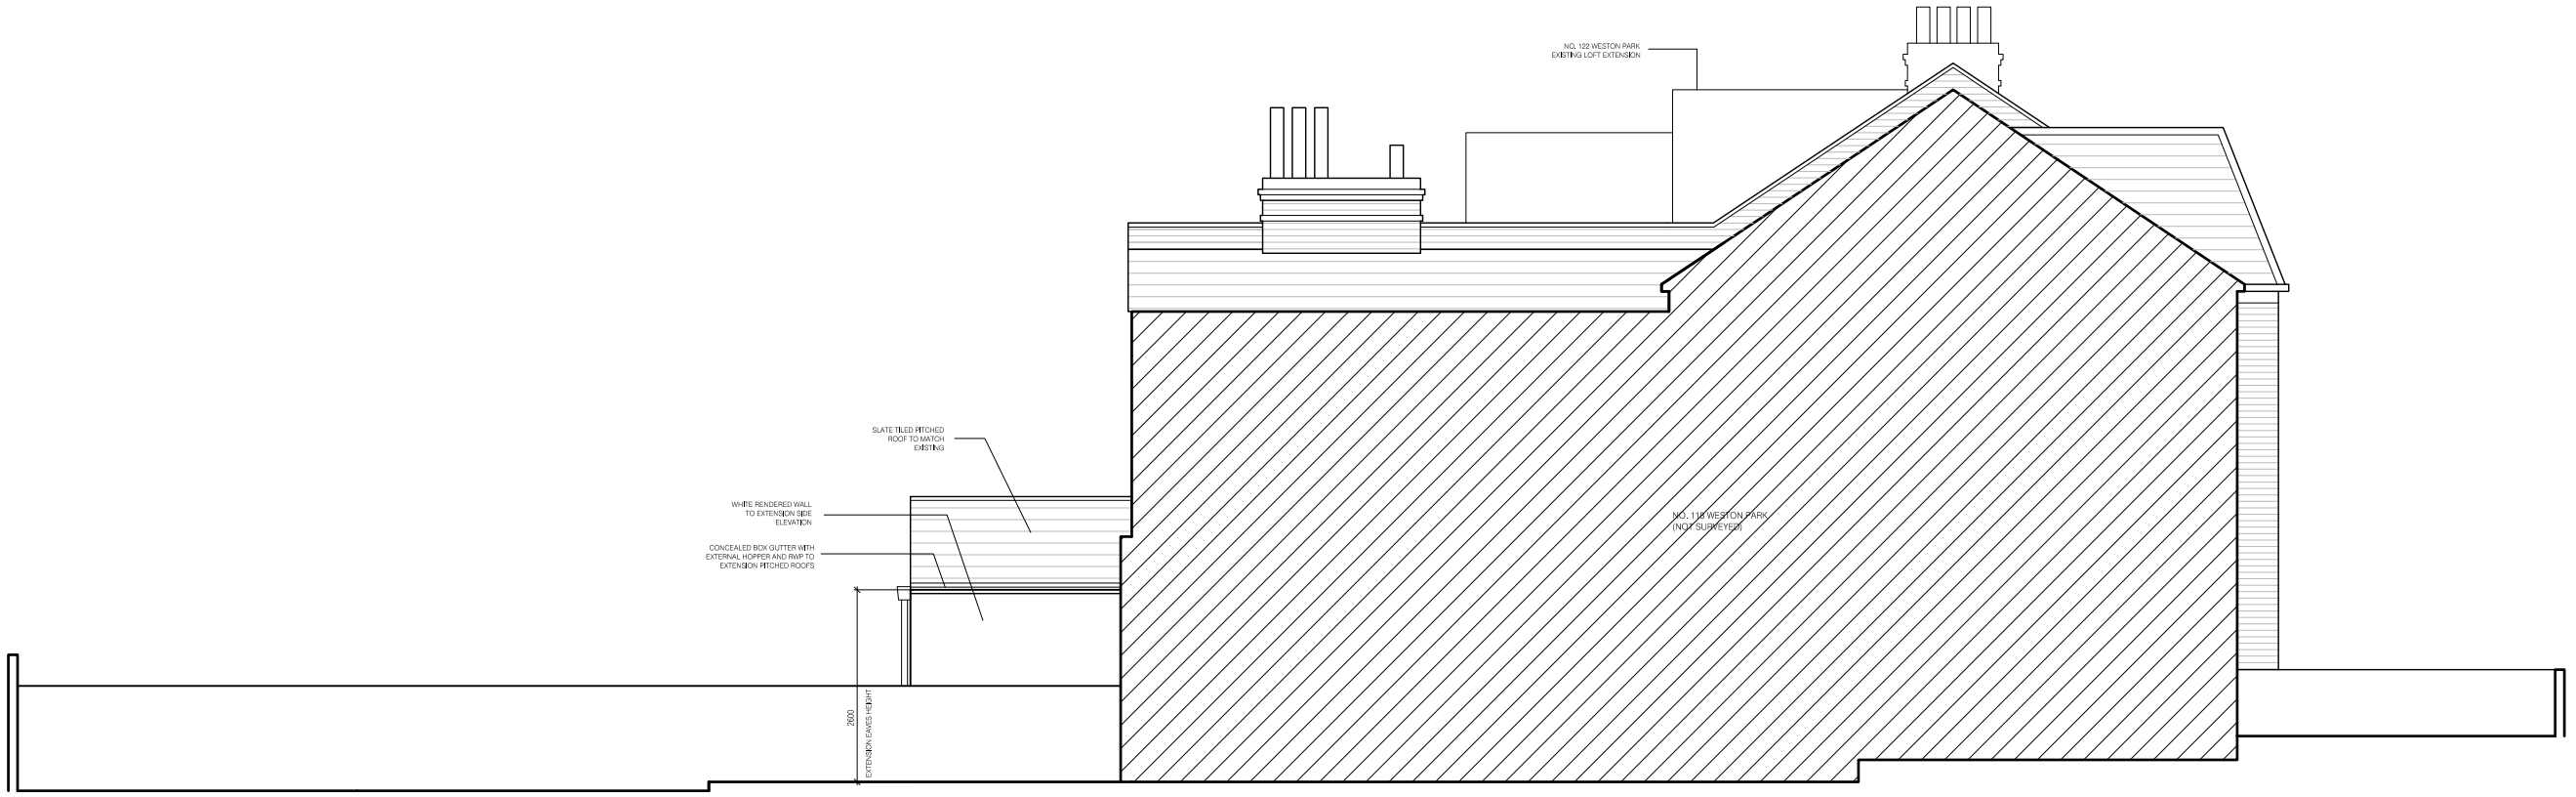

2 PL-251 **PROPOSED SIDE ELEVATION - 2**
1:100

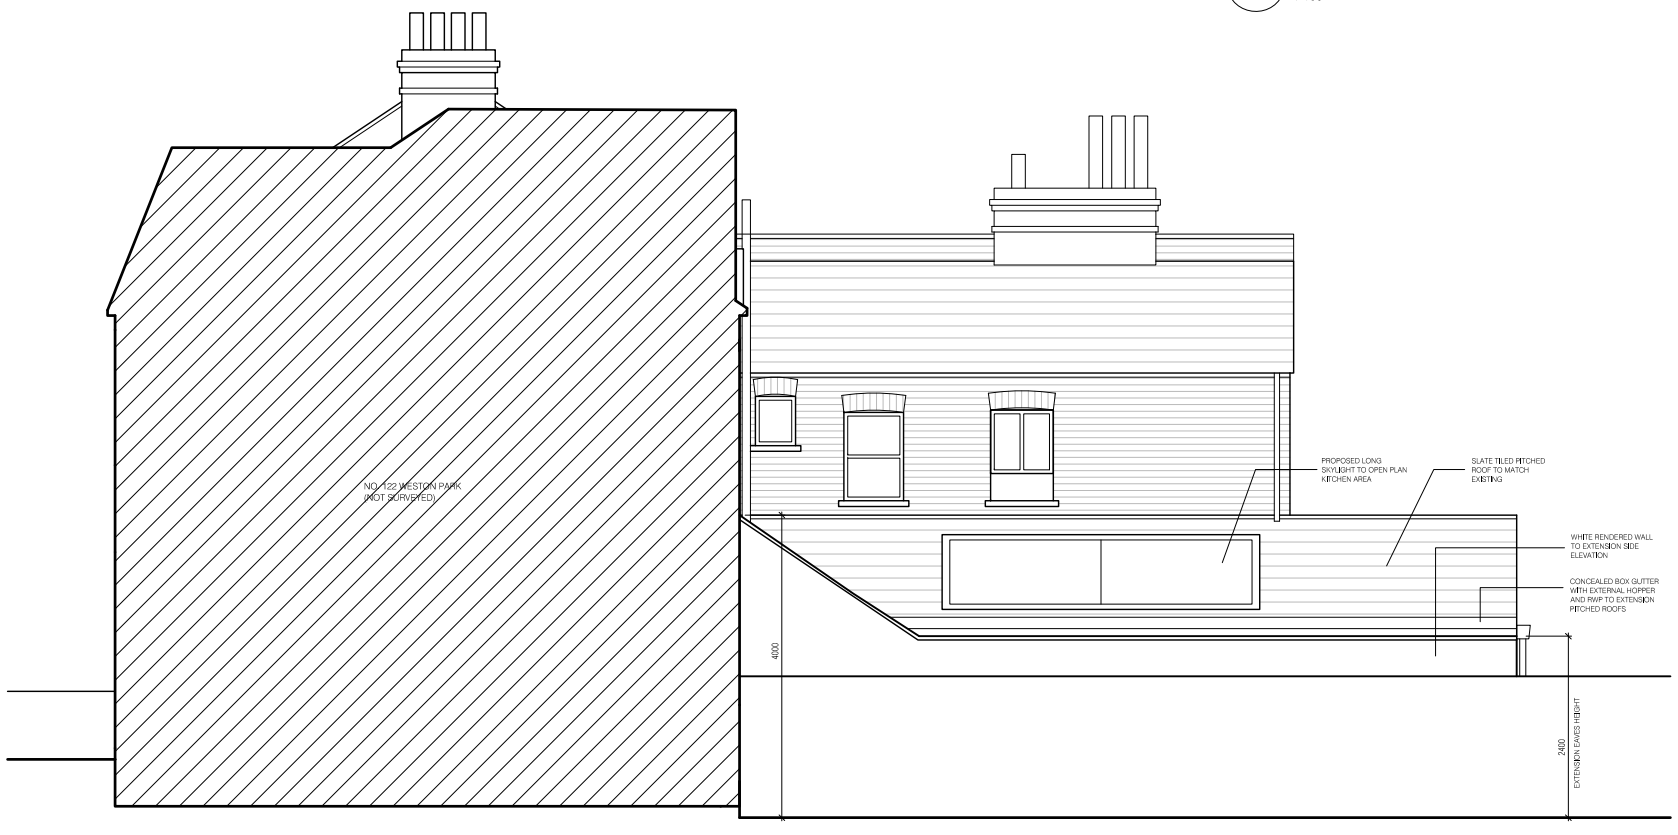

3 PL-251 **PROPOSED REAR ELEVATION**
1:100

THIS DRAWING IS PREPARED SOLELY FOR DESIGN AND PLANNING SUBMISSION PURPOSES. IT IS NOT INTENDED OR SUITABLE FOR EITHER BUILDING REGULATIONS OR CONSTRUCTION PURPOSES AND SHOULD NOT BE USED FOR SUCH.

KEY PLAN

NOTES

0 0.5m 1m 2m 5m

NOTE: FRONT ELEVATION IS TO REMAIN UNCHANGED

REV	DATE	DESCRIPTION	DRN	CHK
P01	14.10.25	ISSUED FOR INFORMATION		

DRAWING TITLE
PROPOSED SIDE ELEVATIONS
PROPOSED REAR ELEVATION

KEVER STUDIO

SCALE 1:100 AS SHEET

STATUS
PRELIMINARY

DRAWING NO
1182-PL-251

REV
P01

CLIENT
SARAH HERACLEOUS & MICHAEL SMITH

PROJECT
120 WESTON PARK, CROUCH END,
LONDON, N8 9PN