
GROUND FLOOR PLAN
AS EXISTING
(NO CHANGES)

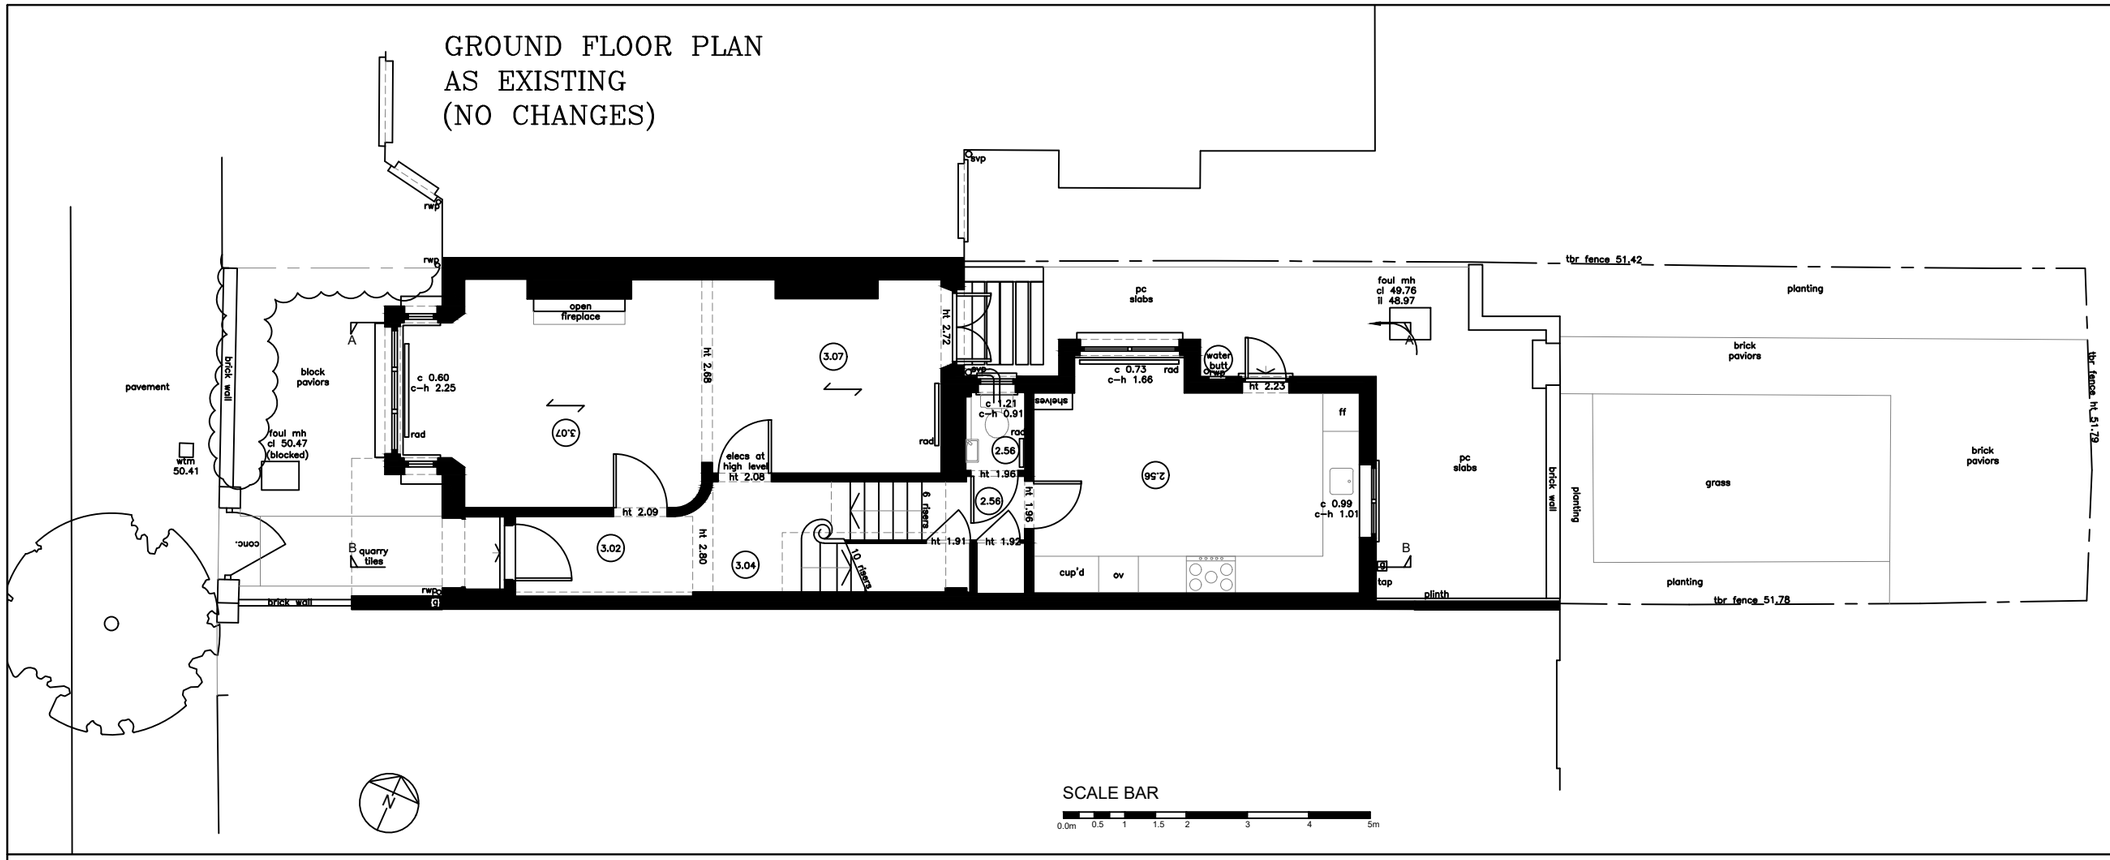

SCALE BAR

0.0m 0.5 1 1.5 2 3 4 5m


Notes:

- Planners can scale from this drawing.
- Contractor to verify all dimensions on site.
- Any discrepancy to be reported to the architect for clarification.
- Drawing and specifications to be read in conjunction with information from all other design consultants and contractors.
- Drawings and specifications to be read in conjunction with Designer's Hazard and Environment Assessment Record in accordance with current CDM regulations.
- All works to be carried out in accordance with the latest appropriate codes of practice and to comply with current building regulations.

SITE PHOTOS



FRONT ELEVATION

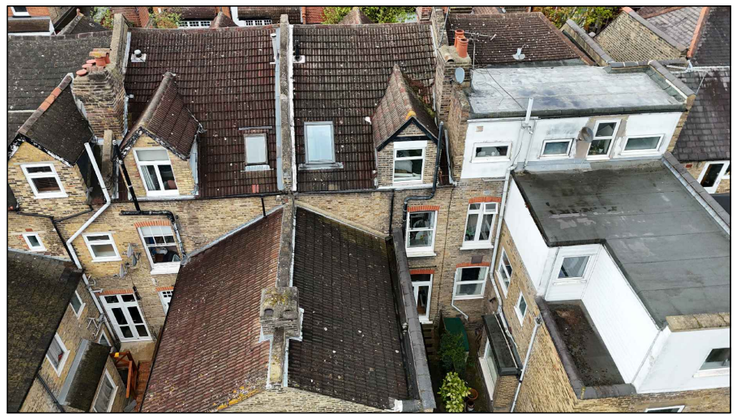

AERIAL VIEW



REAR ELEVATION

rev	details	date

project
126 NELSON ROAD

drawing
GROUND FLOOR PLAN
& SITE PHOTOS
EXISTING

job no	drawing no	rev
2691	01	


status
PLANNING

date	scale @ A3	
17/10/26	1:100	


HARK ARCHITECTURE LTD

E: info@harkarchitecture.co.uk
T: 02081234620

FIRST FLOOR PLAN
AS EXISTING

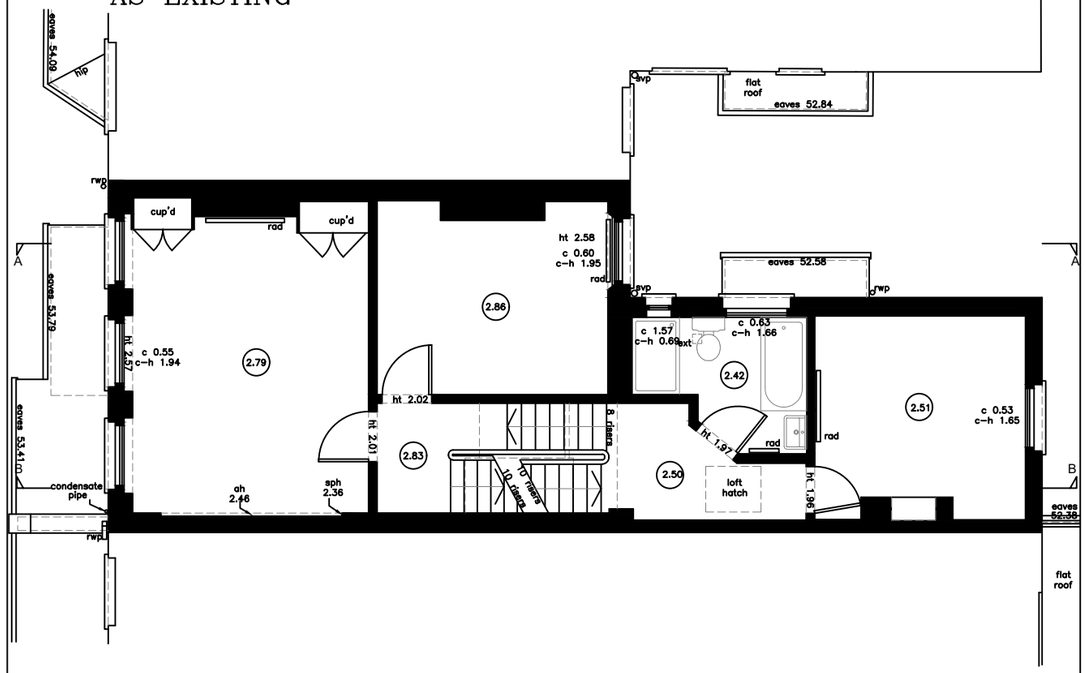

FIRST FLOOR PLAN
AS PROPOSED

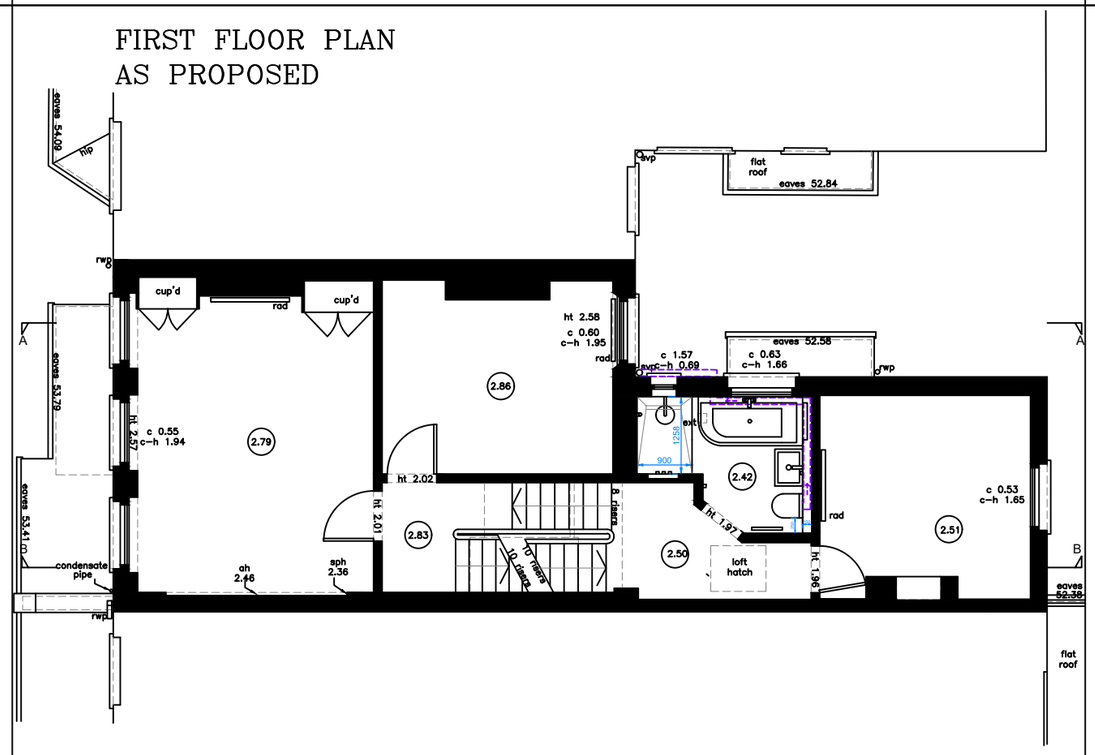

SCALE BAR

0.0m 0.5 1 1.5 2 3 4 5m

Notes:
- Planners can scale from this drawing.
- Contractor to verify all dimensions on site.
- Any discrepancy to be reported to the architect for clarification.
- Drawing and specifications to be read in conjunction with information from all other design consultants and contractors.
- Drawings and specifications to be read in conjunction with Designer's Hazard and Environment Assessment Record in accordance with current CDM regulations.
- All works to be carried out in accordance with the latest appropriate codes of practice and to comply with current building regulations.

rev	details	date

project
126 NELSON ROAD

drawing
FIRST FLOOR PLAN
EXISTING & PROPOSED

job no	drawing no	rev
2691	02	


status
PLANNING

date	scale @ A3	
17/10/26	1:100	


HARK ARCHITECTURE LTD

E: info@harkarchitecture.co.uk
T: 02081234620

SECOND FLOOR PLAN
AS EXISTING

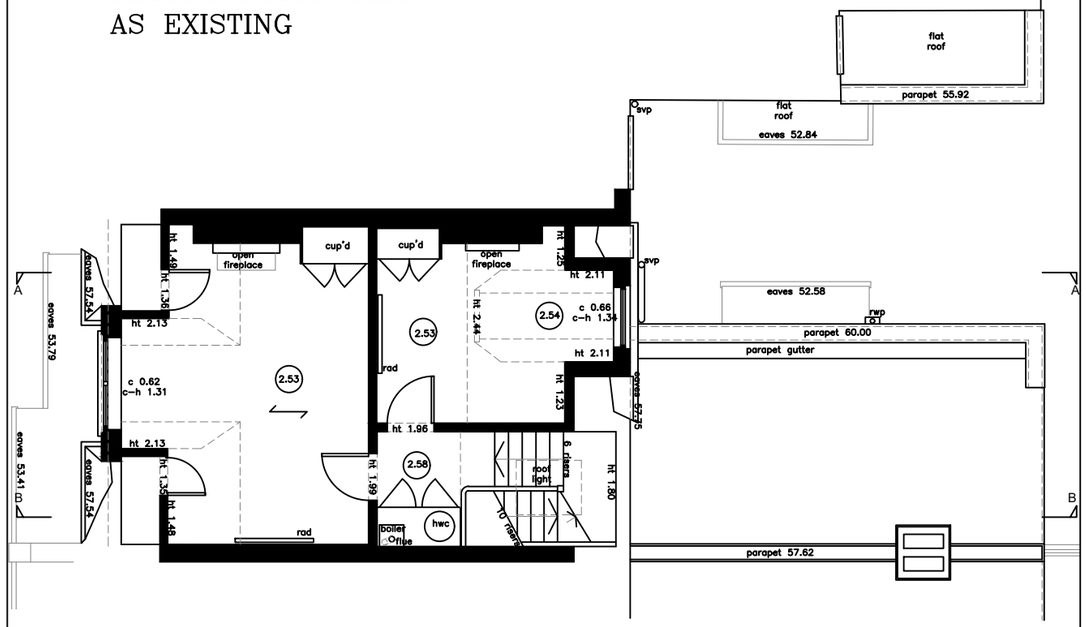

SECOND FLOOR PLAN
AS PROPOSED

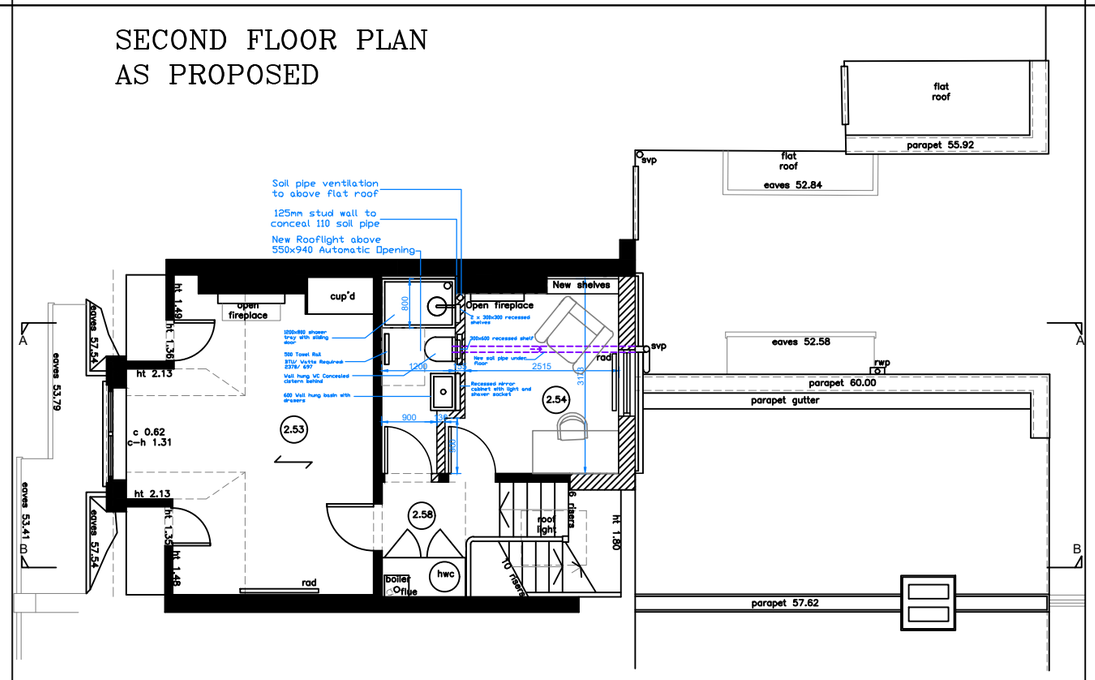

Notes:

- Planners can scale from this drawing.
- Contractor to verify all dimensions on site.
- Any discrepancy to be reported to the architect for clarification.
- Drawing and specifications to be read in conjunction with information from all other design consultants and contractors.
- Drawings and specifications to be read in conjunction with Designer's Hazard and Environment Assessment Record in accordance with current CDM regulations.
- All works to be carried out in accordance with the latest appropriate codes of practice and to comply with current building regulations.

rev	details	date

project
126 NELSON ROAD

drawing
SECOND FLOOR PLAN
EXISTING & PROPOSED

job no	drawing no	rev
2691	03	


status
PLANNING

date	scale @ A3	
17/10/26	1:100	


HARK ARCHITECTURE LTD

E: info@harkarchitecture.co.uk
T: 02081234620

ROOF PLAN
AS EXISTING

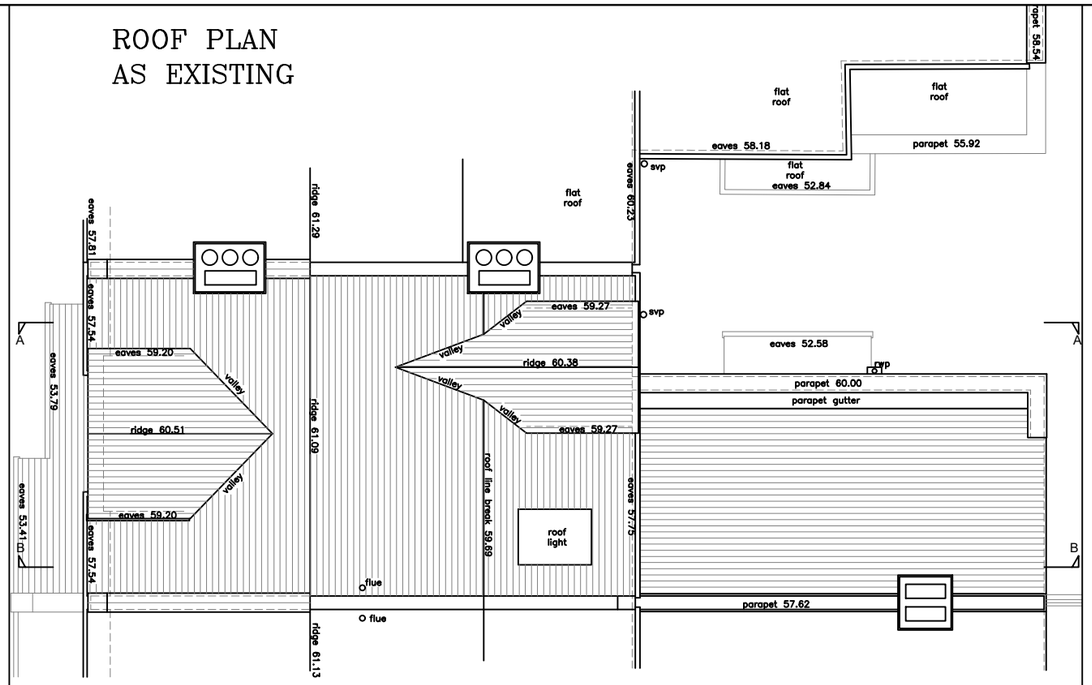

ROOF PLAN
AS PROPOSED

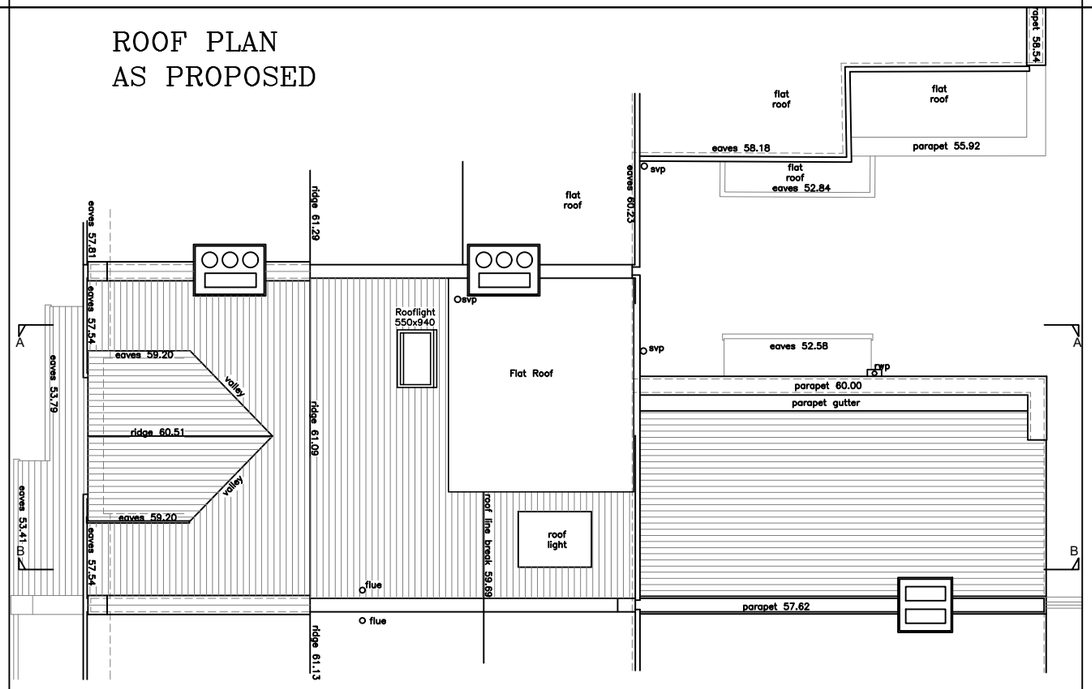

SCALE BAR

0.0m 0.5 1 1.5 2 3 4 5m

Notes:
- Planners can scale from this drawing.
- Contractor to verify all dimensions on site.
- Any discrepancy to be reported to the architect for clarification.
- Drawing and specifications to be read in conjunction with information from all other design consultants and contractors.
- Drawings and specifications to be read in conjunction with Designer's Hazard and Environment Assessment Record in accordance with current CDM regulations.
- All works to be carried out in accordance with the latest appropriate codes of practice and to comply with current building regulations.

rev	details	date

project
126 NELSON ROAD

drawing
ROOF PLAN
EXISTING & PROPOSED

job no	drawing no	rev
2691	04	


status
PLANNING

date	scale @ A3	
17/10/26	1:100	


HARK ARCHITECTURE LTD

E: info@harkarchitecture.co.uk
T: 02081234620

FRONT ELEVATION
AS EXISTING
(NO CHANGES)

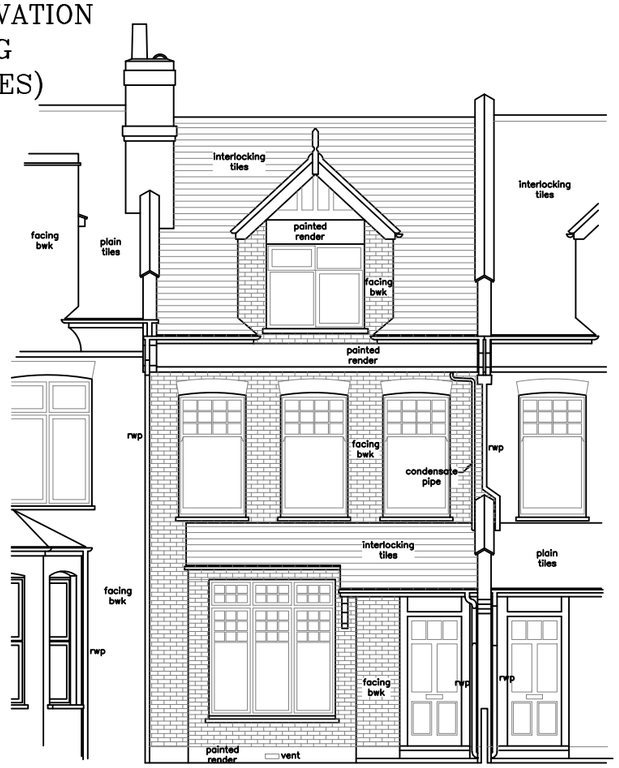


REAR ELEVATION
AS EXISTING

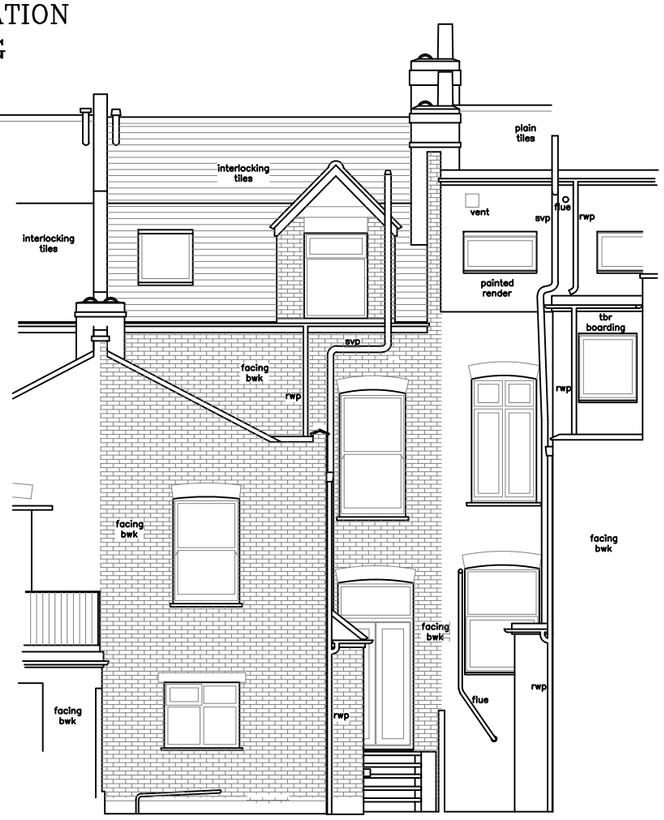

Notes:
- Planners can scale from this drawing.
- Contractor to verify all dimensions on site.
- Any discrepancy to be reported to the architect for clarification.
- Drawing and specifications to be read in conjunction with information from all other design consultants and contractors.
- Drawings and specifications to be read in conjunction with Designer's Hazard and Environment Assessment Record in accordance with current CDM regulations.
- All works to be carried out in accordance with the latest appropriate codes of practice and to comply with current building regulations.

REAR ELEVATION
AS PROPOSED

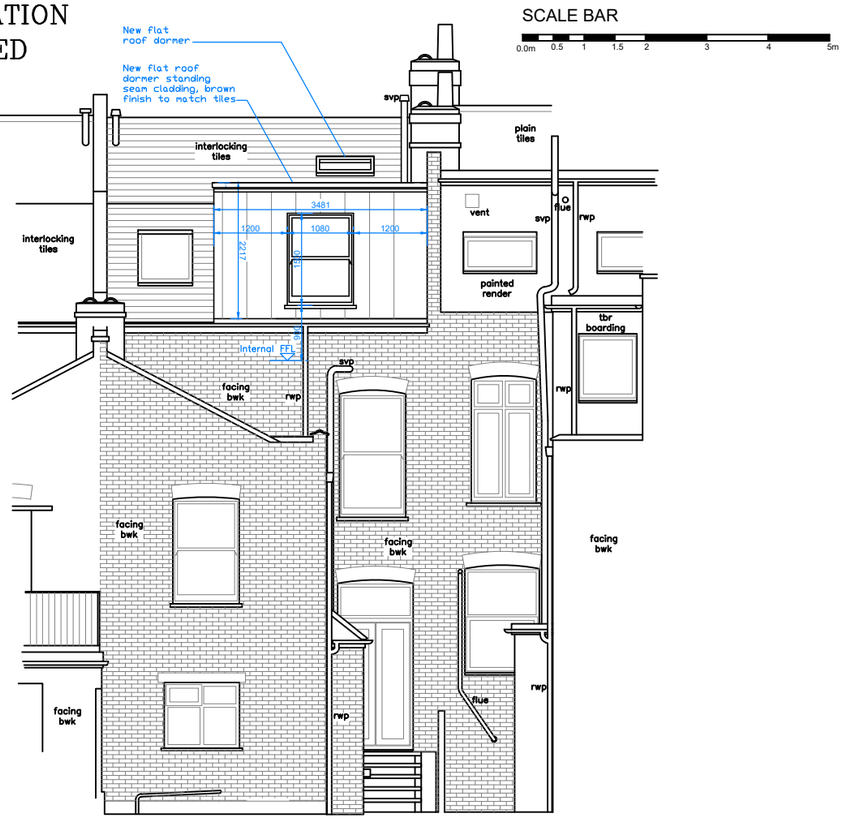

rev	details	date

project
126 NELSON ROAD

drawing
FRONT & REAR ELEVATIONS
EXISTING & PROPOSED

job no	drawing no	rev
2691	05	

status
PLANNING

date	scale @ A3	
17/10/26	1:100	

HARK ARCHITECTURE LTD

E: info@harkarchitecture.co.uk
T: 02081234620

SIDE ELEVATION SECTION A–A
AS EXISTING




Notes:
- Planners can scale from this drawing.
- Contractor to verify all dimensions on site.
- Any discrepancy to be reported to the architect for clarification.
- Drawing and specifications to be read in conjunction with information from all other design consultants and contractors.
- Drawings and specifications to be read in conjunction with Designer's Hazard and Environment Assessment Record in accordance with current CDM regulations.
- All works to be carried out in accordance with the latest appropriate codes of practice and to comply with current building regulations.

SCALE BAR

0.0m 0.5 1 1.5 2 3 4 5m

SIDE ELEVATION SECTION A–A
AS PROPOSED

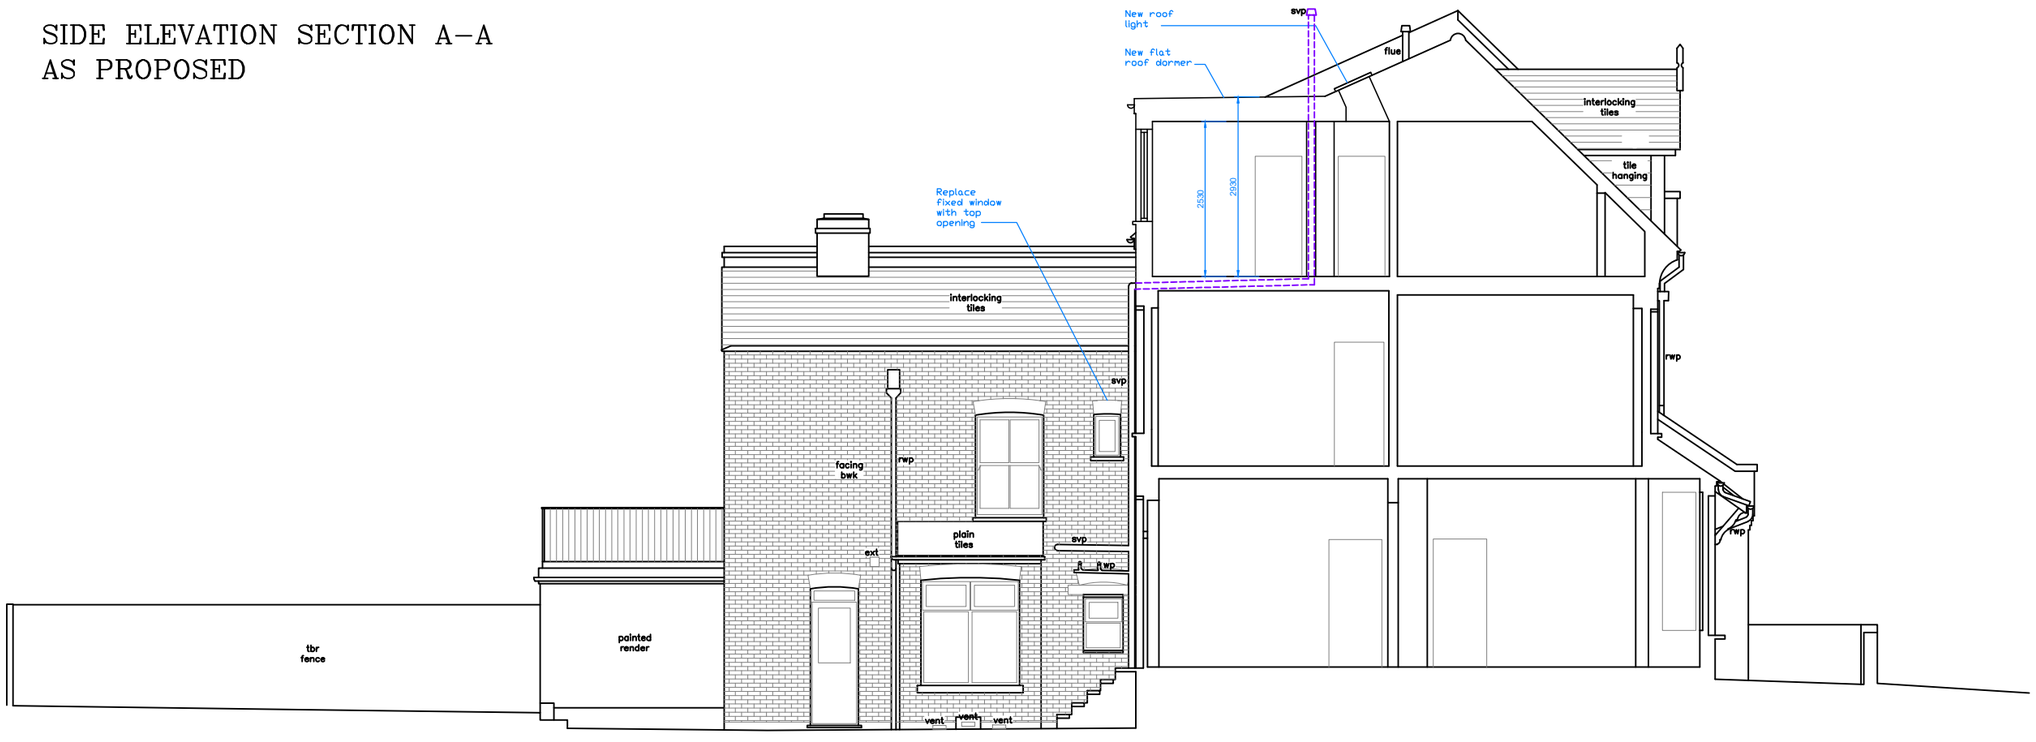

rev	details	date

project
126 NELSON ROAD

drawing
SIDE ELEVATION SECTION A-A
EXISTING & PROPOSED

job no	drawing no	rev
2691	06	

status
PLANNING

date	scale @ A3	
17/10/26	1:100	


HARK ARCHITECTURE LTD

E: info@harkarchitecture.co.uk
T: 02081234620

SECTION B–B
AS EXISTING

SCALE BAR


0.0m 0.5 1 1.5 2 3 4 5m

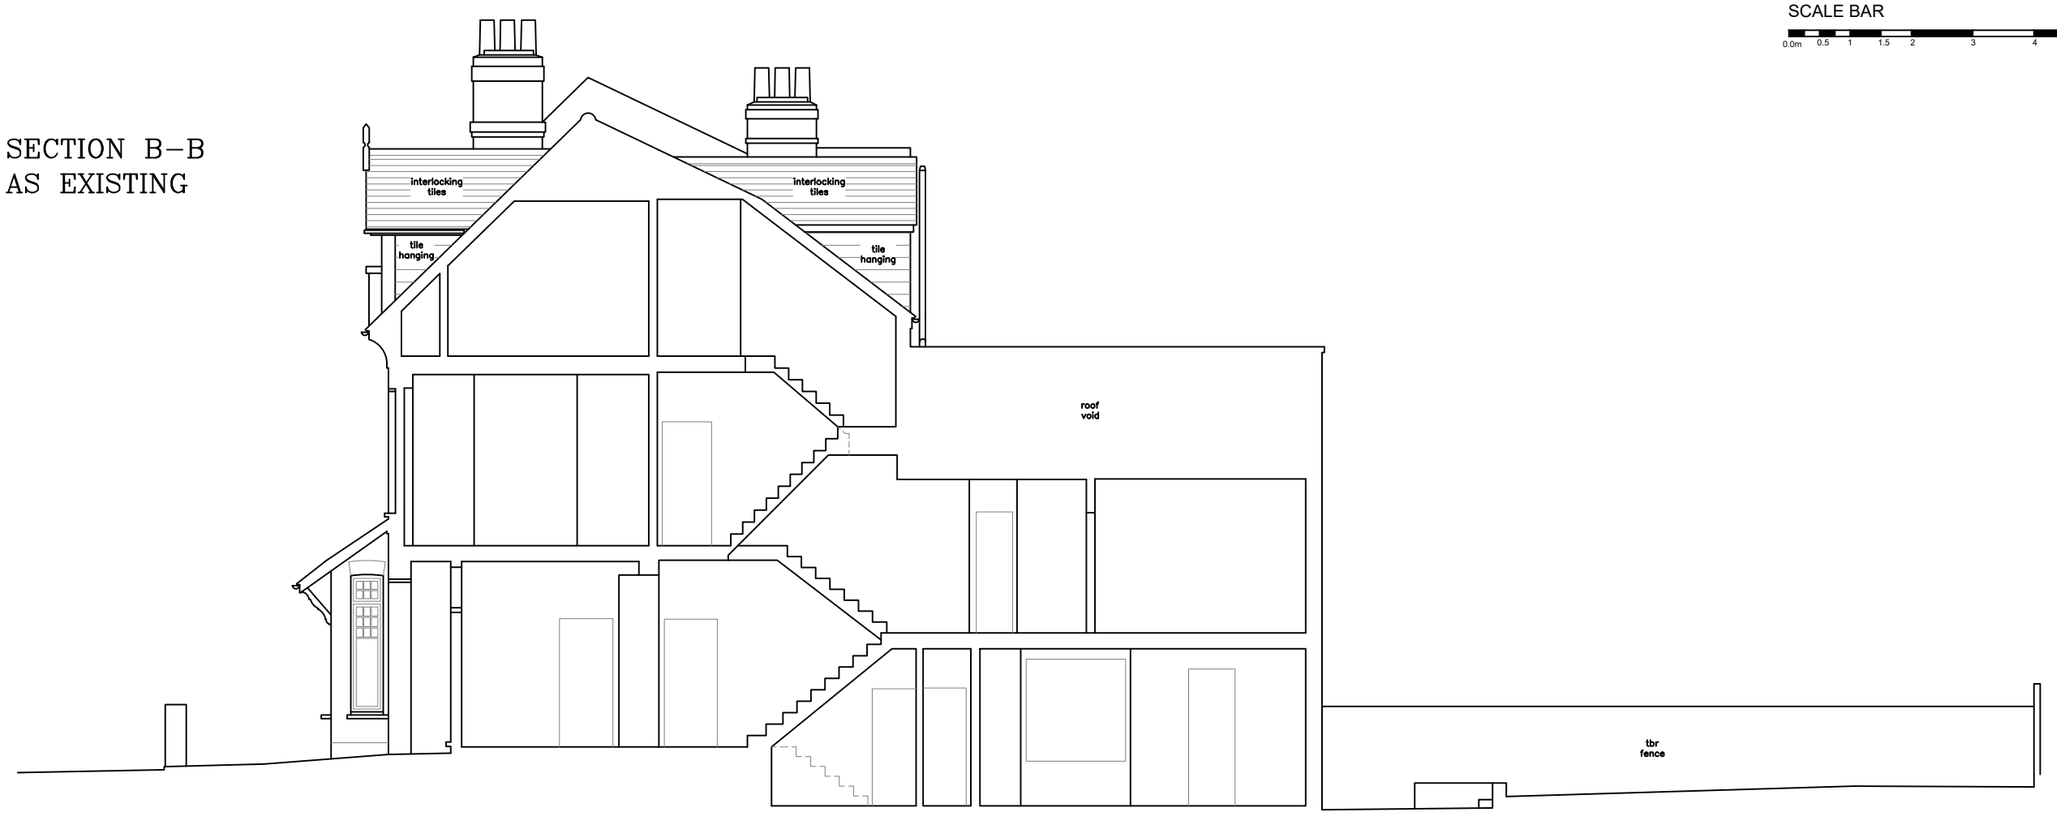

SECTION B–B
AS PROPOSED

SCALE BAR

0.0m 0.5 1 1.5 2 3 4 5m

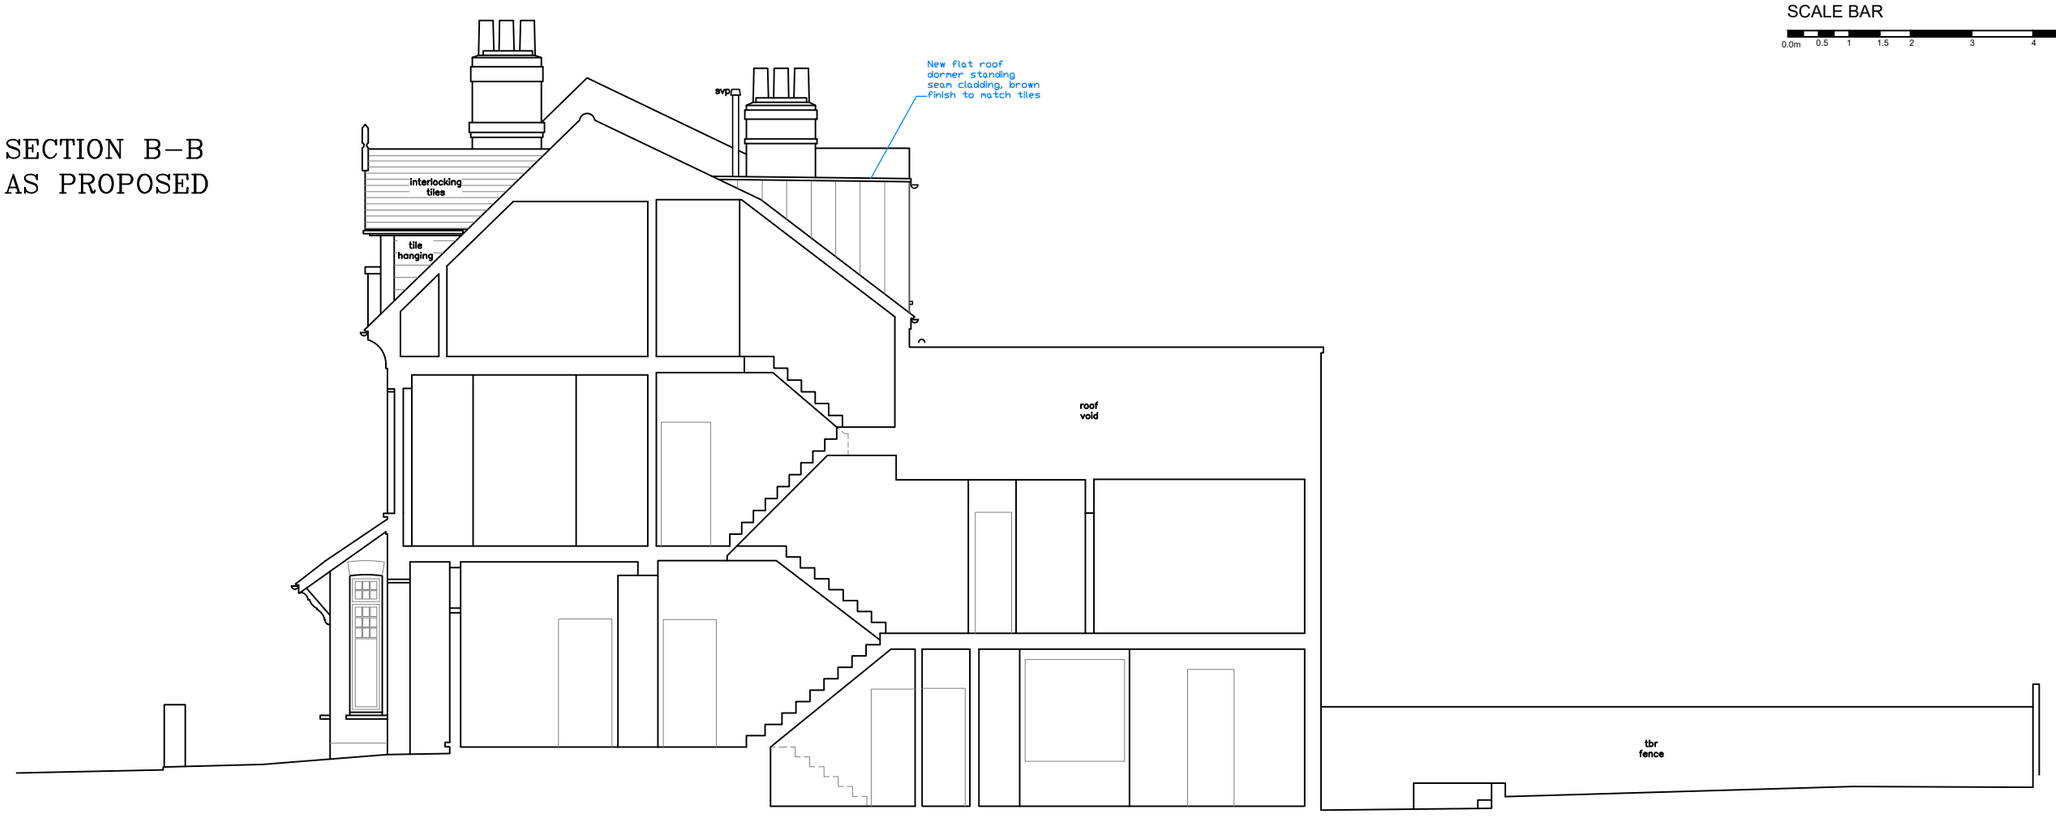

Notes:

- Planners can scale from this drawing.
- Contractor to verify all dimensions on site.
- Any discrepancy to be reported to the architect for clarification.
- Drawing and specifications to be read in conjunction with information from all other design consultants and contractors.
- Drawings and specifications to be read in conjunction with Designer's Hazard and Environment Assessment Record in accordance with current CDM regulations.
- All works to be carried out in accordance with the latest appropriate codes of practice and to comply with current building regulations.

rev	details	date

project
126 NELSON ROAD

drawing
SECTION B-B
EXISTING & PROPOSED

job no	drawing no	rev
2691	07	

status
PLANNING

date	scale @ A3	
17/10/26	1:100	

HARK ARCHITECTURE LTD

E: info@harkarchitecture.co.uk
T: 02081234620