


Existing Front Elevation, Scale 1:50

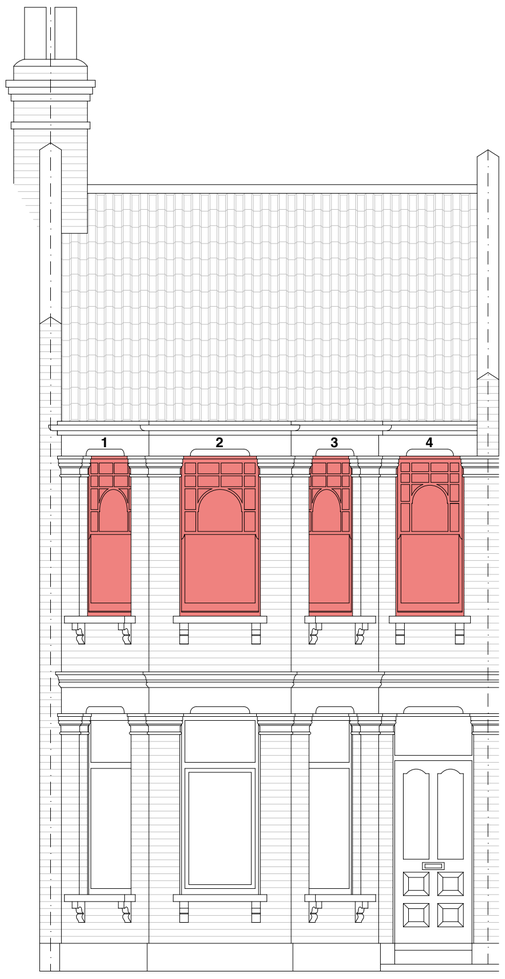


Existing Rear Elevation, Scale 1:50

Existing windows 1 to 8:
Timber painted white, single glazed




NB: Indicative only. Roof levels and ground floor Flat 1 not surveyed

Existing Side Elevation, Scale 1:50

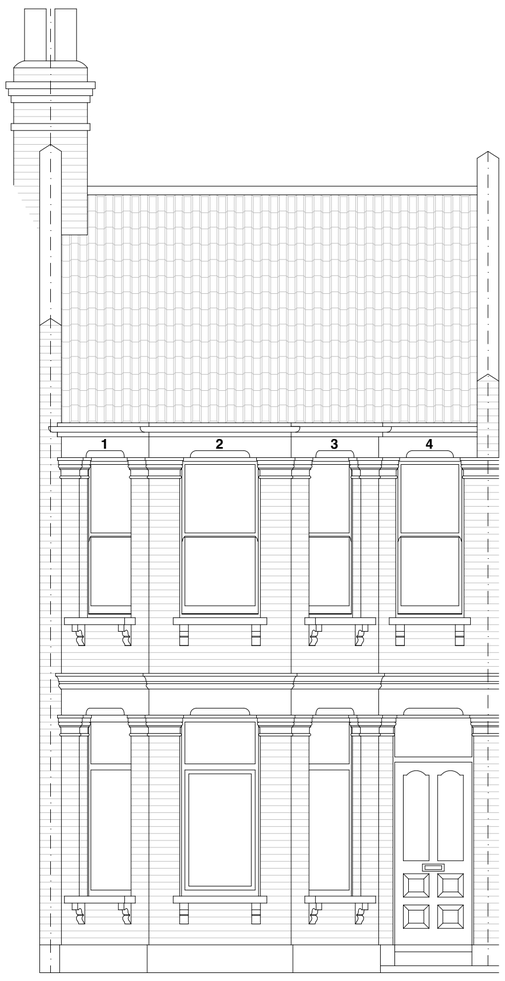

Proposed Front Elevation, Scale 1:50

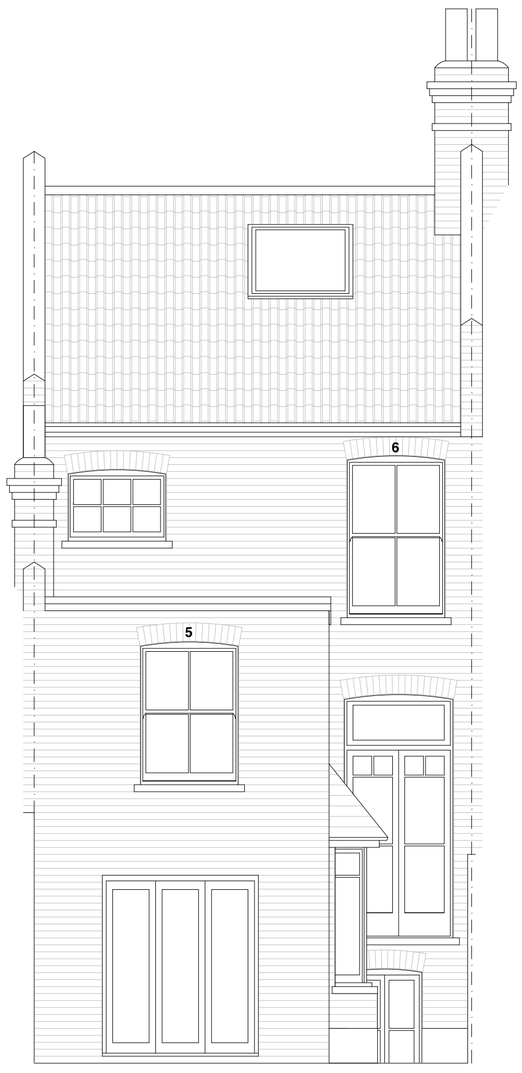

Proposed Rear Elevation, Scale 1:50

Proposed windows 1 to 8:
UPVC white, double glazed



NB: Indicative only. Roof levels and ground floor Flat 1 not surveyed

Proposed Side Elevation, Scale 1:50







Leith Kerr
Architect ARB RIBA
leith@leithkerr.com
19 Blunden Court, Farm Lane
London SW6 1PA
07930 315696

Site & Client	First Floor Flat, 69 Pemberton Road, London N4 1AX
Drawing Title	Existing and Proposed Elevations
Drawing No.	02 rev A
Scale & Date	1:50 @ A1 (16.10.26)

0 1 2 3 4 5
Metres 1:50 scale

0 1 2 3 4 5
CM

NB: Other levels not surveyed, drawings have been created from photographic study. Dimensions are indicative for planning purposes only.

Key: Area of proposed demolition