

1 location plan

1:1250 @ A1 0m 50 100

N



2 site plan

1:500 @ A1 0m 25m 50m

N

general notes

Do not scale from this drawing. Base survey carried out by others.

Use figured dimensions only & bring any discrepancies to the attention of the Architect. Figured dimensions are in millimeters.

All specified products and materials to be fitted and installed according to manufacturers specifications & instructions

All building works to be carried out in accordance with current Building Regulations, British Standards & relevant codes of practice

This drawing is the property of ROAR Architects Ltd. This drawing is copyright ©

rev.	date	revisions

ROAR
8-11 St Johns Lane
London
EC1M 4BF
020 8080 2055

project

19 Glasslyn Road
N8 8RJ

client

Alex and Megan

drawing title

Existing_Site and location plan


drawing status

PLANNING

scale at A1	scale at A3	date
var	var	09.26

job no.	drawing no.	rev.
236	X001	-

drawn by.	checked by.
TS	CV

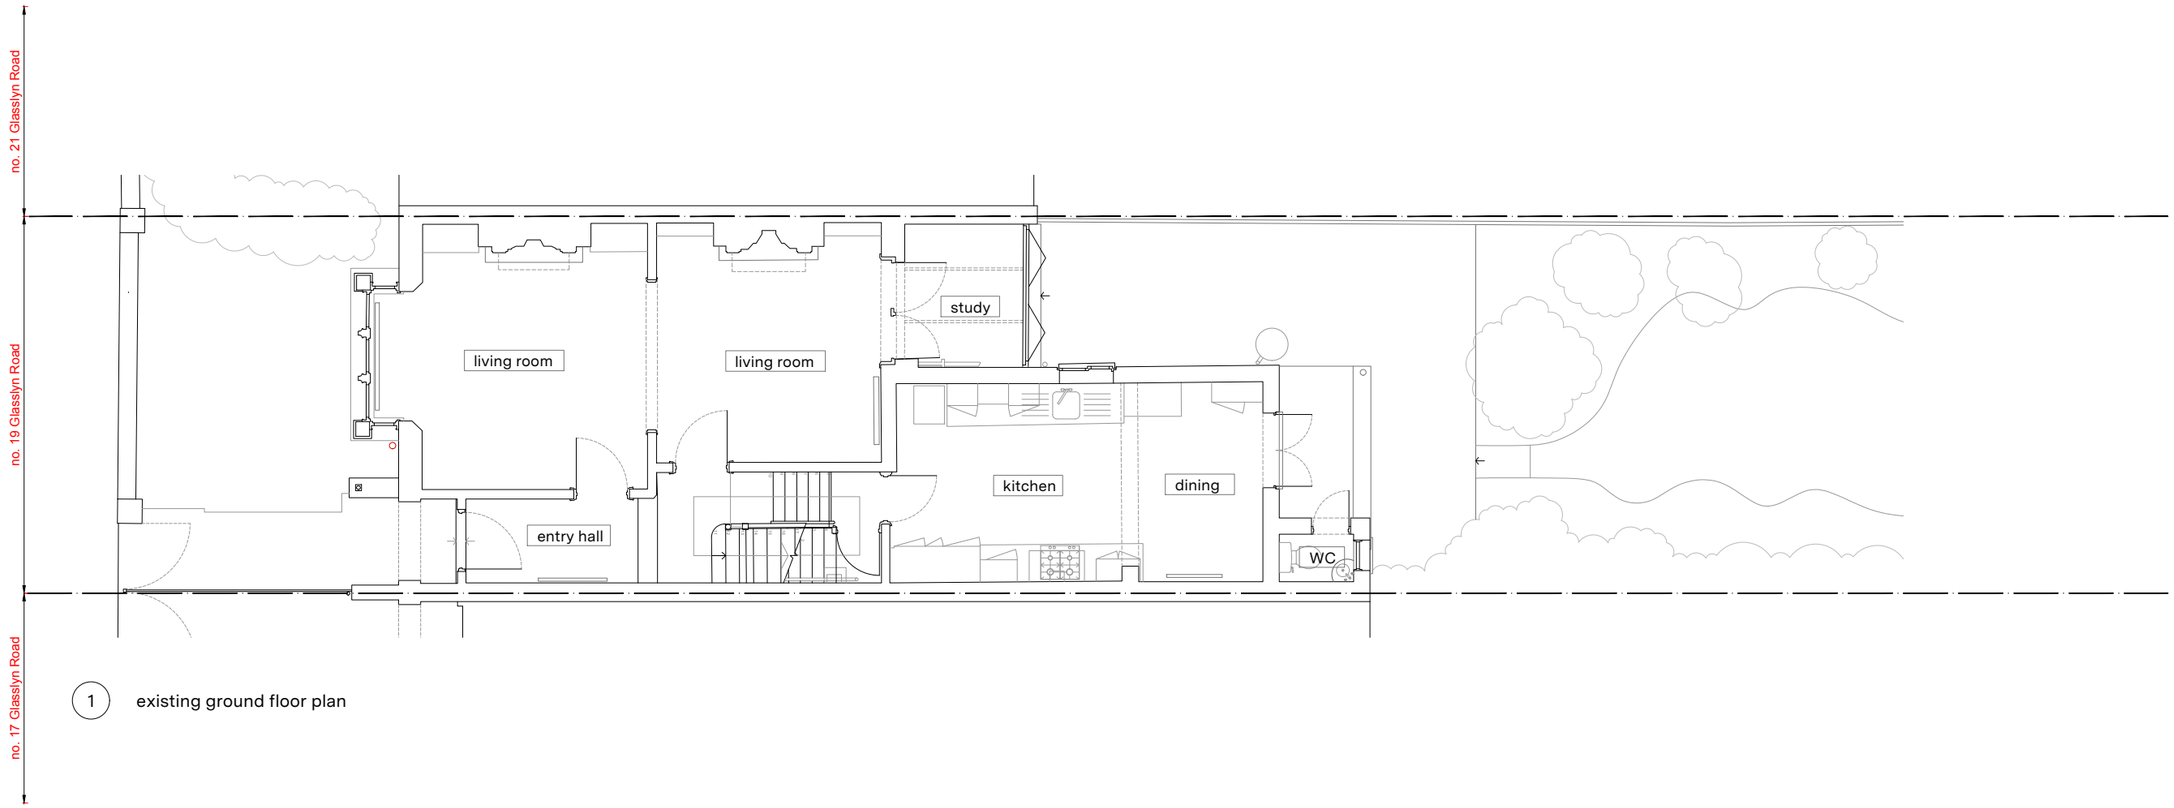

1 existing ground floor plan

general notes

Do not scale from this drawing. Base survey carried out by others.

Use figured dimensions only & bring any discrepancies to the attention of the Architect. Figured dimensions are in millimeters.

All specified products and materials to be fitted and installed according to manufacturers specifications & instructions

All building works to be carried out in accordance with current Building Regulations, British Standards & relevant codes of practice

This drawing is the property of ROAR Architects Ltd. This drawing is copyright ©

rev. date revisions

ROAR
8-11 St Johns Lane
London
EC1M 4BF
020 8080 2055

project
19 Glasslyn Road
N8 8RJ

client
Alex and Megan

drawing title
Existing Plan_Ground Floor

drawing status
PLANNING

scale at A1	scale at A3	date
1:50	1:100	09.26

job no.	drawing no.	rev.
236	X100	-

drawn by.	checked by.
TS	CV

1:50 @ A1 0m 1 2 3 5

general notes


Do not scale from this drawing. Base survey carried out by others.

Use figured dimensions only & bring any discrepancies to the attention of the Architect. Figured dimensions are in millimeters.

All specified products and materials to be fitted and installed according to manufacturers specifications & instructions

All building works to be carried out in accordance with current Building Regulations, British Standards & relevant codes of practice

This drawing is the property of ROAR Architects Ltd. This drawing is copyright ©

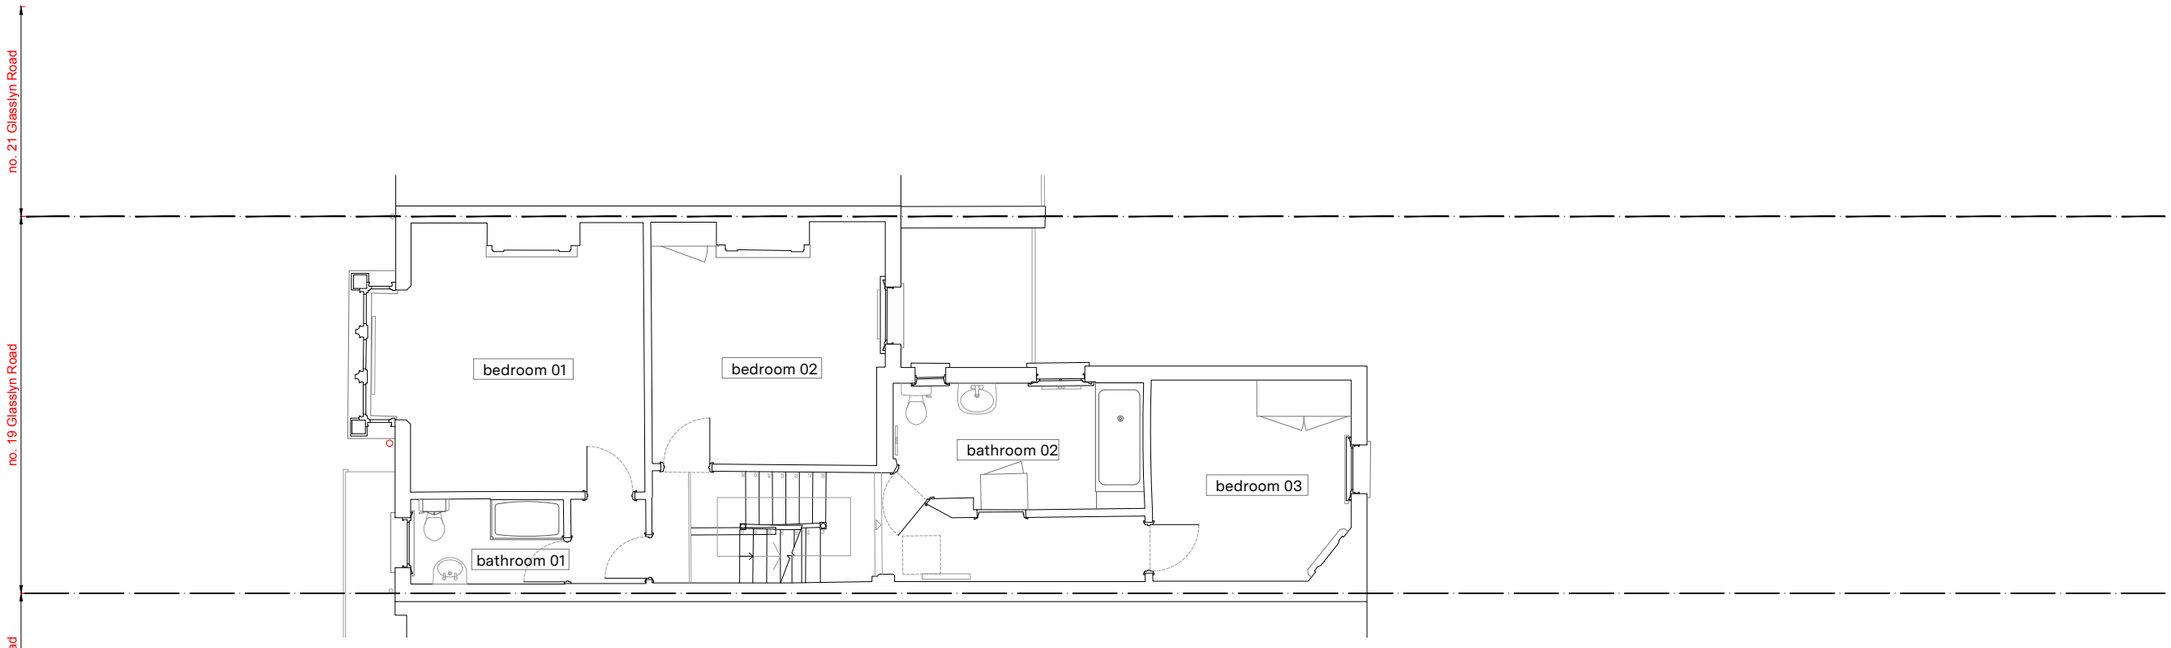

1 existing first floor plan

rev. date revisions

ROAR
8-11 St Johns Lane
London
EC1M 4BF
020 8080 2055

project
19 Glasslyn Road
N8 8RJ

client
Alex and Megan

drawing title
Existing Plan_First Floor

drawing status
PLANNING


scale at A1	scale at A3	date
1:50	1:100	09.26

job no.	drawing no.	rev.
236	X101	-

drawn by.	checked by.
TS	CV

1:50 @ A1 0m 1 2 3 5

no. 21 Glasslyn Road

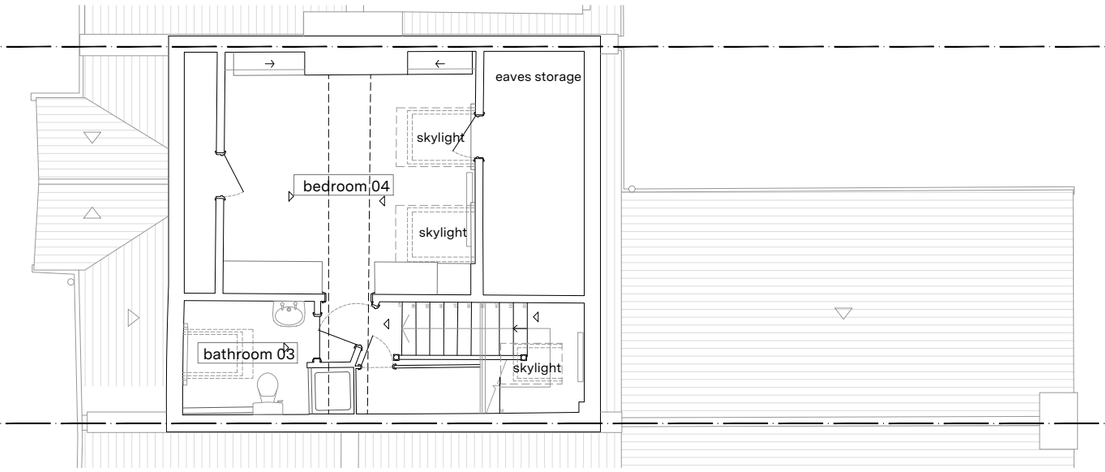

no. 19 Glasslyn Road

no. 17 Glasslyn Road

1 existing loft floor plan

1:50 @ A1 0m 1 2 3 5

N

general notes

Do not scale from this drawing. Base survey carried out by others.

Use figured dimensions only & bring any discrepancies to the attention of the Architect. Figured dimensions are in millimeters.

All specified products and materials to be fitted and installed according to manufacturers specifications & instructions

All building works to be carried out in accordance with current Building Regulations, British Standards & relevant codes of practice

This drawing is the property of ROAR Architects Ltd. This drawing is copyright ©

rev. date revisions

ROAR
8-11 St Johns Lane
London
EC1M 4BF
020 8080 2055

project
19 Glasslyn Road
N8 8RJ

client
Alex and Megan


drawing title
Existing Plan_Loft Floor

drawing status
PLANNING

scale at A1	scale at A3	date
1:50	1:100	09.26

job no.	drawing no.	rev.
236	X102	-

drawn by.	checked by.
TS	CV

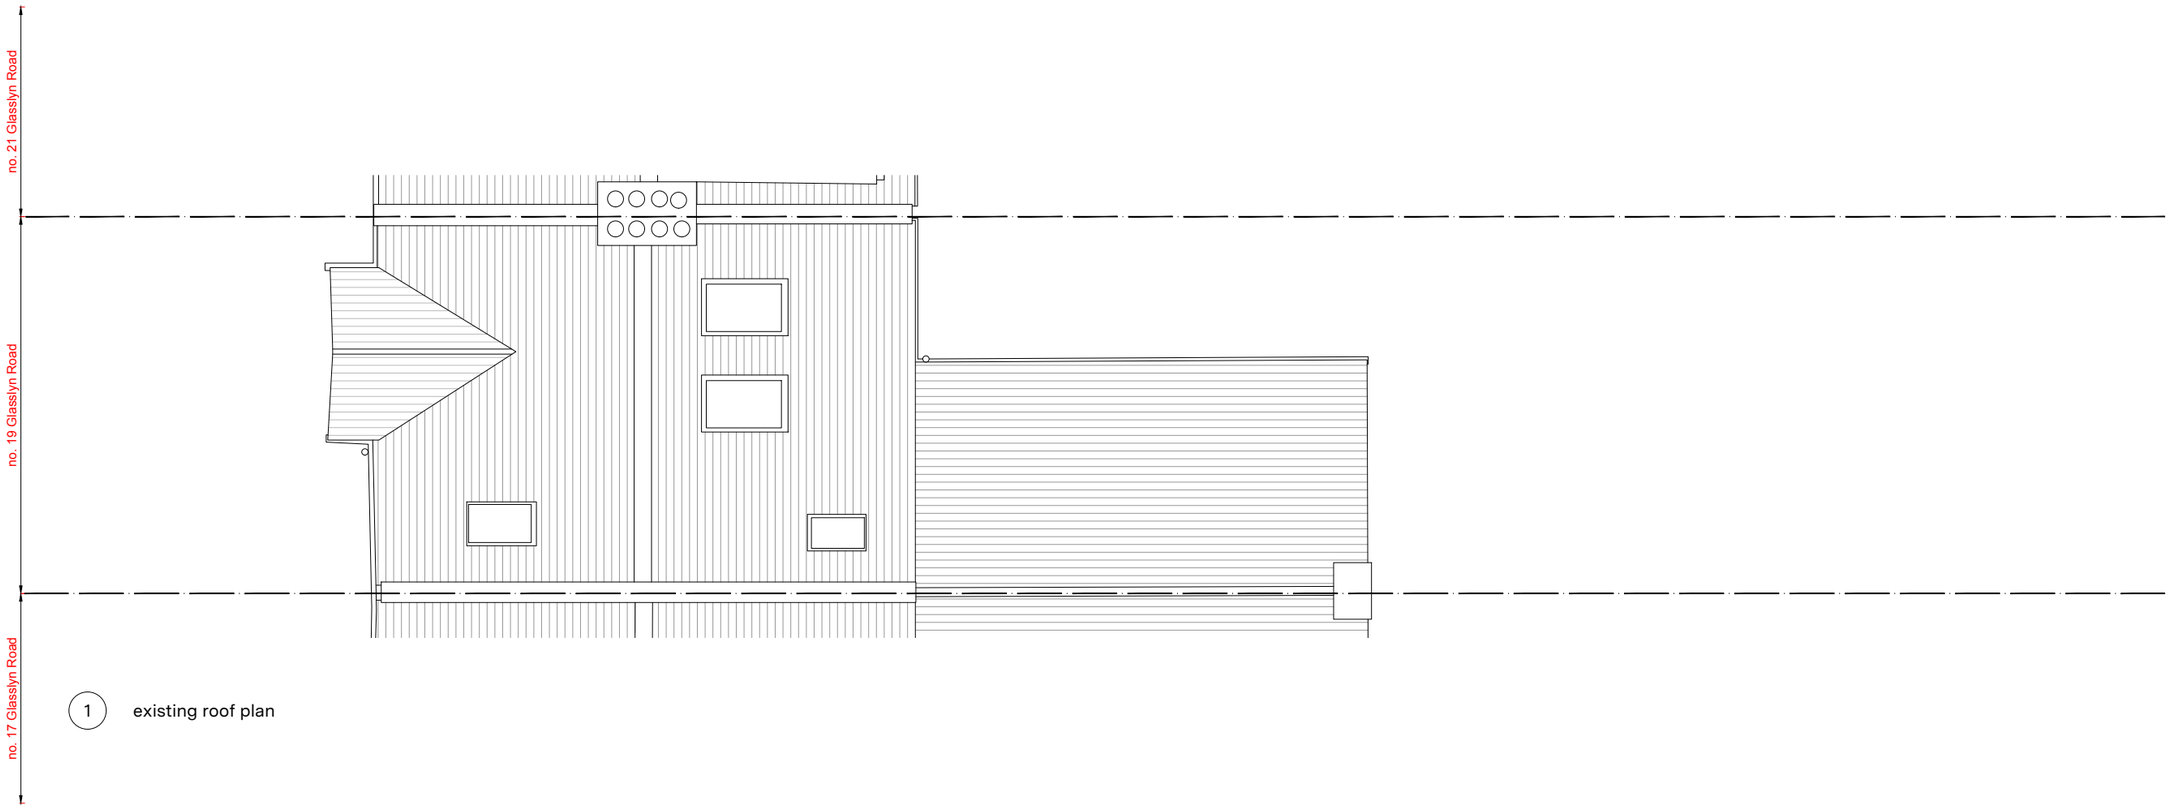

1 existing roof plan

general notes

Do not scale from this drawing. Base survey carried out by others.

Use figured dimensions only & bring any discrepancies to the attention of the Architect. Figured dimensions are in millimeters.

All specified products and materials to be fitted and installed according to manufacturers specifications & instructions

All building works to be carried out in accordance with current Building Regulations, British Standards & relevant codes of practice

This drawing is the property of ROAR Architects Ltd. This drawing is copyright ©

rev.	date	revisions

1:50 @ A1 0m 1 2 3 5

ROAR
8-11 St Johns Lane
London
EC1M 4BF
020 8080 2055

project
19 Glasslyn Road
N8 8RJ

client
Alex and Megan

drawing title
Existing Roof Plan

drawing status
PLANNING

scale at A1	scale at A3	date
1:50	1:100	09.26

job no.	drawing no.	rev.
236	X103	-

drawn by.	checked by.
TS	CV



1 existing front elevation

1:50 @ A1 0m 1 2 3 5

general notes

Do not scale from this drawing. Base survey carried out by others.

Use figured dimensions only & bring any discrepancies to the attention of the Architect. Figured dimensions are in millimeters.

All specified products and materials to be fitted and installed according to manufacturers specifications & instructions

All building works to be carried out in accordance with current Building Regulations, British Standards & relevant codes of practice

This drawing is the property of ROAR Architects Ltd. This drawing is copyright ©

rev. date revisions

ROAR
8-11 St Johns Lane
London
EC1M 4BF
020 8080 2055

project
19 Glasslyn Road
N8 8RJ

client
Alex and Megan

drawing title
Existing Elevation_Front

drawing status
PLANNING

scale at A1	scale at A3	date
1:50	1:100	09.26

job no.	drawing no.	rev.
236	X200	-

drawn by.	checked by.
TS	CV



1 existing rear elevation

1:50 @ A1 0m 1 2 3 5

general notes

Do not scale from this drawing. Base survey carried out by others.

Use figured dimensions only & bring any discrepancies to the attention of the Architect. Figured dimensions are in millimeters.

All specified products and materials to be fitted and installed according to manufacturers specifications & instructions

All building works to be carried out in accordance with current Building Regulations, British Standards & relevant codes of practice

This drawing is the property of ROAR Architects Ltd. This drawing is copyright ©

rev. date revisions

ROAR
8-11 St Johns Lane
London
EC1M 4BF
020 8080 2055

project
19 Glasslyn Road
N8 8RJ

client
Alex and Megan


drawing title
Existing Elevation_Rear

drawing status
PLANNING

scale at A1	scale at A3	date
1:50	1:100	09.26

job no.	drawing no.	rev.
236	X201	-

drawn by.	checked by.
TS	CV

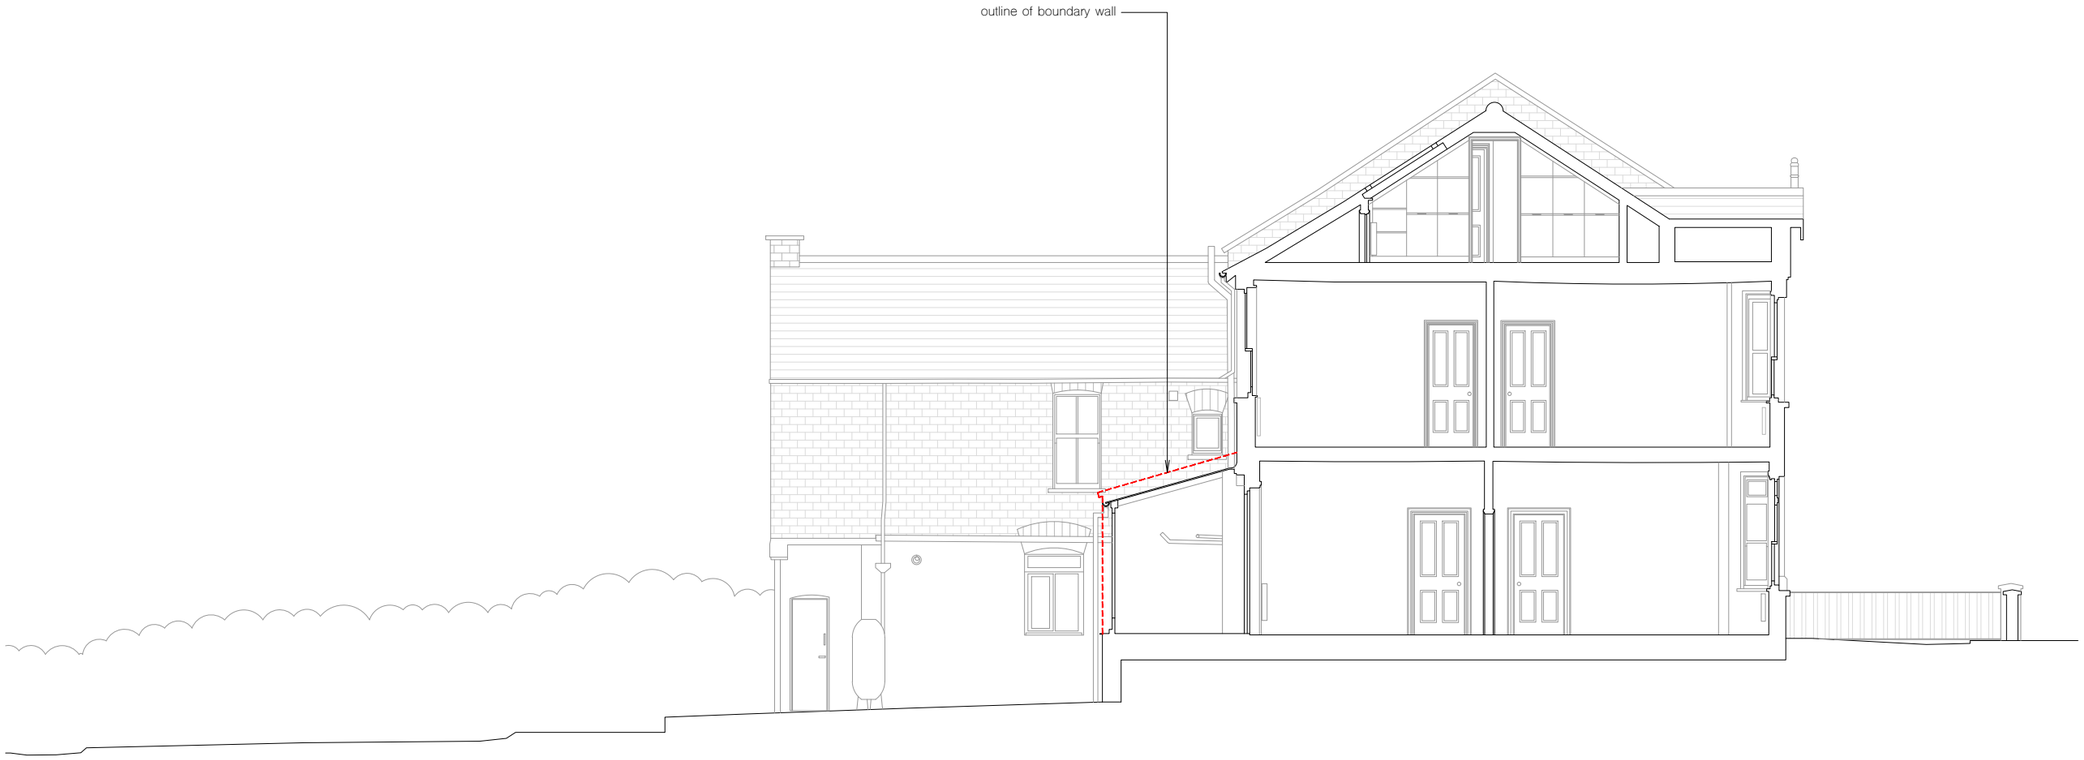

1 existing section_A

1:50 @ A1 0m 1 2 3 5

general notes

Do not scale from this drawing. Base survey carried out by others.

Use figured dimensions only & bring any discrepancies to the attention of the Architect. Figured dimensions are in millimeters.

All specified products and materials to be fitted and installed according to manufacturers specifications & instructions

All building works to be carried out in accordance with current Building Regulations, British Standards & relevant codes of practice

This drawing is the property of ROAR Architects Ltd. This drawing is copyright ©

existing boundary wall outline

rev.	date	revisions

ROAR
8-11 St Johns Lane
London
EC1M 4BF
020 8080 2055

project
19 Glasslyn Road
N8 8RJ

client
Alex and Megan

drawing title
Existing Section_A

drawing status
PLANNING

scale at A1	scale at A3	date
1:50	1:100	09.26

job no.	drawing no.	rev.
236	X300	-

drawn by.	checked by.
TS	CV