

As Proposed

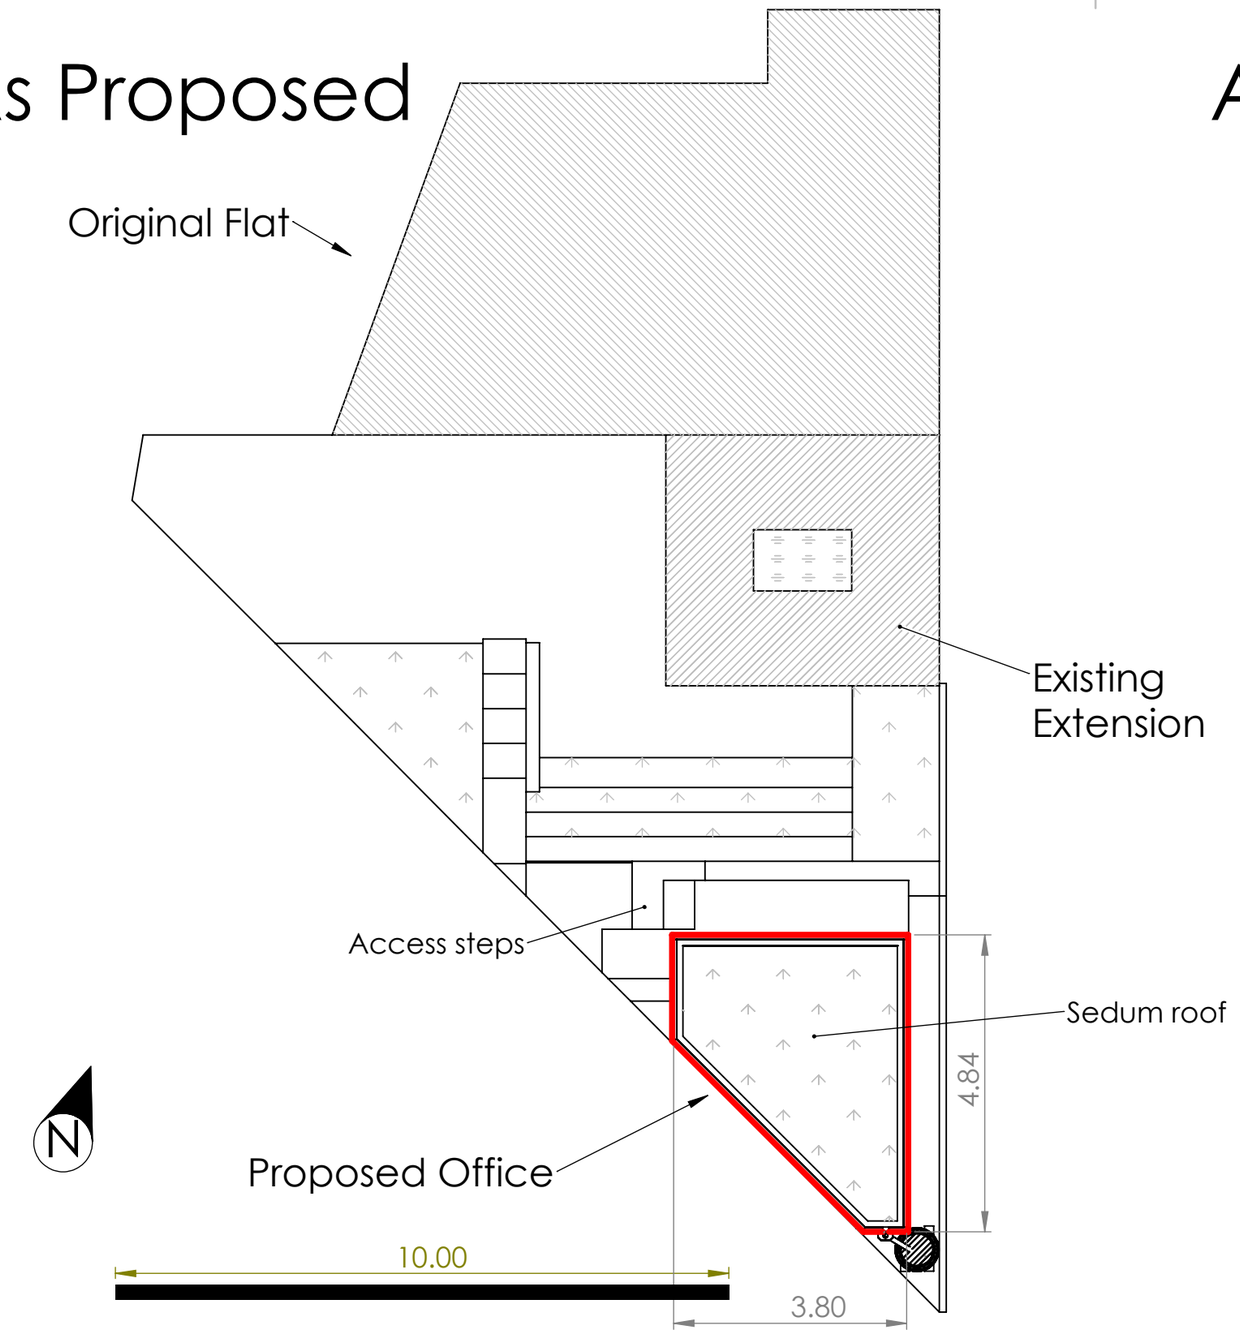

As Existing

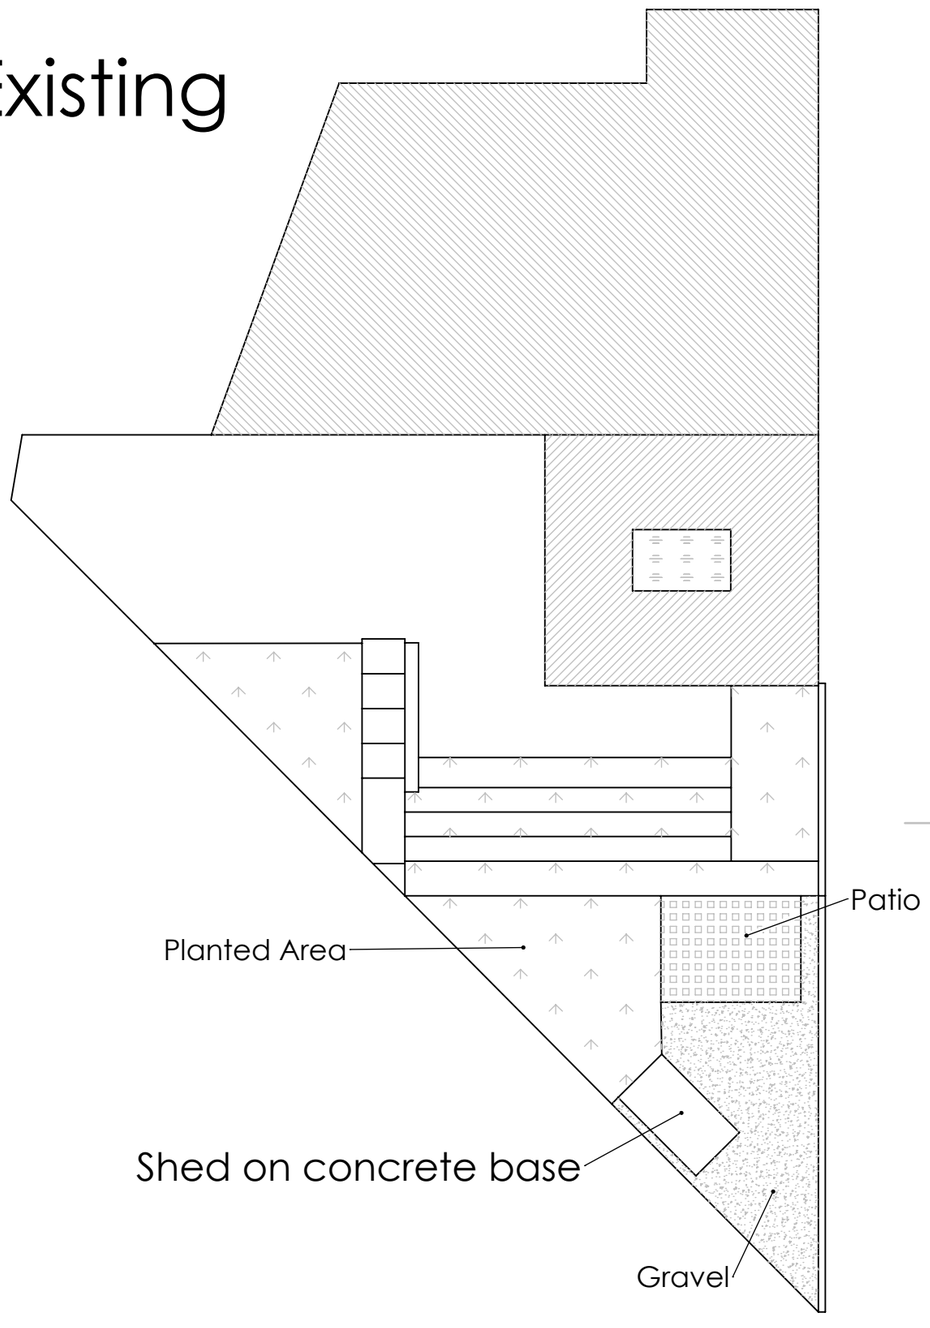

UNLESS OTHERWISE SPECIFIED: DIMENSIONS ARE IN METERS	Nature of proposal: Demolition of existing garden shed and erection of garden office building incorporating attached storage shed.		DO NOT SCALE DRAWING
NAME: Kyle Major	DATE: 21/10/2026		TITLE: Site Plan
Address: Flat 1, 180 Wightman Road, N8 0BT, London			DWG NO. No. 1 — A3
			SCALE:1:100 — SHEET 1 OF 1