

LOCATION PLAN

1:1250 @ A4



BLOCK PLAN

1:500 @ A4


Redwoods
PLANNING & ESTIMATING

Address - Unit 4, Grosvenor Way, London E5 9ND
Phone - 020 3781 8008
E-mail - office@redwoodsprojects.co.uk
Web - www.redwoodsprojects.co.uk


Any errors on Dimensions to be reported to the Architect prior to commencement of Works.
Dimensions and areas are based on survey information.
This drawing is copyright © Redwoods Projects.
All dimensions to be checked on site Prior work.

REFERENCE:	2 CRAVEN PARK ROAD, LONDON N15 6AB, UK
TITLE:	LOCATION AND BLOCK PLAN
PROJECT No	3441
DATE:	29-04-2025
SHEET No	E 00
NOTES:	
DRAWN BY	MH.KT
EDITED BY	

N

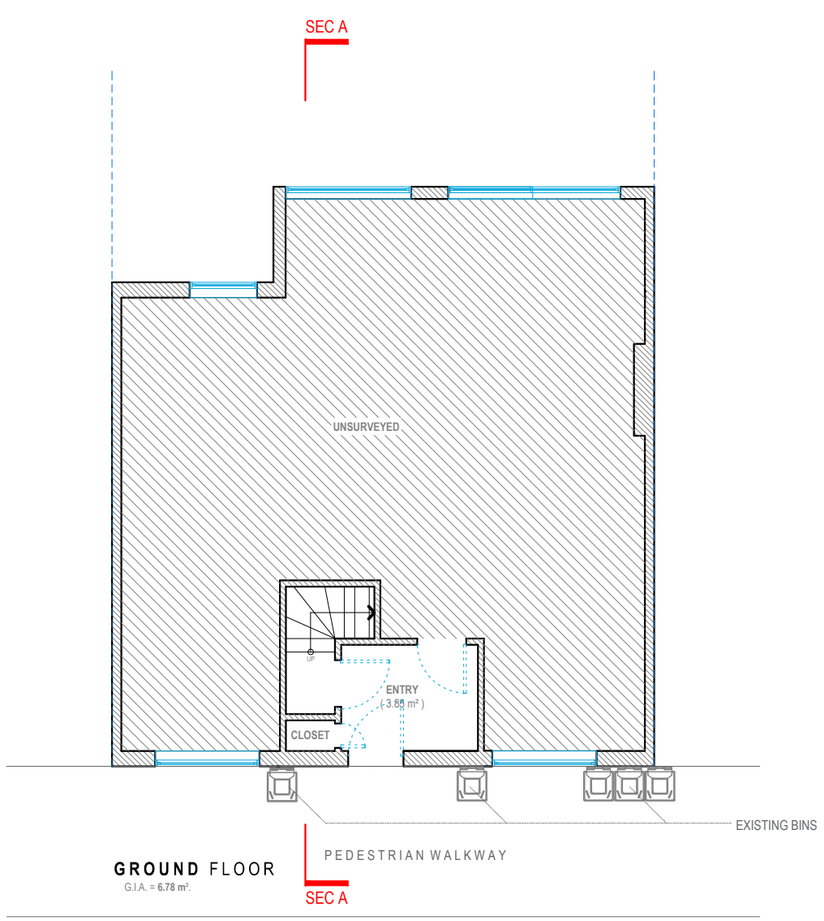

GROUND FLOOR
G.I.A. = 6.78 m².

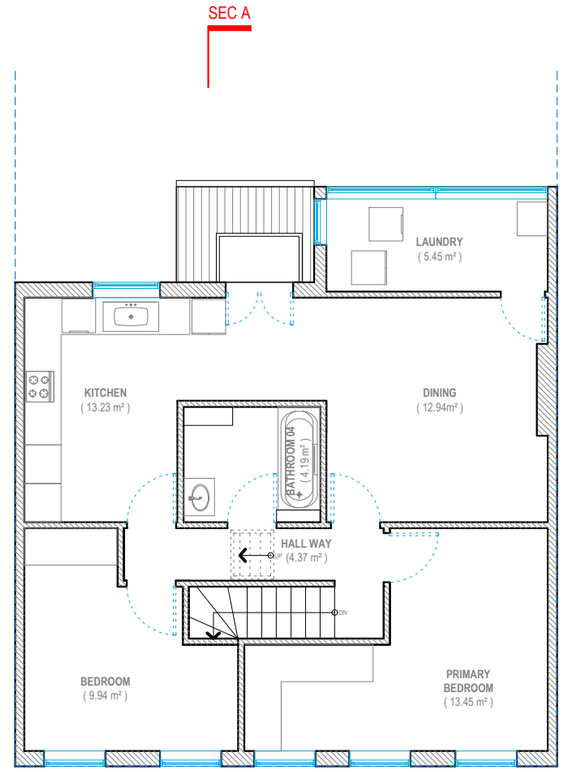

FIRST FLOOR
G.I.A. = 68.65 m².

CRAVEN PARK ROAD

Redwoods PLANNING & EXTENSIONS

Address - Unit 4, Grosvenor Way, London E5 9ND
Phone - 020 3781 8008
E-mail - office@redwoodsprojects.co.uk
Web - www.redwoodsprojects.co.uk

Any errors on Dimensions to be reported to the Architect prior to commencement of Works.
Dimensions and areas are based on survey information.
This drawing is copyright © Redwoods Projects.
All dimensions to be checked on site Prior work.

REFERENCE: 2 CRAVEN PARK ROAD, LONDON N15 6AB, UK

TITLE: EXISTING DRAWINGS
FLOOR PLANS

PROJECT No 3441


DATE: 07-08-2025

SHEET No **E 01**

N


0 1 2 5m scale **1:100 @A3**

MH.KT

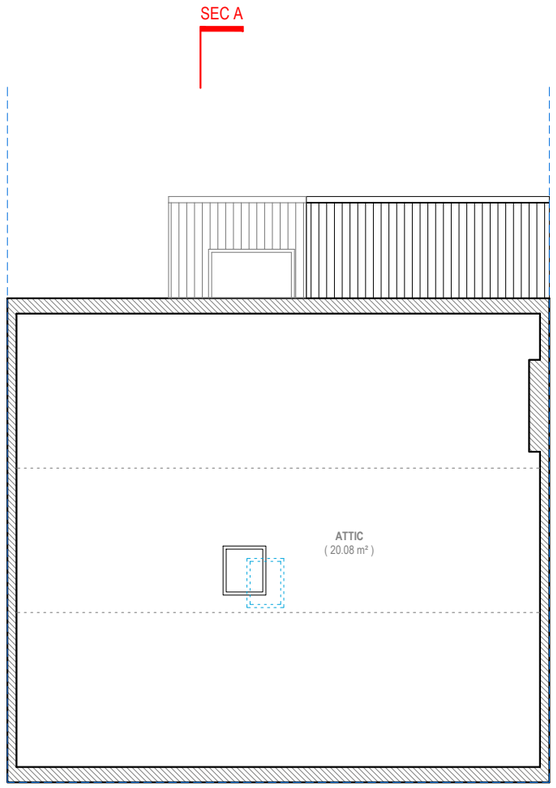

ATTIC FLOOR

G.I.A. = **20.08 m²**.

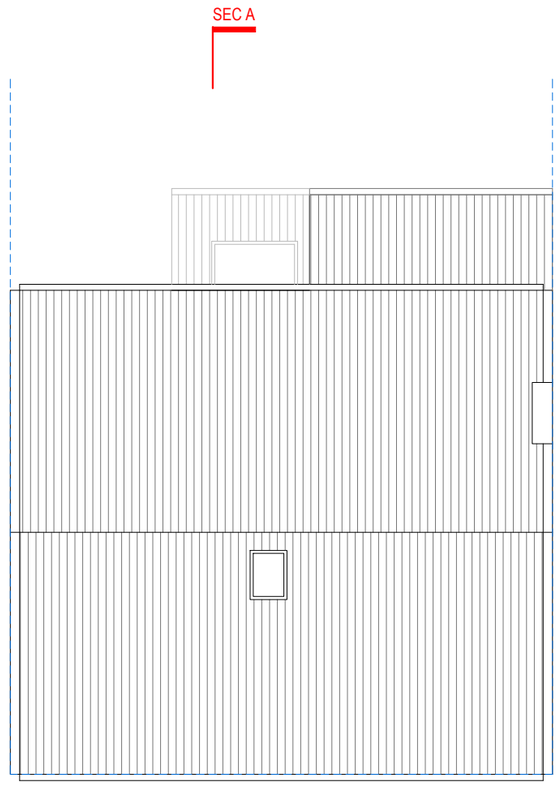

ROOF FLOOR

Redwoods
PLANNING & INTERIORS

Address - Unit 4, Grosvenor Way, London E5 9ND
Phone - 020 3781 8008
E-mail - office@redwoodsprojects.co.uk
Web - www.redwoodsprojects.co.uk

Any errors on Dimensions to be reported to the Architect prior to commencement of Works.
Dimensions and areas are based on survey information.
This drawing is copyright © Redwoods Projects.
All dimensions to be checked on site Prior work.

REFERENCE: 2 CRAVEN PARK ROAD, LONDON N15 6AB, UK

TITLE: EXISTING DRAWINGS
FLOOR PLANS

PROJECT No 3441

DATE: 07-08-2025


SHEET No **E 02**

N

0 1 2 5m

scale **1:100 @A3**

MH.KT

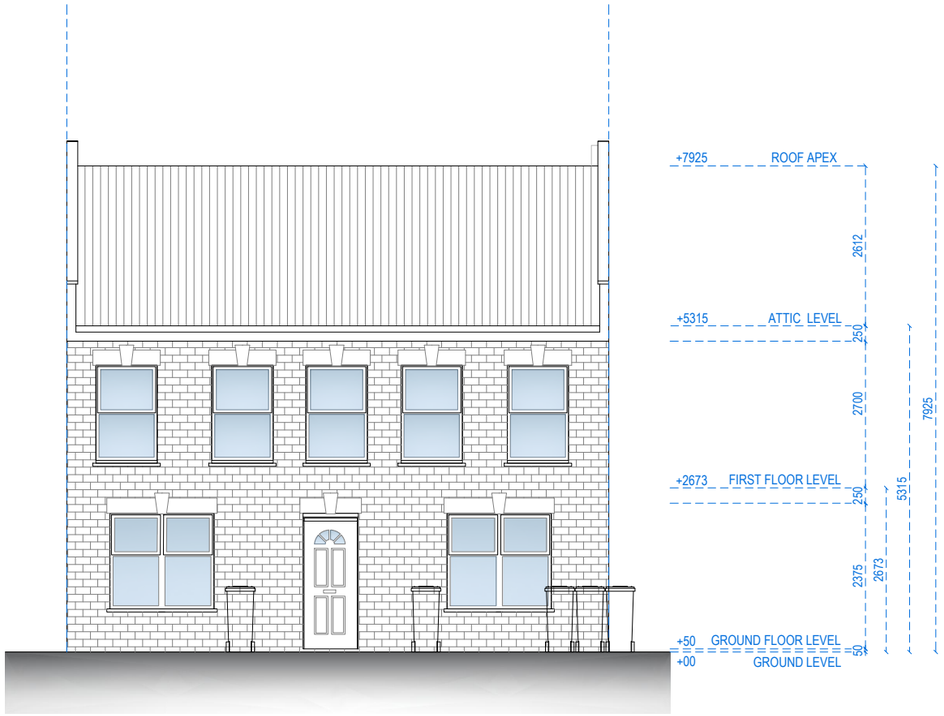

FRONT ELEVATION



REAR ELEVATION

Redwoods
PLANNING & EXTENSIONS

Address - Unit 4, Grosvenor Way, London E5 9ND
Phone - 020 3781 8008
E-mail - office@redwoodsprojects.co.uk
Web - www.redwoodsprojects.co.uk

Any errors on Dimensions to be reported to the Architect prior to commencement of Works.
Dimensions and areas are based on survey information.
This drawing is copyright © Redwoods Projects.
All dimensions to be checked on site Prior work.

REFERENCE: 2 CRAVEN PARK ROAD, LONDON N15 6AB, UK

TITLE: EXISTING DRAWINGS
ELEVATIONS


PROJECT No 3441

DATE: 07-08-2025


SHEET No E 03

0 1 2 5m scale **1:100 @A3**

MH.KT

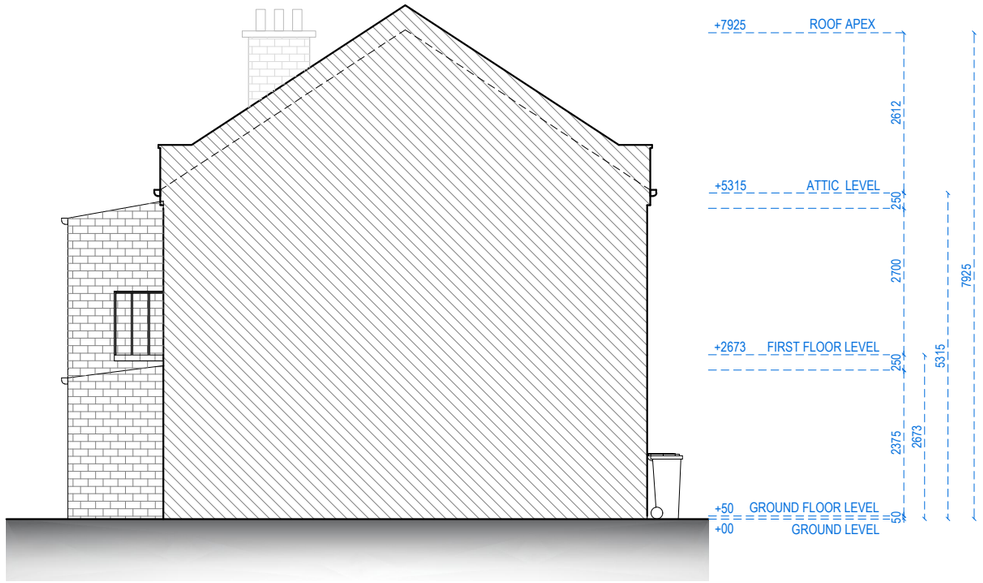

LEFT SIDE ELEVATION

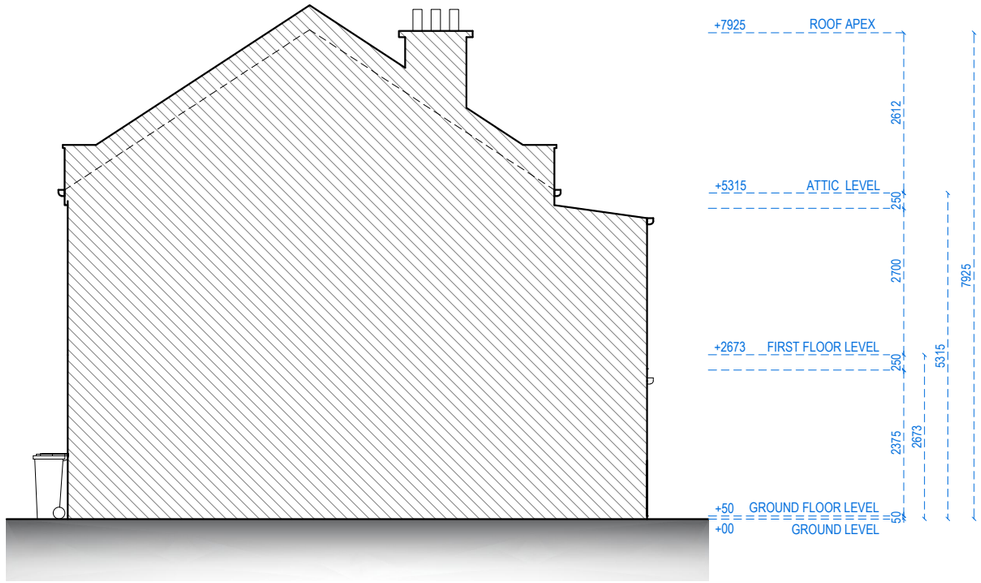

RIGHT SIDE ELEVATION

Redwoods
PLANNING & EXTENSIONS

Address - Unit 4, Grosvenor Way, London E5 9ND
Phone - 020 3781 8008
E-mail - office@redwoodsprojects.co.uk
Web - www.redwoodsprojects.co.uk

Any errors on Dimensions to be reported to the Architect prior to commencement of Works.
Dimensions and areas are based on survey information.
This drawing is copyright © Redwoods Projects.
All dimensions to be checked on site Prior work.

REFERENCE: 2 CRAVEN PARK ROAD, LONDON N15 6AB, UK

TITLE: EXISTING DRAWINGS
ELEVATIONS


PROJECT No 3441

DATE: 07-08-2025

SHEET No E 04

0 1 2 5m scale **1:100 @A3**

MH.KT

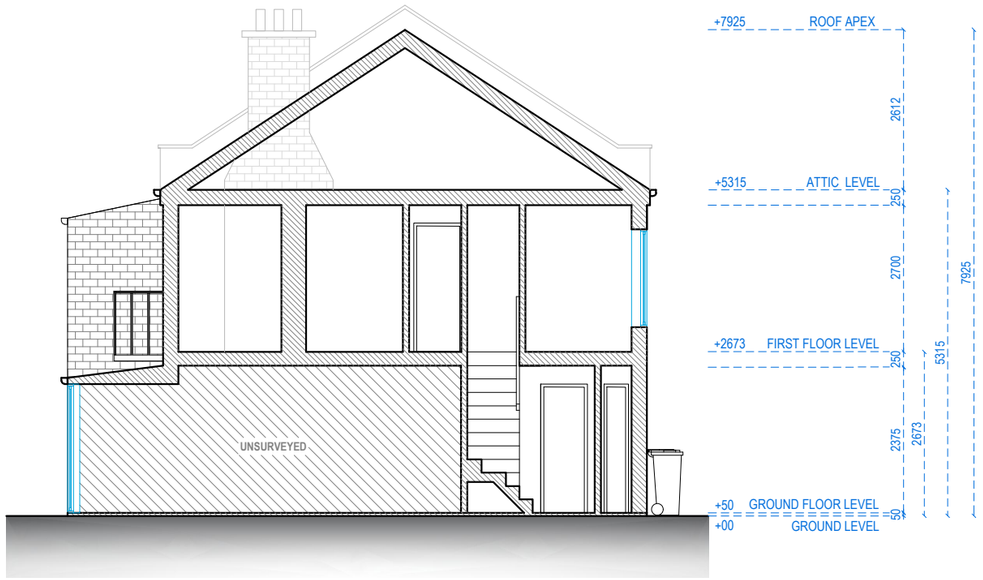

SECTION A-A

Redwoods
PLANNING & EXTENSIONS

Address - Unit 4, Grosvenor Way, London E5 9ND
Phone - 020 3781 8008
E-mail - office@redwoodsprojects.co.uk
Web - www.redwoodsprojects.co.uk

Any errors on Dimensions to be reported to the Architect prior to commencement of Works.
Dimensions and areas are based on survey information.
This drawing is copyright © Redwoods Projects.
All dimensions to be checked on site Prior work.

REFERENCE: 2 CRAVEN PARK ROAD, LONDON N15 6AB, UK

TITLE: EXISTING DRAWINGS
SECTION

PROJECT No 3441

DATE: 07-08-2025

SHEET No E 05

0 1 2 5m scale 1:100 @A3

MH.KT



LOCATION PLAN

1:1250 @ A4



BLOCK PLAN

1:500 @ A4

Redwoods
Address - Unit 4, Grosvenor Way, London E5 9ND
Phone - 020 3781 8008
E-mail - office@redwoodsprojects.co.uk
Web - www.redwoodsprojects.co.uk

Any errors on Dimensions to be reported to the Architect prior to commencement of Works.
Dimensions and areas are based on survey information.
This drawing is copyright © Redwoods Projects.
All dimensions to be checked on site Prior work.

REFERENCE: 2 CRAVEN PARK ROAD, LONDON N15 6AB, UK

TITLE: LOCATION AND BLOCK PLAN

PROJECT No: 3441

DATE: 23-06-2026


SHEET No: P 00

N

NOTES:


DRAWN BY: PJDV

EDITED BY:

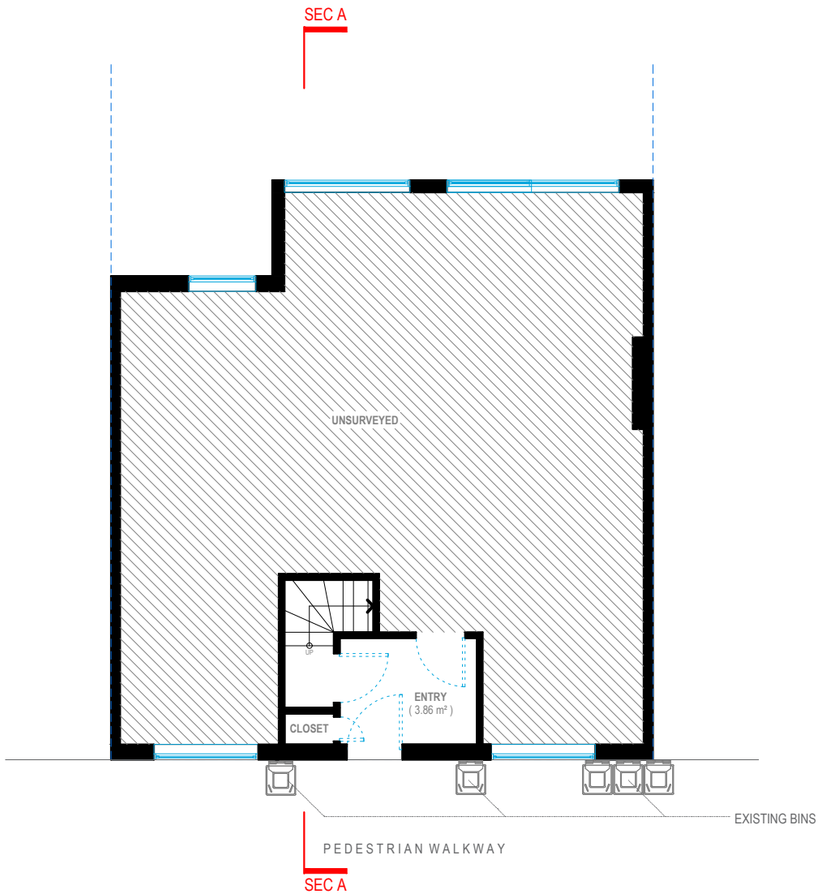

GROUND FLOOR

G.I.A. = 72.54 m²

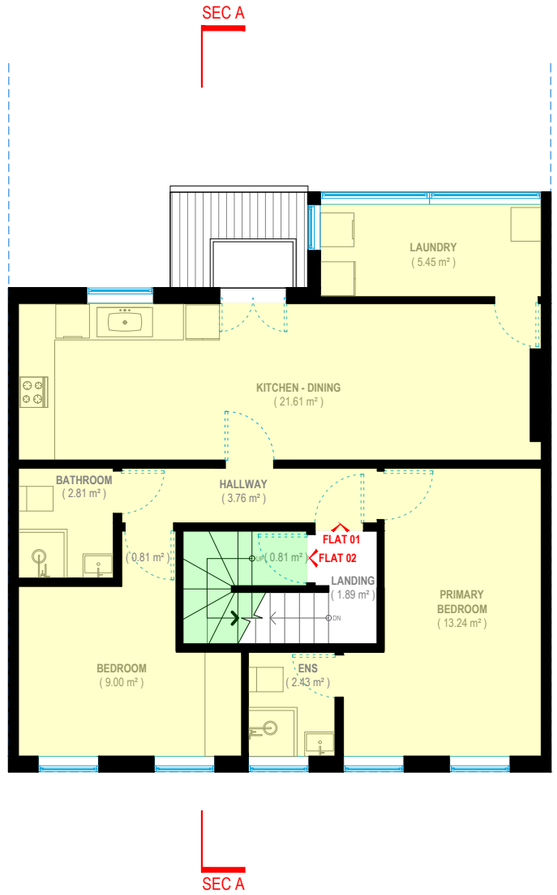

FIRST FLOOR

G.I.A. = 68.65 m²

CRAVEN PARK ROAD

FLAT 01 - EXISTING FLAT
FIRST FLOOR
61.57 SQ.M.
1 STOREY

FLAT 02 - PROPOSED FLAT
SECOND FLOOR
52.25 SQ.M.
1B - 2P - 1 STOREY

FLAT SCHEDULE

FLAT	TYPE OF DWELLING	MINIMUM GROSS INTERNAL FLOOR AREA	PROPOSED GROSS INTERNAL FLOOR AREA	MIN. BUILT-IN STORAGE	PROPOSED BUILT-IN STORAGE
01	EXISTING FLAT		61.57 m²		
02	1 BED - 2 PERSON - 1 STOREY	50.00 m²	52.25 m²	1.50 m²	1.62 m²

Redwoods
PLANNING & EXTENSIONS
Address - Unit 4, Grosvenor Way, London E5 9ND
Phone - 020 3781 8008
E-mail - office@redwoodsprojects.co.uk
Web - www.redwoodsprojects.co.uk

Any errors on Dimensions to be reported to the Architect prior to commencement of Works.
Dimensions and areas are based on survey information.
This drawing is copyright © Redwoods Projects.
All dimensions to be checked on site Prior work.

REFERENCE: 2 CRAVEN PARK ROAD, LONDON N15 6AB, UK

TITLE: PROPOSED DRAWINGS
FLOOR PLANS

PROJECT No 3441

DATE: 23-06-2026


SHEET No P 01

N

0 1 2 5m scale 1:100 @A3


MH.KT

PJDV

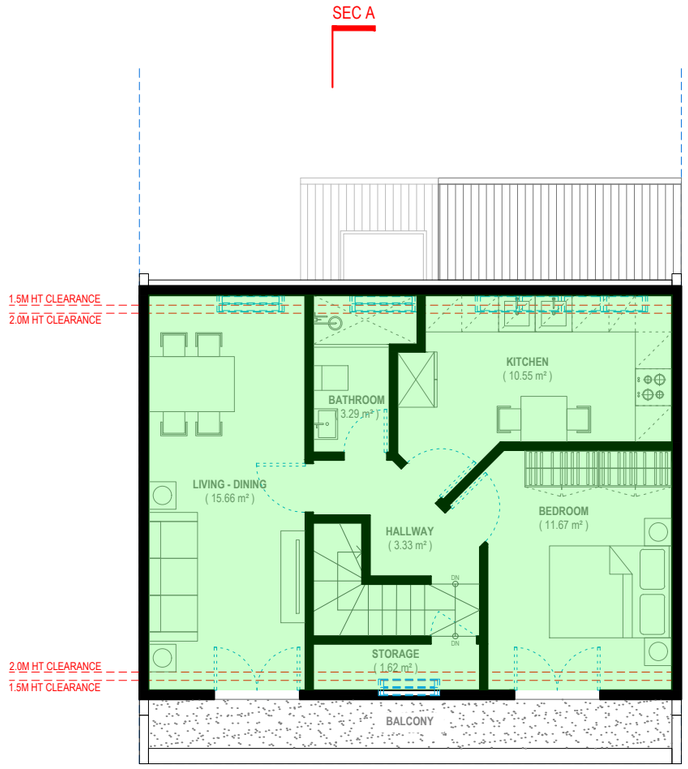

SECOND FLOOR

G.I.A. = 52.25 m²

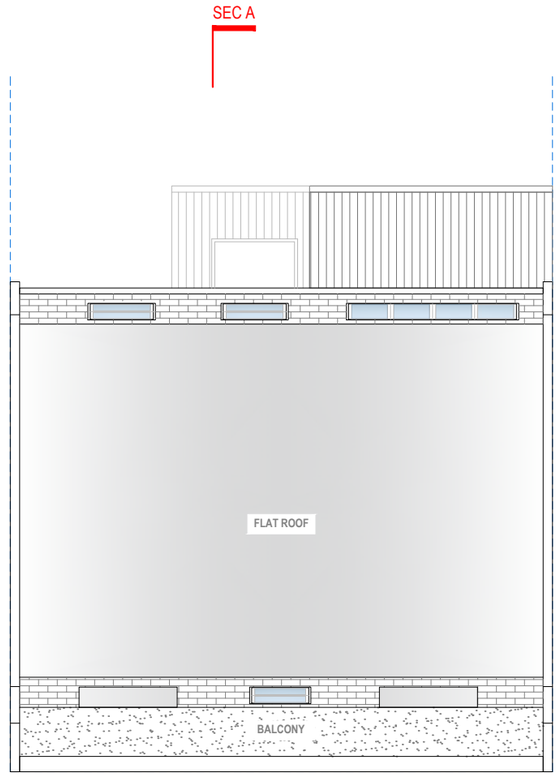

ROOF PLAN

FLAT 01 - EXISTING FLAT
FIRST FLOOR
61.57 SQ.M.
1 STOREY

FLAT 02 - PROPOSED FLAT
SECOND FLOOR
52.25 SQ.M.
1B - 2P - 1 STOREY

FLAT SCHEDULE

FLAT	TYPE OF DWELLING	MINIMUM GROSS INTERNAL FLOOR AREA	PROPOSED GROSS INTERNAL FLOOR AREA	MIN. BUILT-IN STORAGE	PROPOSED BUILT-IN STORAGE
01	EXISTING FLAT		61.57 m²		
02	1 BED - 2 PERSON - 1 STOREY	50.00 m²	52.25 m²	1.50 m²	1.62 m²

Redwoods PLANNING & EXTENSIONS
Address - Unit 4, Grosvenor Way, London E5 9ND
Phone - 020 3781 8008
E-mail - office@redwoodsprojects.co.uk
Web - www.redwoodsprojects.co.uk

Any errors on Dimensions to be reported to the Architect prior to commencement of Works.
Dimensions and areas are based on survey information.
This drawing is copyright © Redwoods Projects.
All dimensions to be checked on site Prior work.

REFERENCE: 2 CRAVEN PARK ROAD, LONDON N15 6AB, UK

TITLE: PROPOSED DRAWINGS
FLOOR PLANS

PROJECT No 3441

DATE: 23-06-2026

SHEET No P 02

N


0 1 2 5m scale 1:100 @A3

MH.KT

PJDV



FRONT ELEVATION

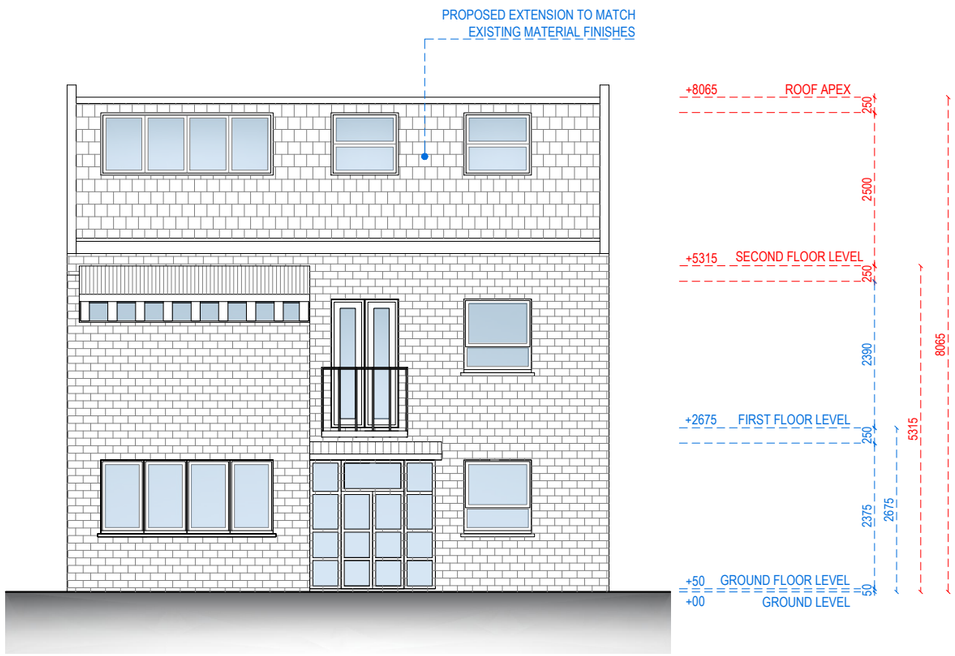

REAR ELEVATION

Redwoods PLANNING & EXTENSIONS

Address - Unit 4, Grosvenor Way, London E5 9ND
Phone - 020 3781 8008
E-mail - office@redwoodsprojects.co.uk
Web - www.redwoodsprojects.co.uk

Any errors on Dimensions to be reported to the Architect prior to commencement of Works.
Dimensions and areas are based on survey information.
This drawing is copyright © Redwoods Projects.
All dimensions to be checked on site Prior work.

REFERENCE: 2 CRAVEN PARK ROAD, LONDON N15 6AB, UK

TITLE: PROPOSED DRAWINGS
ELEVATIONS

PROJECT No 3441


DATE: 23-06-2026

SHEET No P 03


0 1 2 5m scale **1:100 @A3**

MH.KT

PJDV

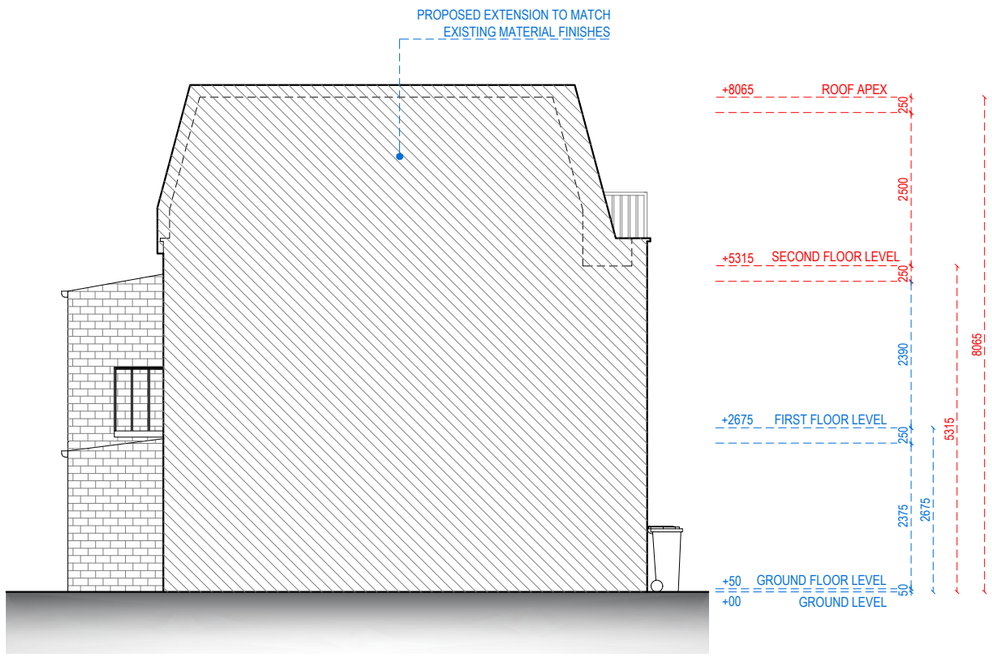

LEFT SIDE ELEVATION

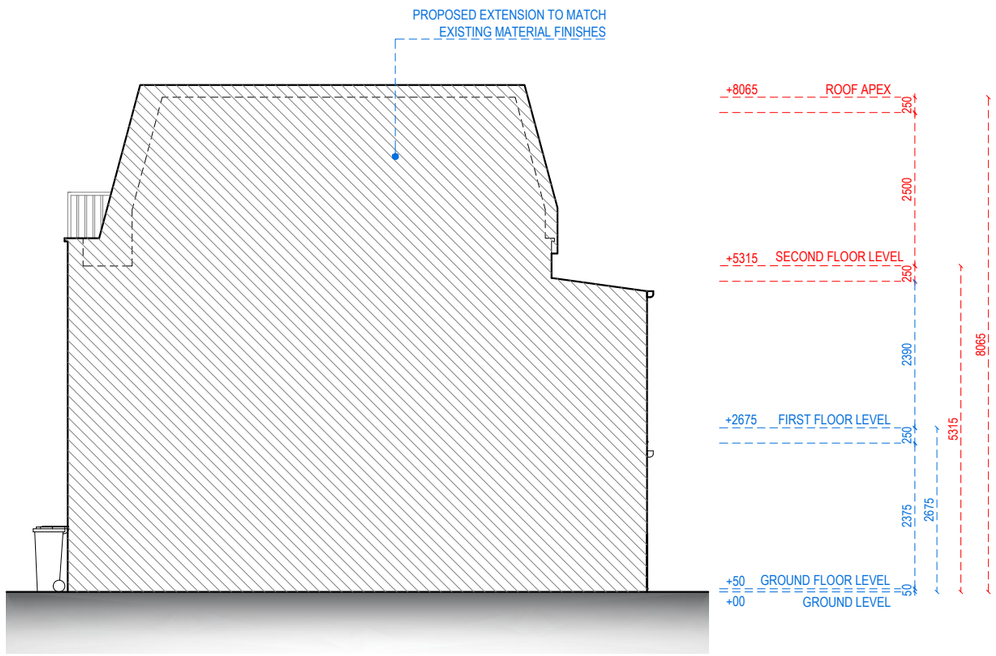

RIGHT SIDE ELEVATION

Redwoods
PLANNING & EXTENSIONS

Address - Unit 4, Grosvenor Way, London E5 9ND
Phone - 020 3781 8008
E-mail - office@redwoodsprojects.co.uk
Web - www.redwoodsprojects.co.uk


Any errors on Dimensions to be reported to the Architect prior to commencement of Works.
Dimensions and areas are based on survey information.
This drawing is copyright © Redwoods Projects.
All dimensions to be checked on site Prior work.

REFERENCE:	2 CRAVEN PARK ROAD, LONDON N15 6AB, UK
TITLE:	PROPOSED DRAWINGS ELEVATIONS
PROJECT No	3441
DATE:	23-06-2026
SHEET No	P 04

0 1 2 5m scale **1:100 @A3**

MH.KT

PJDV

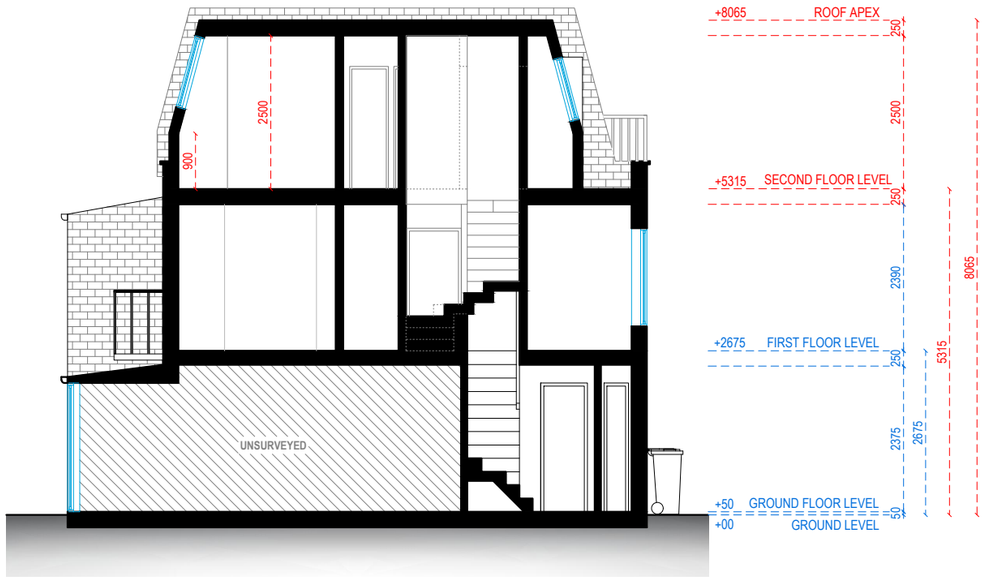

SECTION A-A

Redwoods
PLANNING & EXTENSIONS

Address - Unit 4, Grosvenor Way, London E5 9ND
Phone - 020 3781 8008
E-mail - office@redwoodsprojects.co.uk
Web - www.redwoodsprojects.co.uk

Any errors on Dimensions to be reported to the Architect prior to commencement of Works.
Dimensions and areas are based on survey information.
This drawing is copyright © Redwoods Projects.
All dimensions to be checked on site Prior work.

REFERENCE: 2 CRAVEN PARK ROAD, LONDON N15 6AB, UK

TITLE: PROPOSED DRAWINGS
SECTIONS

PROJECT No 3441

DATE: 23-06-2026

SHEET No P 05

0 1 2 5m scale 1:100 @A3

MH.KT

PJDV