


N

Location Plan

Scale 1:1250

0 10 20 30 40 50 60 70 80 90 100m

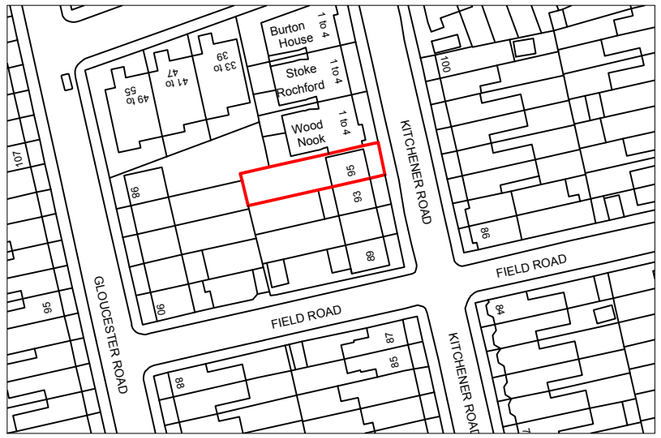

N

Existing Block Plan

Scale 1:500

0 10 20 30 40m

CIAT
REGISTERED PRACTICE

DETAILED **PLANNING**

GREENSIDE HOUSE
50 STATION ROAD
LONDON, N22 7DD

T 0208 1500 494
E INFO@DETAILED-PLANNING.CO.UK
WWW.DETAILED-PLANNING.CO.UK

SITE *95 Kitchener Road, London N17 6DU*


DRAWING TITLE *Location & Existing Block Plans*

DRAWING STATUS *Planning*


SCALE	DATE	DRAWN	CHECK
1:100 @ A3	*Oct. 2026*	*L.M./D.C.*	*P.C.*

DWG NO. *2698LR_LDC: SH1* REVISION *0*

© COPYRIGHT - DETAILED PLANNING LTD
Not for construction. All dimension should be checked on site prior to works commencing.

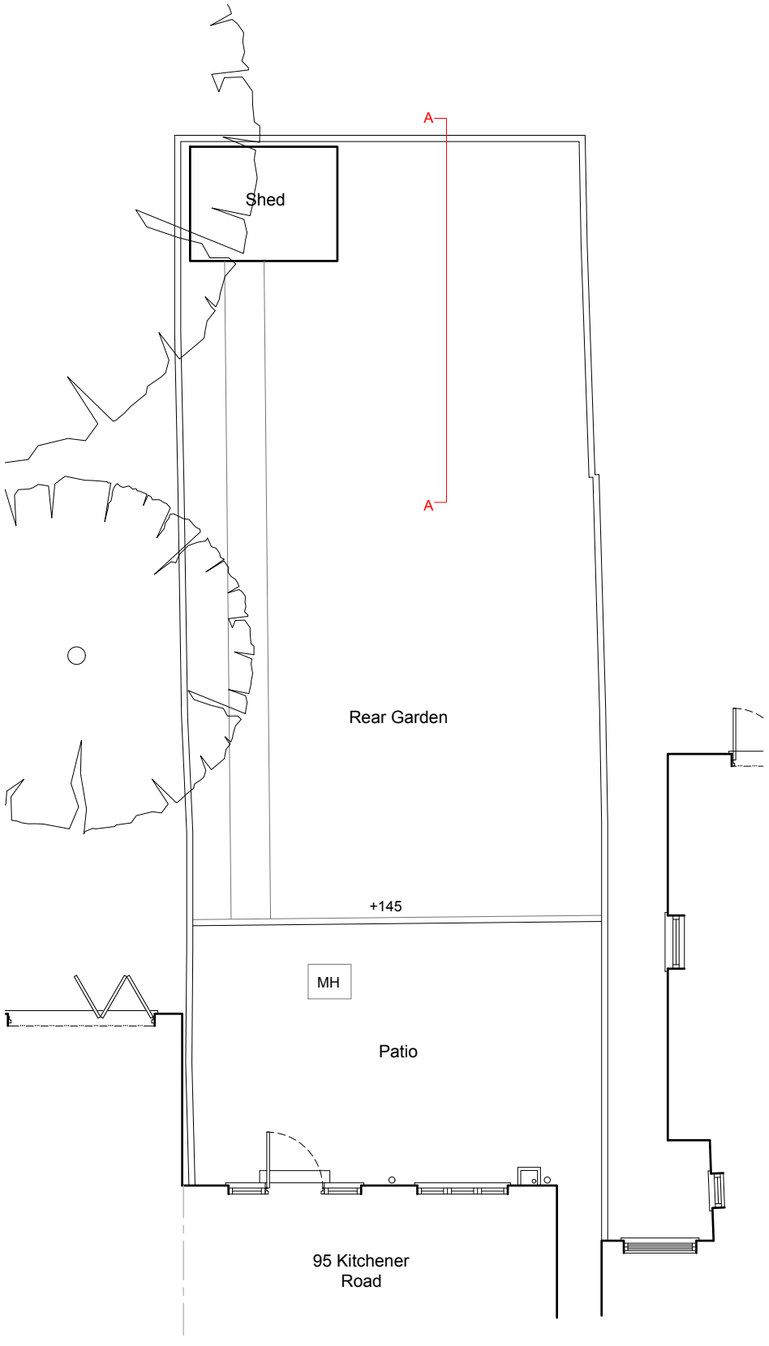

Ground Floor Plan
As Existing 1:100

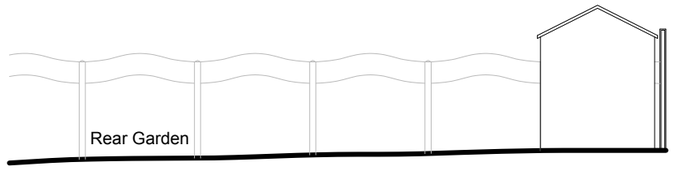

Garden Section/Elevation
As Existing 1:100

EXISTING DRAWINGS

0 1 2 3m
SCALE: 1:50

0 1 2 3 4 5 6m
SCALE: 1:100

CIAT
REGISTERED PRACTICE

DETAILED **PLANNING**

GREENSIDE HOUSE
50 STATION ROAD
LONDON, N22 7DD


T 0208 1500 494
E INFO@DETAILED-PLANNING.CO.UK
WWW.DETAILED-PLANNING.CO.UK

SITE *95 Kitchener Road, London N17 6DU*
DRAWING TITLE *Existing Drawings*
DRAWING STATUS *Planning*

SCALE	DATE	DRAWN	CHECK
1:100 @ A3	*Oct. 2026*	*L.M./D.C.*	*P.C.*

DWG NO. *2698LR_LDC:* *SH2* REVISION *0*

© COPYRIGHT - DETAILED PLANNING LTD
Not for construction. All dimension should be checked on site prior to works commencing.

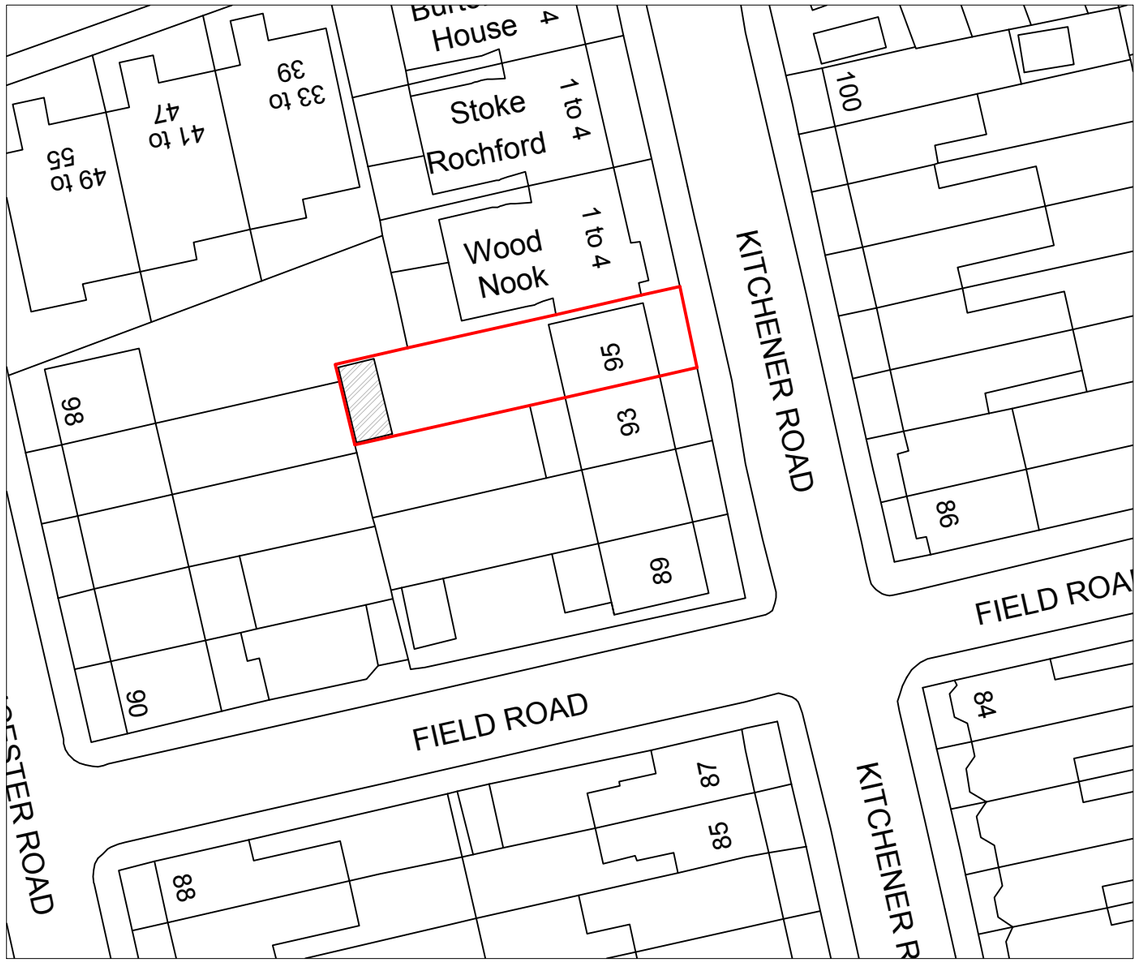

N

Proposed Block Plan

Scale 1:500

0 10 20 30 40m

DETAILED **PLANNING**

GREENSIDE HOUSE
50 STATION ROAD
LONDON, N22 7DD

T 0208 1500 494
E INFO@DETAILED-PLANNING.CO.UK
WWW.DETAILED-PLANNING.CO.UK

SITE *95 Kitchener Road, London N17 6DU*


DRAWING TITLE *Proposed Block Plan*

DRAWING STATUS *Planning*


SCALE	DATE	DRAWN	CHECK
1:100 @ A3	*Oct. 2026*	*L.M./D.C.*	*P.C.*

DWG NO. *2698LR_LDC: SH3* REVISION *0*


© COPYRIGHT - DETAILED PLANNING LTD
Not for construction. All dimension should be checked on site prior to works commencing.

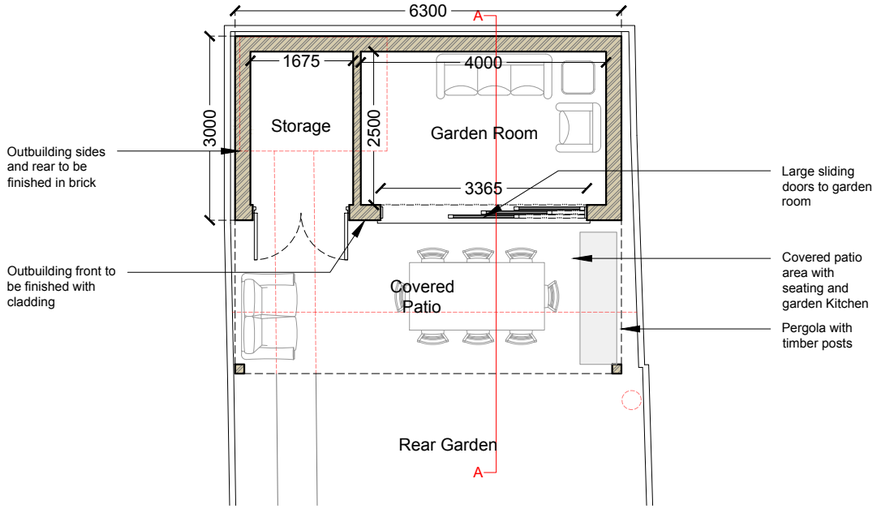


Outbuilding - Floor Plan
As Proposed 1:100

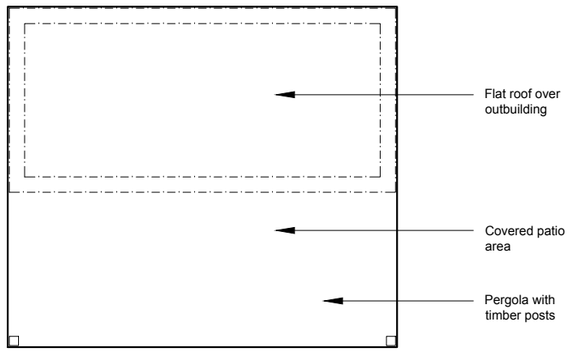


Outbuilding - Roof Plan
As Proposed 1:100

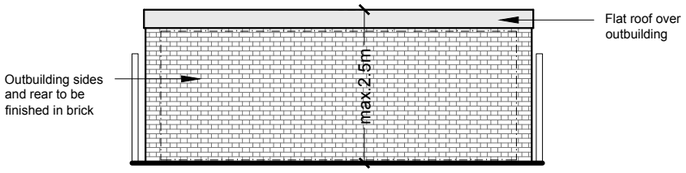


Outbuilding - Rear Elevation
As Proposed 1:100

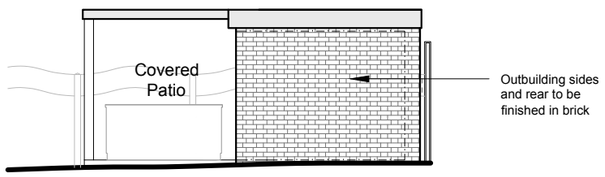


Outbuilding - Side Elevation
As Proposed 1:100

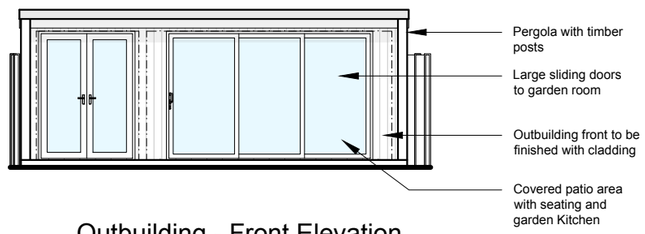

Outbuilding - Front Elevation
(Garden View)
As Proposed 1:100

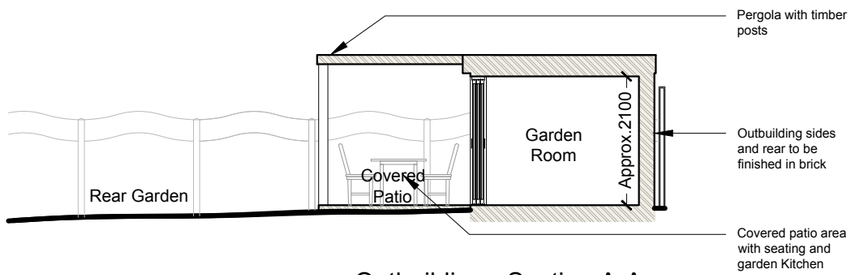

Outbuilding - Section A-A
As Proposed 1:100

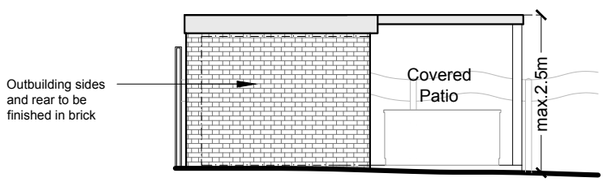

Outbuilding - Side Elevation
As Proposed 1:100

PROPOSED DRAWINGS

0 1 2 3m
SCALE: 1:50

0 1 2 3 4 5 6m
SCALE: 1:100

DETAILED **PLANNING**

GREENSIDE HOUSE
50 STATION ROAD
LONDON, N22 7DD

T 0208 1500 494
E INFO@DETAILED-PLANNING.CO.UK
WWW.DETAILED-PLANNING.CO.UK

SITE *95 Kitchener Road, London N17 6DU*

DRAWING TITLE *Proposed Drawings*

DRAWING STATUS *Planning*

SCALE	DATE	DRAWN	CHECK
1:100 @ A3	*Oct. 2026*	*L.M./D.C.*	*P.C.*

DWG NO. *2698LR_LDC:* *SH4* REVISION *0*

© COPYRIGHT - DETAILED PLANNING LTD
Not for construction. All dimension should be checked on site prior to works commencing.