

$V_{dormer} = \frac{1}{2} \times 2{,}21 \times 3{,}52 \times 4{,}45 = 17{,}31 m^3 < V_{max} = 40 m^3$

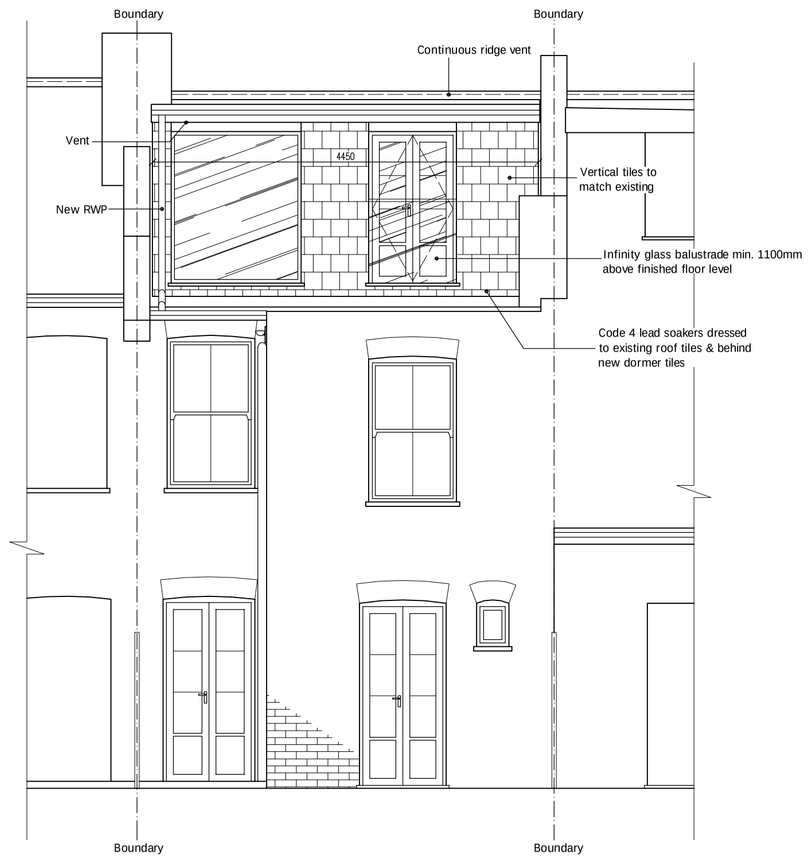

PROPOSED REAR ELEVATION
scale 1:50

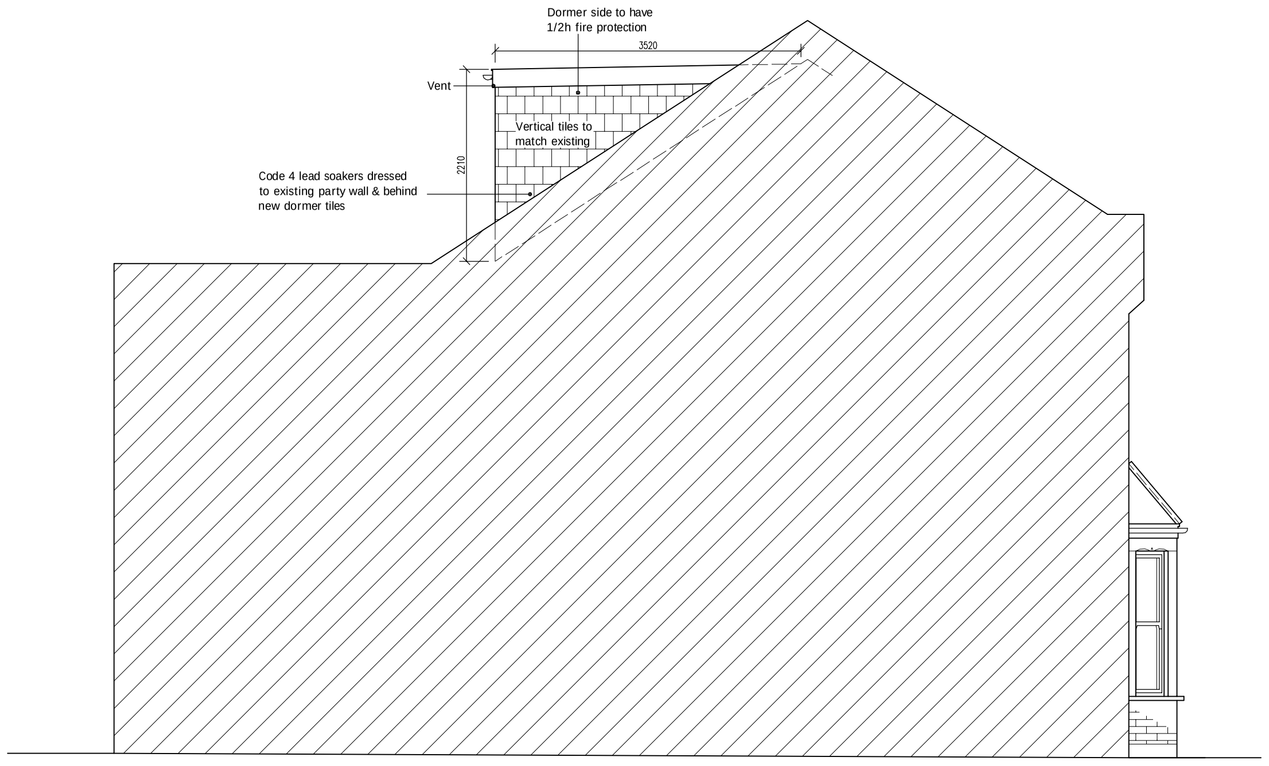

PROPOSED Adj. SIDE ELEVATION
scale 1:50

1:50
1m 0 1m 2m 3m 4m 5m

DRAWING STATUS	PLANNING
FOR PLANNING AND BUILDING CONTROL APPROVAL ONLY NOT FOR CONSTRUCTION	

DPL
Architectural Design Studio
Tel.No. 07838 135 957
www.discountplansltd.com
discountplansltd@gmail.com

GENERAL NOTES:
Any dimensions shown are indicative only and are subject to verification on site. The contractor to set out, check and co-ordinate all dimensions on site during the course of the works and prior to setting out on site. This drawing to be read in conjunction with all other Architect's and Engineer's drawings, Structural Engineers calculations and any specialist supplier's approved drawings.

Prior to commencement of building works the contractor or homeowner is responsible and should:-
1. Ensure that all working drawings and calculations are completed, approved by Building Control or Planning Departments & that they are the most current issued drawings before any works start on site by means of certification in writing.
2. Inform and register with the Building control department that the works are about to commence on site after resolving an approved decision from planning and obtain a plans check certificate for all drawings and calculations.
3. Verify & utilities drawings are up to date with statutory undertakers to ensure that no existing drains, cables, pipes or other services, drainage ect. within the site prior to the commencement of excavation. It shall be responsible for establishing own boundary lines as DPL are not responsible for checking land ownership even if drawings have been approved by the planning and building control departments. A land search should be carried out by the homeowner if unknown. DPL are not responsible for builders changing design methods from proposed works.
4. Any discrepancies found within the drawings are to be reported to the designer before any works start. Any additional structural design change on site from the start to end of building works requested by building control or any other third party's instruction during building works.
5. Request a copy of the Party Wall Award where works affect party wall or involve excavations within 3 meters of adjoining buildings or building over a public sewer. (clients responsibility)
6. Where works involve demolition to ensure that all elements of the building and adjoining structures are accounted for and that all necessary propping and temporary supports are in place. "do not scale off this drawing as the scaling may be off" Works carried under a building notice or prior to planning approval are at the contractors/owners risk.
7. All DPL drawings must be approved before works commence. Builders/Homeowners' building without plans being approved by planning & building control departments are fully responsible for the likelihood of condemned works or breach in planning control.
8. Any discrepancies, either between written and site dimensions or between this drawing and other consultant's or specialist's drawings must be brought to the DPL's attention before any works commence. This includes structural, mechanical and electrical works. This includes types of materials if materials shown on drawings as not match which is on site then this will need to be brought to DPL attention straight away before works commence and purchase of materials be made as an alternative design can be researched and approved by building control or the engineer before any works commence. Failure to do so will result in homeowner/builder to be responsible for any costs incurred.
9. All of DPL structural designs are subject to footings be taken down to load bearing strata. If the existing foundation is different a trial-hole will need to be dug to establish the existing foundation type and building control will need to advise on a different method of construction. If requested by building control either a raft or pied foundation, this will need to be designed by our structural engineers and quoted for separately as not included.
10. All steels which have been specified to be supported by piers are to be checked on site by building control inspector/builder for load bearing or non-load bearing status before purchase of steel/s. If non-load bearing then steel's should not be ordered. No refund or claim can be given against DPL on the design/materials charged for these steel/s.

An inspection of the underground drainage was not possible on survey. Contractor should check drainage runs and invert levels prior to starting work on site and notify building control of results. ALL DRAINAGE SHOWN IS ASSUMED AND MUST BE VERIFIED BY CONTRACTOR.

TERMS – this drawing has been created by DISCOUNT PLANS LTD for the "client" only, and is bound to the contract and mandate terms between both party's in which a signed contract for creation of works involving person-working hours for this drawing has been made, no refund will be allowed or claim made of drawing and any other drawing's relating to this project for whatever reason can be made against DPL.

Discount Plans LTD hold full copyright of this material and have the full right to control the use of these works, any company, department or person that infringes these rights will be subject to legal compensation claims and DPL will take appropriate action to recover all costs. All dimensions to be checked on site by building control inspector/builder for load bearing or non-load bearing status before purchase of steel/s. If non-load bearing then steel's should not be ordered. No refund or claim can be given against DPL on the design/materials charged for these steel/s.

SITE ADDRESS
156 HERMITAGE ROAD, LONDON, N4 1NL

DRAWING TITLE
PROPOSED DRAWINGS

SCALE	@ A1	DRAWN	DRAWING Number	REVISION	DATE
as shown		HEAD OFFICE	DPL.04.	A	30. SEPT. 2026