

This drawing is copyright.




Existing front elevation

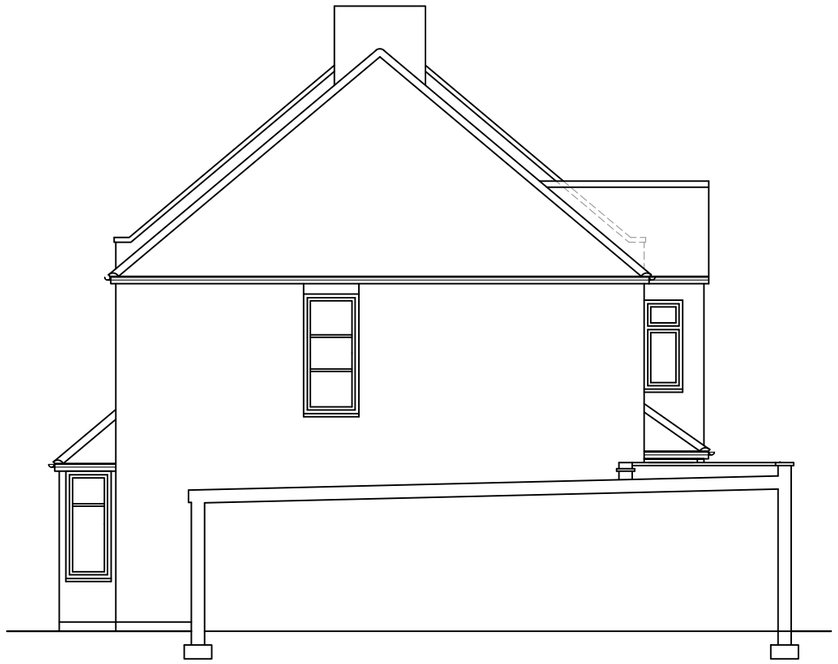


Existing side elevation
(section through adjacent garage)

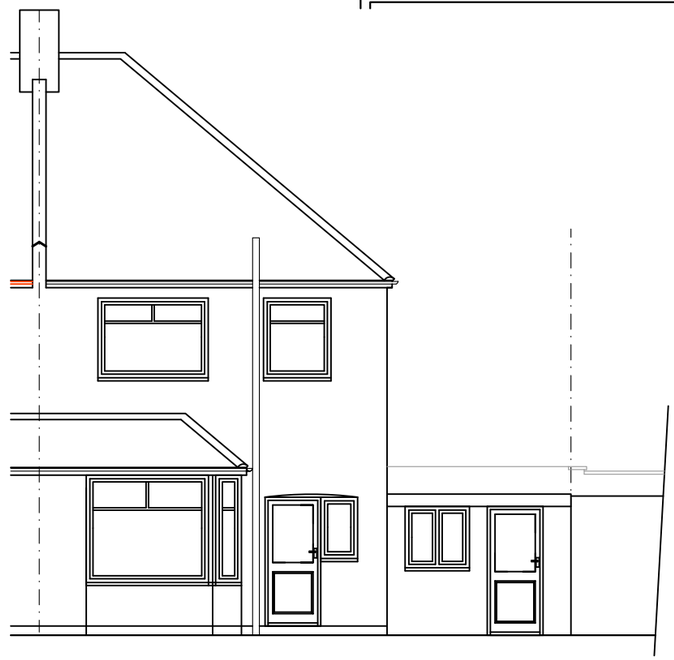

Existing rear elevation

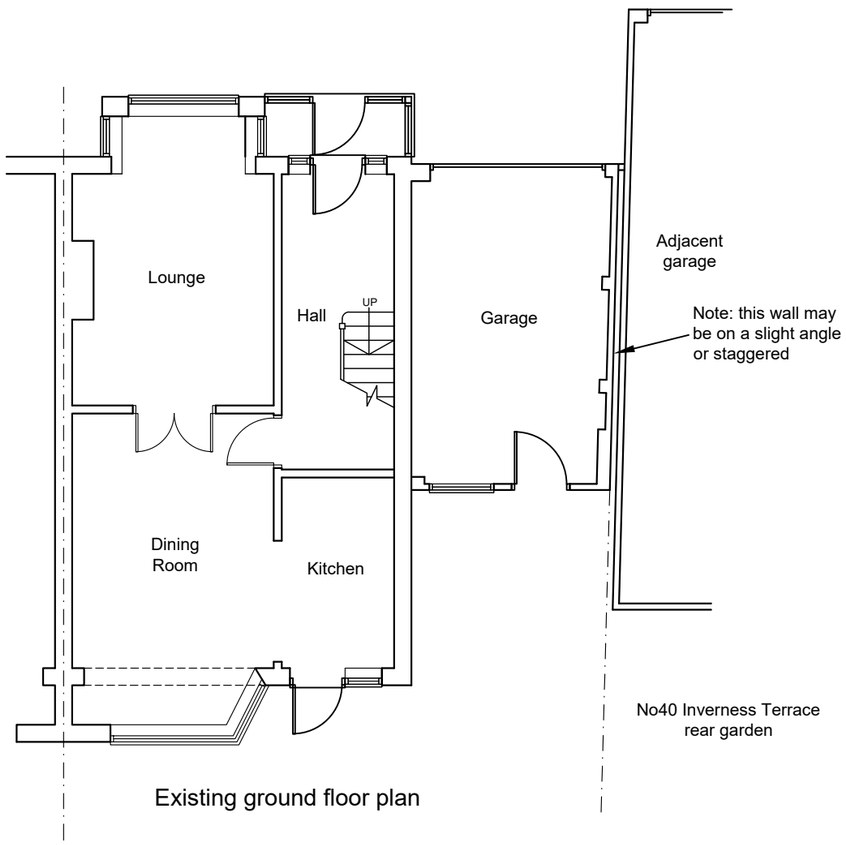

Existing ground floor plan

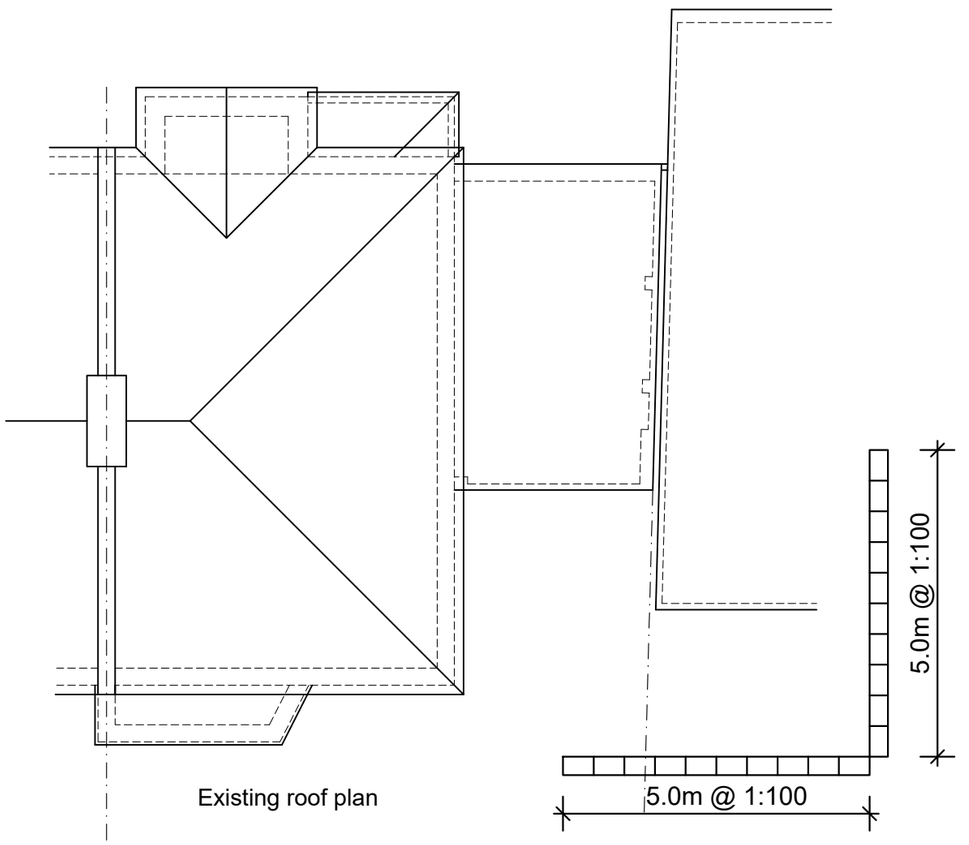

Existing roof plan

Rev.	Description.	Date.

AT Design (Welwyn) Ltd
Architectual Design Services
30c High Street, Welwyn, Herts AL6 9EQ
Tel: 07931703297 - email: adamtrigg@hotmail.com

Title;

Proposed garage conversion with rear extension
32 Forfar Road
London N22 5QE
Existing floor plans & elevations

Scale : 1:100 @ A3
Date : Sept 2026
Drawn by: AT

Drg.No: AT1382-02