

This drawing is copyright.




Proposed front elevation

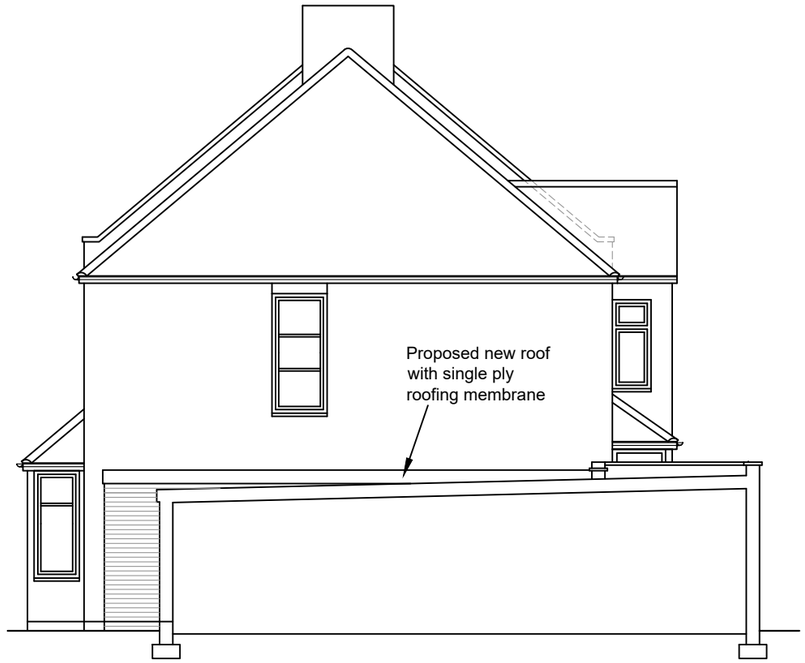


Proposed side elevation

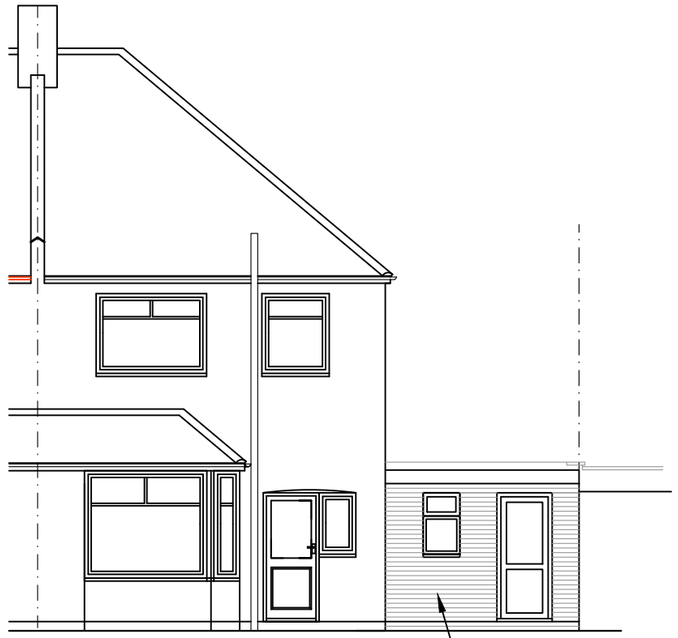

Proposed rear elevation

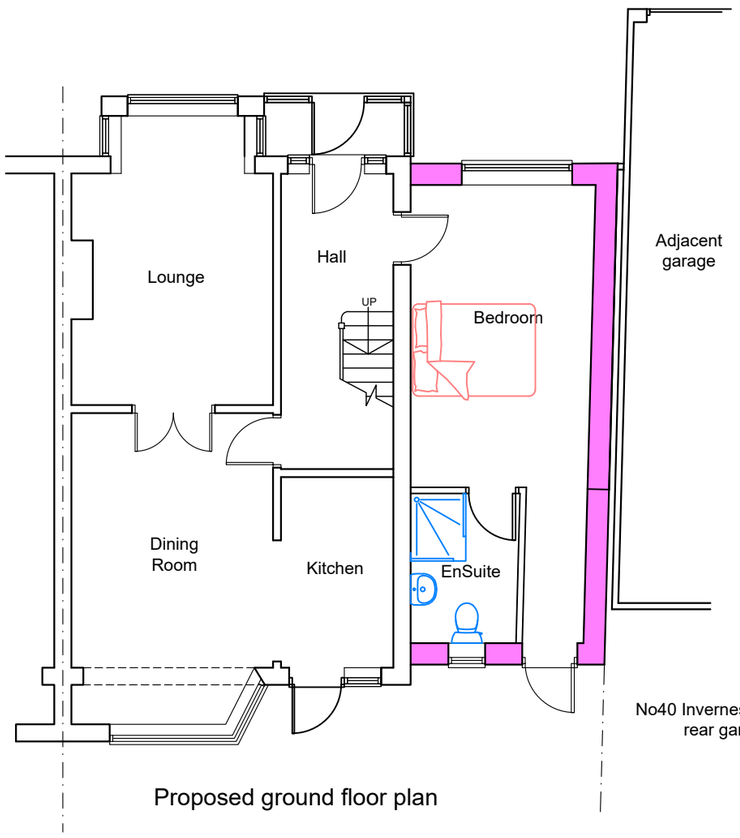

Proposed ground floor plan

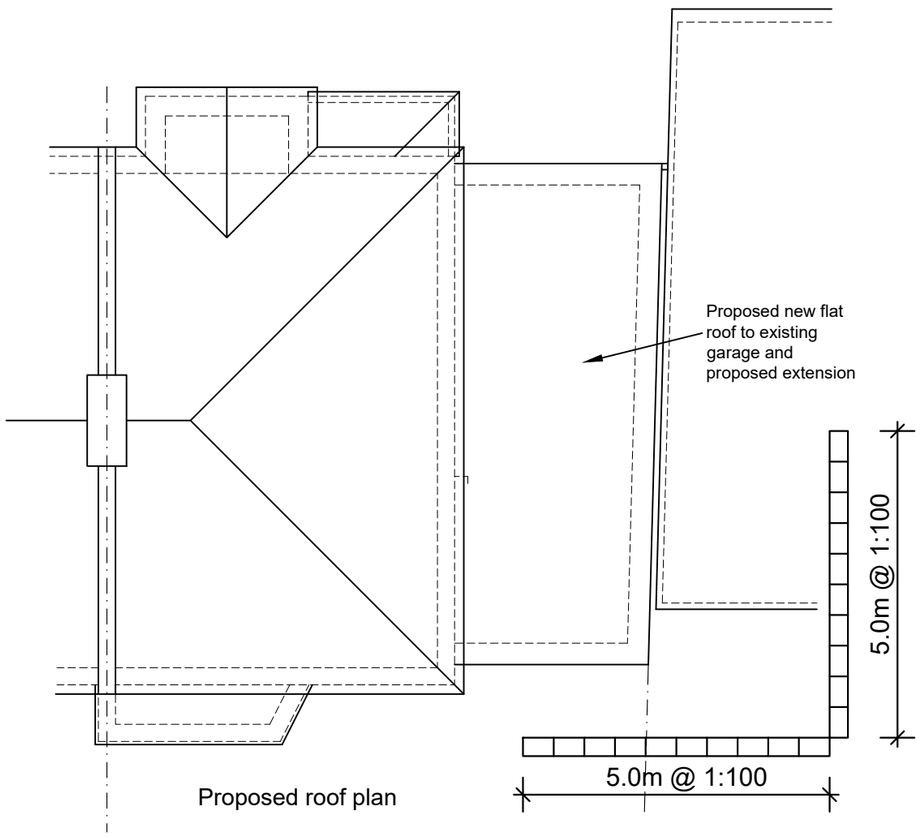

Proposed roof plan

Rev.	Description.	Date.

AT Design (Welwyn) Ltd
Architectual Design Services
30c High Street, Welwyn, Herts AL6 9EQ
Tel: 07931703297 - email: adamtrigg@hotmail.com

Title;

Proposed garage conversion with rear extension
32 Forfar Road
London N22 5QE
Proposed floor plans & elevations

Scale : 1:100 @ A3

Date : Sept 2026

Drawn by: AT

Drg.No: AT1382-03