
This drawing is copyright.



Site plan at 1:200

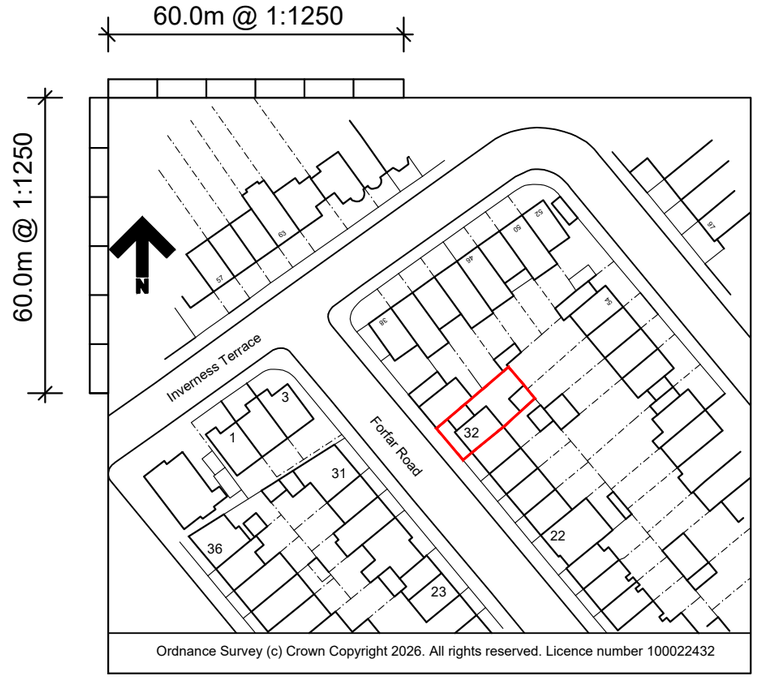

Site location plan at 1:1250

Rev.	Description.	Date.

AT Design (Welwyn) Ltd
Architectual Design Services
30c High Street, Welwyn, Herts AL6 9EQ
Tel: 07931703297 - email: adamtrigg@hotmail.com

Title;

Proposed garage conversion with rear extension
32 Forfar Road
London N22 5QE
Site plan & Location Plan

Scale : 1:200 @ A3
Date : Sept 2026
Drawn by: AT

Drg.No: AT1382-01