

PROPOSED

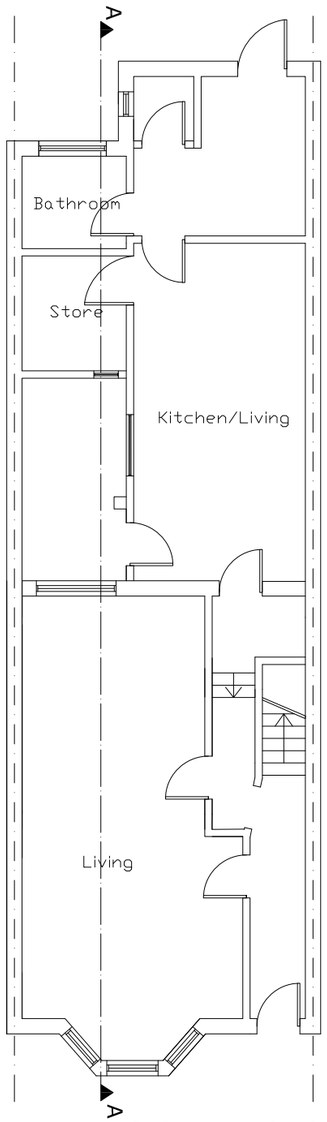


Proposed Ground Floor

(No Changes)

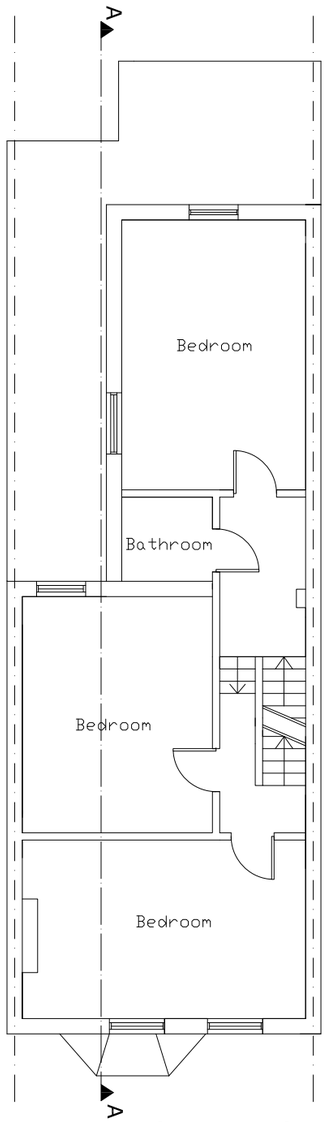


Proposed First Floor


(No Changes)

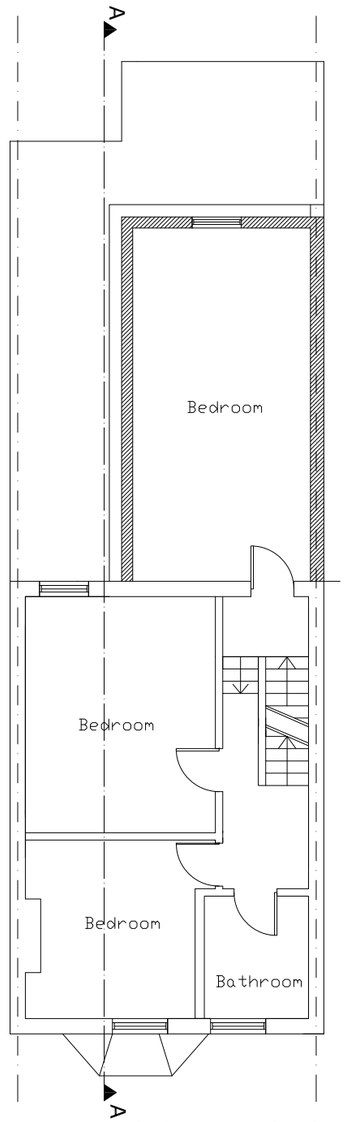

Proposed Second Floor

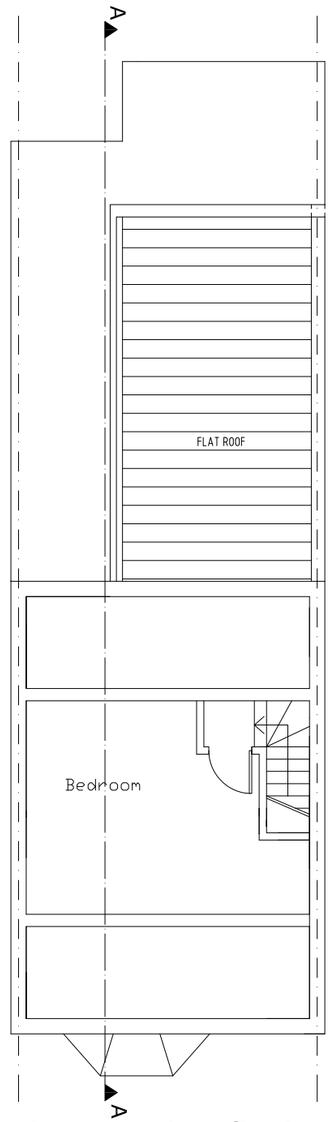

Proposed Loft Floor

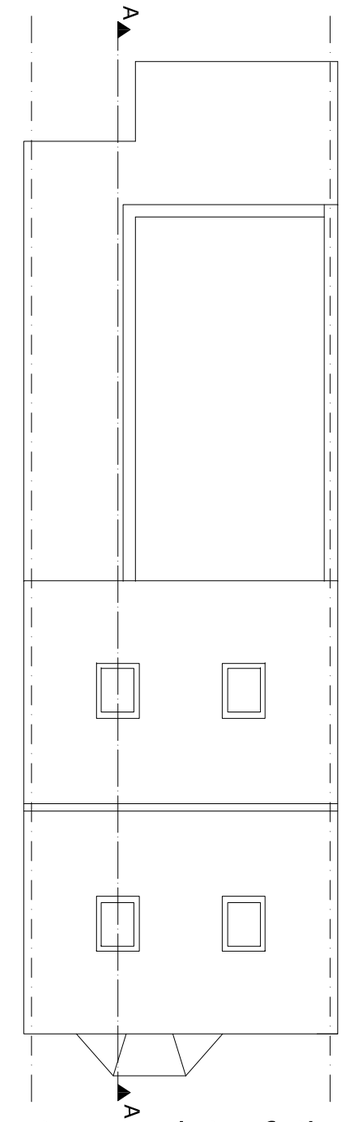

Proposed Roof Plan

METRES

0 5

SCALE

AJ PLANS

info@ajplans.co

NOTES

The contractors are to check all the dimensions, levels,drain runs and general condition of the site before works commence.

All works are to be carried out in accordance with current Building Regulations, British Standards, Code of Practice and Local Authority Requirements.

Project:

74 Ferndale Road,
London N15 6UQ

Title: PROPOSED
Floor Plans

Date: 15.10.26

Scale: 1:100 @ A3

Dwg. No. FR.74.PR.101


Rev:

PROPOSED




Proposed Front Elevation

(No Changes)

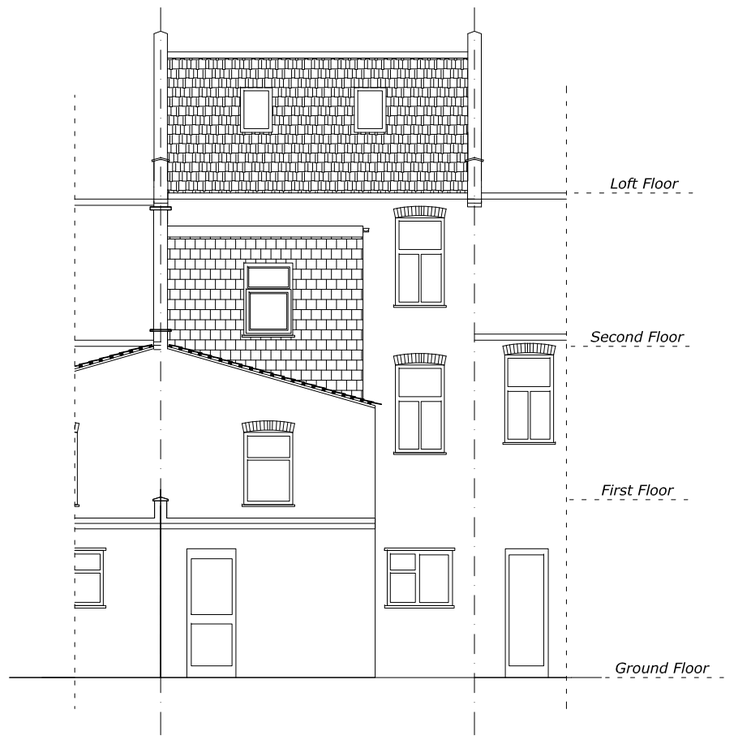

Proposed Rear Elevation

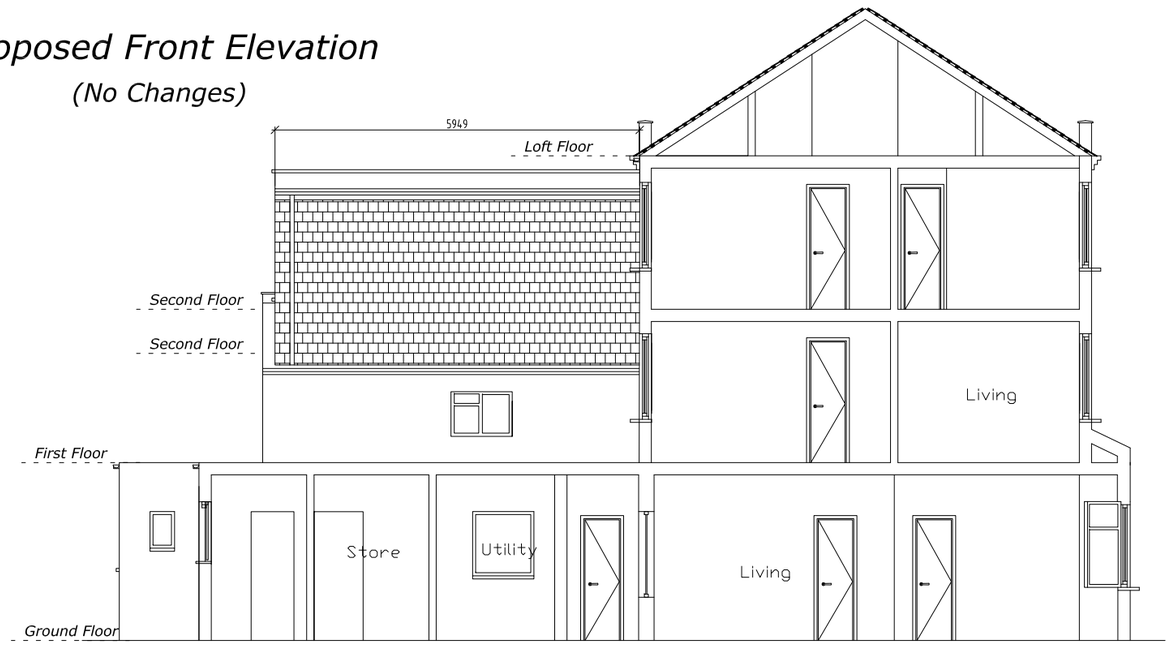

Proposed Section A-A

METRES

0 5

SCALE

AJ PLANS

info@ajplans.co

NOTES

The contractors are to check all the dimensions, levels,drain runs and general condition of the site before works commence.

All works are to be carried out in accordance with current Building Regulations, British Standards, Code of Practice and Local Authority Requirements.

Project:

74 Ferndale Road,
London N15 6UQ

Title: PROPOSED
Elevations & Section

Date: 15.10.26

Scale: 1:100 @ A3

Dwg. No. FR.74.PR.102

Rev: