

2 OS Map
1 : 1250

0 25m 50m 100m

Propoerty Boundry



1 Location Plan
1 : 200

0 1m 5m 10m 20m

NOTES.
CONTRACTORS MUST VERIFY ALL DIMENIONS AT THE SITE BEFORE COMENCING ANY WORK.

NO CONSTRUCTION WORK BEFORE BUILDING CONTROL APPROVEL AND STRUCTURAL ENGINEER CONFIRMATION.

ANY DISCREPANCIES TO BE REPORTED TO GRIDKUNE.
ALL DRAWINGS ARE TO BE READ IN CONJUNCTION WITH ALL RELEVANT DRAWINGS AND SPECIFICATIONS.

Rev	Description	Date


PROJECT TITLE
47, Grovelands Road, Haringay, London, N15 6BT

DRAWING TITLE
Proposed Location Plan & OS Map

CLIENT
Mr Hailbroun

Date	Project number	DRWAING NUMBER	Scale (@ A3)	Drawn by
Oct 26	5486	PR - L001	As indicated	Aswathy

SAM PLANNING SERVICES

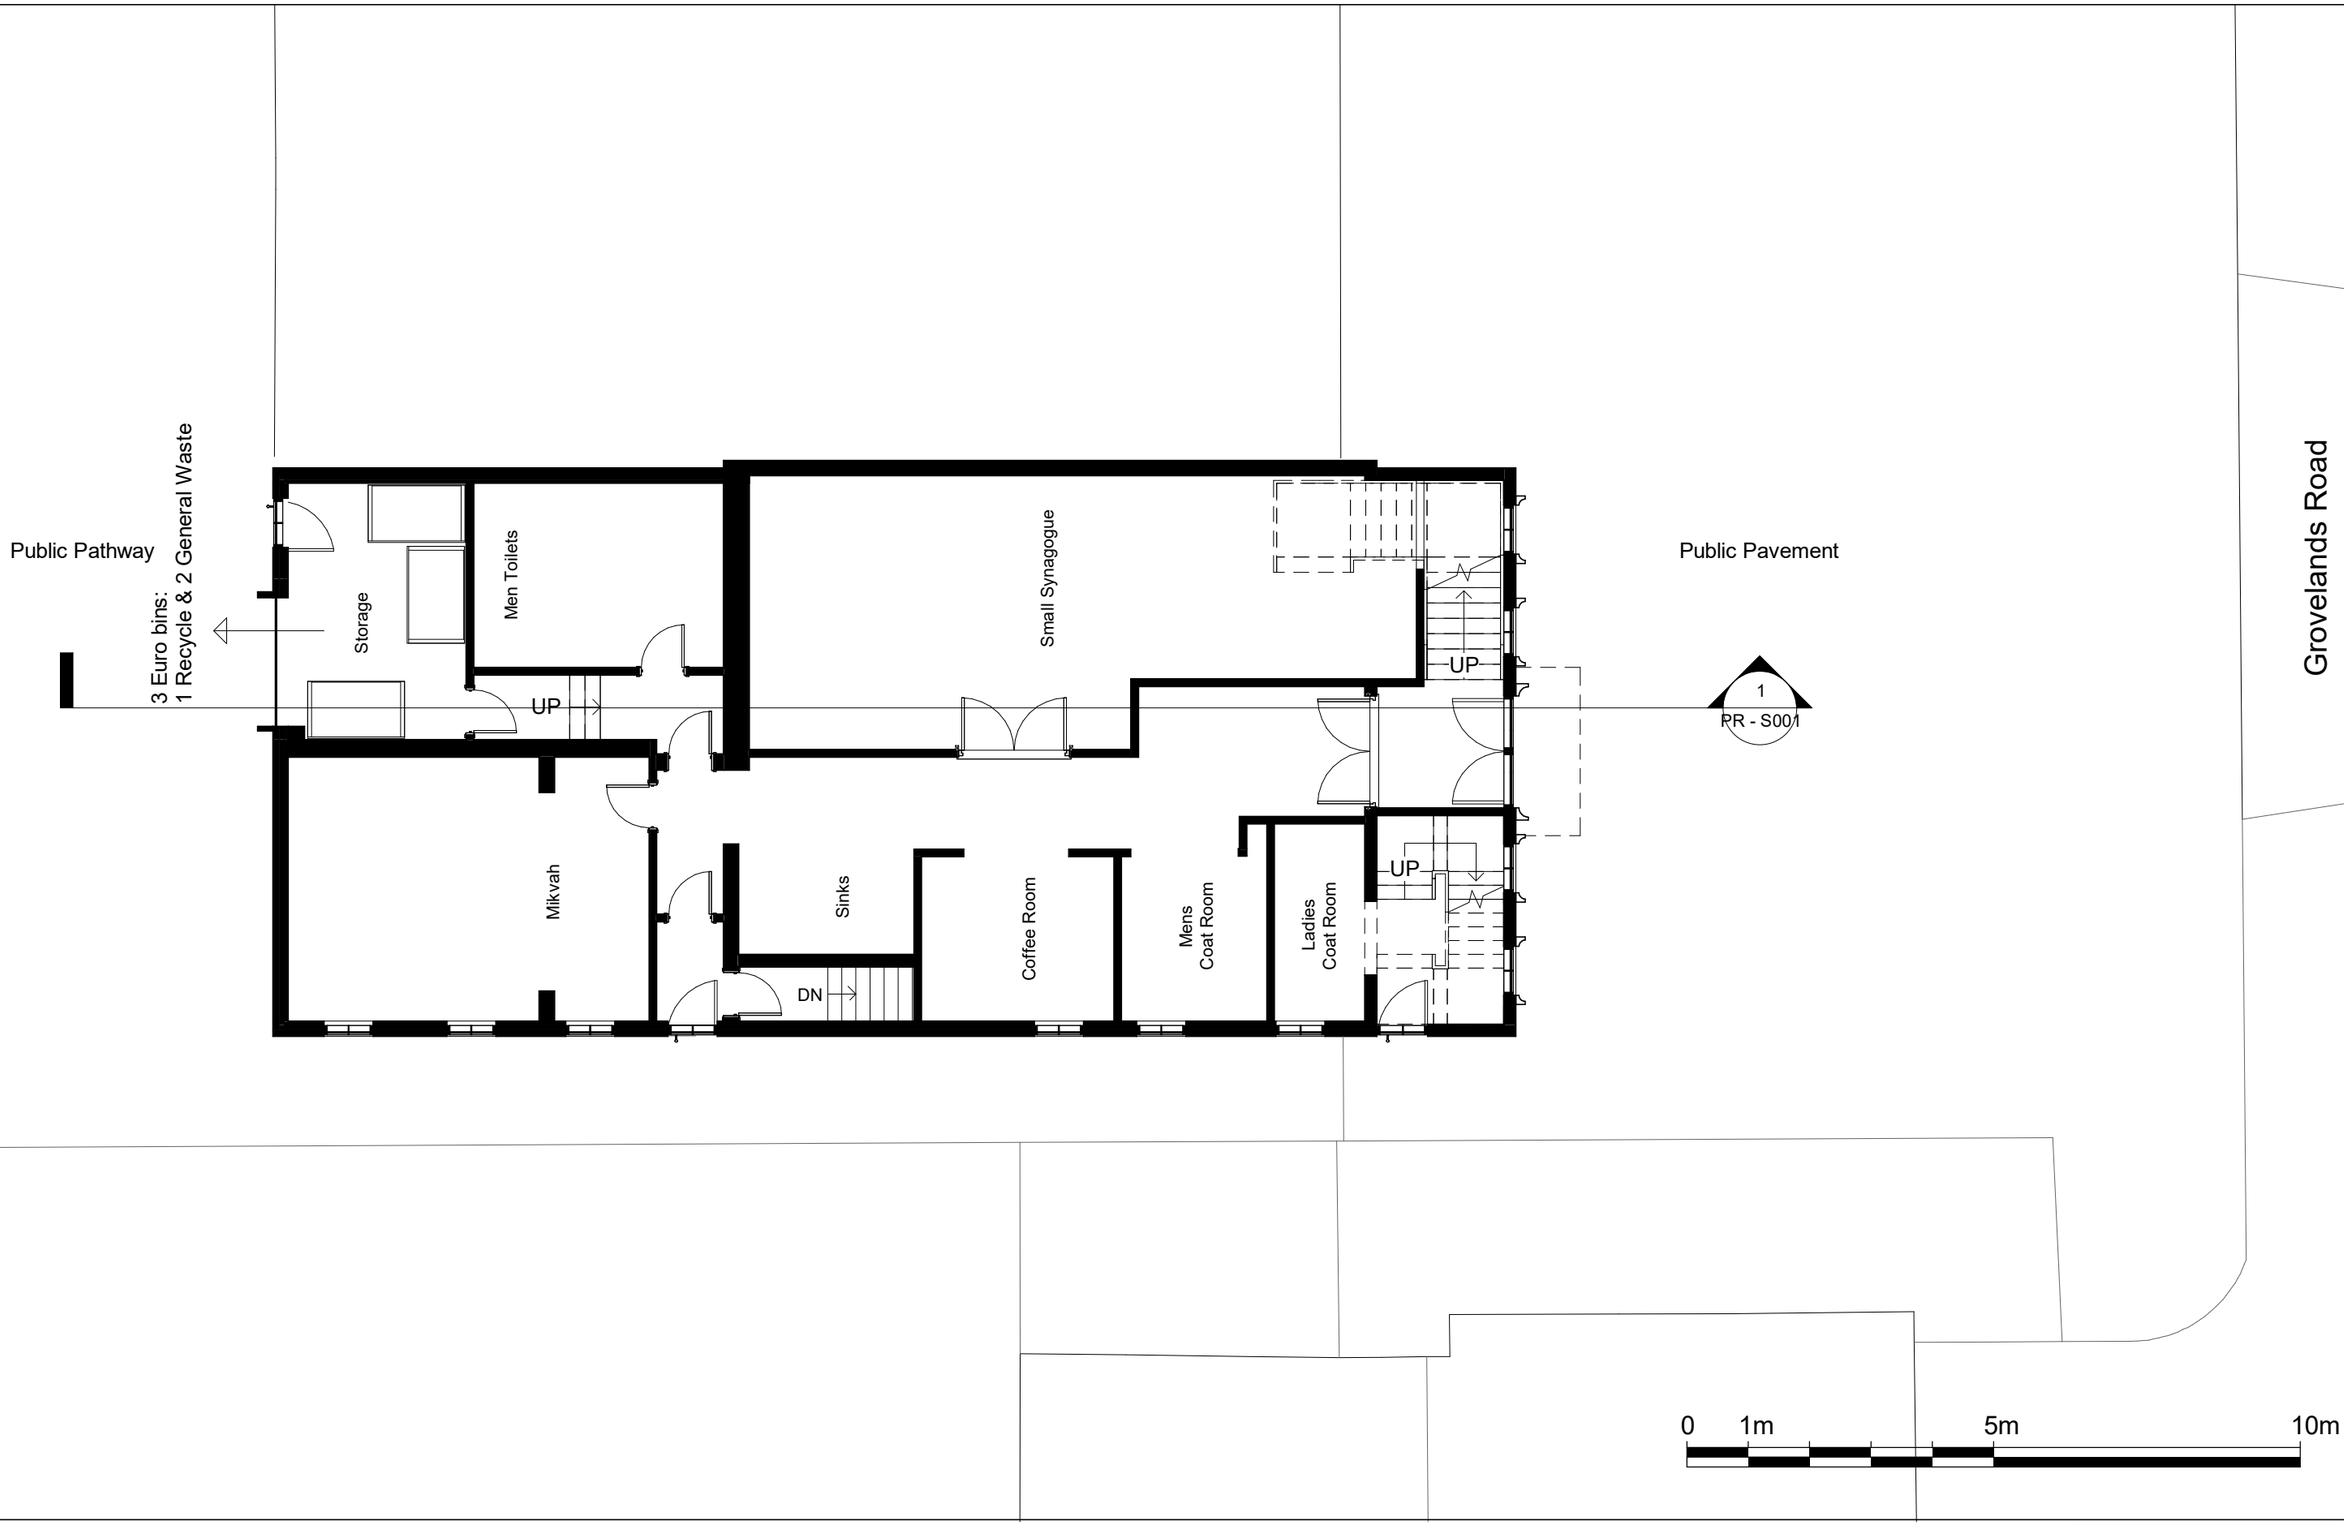

NOTES.
CONTRACTORS MUST VERIFY ALL DIMENIONS AT THE
SITE BEFORE COMENCING ANY WORK.

NO CONSTRUCTION WORK BEFORE BUILDING CONTROL
APPROVEL AND STRUCTURAL ENGINEER CONFIRMATION.

ANY DISCREPANCIES TO BE REPORTED TO GRIDKUNE.
ALL DRAWINGS ARE TO BE READ IN CONJUNCTION WITH
ALL RELEVANT DRAWINGS AND SPECIFICATIONS.

Rev	Description	Date

PROJECT TITLE

47, Grovelands Road, Haringay, London, N15 6BT

DRAWING TITLE


Proposed Ground Floor


CLIENT

Mr Hailbroun

Date	Project number	DRWAING NUMBER	Scale (@ A3)	Drawn by
Oct 26	5486	PR - P001	1 : 100	Aswathy

SAA PLANNING SERVICES

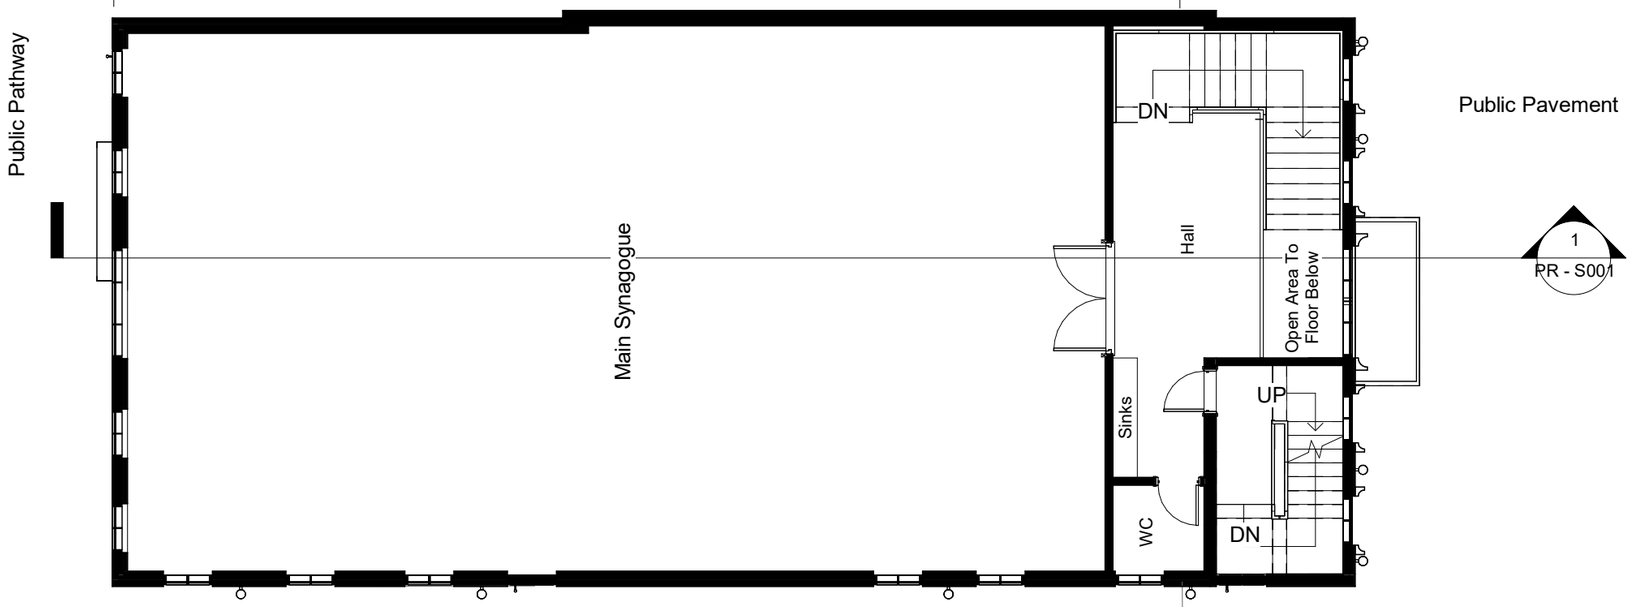

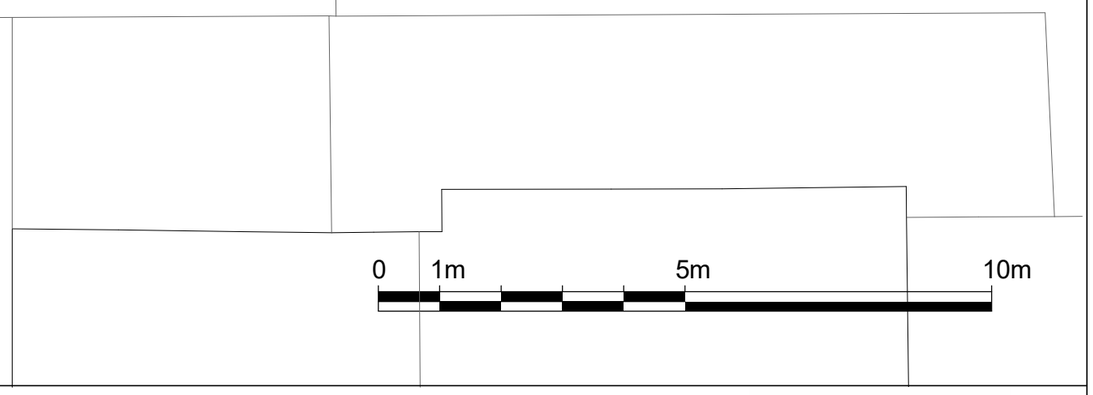

N

NOTES.
CONTRACTORS MUST VERIFY ALL DIMENIONS AT THE
SITE BEFORE COMENCING ANY WORK.

NO CONSTRUCTION WORK BEFORE BUILDING CONTROL
APPROVEL AND STRUCTURAL ENGINEER CONFIRMATION.

ANY DISCREPANCIES TO BE REPORTED TO GRIDKUNE.
ALL DRAWINGS ARE TO BE READ IN CONJUNCTION WITH
ALL RELEVANT DRAWINGS AND SPECIFICATIONS.

Rev	Description	Date

PROJECT TITLE

47, Grovelands Road, Haringay, London, N15 6BT

DRAWING TITLE


Proposed First Floor

CLIENT

Mr Hailbroun

Date	Project number	DRWAING NUMBER	Scale (@ A3)	Drawn by
Oct 26	5486	PR - P002	1 : 100	Sara

SAM PLANNING SERVICES

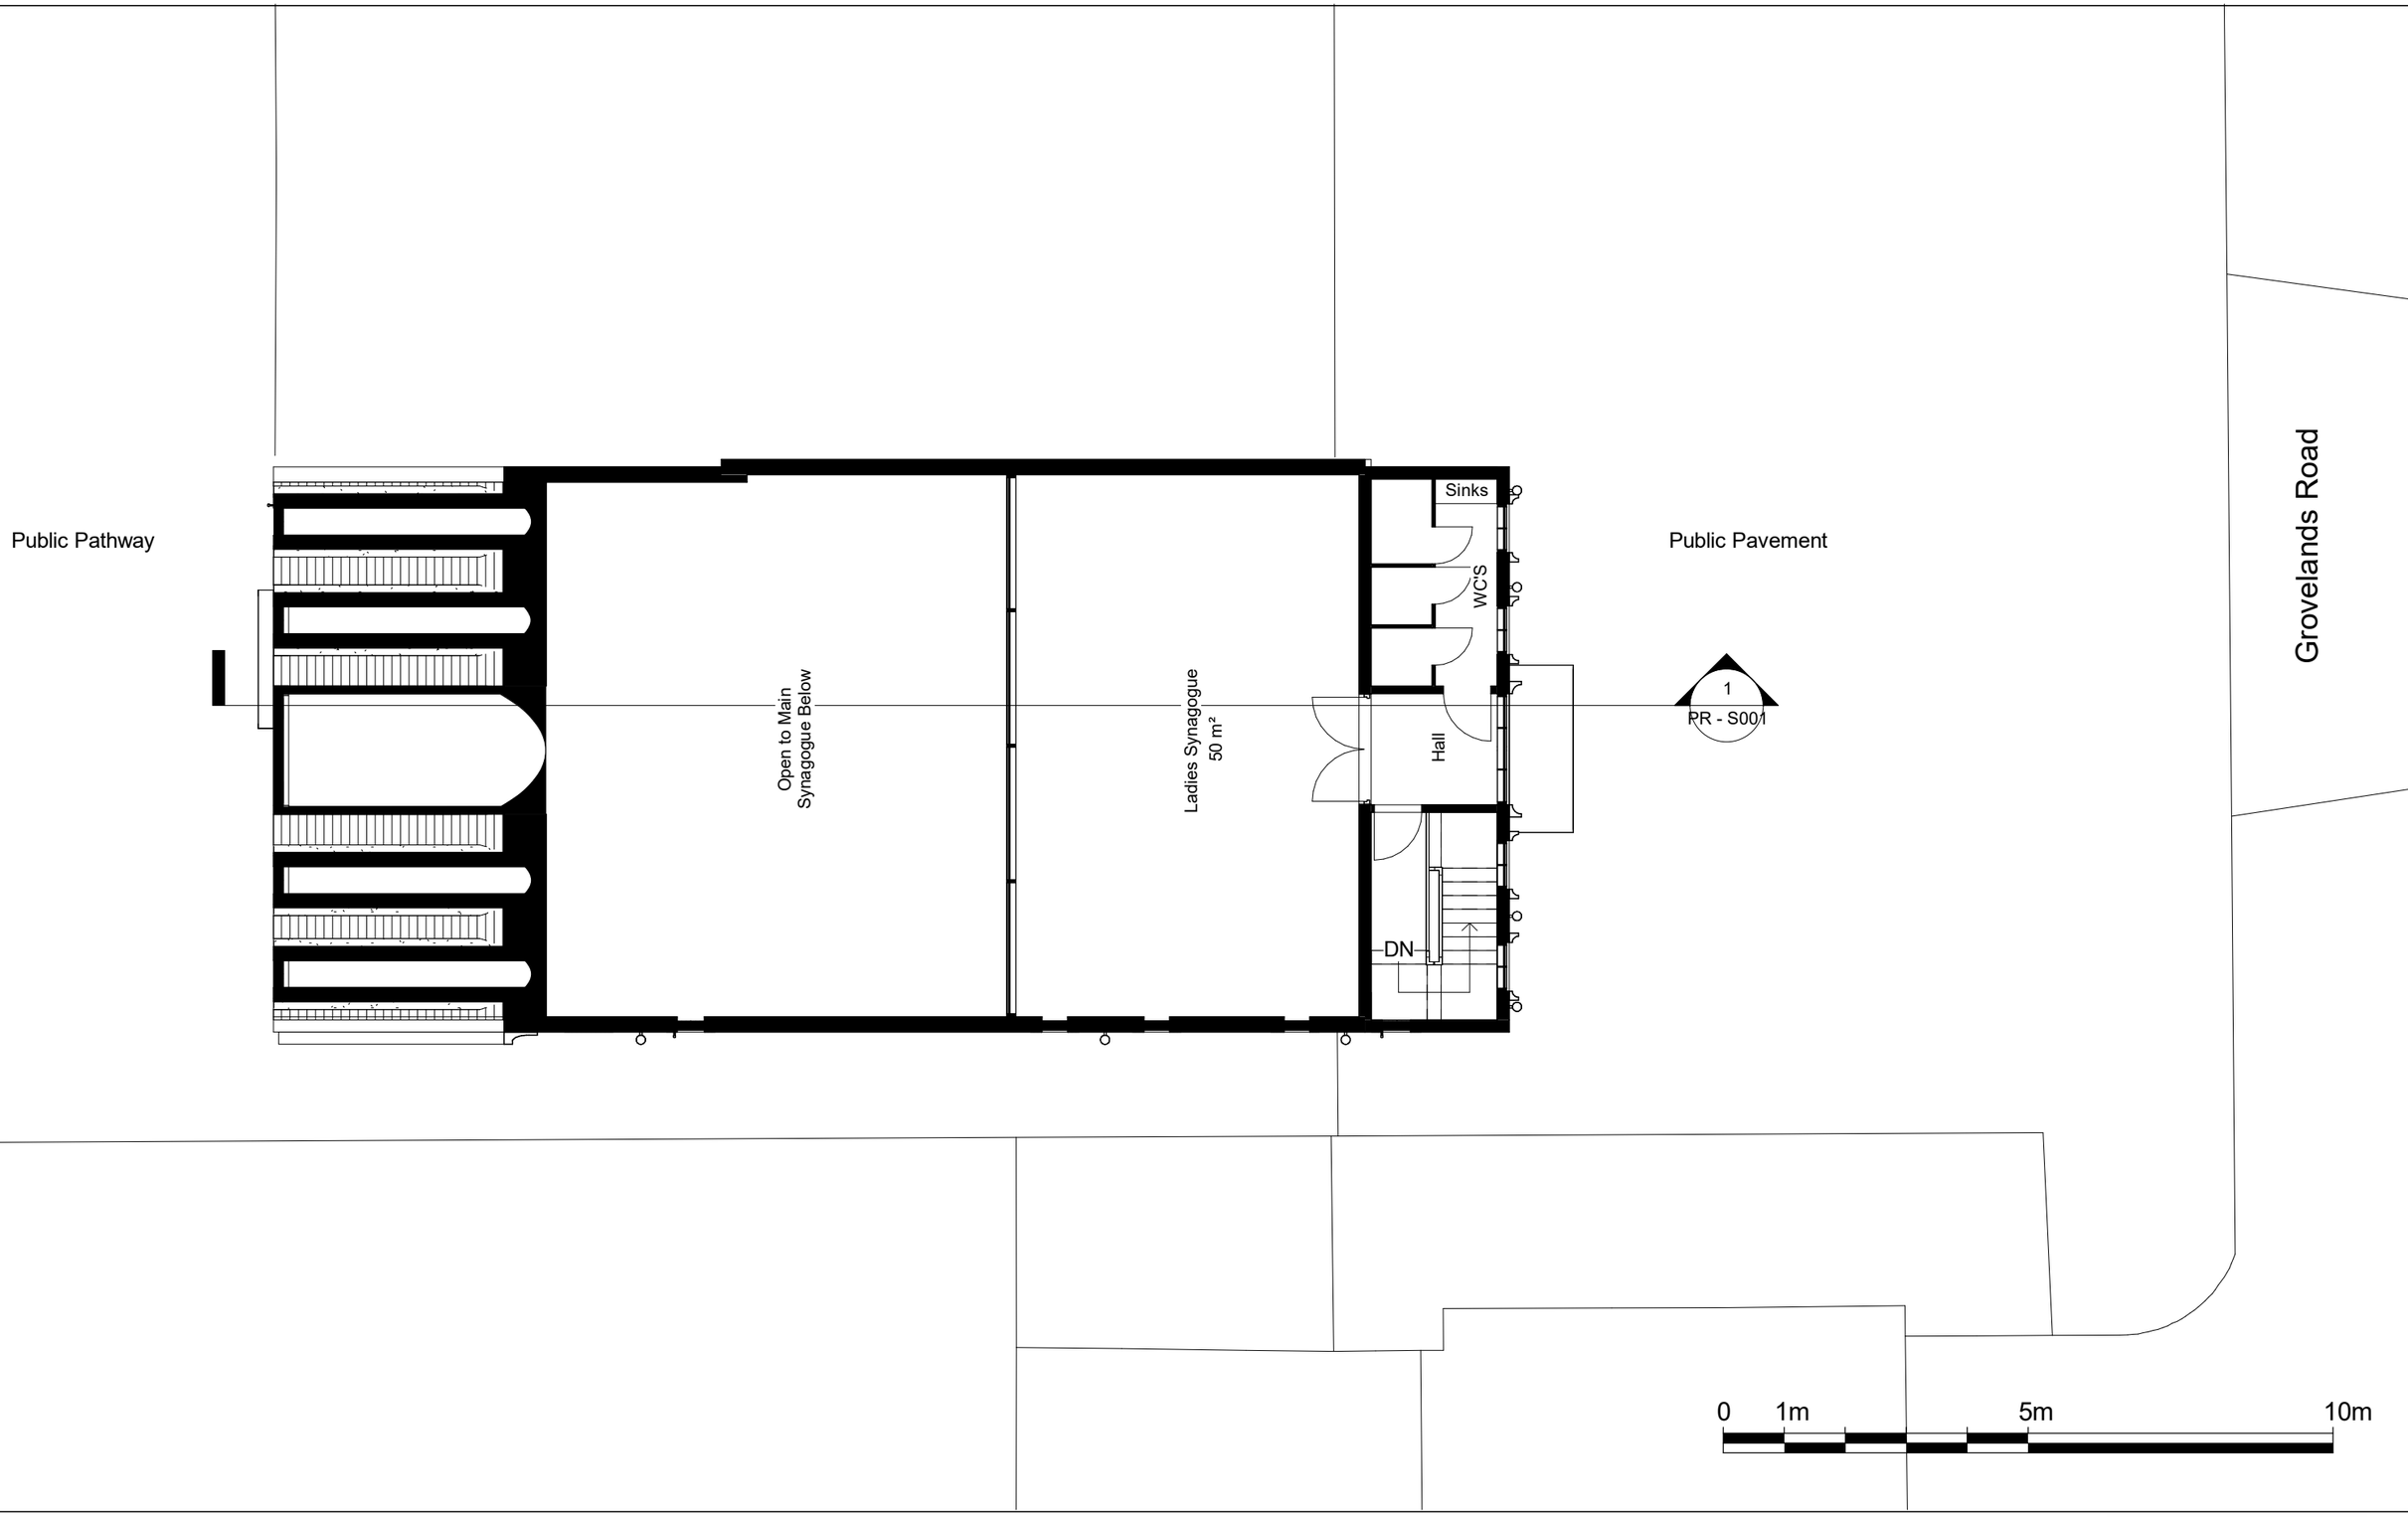

N

NOTES.
CONTRACTORS MUST VERIFY ALL DIMENIONS AT THE
SITE BEFORE COMENCING ANY WORK.

NO CONSTRUCTION WORK BEFORE BUILDING CONTROL
APPROVEL AND STRUCTURAL ENGINEER CONFIRMATION.

ANY DISCREPANCIES TO BE REPORTED TO GRIDKUNE.
ALL DRAWINGS ARE TO BE READ IN CONJUNCTION WITH
ALL RELEVANT DRAWINGS AND SPECIFICATIONS.

Rev	Description	Date

PROJECT TITLE

47, Grovelands Road, Haringay, London, N15 6BT

DRAWING TITLE


Proposed Second Floor

CLIENT

Mr Hailbroun

Date	Project number	DRWAING NUMBER	Scale (@ A3)	Drawn by
Oct 26	5486	PR - P003	1 : 100	Aswathy

SAM PLANNING SERVICES

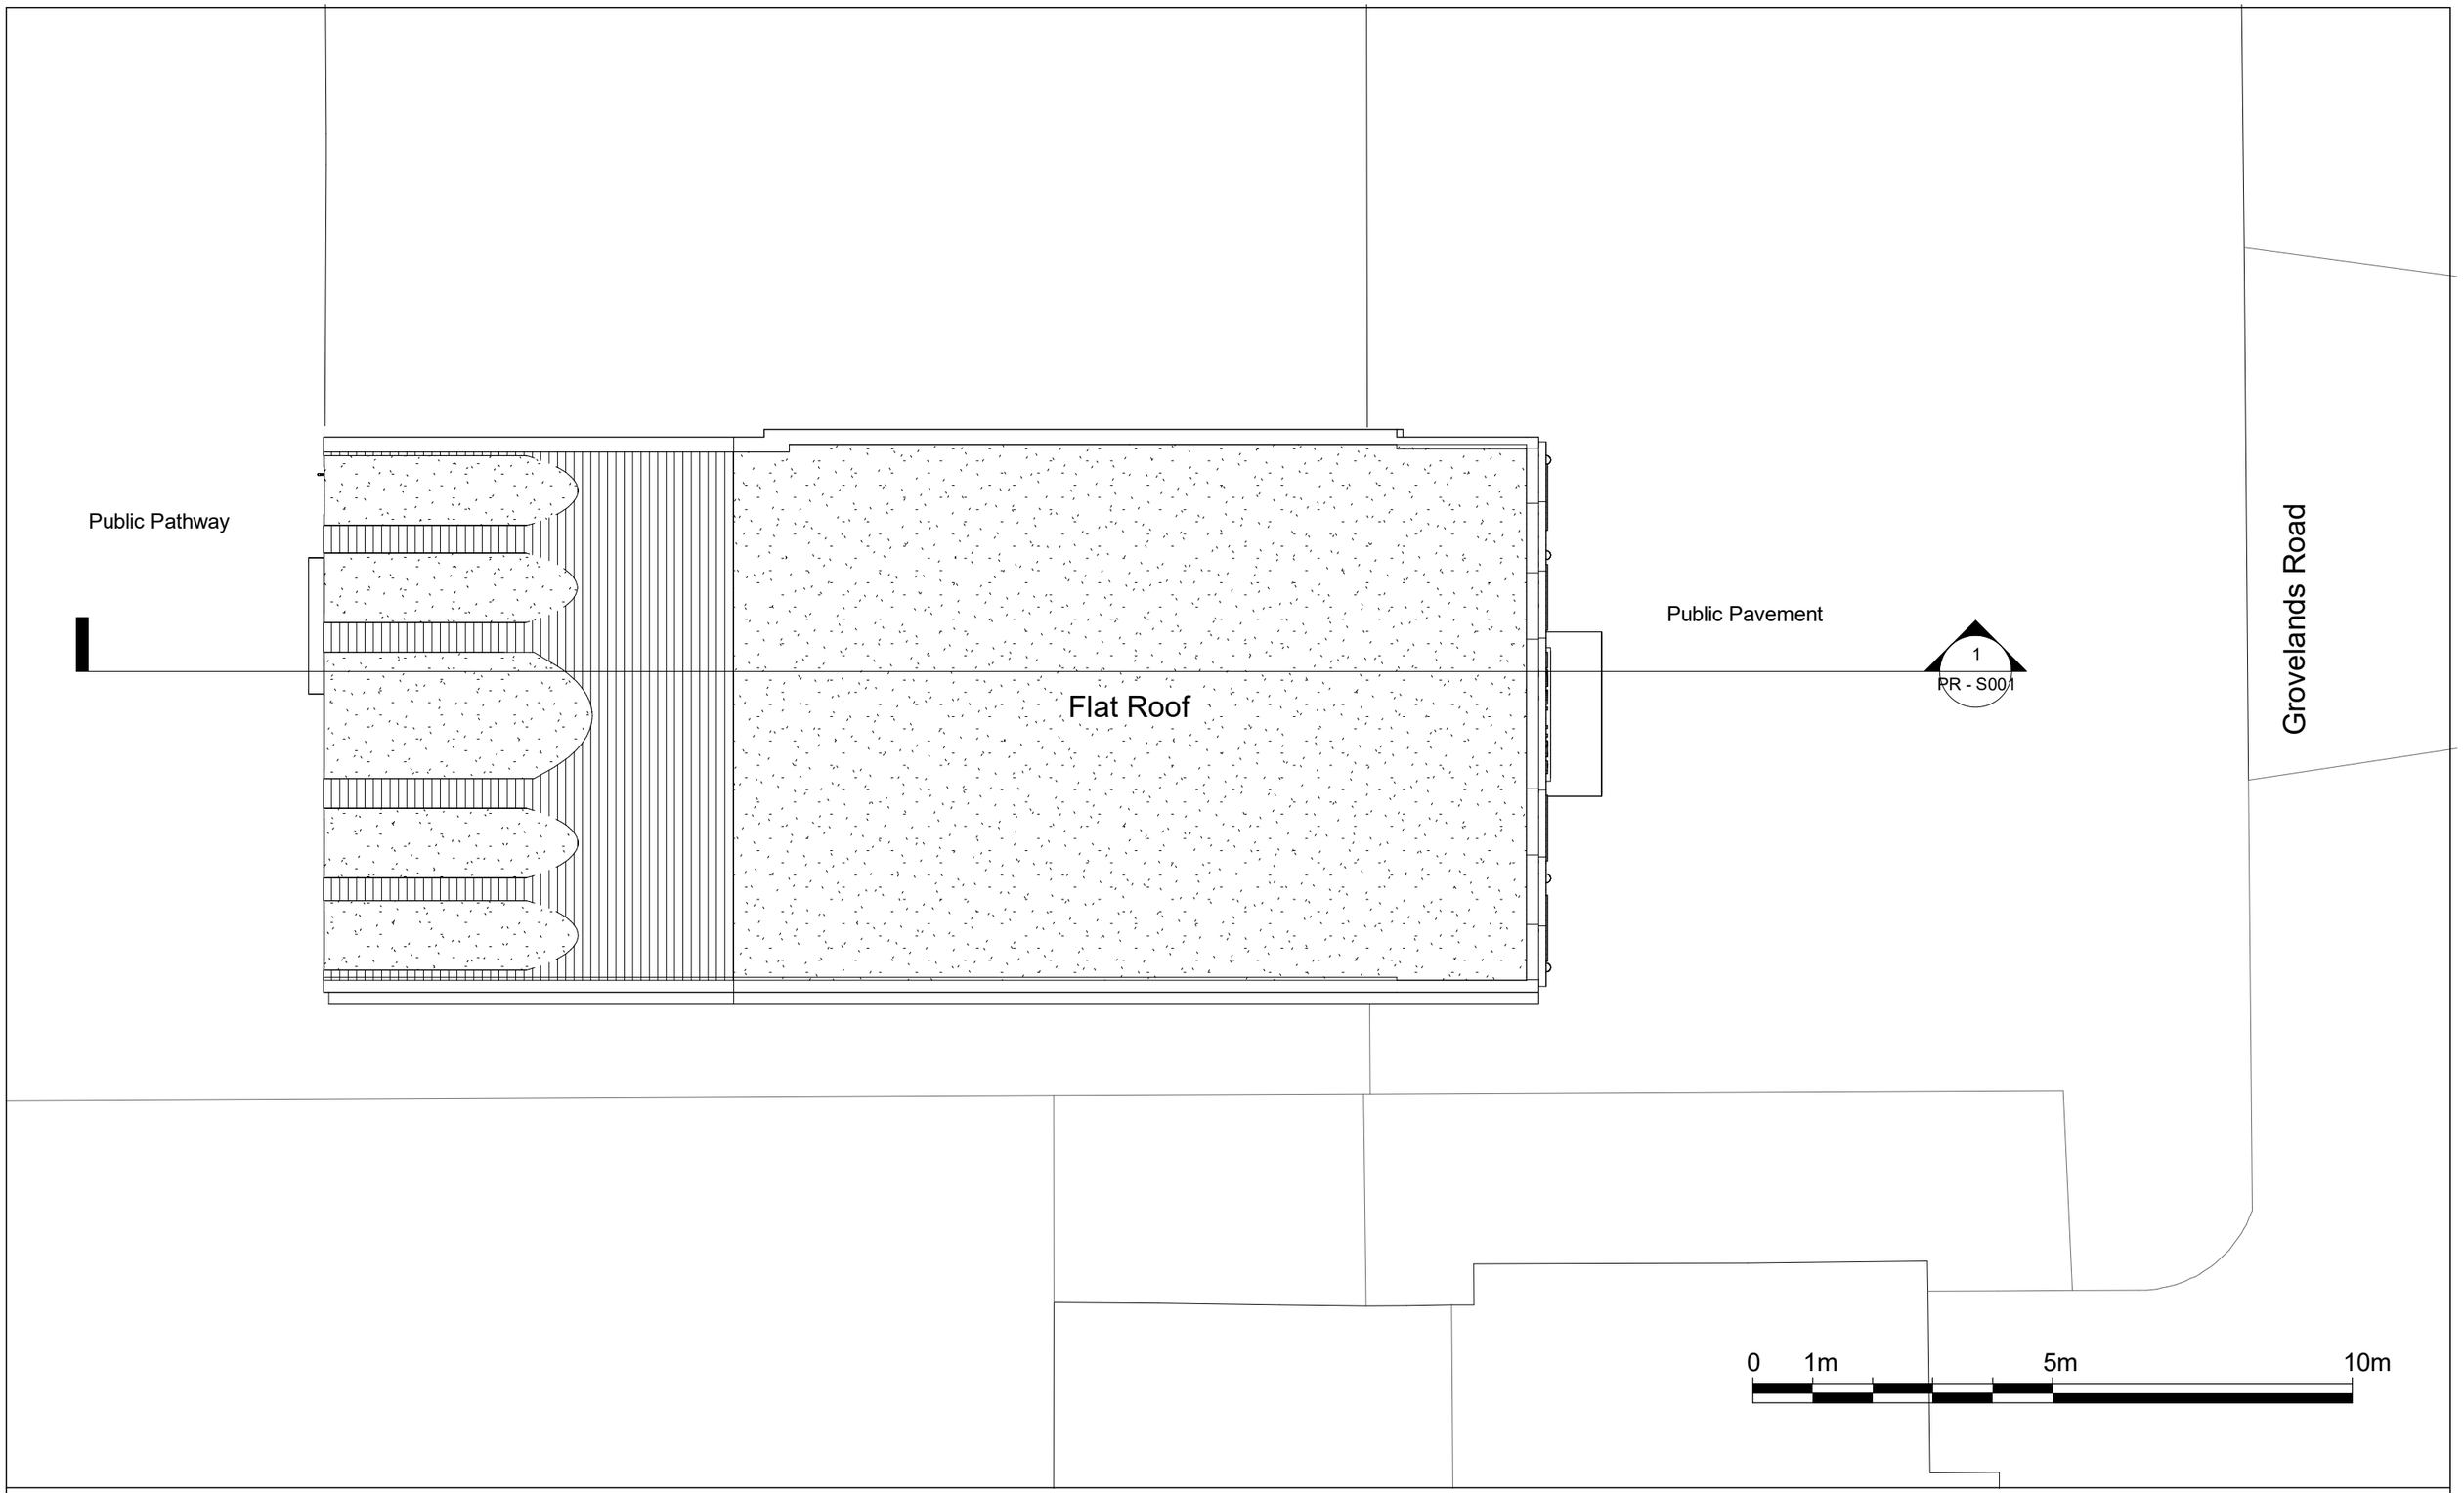

N

NOTES.
CONTRACTORS MUST VERIFY ALL DIMENIONS AT THE
SITE BEFORE COMENCING ANY WORK.

NO CONSTRUCTION WORK BEFORE BUILDING CONTROL
APPROVEL AND STRUCTURAL ENGINEER CONFIRMATION.

ANY DISCREPANCIES TO BE REPORTED TO GRIDKUNE.
ALL DRAWINGS ARE TO BE READ IN CONJUNCTION WITH
ALL RELEVANT DRAWINGS AND SPECIFICATIONS.

Rev	Description	Date

PROJECT TITLE

47, Grovelands Road, Haringay, London, N15 6BT

DRAWING TITLE


Proposed Roof Plan

CLIENT

Mr Hailbroun

Date	Project number	DRWAING NUMBER	Scale (@ A3)	Drawn by
Oct 26	5486	PR - P004	1 : 100	Aswathy

PLANNING SERVICES

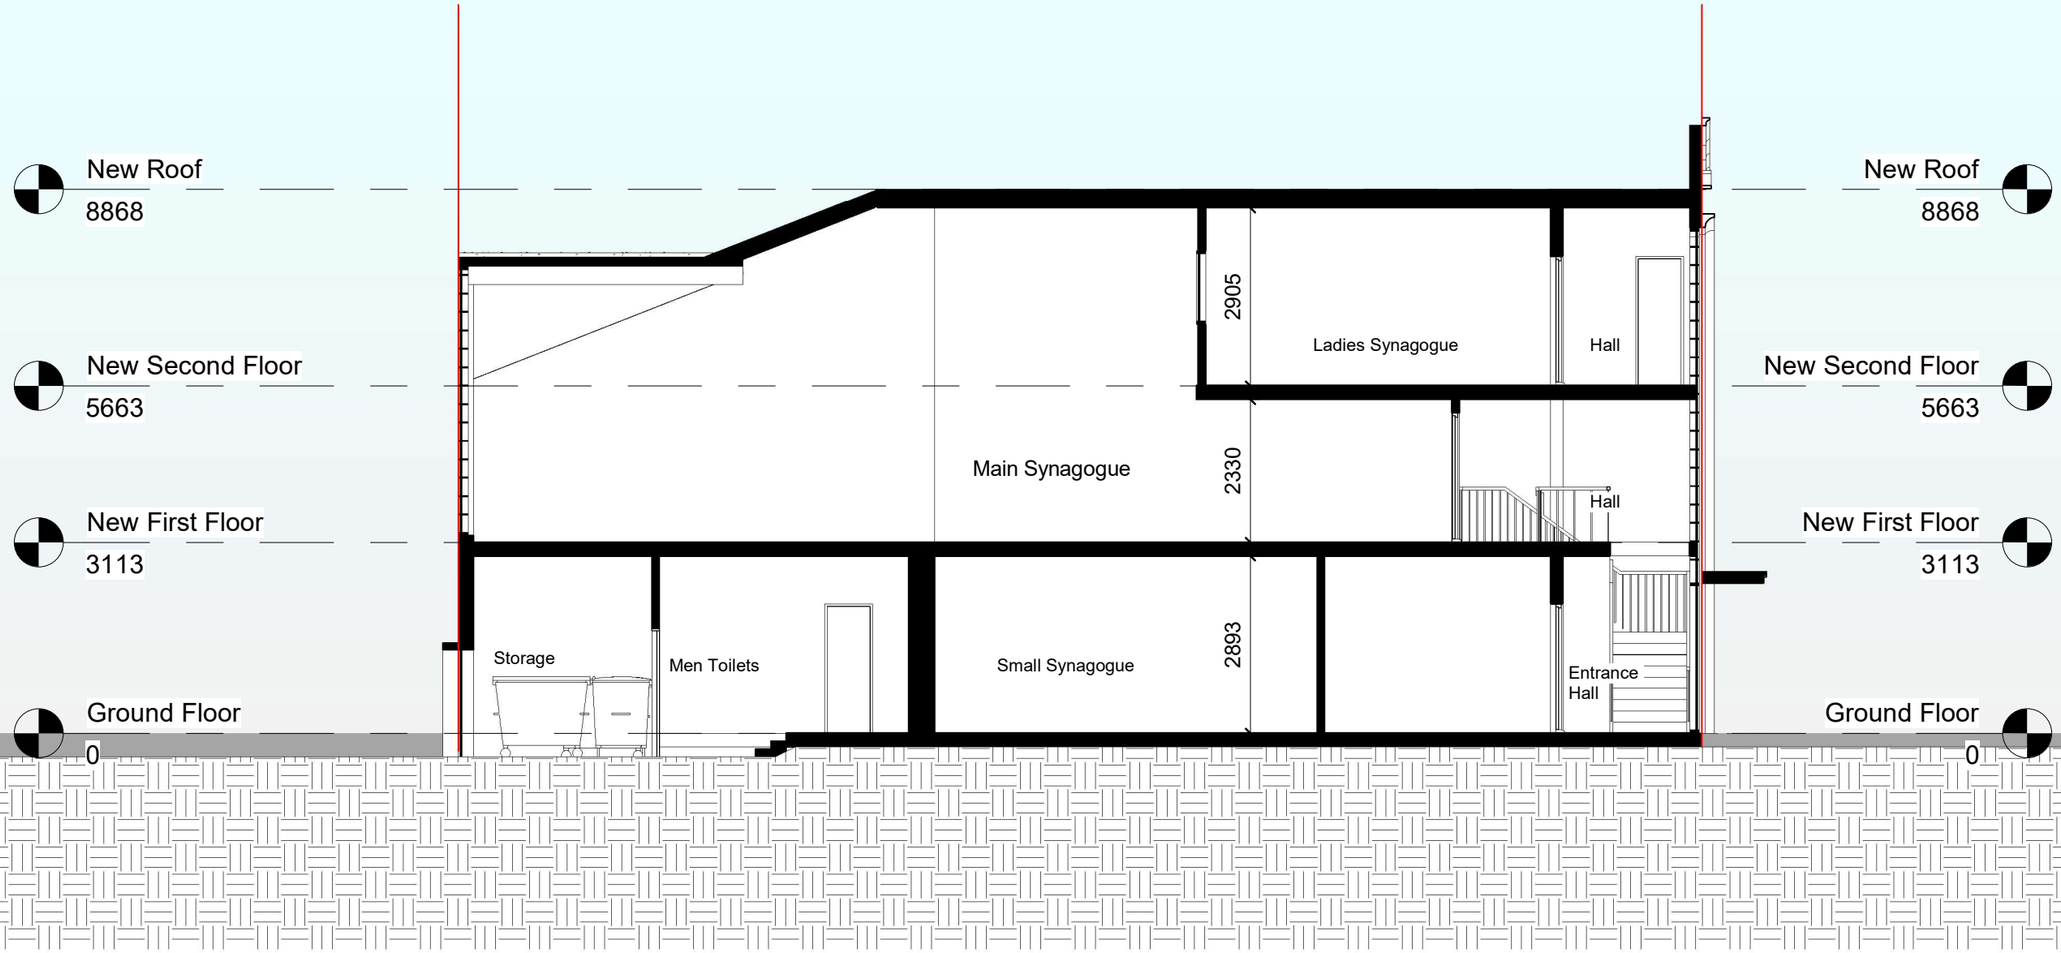

0 1m 5m 10m

NOTES.
CONTRACTORS MUST VERIFY ALL DIMENIONS AT THE
SITE BEFORE COMENCING ANY WORK.

NO CONSTRUCTION WORK BEFORE BUILDING CONTROL
APPROVEL AND STRUCTURAL ENGINEER CONFIRMATION.

ANY DISCREPANCIES TO BE REPORTED TO GRIDKUNE.
ALL DRAWINGS ARE TO BE READ IN CONJUNCTION WITH
ALL RELEVANT DRAWINGS AND SPECIFICATIONS.

Rev	Description	Date

PROJECT TITLE

47, Grovelands Road, Haringay, London, N15 6BT

DRAWING TITLE


Proposed Section AA

CLIENT

Mr Hailbroun

Date	Project number	DRWAING NUMBER	Scale (@ A3)	Drawn by
Oct 26	5486	PR - S001	1 : 100	Aswathy

PLANNING SERVICES

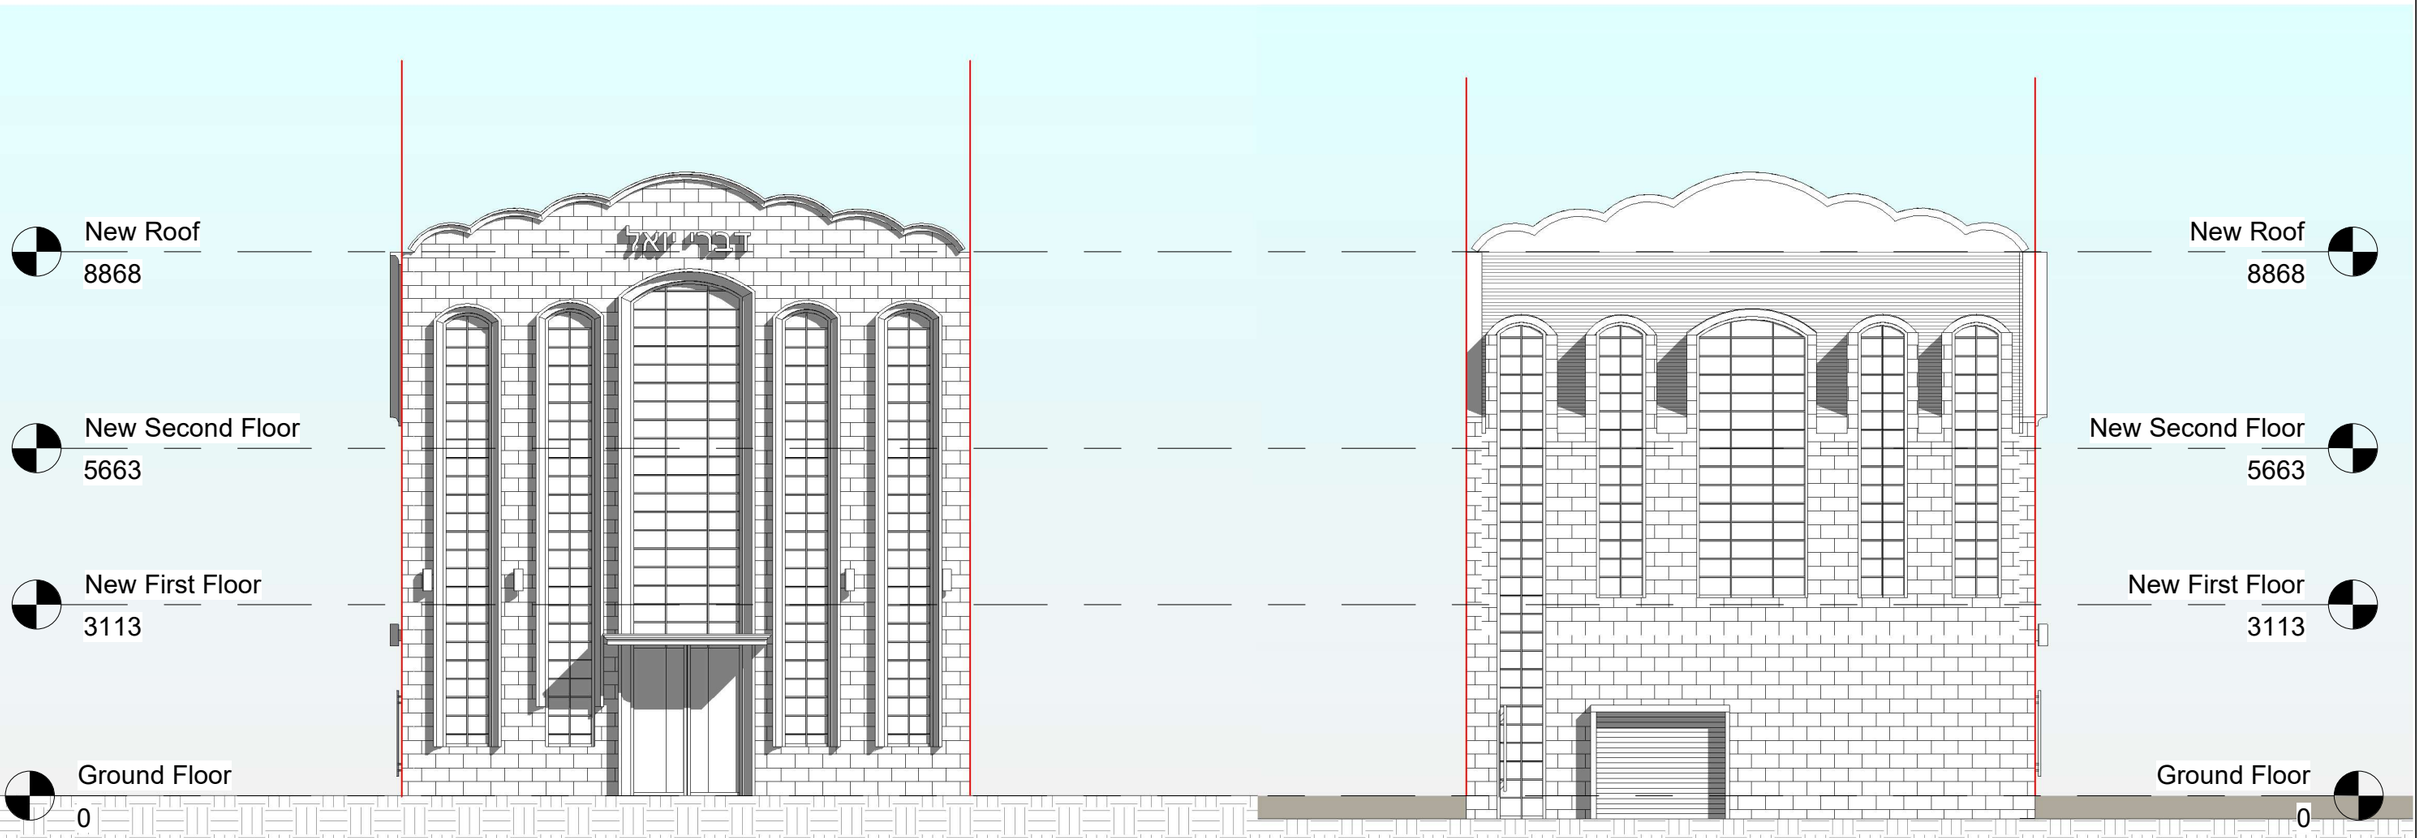

1 Front
1 : 100

2 Rear
1 : 100

0 1m 5m 10m

NOTES.
CONTRACTORS MUST VERIFY ALL DIMENIONS AT THE
SITE BEFORE COMENCING ANY WORK.

NO CONSTRUCTION WORK BEFORE BUILDING CONTROL
APPROVEL AND STRUCTURAL ENGINEER CONFIRMATION.

ANY DISCREPANCIES TO BE REPORTED TO GRIDKUNE.
ALL DRAWINGS ARE TO BE READ IN CONJUNCTION WITH
ALL RELEVANT DRAWINGS AND SPECIFICATIONS.

Rev	Description	Date


PROJECT TITLE
47, Grovelands Road, Haringay, London, N15 6BT

DRAWING TITLE
Proposed Front & Rear Elevations

CLIENT
Mr Hailbroun

Date	Project number	DRWAING NUMBER	Scale (@ A3)	Drawn by
Oct 26	5486	PR - E001	1 : 100	Aswathy

SAM PLANNING SERVICES

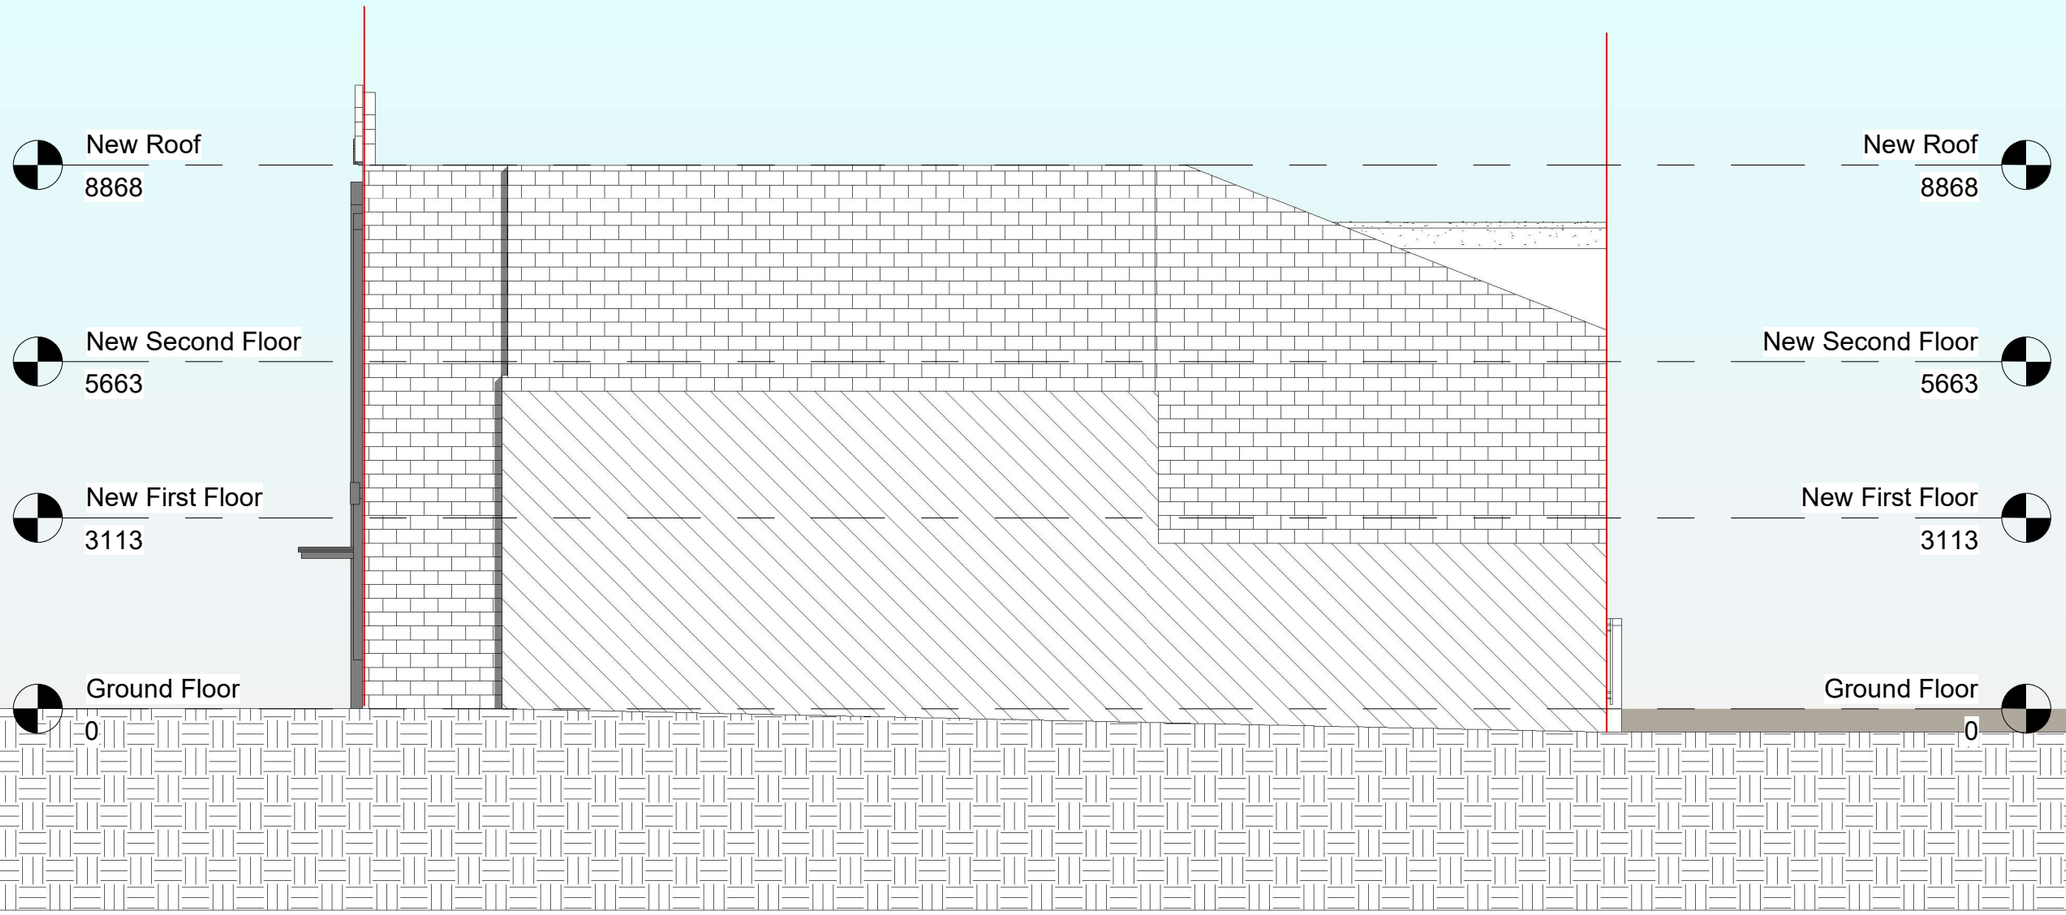

0 1m 5m 10m

NOTES.
CONTRACTORS MUST VERIFY ALL DIMENIONS AT THE
SITE BEFORE COMENCING ANY WORK.

NO CONSTRUCTION WORK BEFORE BUILDING CONTROL
APPROVEL AND STRUCTURAL ENGINEER CONFIRMATION.

ANY DISCREPANCIES TO BE REPORTED TO GRIDKUNE.
ALL DRAWINGS ARE TO BE READ IN CONJUNCTION WITH
ALL RELEVANT DRAWINGS AND SPECIFICATIONS.

Rev	Description	Date

PROJECT TITLE

47, Grovelands Road, Haringay, London, N15 6BT

DRAWING TITLE


Proposed Side Elevation 1

CLIENT

Mr Hailbroun

Date	Project number	DRWAING NUMBER	Scale (@ A3)	Drawn by
Oct 26	5486	PR - E002	1 : 100	Aswathy

SAM PLANNING SERVICES

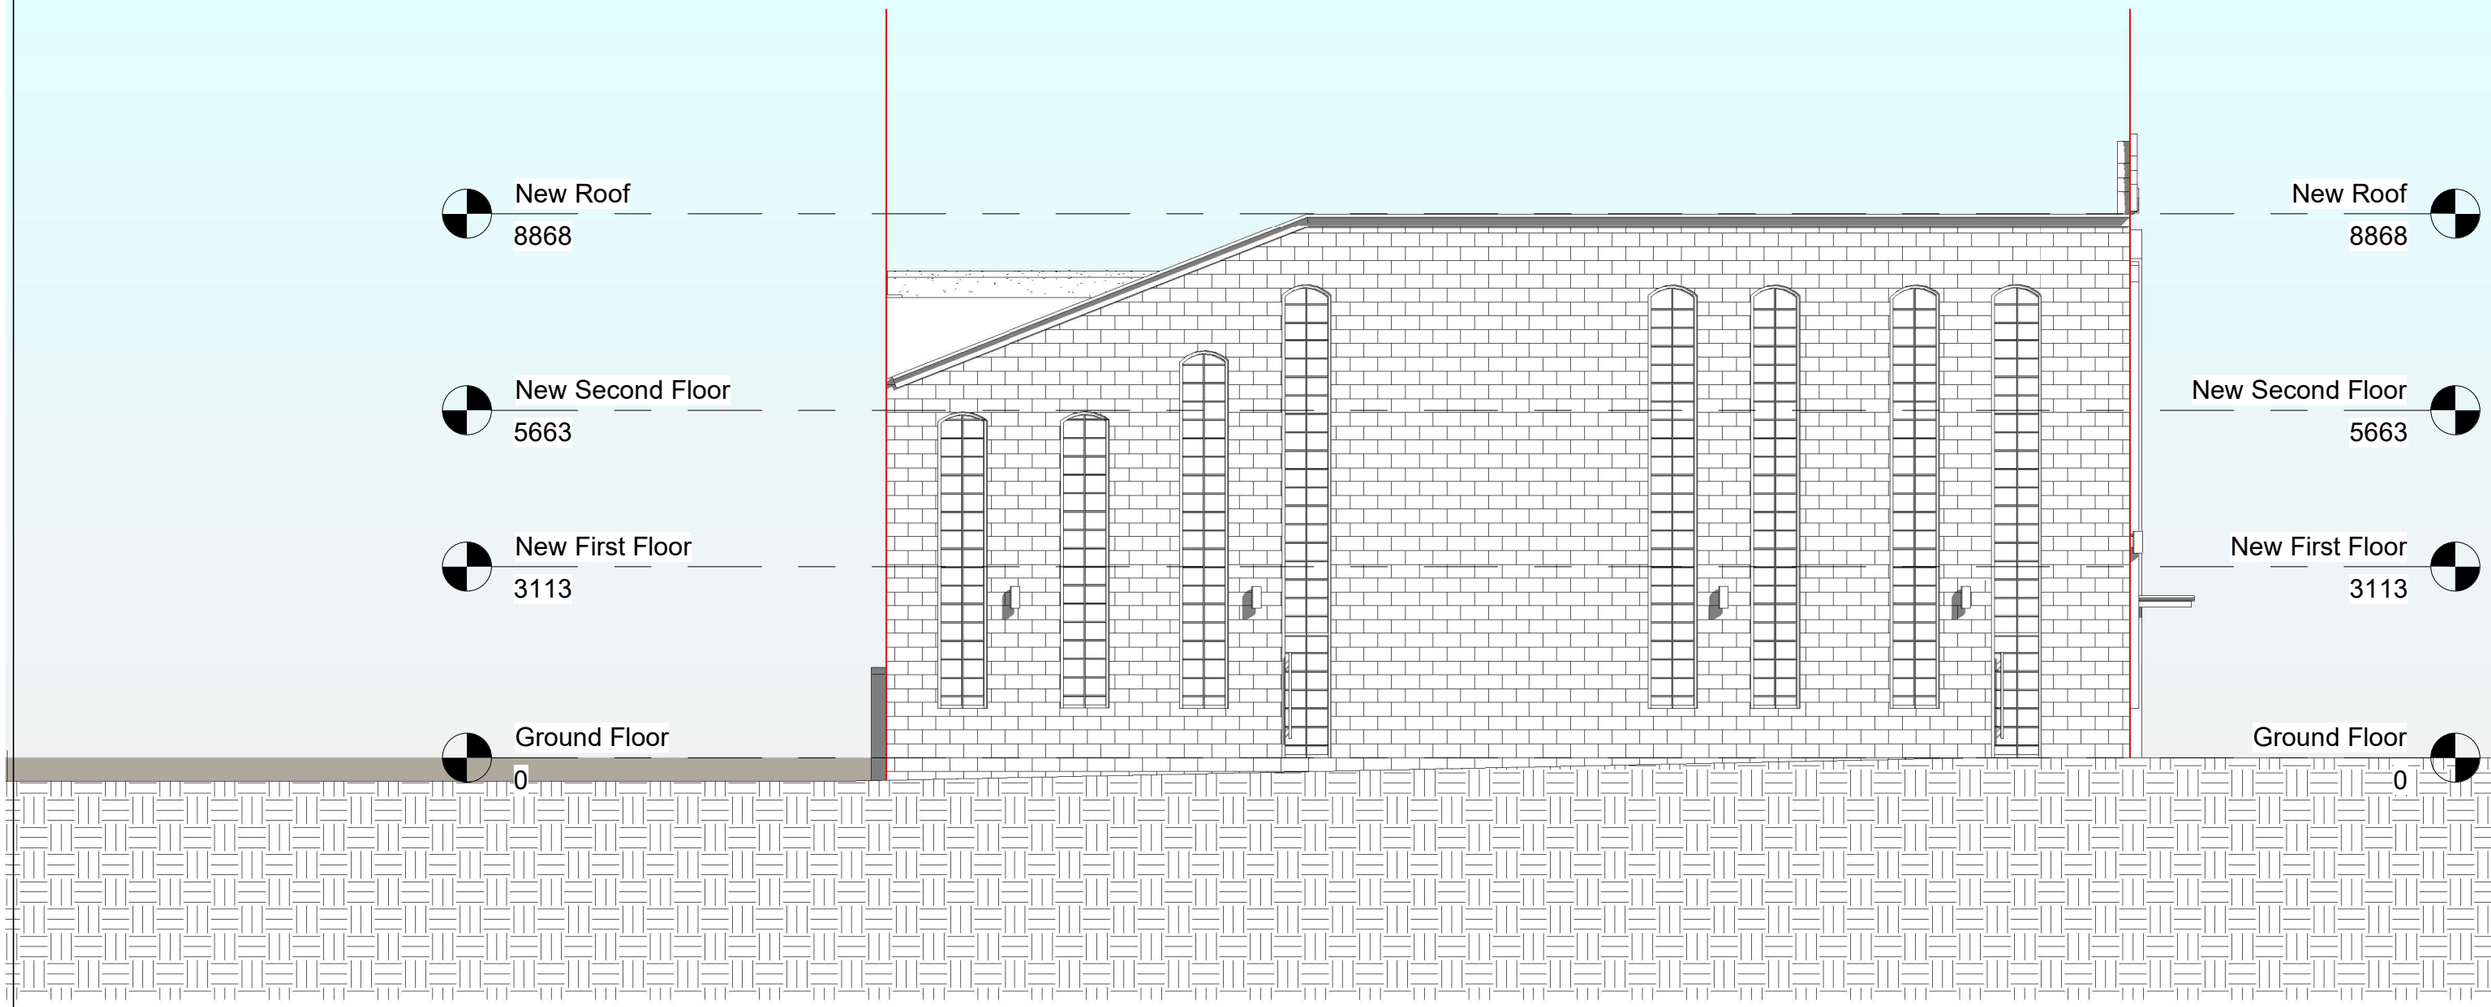

0 1m 5m 10m

NOTES.
CONTRACTORS MUST VERIFY ALL DIMENIONS AT THE
SITE BEFORE COMENCING ANY WORK.

NO CONSTRUCTION WORK BEFORE BUILDING CONTROL
APPROVEL AND STRUCTURAL ENGINEER CONFIRMATION.

ANY DISCREPANCIES TO BE REPORTED TO GRIDKUNE.
ALL DRAWINGS ARE TO BE READ IN CONJUNCTION WITH
ALL RELEVANT DRAWINGS AND SPECIFICATIONS.

Rev	Description	Date

PROJECT TITLE

47, Grovelands Road, Haringay, London, N15 6BT

DRAWING TITLE


Proposed Side Elevation 2

CLIENT

Mr Hailbroun

Date	Project number	DRWAING NUMBER	Scale (@ A3)	Drawn by
Oct 26	5486	PR - E003	1 : 100	Aswathy

PLANNING SERVICES

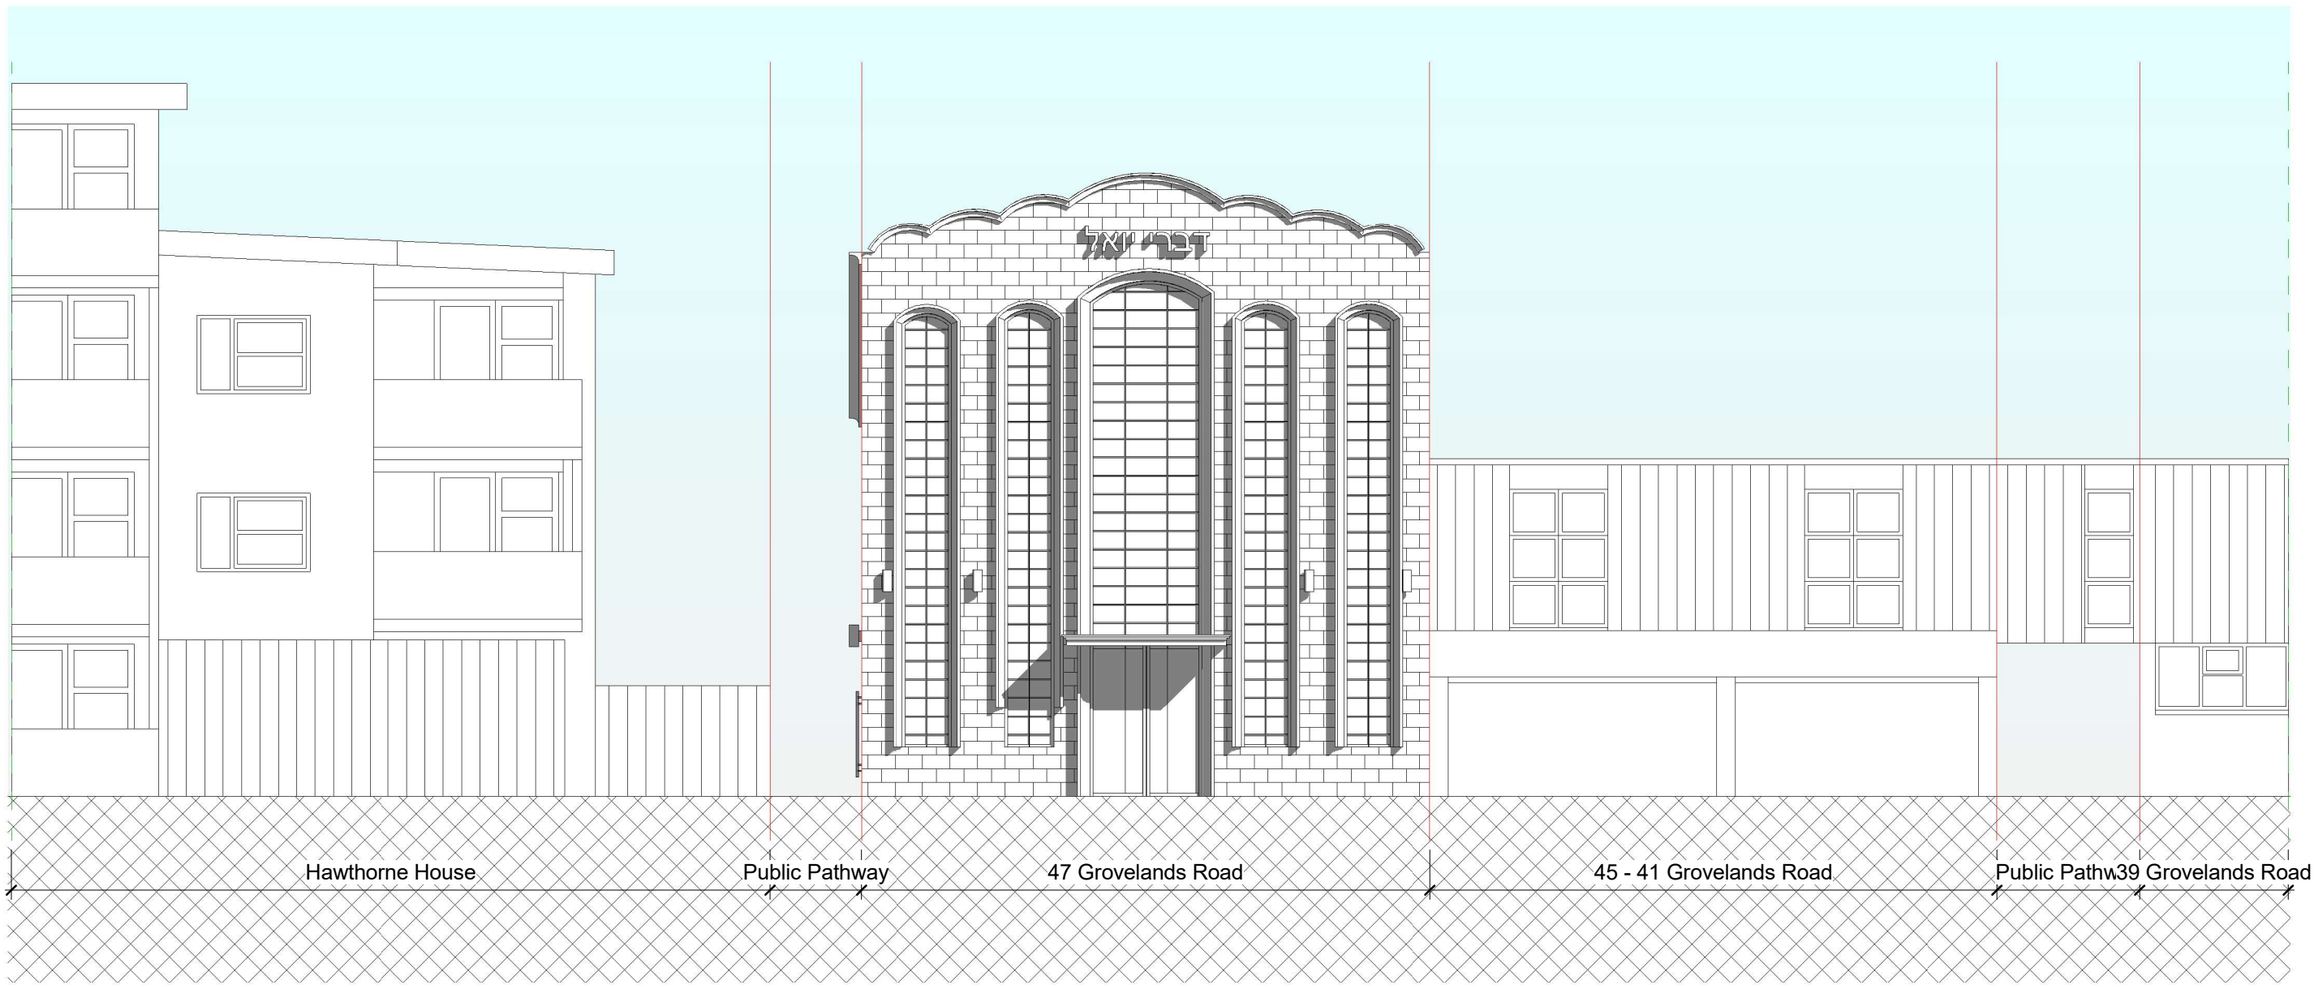

0 1m 5m 10m

NOTES.
CONTRACTORS MUST VERIFY ALL DIMENIONS AT THE
SITE BEFORE COMENCING ANY WORK.

NO CONSTRUCTION WORK BEFORE BUILDING CONTROL
APPROVEL AND STRUCTURAL ENGINEER CONFIRMATION.

ANY DISCREPANCIES TO BE REPORTED TO GRIDKUNE.
ALL DRAWINGS ARE TO BE READ IN CONJUNCTION WITH
ALL RELEVANT DRAWINGS AND SPECIFICATIONS.

Rev	Description	Date

PROJECT TITLE

47, Grovelands Road, Haringay, London, N15 6BT

DRAWING TITLE

Proposed Streetscene

CLIENT

Mr Hailbroun

Date	Project number	DRWAING NUMBER	Scale (@ A3)	Drawn by
Oct 26	5486	PR - E004	1 : 100	Aswathy

PLANNING SERVICES