
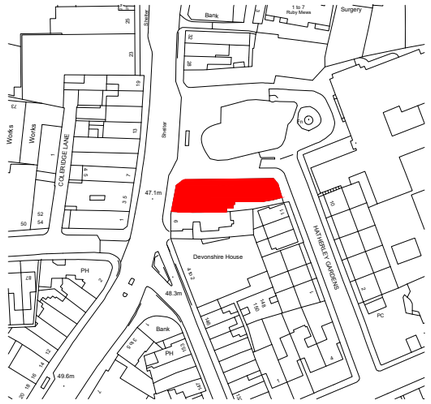


SITE PLAN
(SCALE 1:1250)

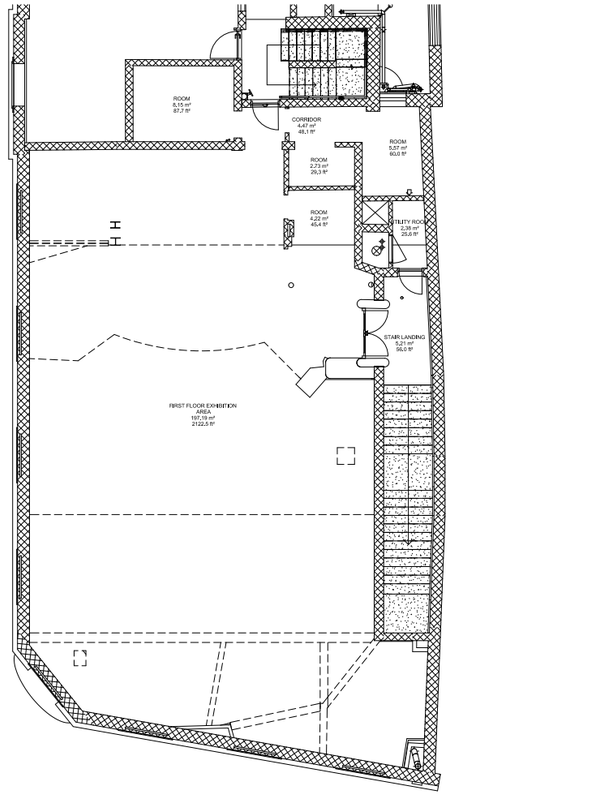

FIRST FLOOR
(Scale 1:100 @ A1)

0m 1 2 3 4 5 10

NOTES

This drawing and all the information shown is the property of Dazaine LLP and shall not be copied in whole, or in part, or used for any other purpose without written permission of the company.

All figured dimensions are to take precedence over scaled dimensions. All dimensions are to be checked on site. Any discrepancies must be reported to the Designer for verification prior to commencement of the affected works.

If this Auto CAD drawing is being read by any system other than Auto CAD it should be checked against an original hard copy printed by Dazaine LLP. Dazaine LLP cannot accept liability for omissions.

The original measured survey was undertaken by

Rev	Date	Description	Drn
..			

LISTED BUILDING CONSENT

DAZAINE

WWW.DAZAINE.CO.UK

Client
PPR Estates

Project
8 The Broadway
Crouch End
N8 9SX

Drawing Title
LISTED BUILDING CONSENT
Existing
First Floor Plan

Scale	Sheet Size
noted	A1
Date	Drawn by
05.10.2026	CP

Drawing No. EXFF100 (Structure)

Rev