
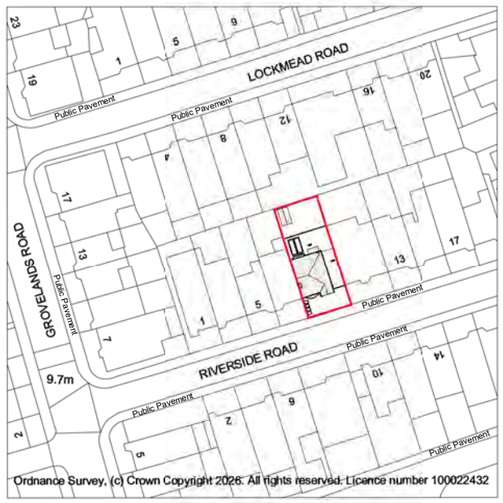


1 Os Map

1 : 1250

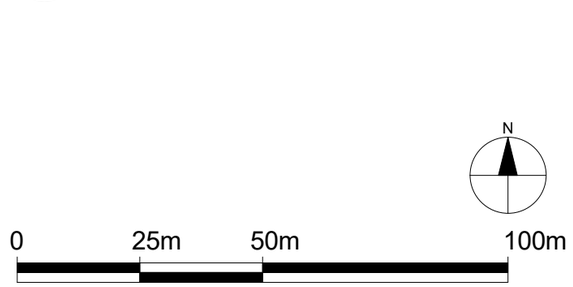


SCALE 1:1250

Property Boundary

Property Boundary Area= 213.59

Property G.I.A= 151 .98

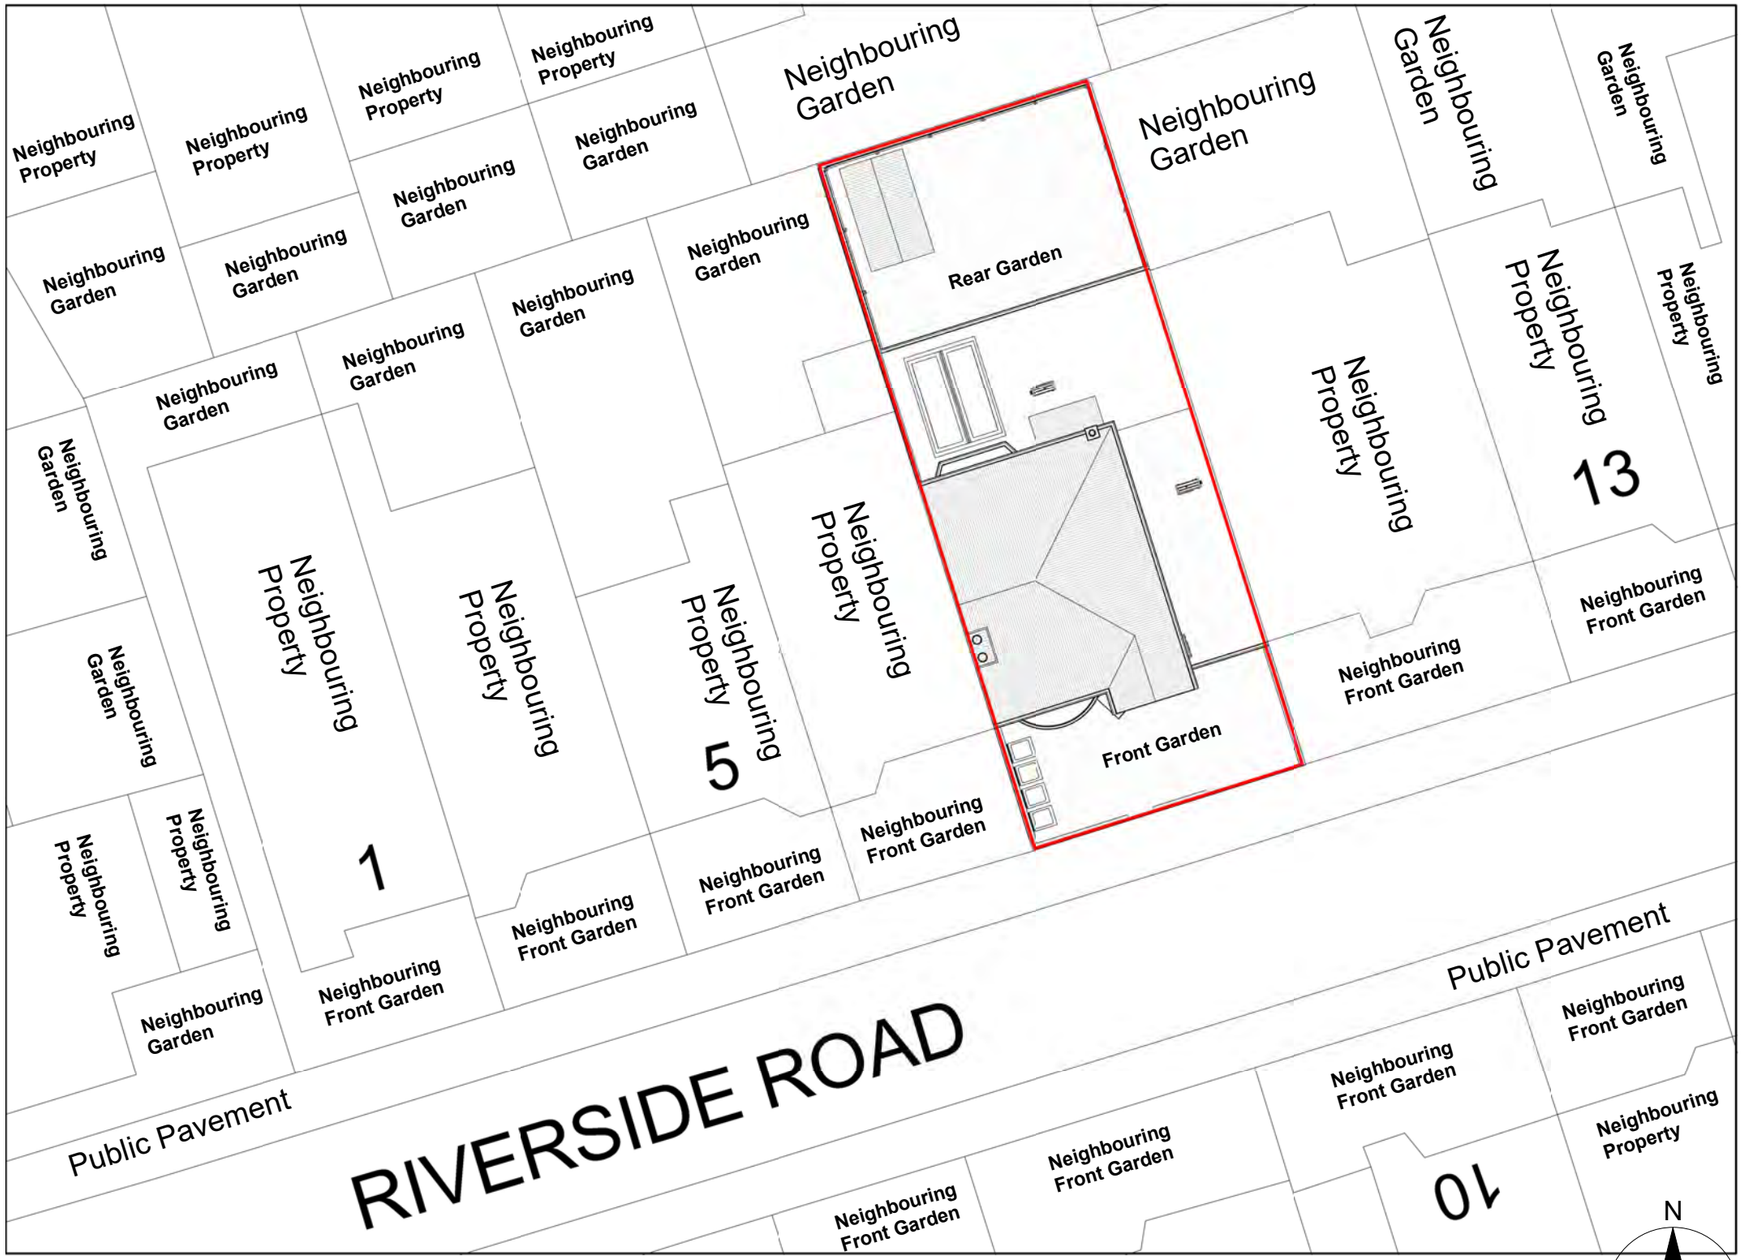

2 Location Plan

1 : 200

SCALE 1:200

Notes.
Contractors must verify all dimensions at the site before comencing any work.
No constrcution work before Building Control approval and structural engineer confirmation.
Any discrepancies to be reported to Gridline.
All drawings are to be read in conjunction with all relevant drawings and specifications.

Project No.S

REV	DATE	DESCRIPTION	BY	CH

PROJECT TITLE
9 Riverside Road
Haringay N15 6DA

DRAWING TITLE
Proposed Os Map & Location Plan

DATE	Project No.	DRAWING No.	SCALE @ A3	Drawn by:
September 2026	12188	PR L001	As Indicated	Maulik

PLANNING SERVICES
Unit 9b,The High Cross Centre,
Fountayne Rd,
N154BE
TEL: 020 8802 3480
www.samplanning.co.uk

Public Pavement

Riverside Road

7

Neighbouring Property

1
PR S001

Living Room
27.12 m²

Kitchen
25.48 m²

Shed
6.23 m²

UP

Hallway
7.81 m²

ST
1.67 m²

UP

Utility
10.68 m²

UP

Rear Garden

Front Garden

Hall
1.07 m²

lounge
10.79 m²

WC
1.11 m²

Dining Room
11.64 m²

11

Neighbouring Property

Original existing area
Built prior to 1948.

Proposed area

N

Ground floor G.I.A. = 105.68

0 1m 5m 10m

Notes.
Contractors must verify all dimensions at the site before comencing any work.
No constrcution work before Building Control approval and structural engineer confirmation.
Any discrepancies to be reported to Gridline.
All drawings are to be read in conjunction with all relevant drawings and specifications.

Project No.S


REV	DATE	DESCRIPTION	BY	CH

PROJECT TITLE
9 Riverside Road
Haringay N15 6DA

DRAWING TITLE
Proposed Ground Floor Plan

DATE	Project No.	DRAWING No.	SCALE @ A3	Drawn by:
September 2026	12188	PR P001	1 : 100	Maulik

PLANNING SERVICES
Unit 9b,The High Cross Centre,
Fountayne Rd,
N154BE
TEL: 020 8802 3480
www.samplanning.co.uk

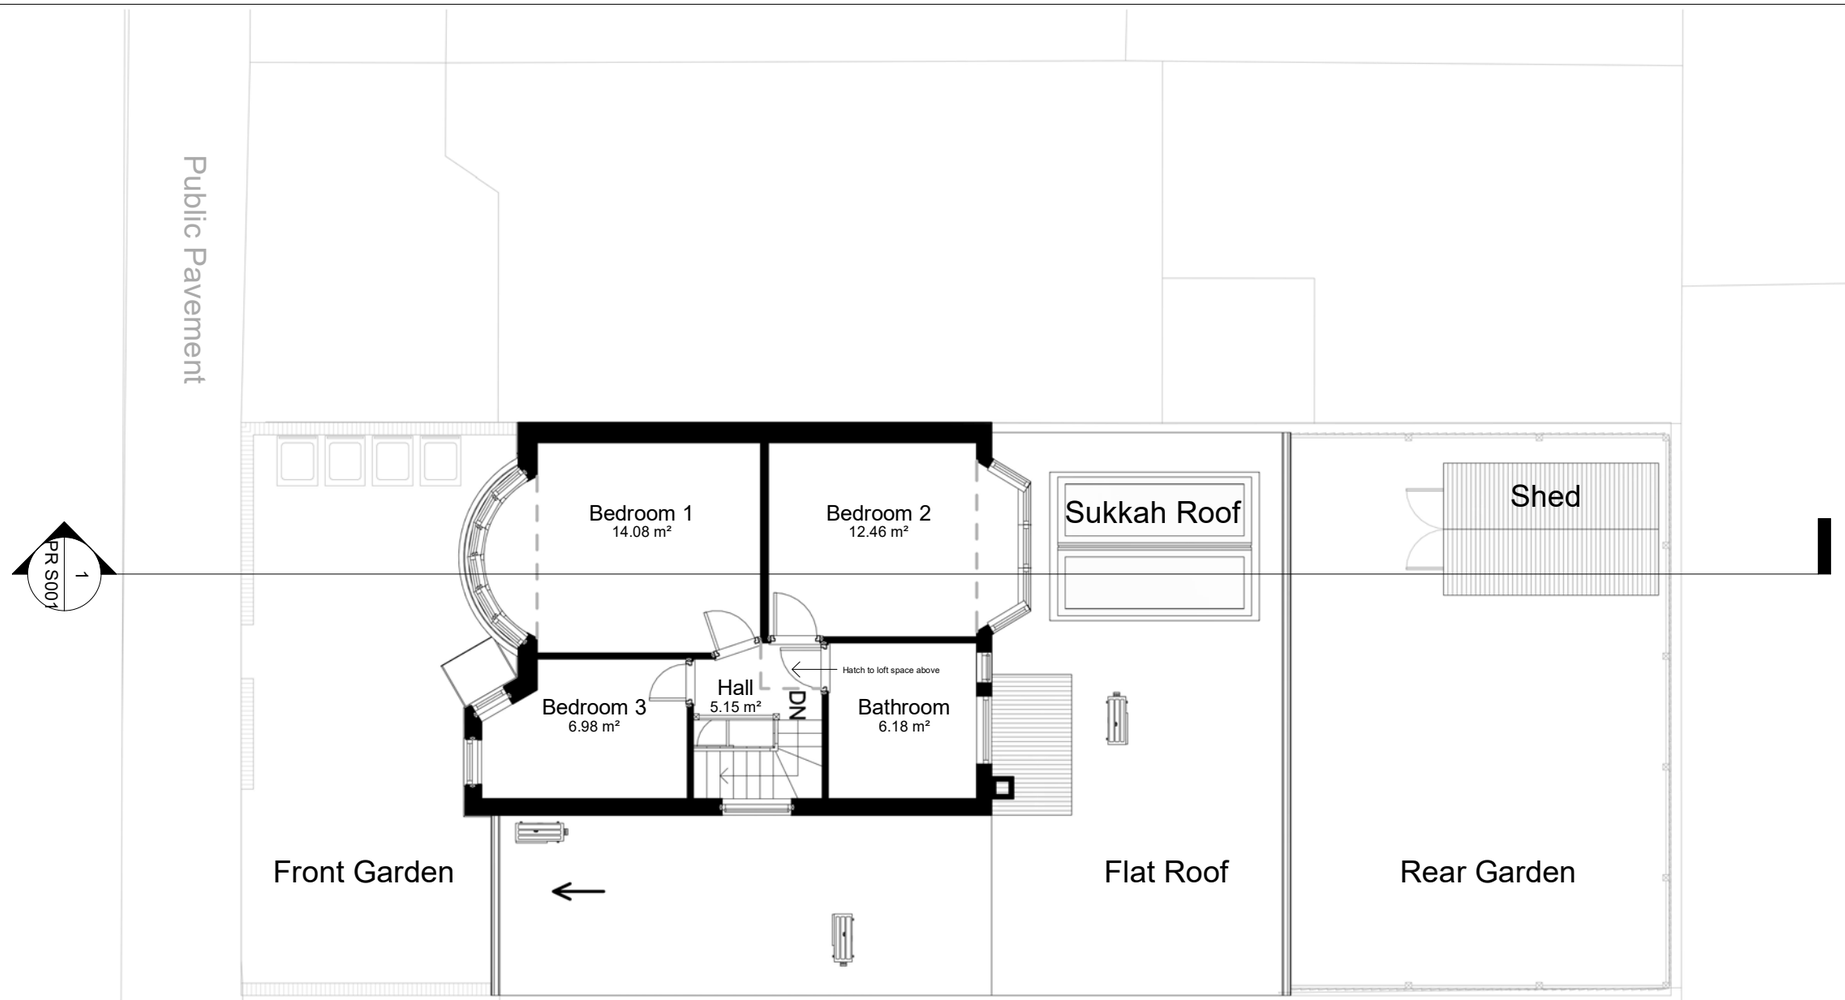

First floor G.I.A. = 46.30

N

0 1m 5m 10m

Notes.
Contractors must verify all dimensions at the site before comencing any work.
No constrcution work before Building Control approval and structural engineer confirmation.
Any discrepancies to be reported to Gridline.
All drawings are to be read in conjunction with all relevant drawings and specifications.

Project No.S

REV	DATE	DESCRIPTION	BY	CH

PROJECT TITLE
9 Riverside Road
Haringay N15 6DA

DRAWING TITLE
Proposed First Floor Plan

DATE	Project No.	DRAWING No.	SCALE @ A3	Drawn by:
September 2026	12188	PR P002	1 : 100	Maulik

PLANNING SERVICES
Unit 9b,The High Cross Centre,
Fountayne Rd,
N154BE
TEL: 020 8802 3480
www.samplanning.co.uk

AD

Riverside Road

Public Pavement

1
PR S001

Flat Roof

Flat Roof

Sukkah Roof

Shed

Front Garden

Flat Roof

Rear Garden

N

0 1m 5m 10m

Notes.
Contractors must verify all dimensions at the site before comencing any work.
No constrcution work before Building Control approval and structural engineer confirmation.
Any discrepancies to be reported to Gridline.
All drawings are to be read in conjunction with all relevant drawings and specifications.

Project No.S

REV	DATE	DESCRIPTION	BY	CH

PROJECT TITLE
9 Riverside Road
Haringay N15 6DA

DRAWING TITLE
Proposed Roof Plan

DATE	Project No.	DRAWING No.	SCALE @ A3	Drawn by:
September 2026	12188	PR P004	1 : 100	Maulik

PLANNING SERVICES
Unit 9b,The High Cross Centre,
Fountayne Rd,
N154BE
TEL: 020 8802 3480
www.samplanning.co.uk

1 Front
1 : 100

2 Rear
1 : 100



0 1m 5m 10m

Notes.
Contractors must verify all dimensions at thesite before comencing any work.
No constrcution work before Building Control approval and structural engineer confirmation.
Any discrepancies to be reported to Gridline.
All drawings are to be read in conjunction with all relevant drawings and specifications.
The Drawings Are For Planning Purposes only

Project No.S


REV	DATE	DESCRIPTION	BY	CH

PROJECT TITLE
9 Riverside Road
Haringay N15 6DA

DRAWING TITLE
Proposed Front & Rear Elevations

DATE	Project No.	DRAWING No.	SCALE @ A3	Drawn by:
September 2026	12188	PR E001	1 : 100	Maulik

PLANNING SERVICES
Unit 9b,The High Cross Centre,
Fountayne Rd,
N154BE
TEL: 020 8802 3480
www.samplanning.co.uk

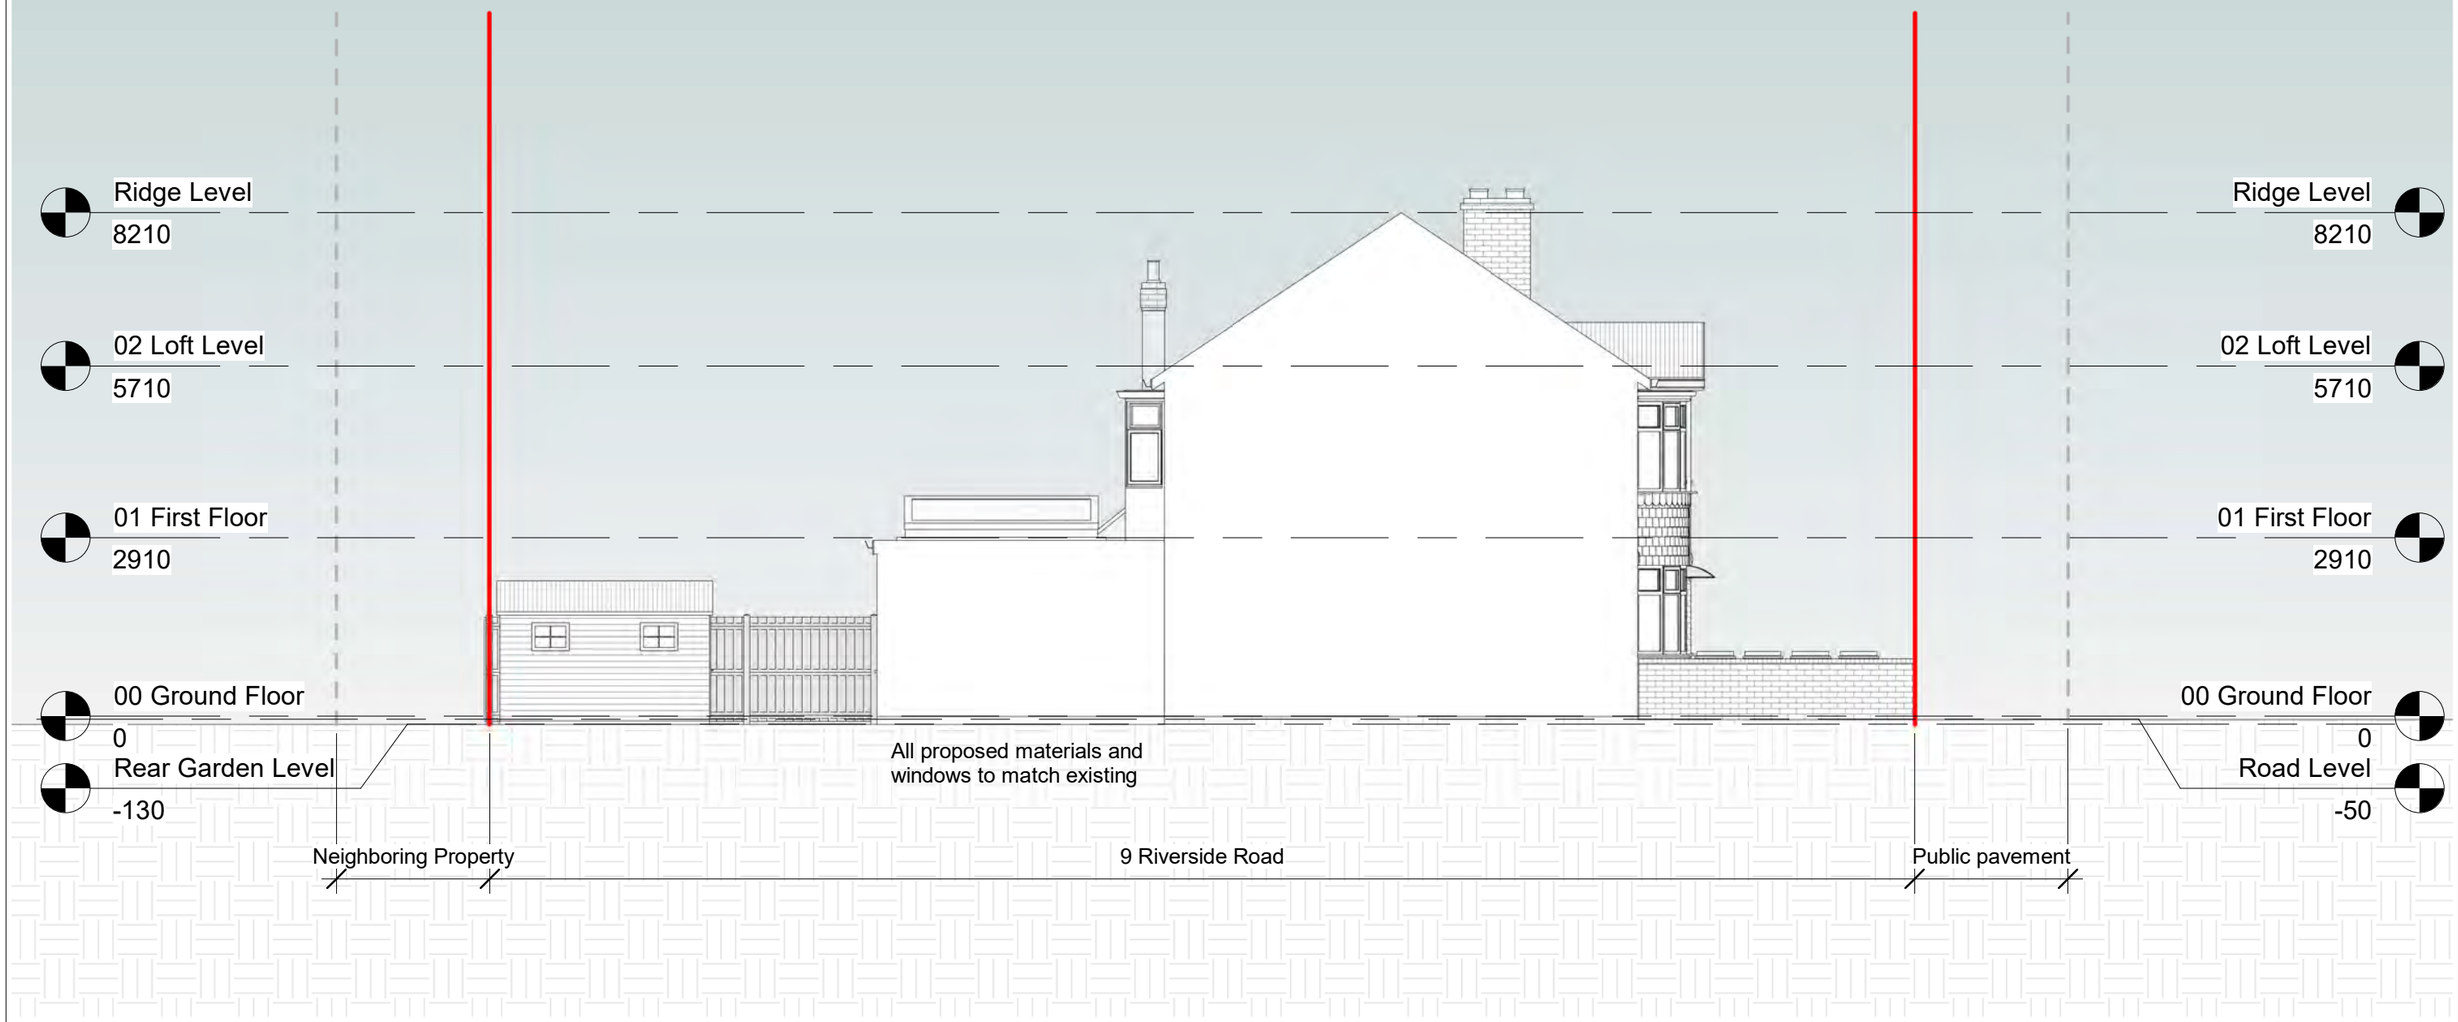

1 Side 1

1 : 100

0 1m 5m 10m

Notes.
Contractors must verify all dimensions at thesite before comencing any work.
No constrcution work before Building Control approval and structural engineer confirmation.
Any discrepancies to be reported to Gridline.
All drawings are to be read in conjunction with all relevant drawings and specifications.
The Drawings Are For Planning Purposes only

Project No.S


REV	DATE	DESCRIPTION	BY	CH

PROJECT TITLE
9 Riverside Road
Haringay N15 6DA

DRAWING TITLE
Proposed Side Elevation 01

DATE	Project No.	DRAWING No.	SCALE @ A3	Drawn by:
September 2026	12188	PR E002	1 : 100	Maulik

PLANNING SERVICES
Unit 9b,The High Cross Centre,
Fountayne Rd,
N154BE
TEL: 020 8802 3480
www.samplanning.co.uk

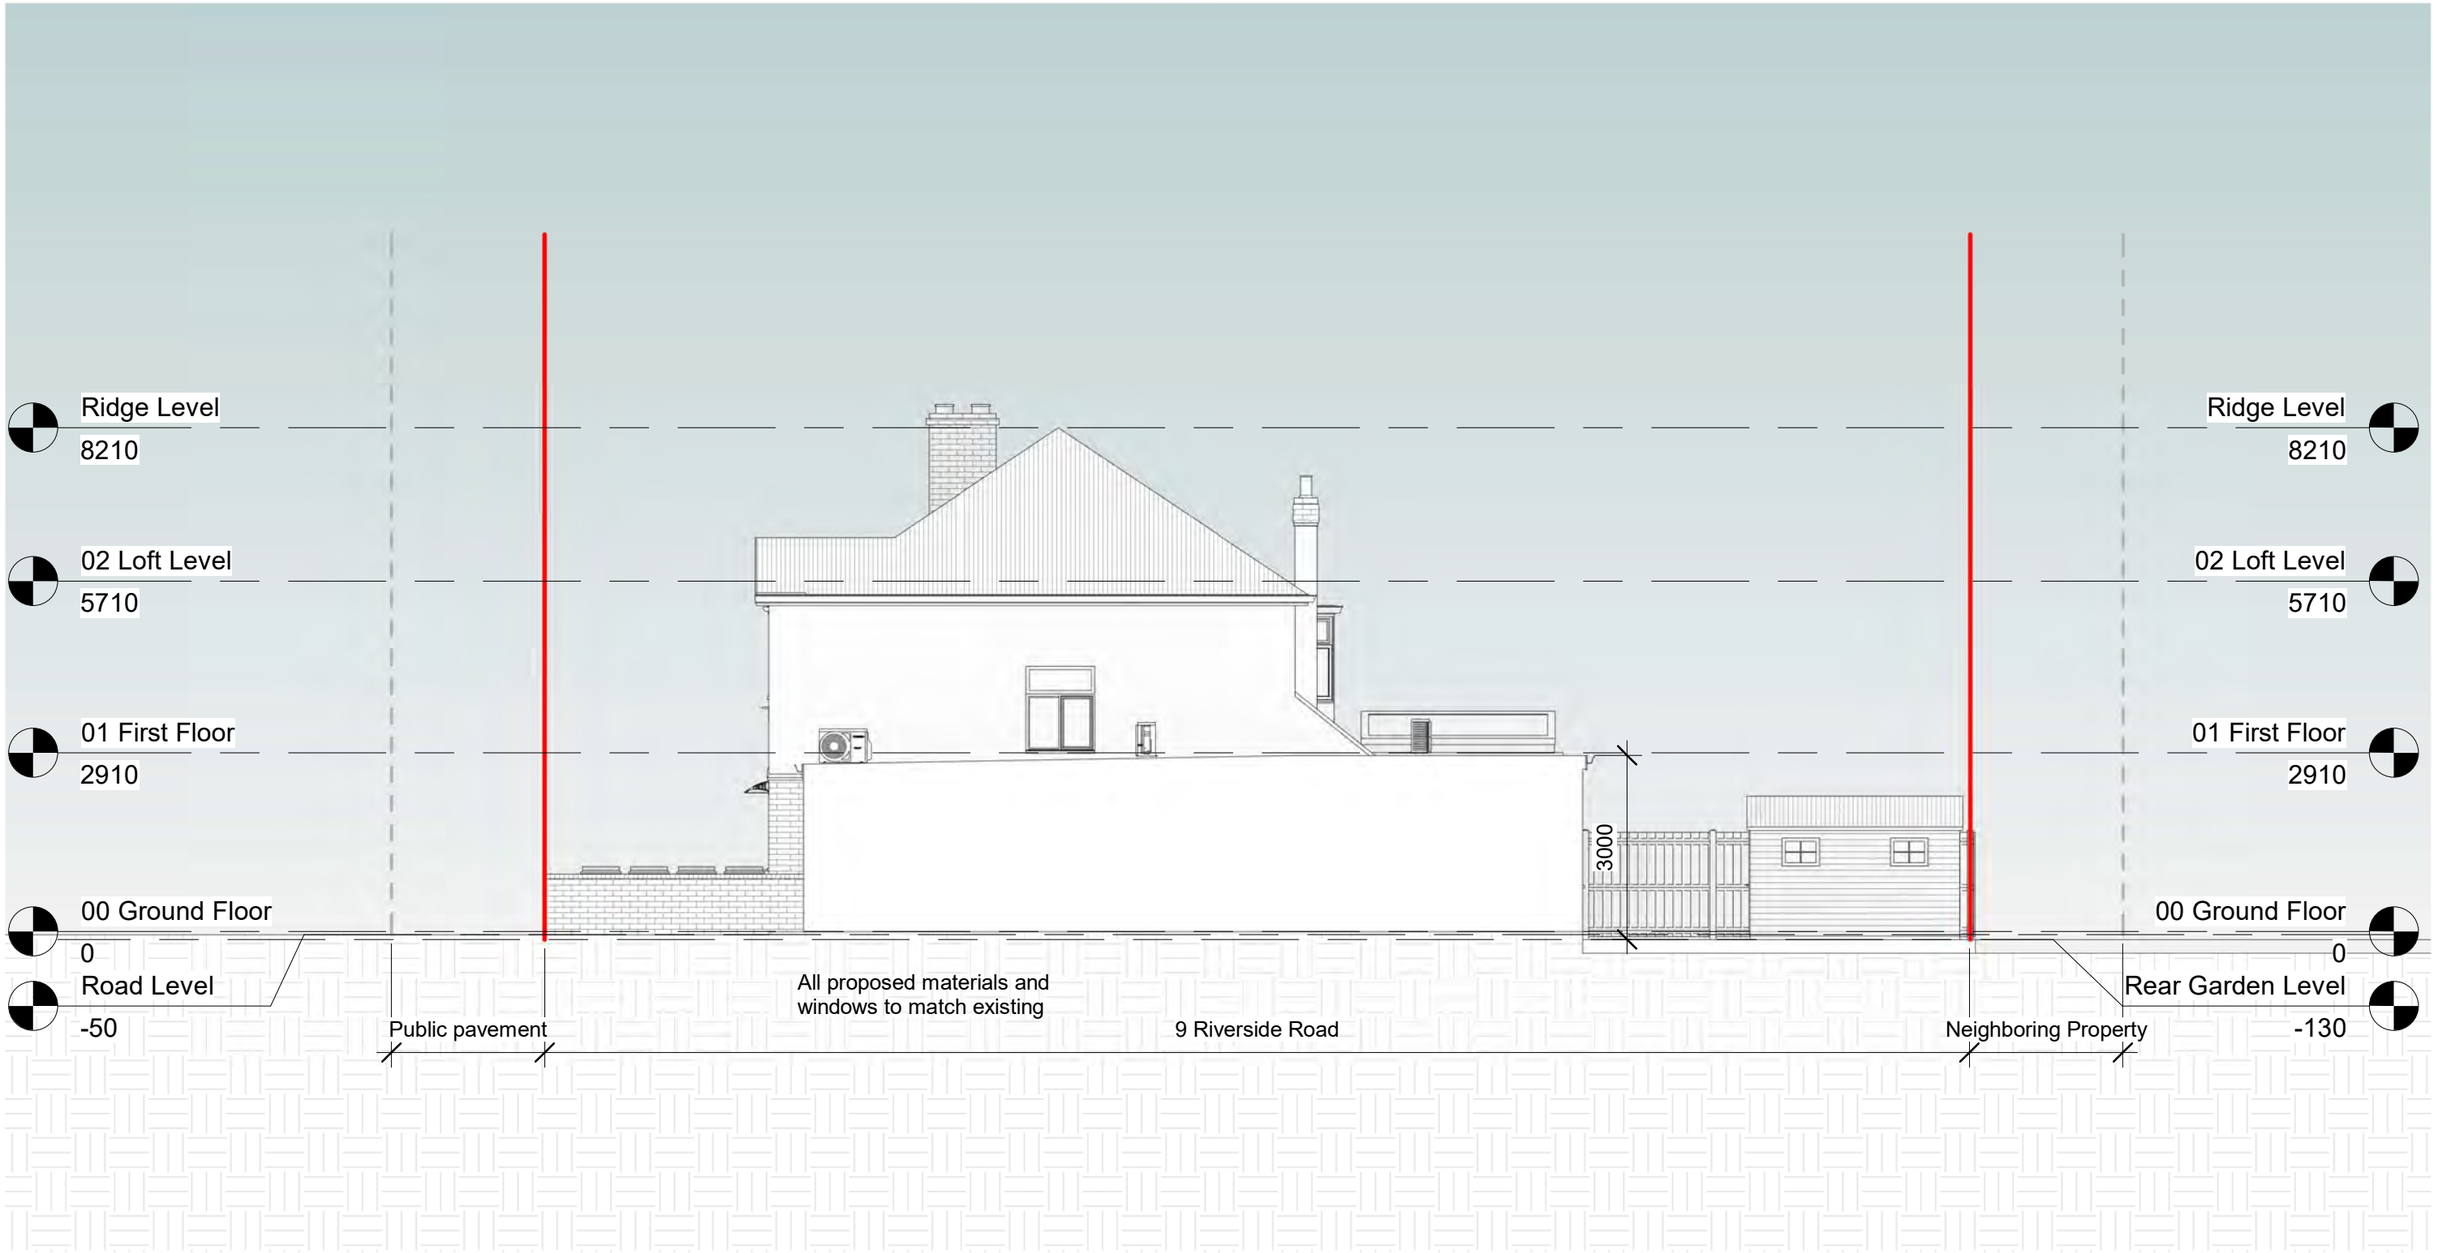

1 Side 2

1 : 100

0 1m 5m 10m

Notes.
Contractors must verify all dimensions at thesite before comencing any work.
No constrcution work before Building Control approval and structural engineer confirmation.
Any discrepancies to be reported to Gridline.
All drawings are to be read in conjunction with all relevant drawings and specifications.
The Drawings Are For Planning Purposes only

Project No.S


REV	DATE	DESCRIPTION	BY	CH

PROJECT TITLE
9 Riverside Road
Haringay N15 6DA

DRAWING TITLE
Proposed Side Elevation 02

DATE	Project No.	DRAWING No.	SCALE @ A3	Drawn by:
September 2026	12188	PR E003	1 : 100	Maulik

PLANNING SERVICES
Unit 9b,The High Cross Centre,
Fountayne Rd,
N154BE
TEL: 020 8802 3480
www.samplanning.co.uk

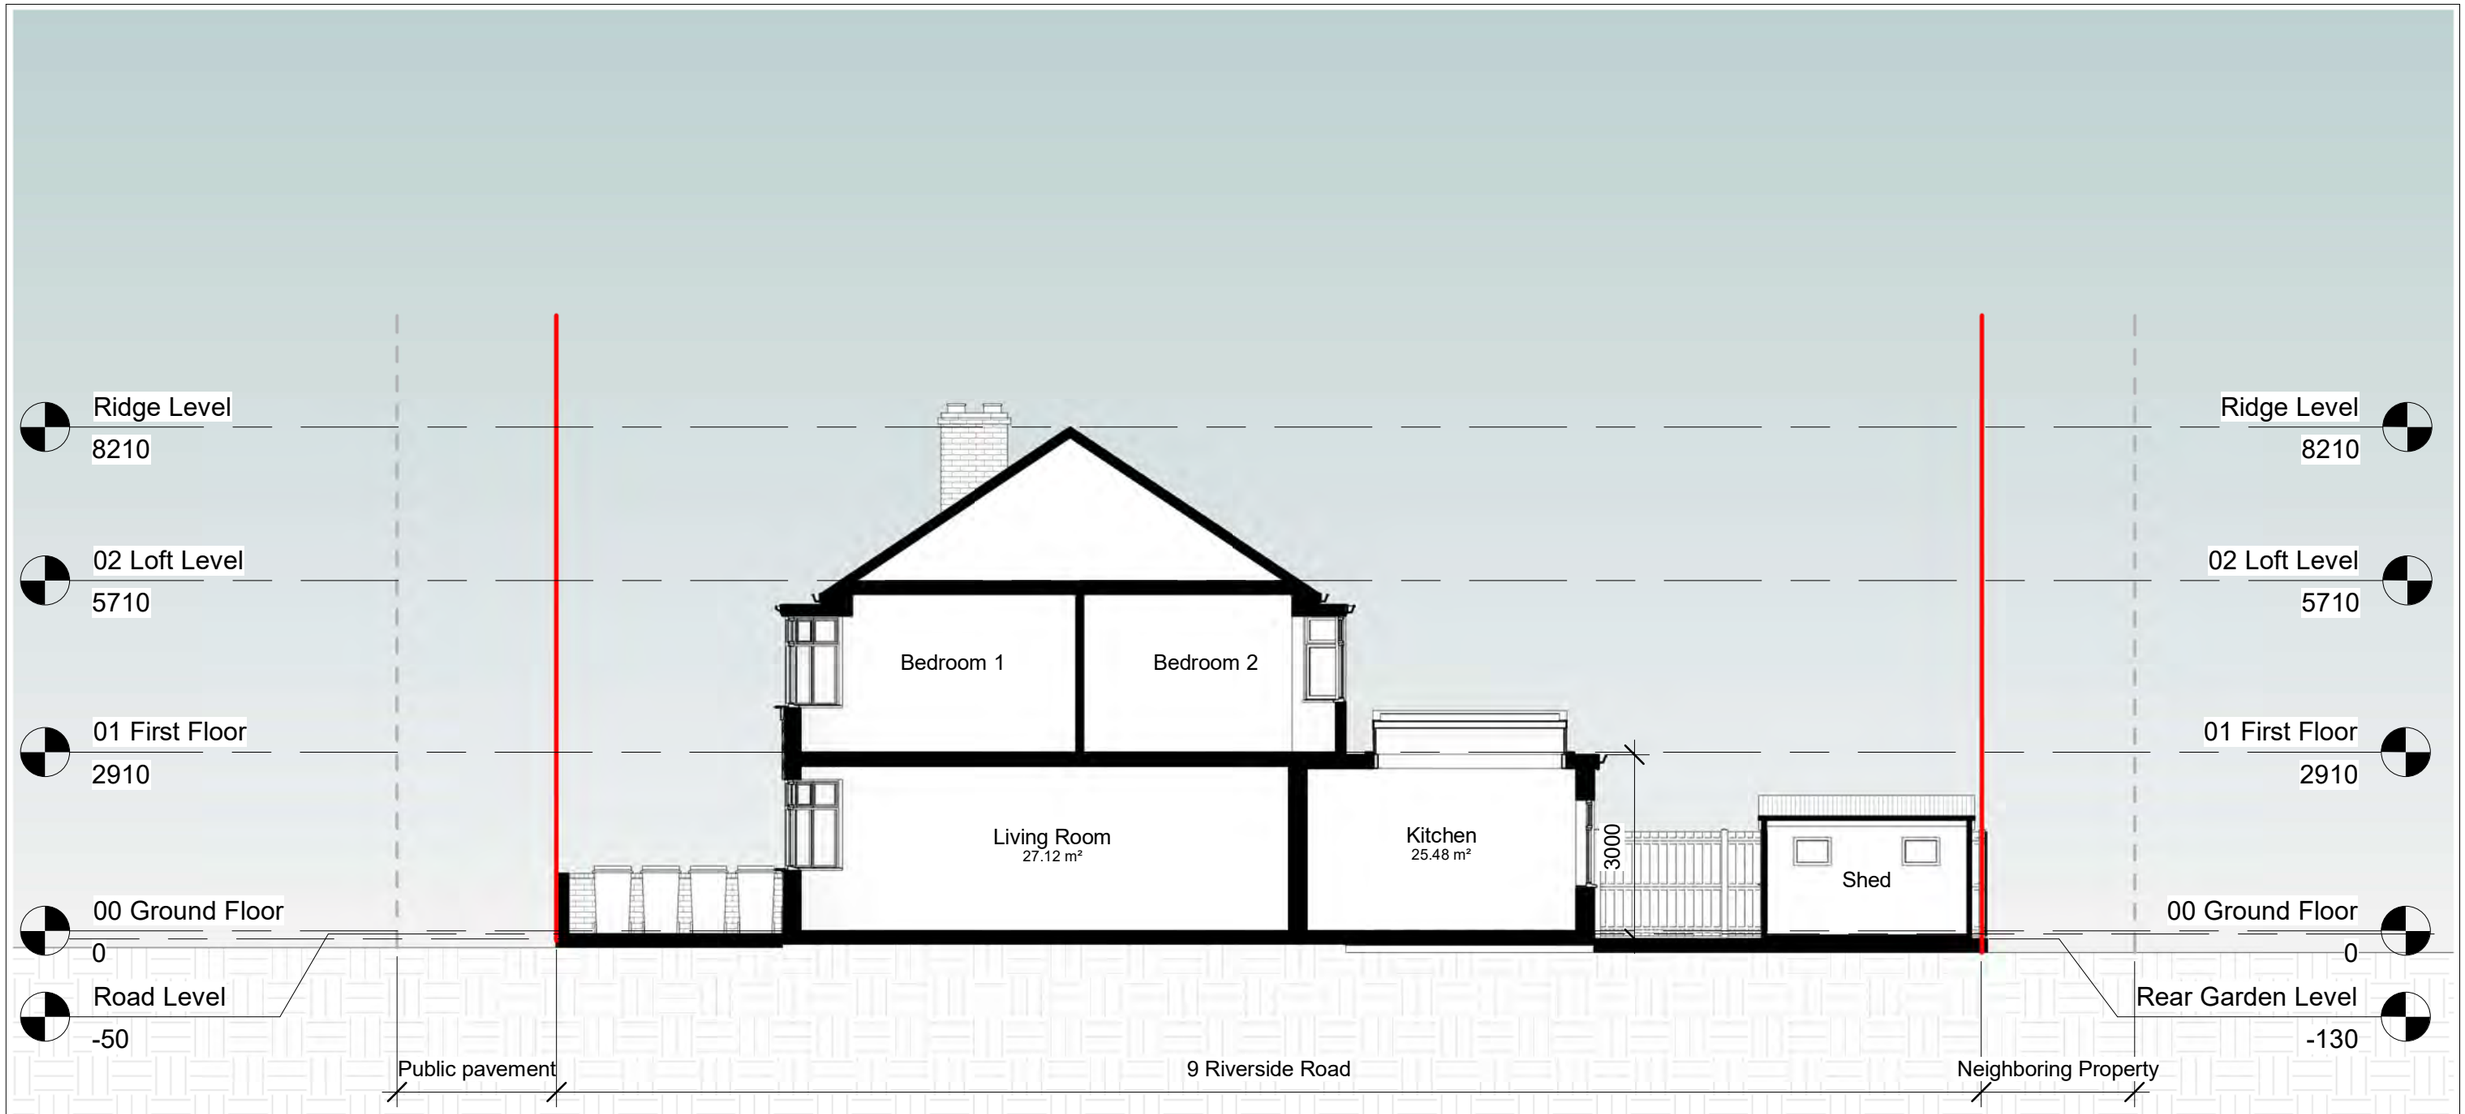

1 Section AA

1 : 100

0 1m 5m 10m

Notes.
Contractors must verify all dimensions at thesite before comencing any work.
No constrcution work before Building Control approval and structural engineer confirmation.
Any discrepancies to be reported to Gridline.
All drawings are to be read in conjunction with all relevant drawings and specifications.
The Drawings Are For Planning Purposes only

Project No.S


REV	DATE	DESCRIPTION	BY	CH

PROJECT TITLE
9 Riverside Road
Haringay N15 6DA


DRAWING TITLE
Proposed Section AA

DATE	Project No.	DRAWING No.	SCALE @ A3	Drawn by:
September 2026	12188	PR S001	1 : 100	Maulik

PLANNING SERVICES
Unit 9b,The High Cross Centre,
Fountayne Rd,
N154BE
TEL: 020 8802 3480
www.samplanning.co.uk

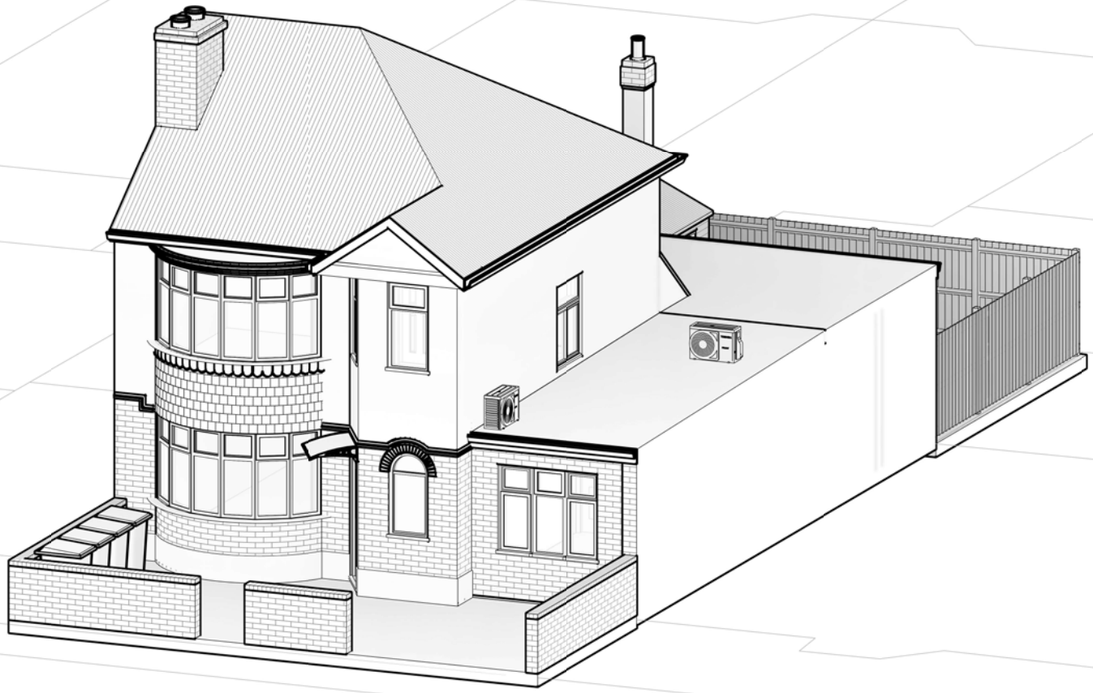

1 Front Perspective

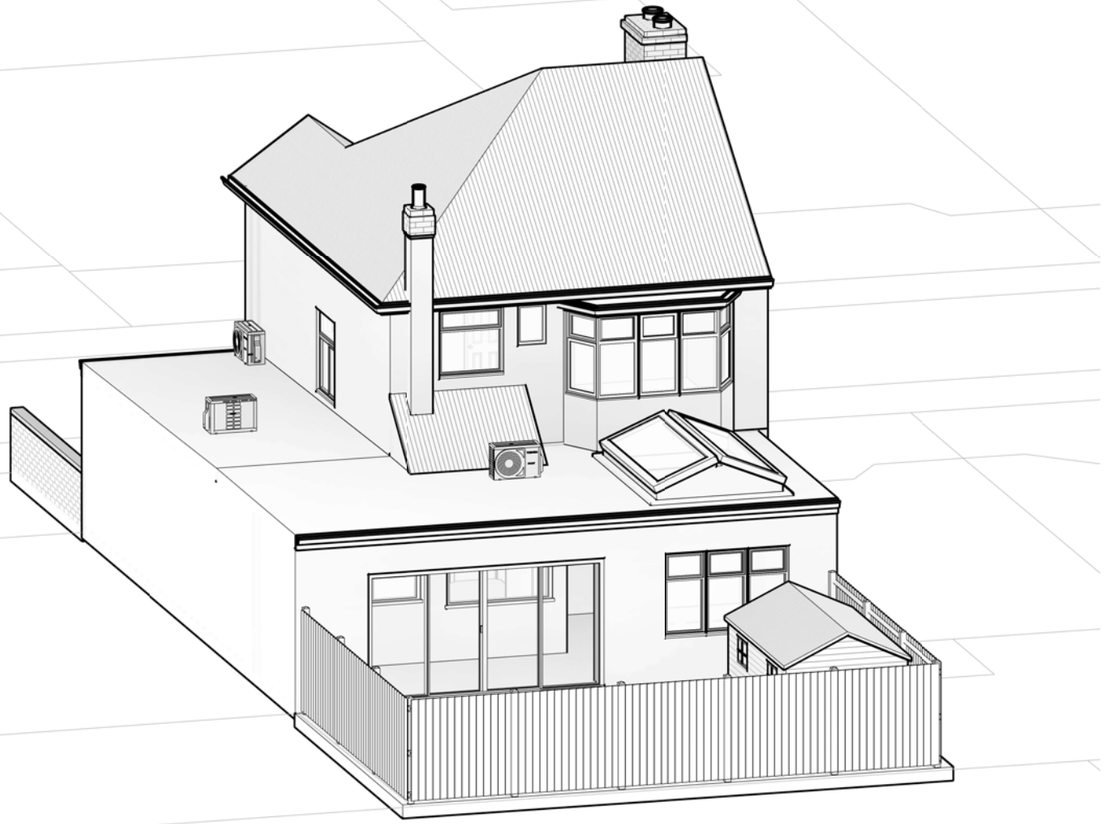

2 Rear Perspective

Notes.
Contractors must verify all dimensions at the site before comencing any work.
No constrcution work before Building Control approval and structural engineer confirmation.
Any discrepancies to be reported to Gridline.
All drawings are to be read in conjunction with all relevant drawings and specifications.

Project No.S

REV	DATE	DESCRIPTION	BY	CH

PROJECT TITLE
9 Riverside Road
Haringay N15 6DA

DRAWING TITLE
Proposed Perspective

DATE	Project No.	DRAWING No.	SCALE @ A3	Drawn by:
September 2026	12188	PR PE001		Maulik

PLANNING SERVICES
Unit 9b,The High Cross Centre,
Fountayne Rd,
N154BE
TEL: 020 8802 3480
www.samplanning.co.uk