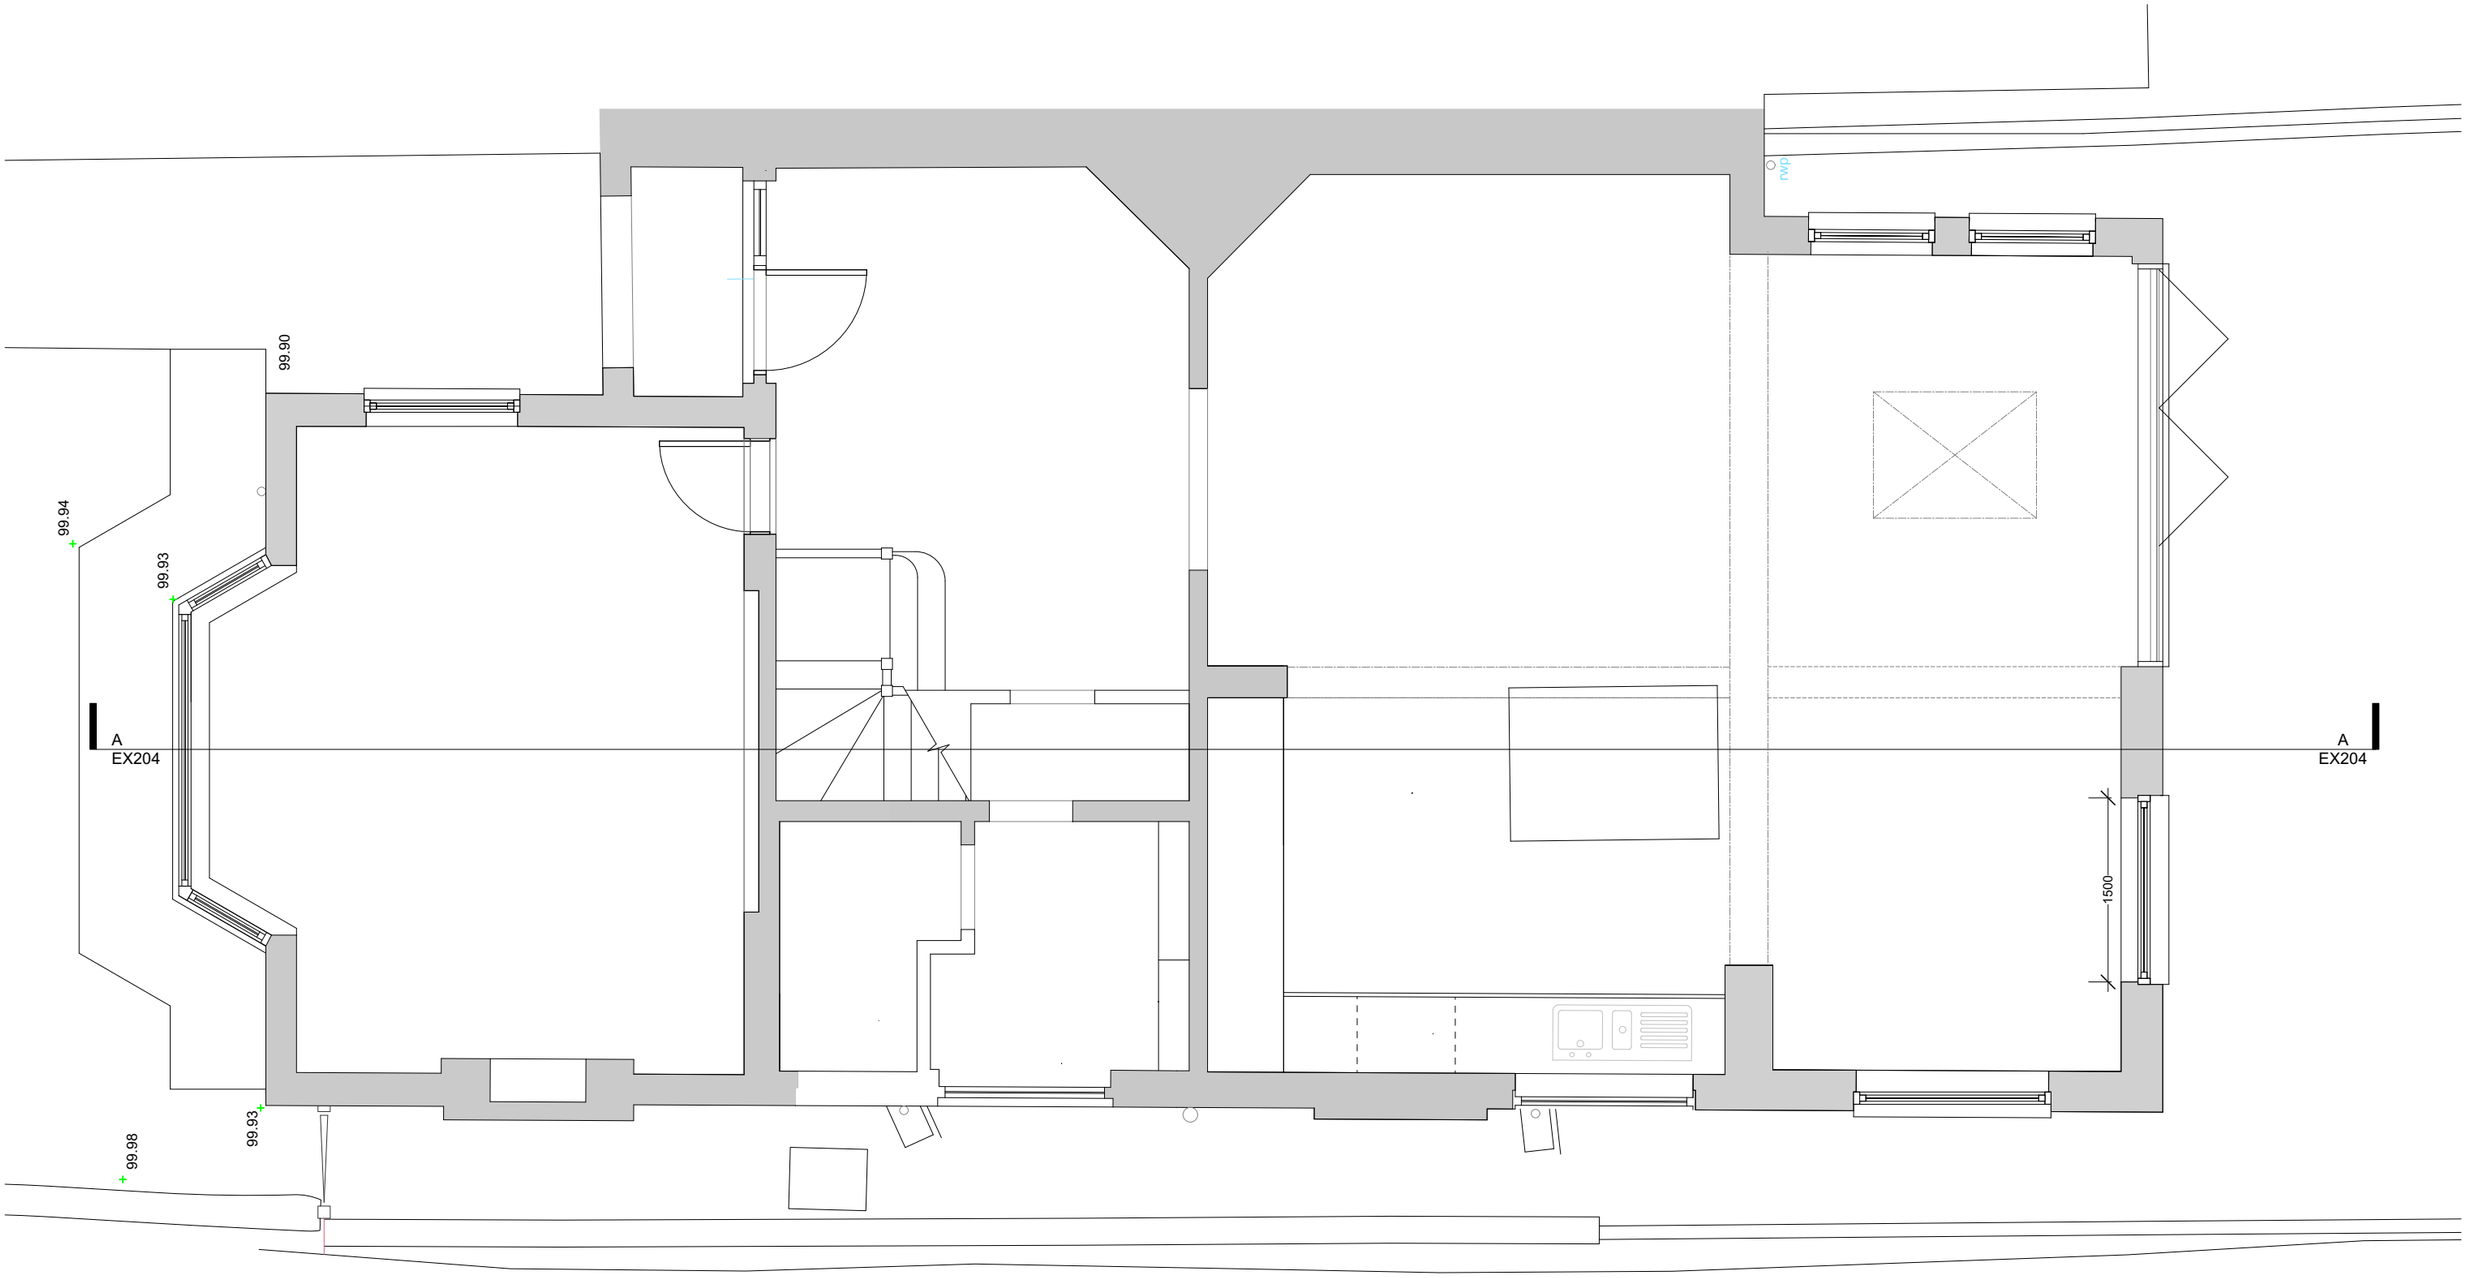


d e s i g n p o m e g r a n a t e

Muswell Hill Studio
m: 07951 602 021 *e:* hello@designpomegranate.com
w: www.designpomegranate.com
bespoke residential architecture


26 Coppetts Road
Muswell Hill
London N10 1JY

Drawing Title	Existing Ground Floor Plan
Date	30th September 2026
Scale	1:50
Revision	Rev A
Revision Date	

All information remains the property of Design Pomegranate and may not be used for any purpose whatsoever, or reproduced through any medium without the written permission of Design Pomegranate. No responsibility or liability for any loss (direct, consequential or otherwise) is accepted for unauthorised use. This drawing is to be read in conjunction with all other architectural or engineering drawings. Do not scale off drawings. All figured dimensions to be checked and verified on site prior to construction or manufacture. Report any discrepancies. Drawings for information only.

Planning

EX101
Existing Ground Floor Plan

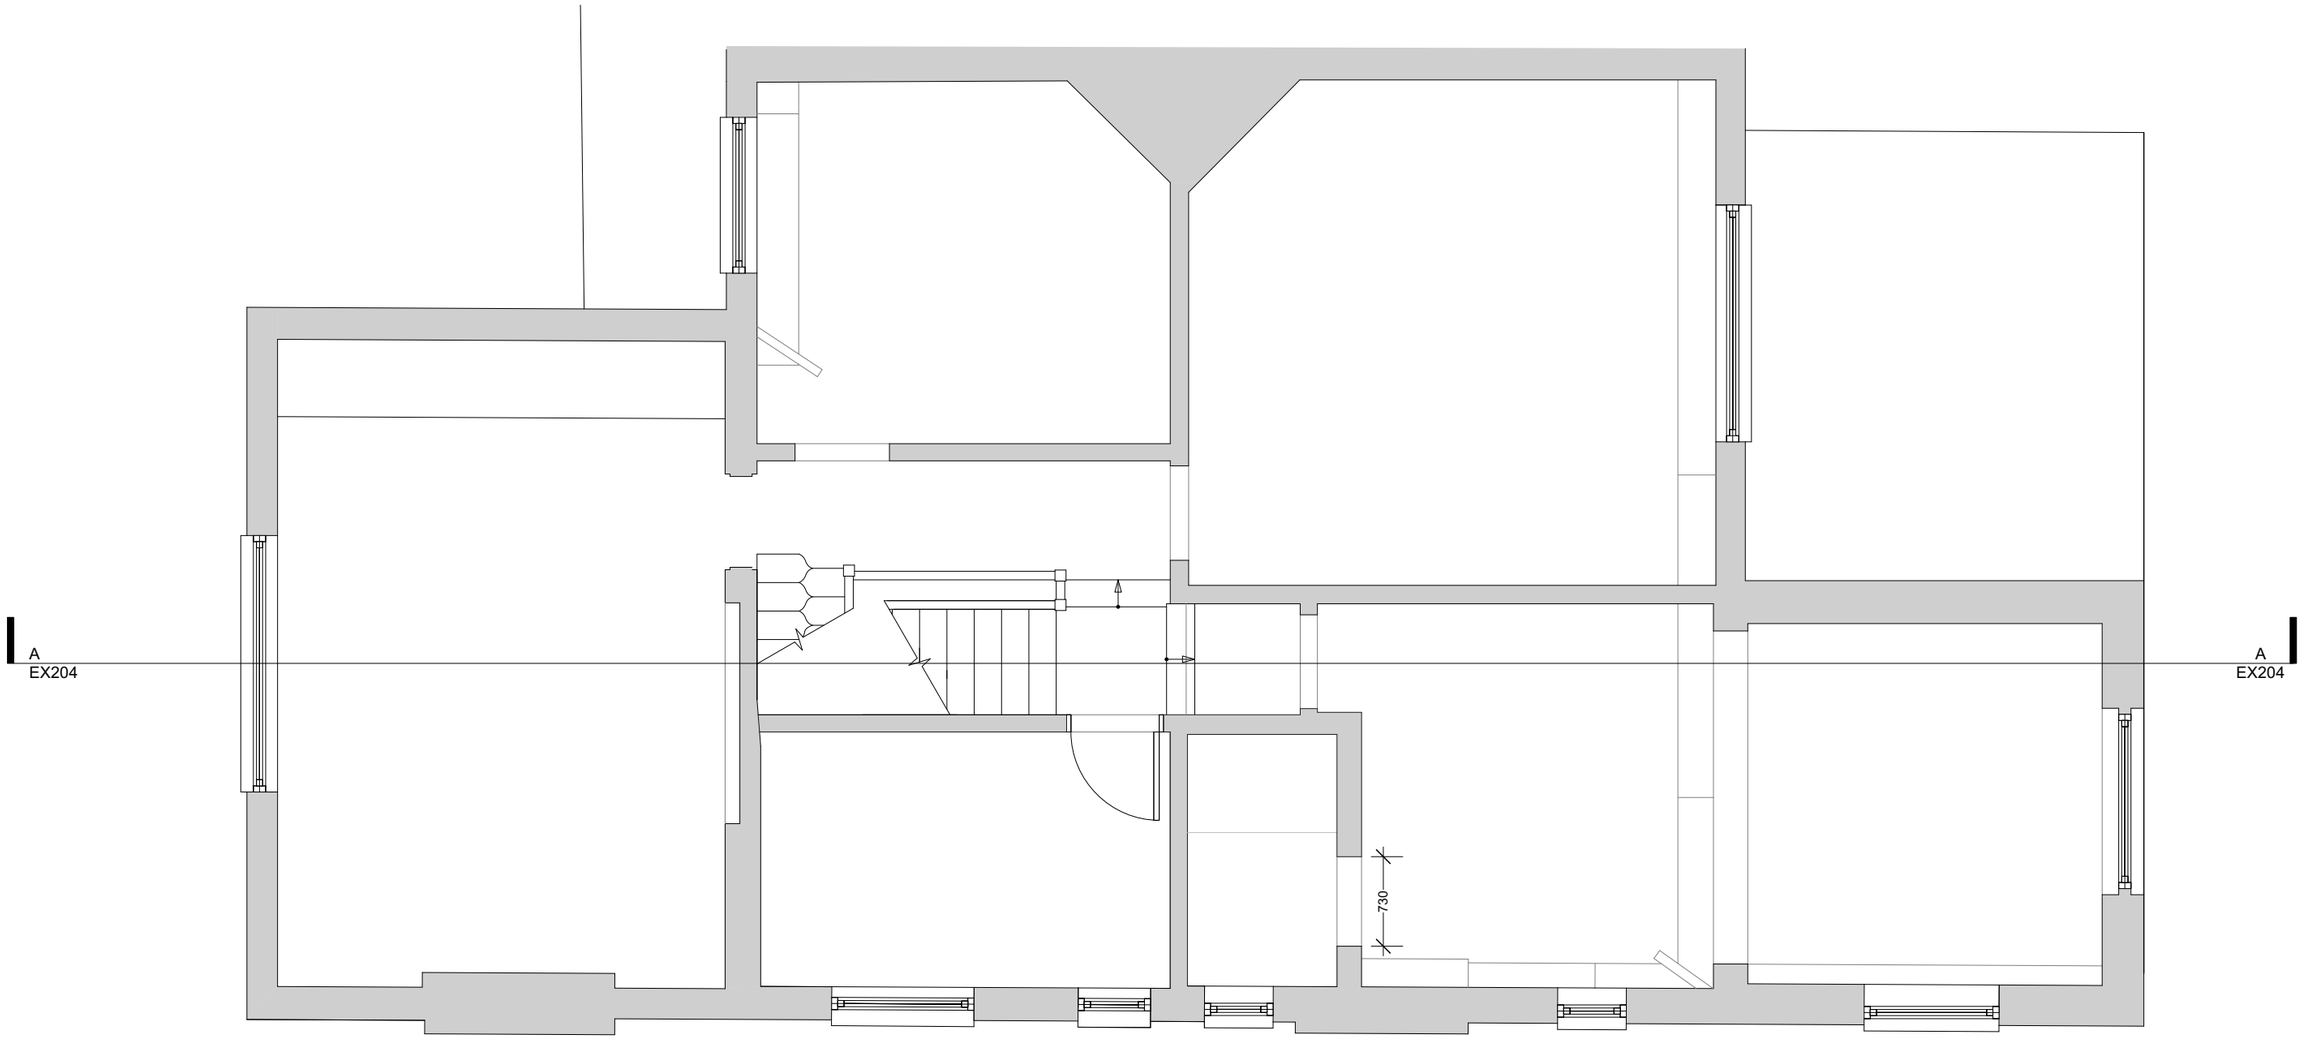

0 1 2 3 M

N

design pomegranate

Muswell Hill Studio
m: 07951 602 021 *e:* hello@designpomegranate.com
w: www.designpomegranate.com

26 Coppetts Road
Muswell Hill
London N10 1JY


Drawing Title	Existing First Floor Plan
Date	30th September 2026
Scale	1:50
Revision	Rev A
Revision Date	

All information remains the property of Design Pomegranate and may not be used for any purpose whatsoever, or reproduced through any medium without the written permission of Design Pomegranate. No responsibility or liability for any loss (direct, consequential or otherwise) is accepted for unauthorised use. This drawing is to be read in conjunction with all other architectural or engineering drawings. Do not scale off drawings. All figured dimensions to be checked and verified on site prior to construction or manufacture. Report any discrepancies. Drawings for information only.

Planning

EX102

Existing First Floor Plan

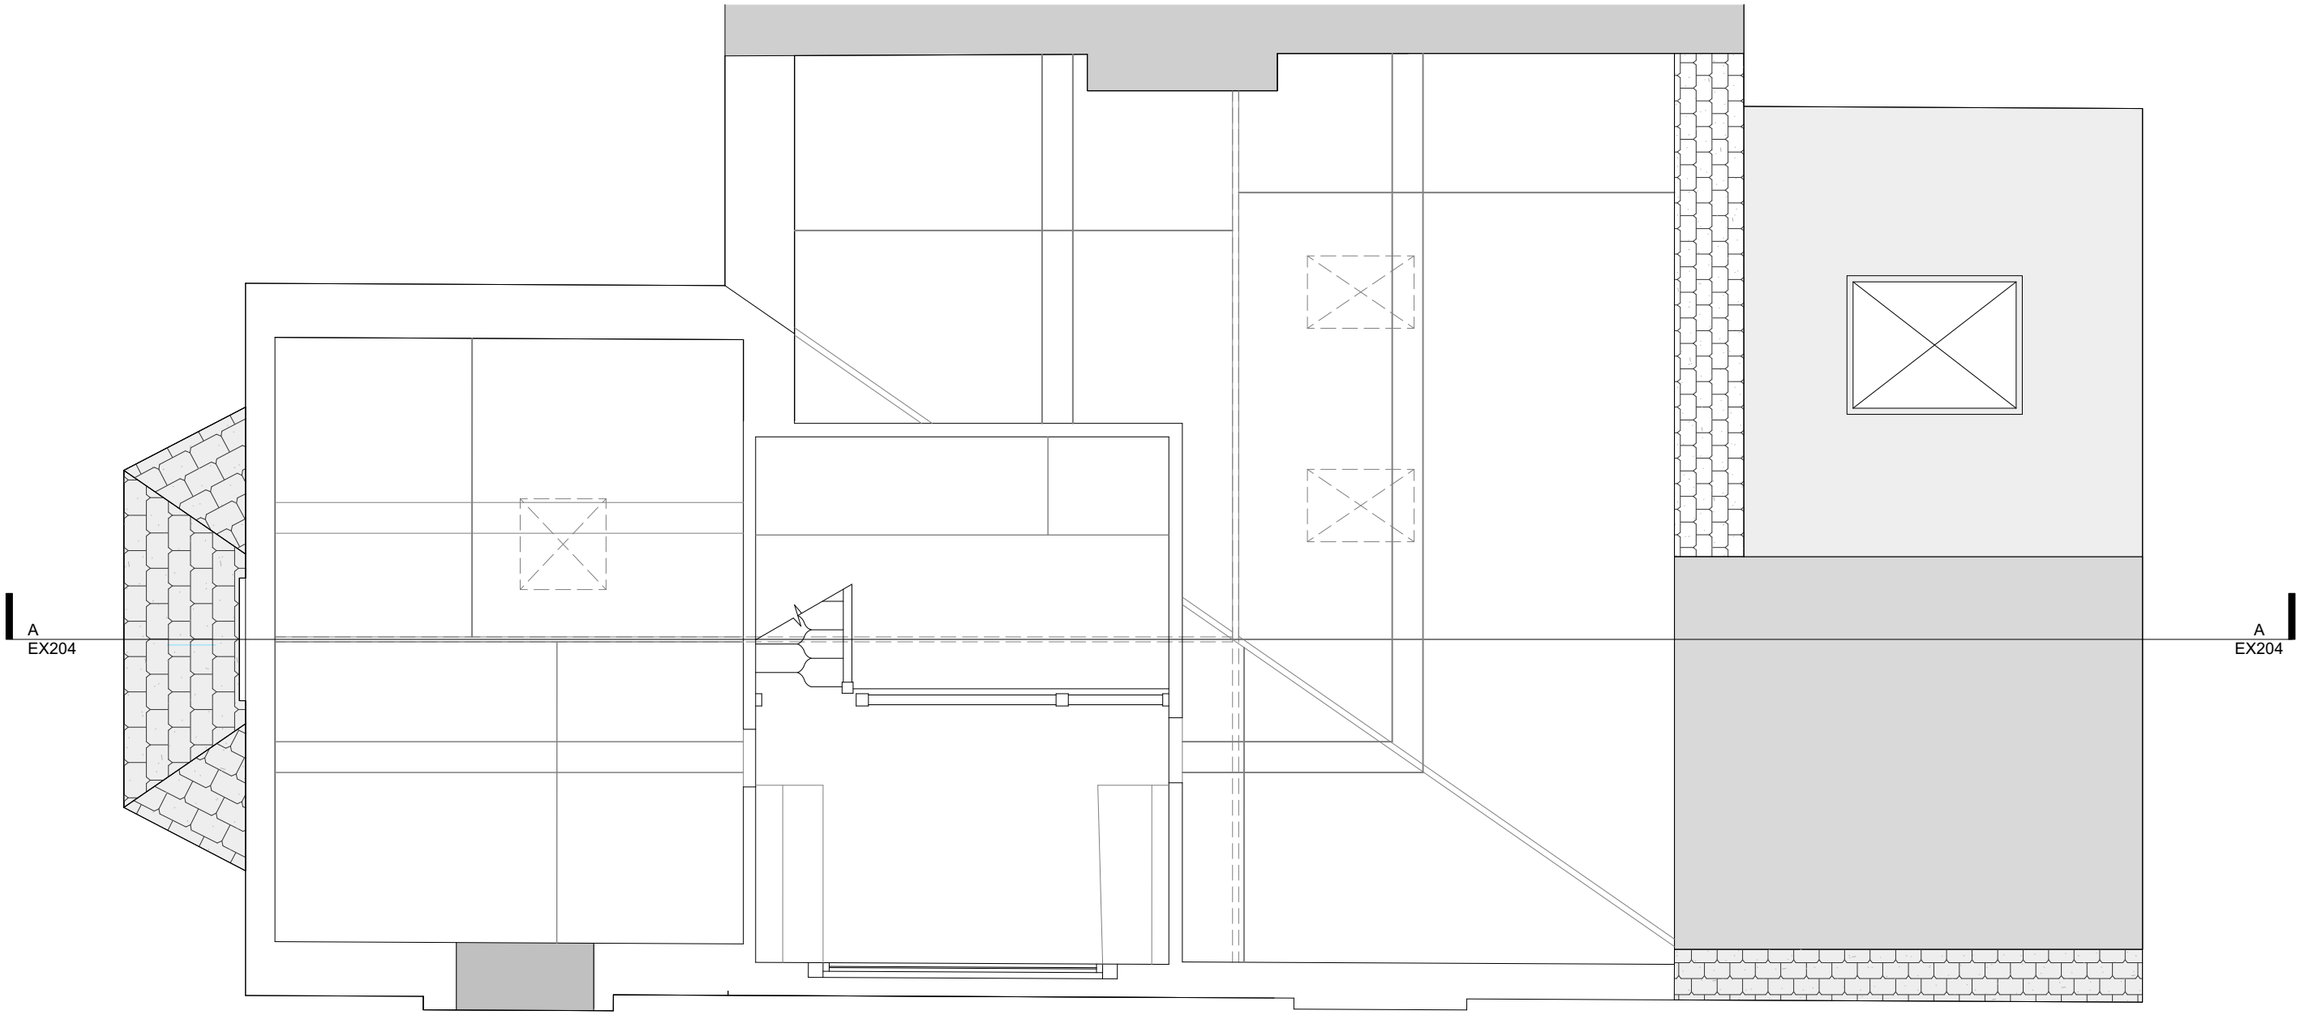

0 1 2 3 M

N

design pomegranate

Muswell Hill Studio
m: 07951 602 021 *e:* hello@designpomegranate.com
w: www.designpomegranate.com

26 Coppetts Road
Muswell Hill
London N10 1JY


Drawing Title	Existing Second Floor Plan
Date	30th September 2026
Scale	1:50
Revision	
Revision Date	

All information remains the property of Design Pomegranate and may not be used for any purpose whatsoever, or reproduced through any medium without the written permission of Design Pomegranate. No responsibility or liability for any loss (direct, consequential or otherwise) is accepted for unauthorised use. This drawing is to be read in conjunction with all other architectural or engineering drawings. Do not scale off drawings. All figured dimensions to be checked and verified on site prior to construction or manufacture. Report any discrepancies. Drawings for information only.

Planning

EX103

Existing Second Floor Plan

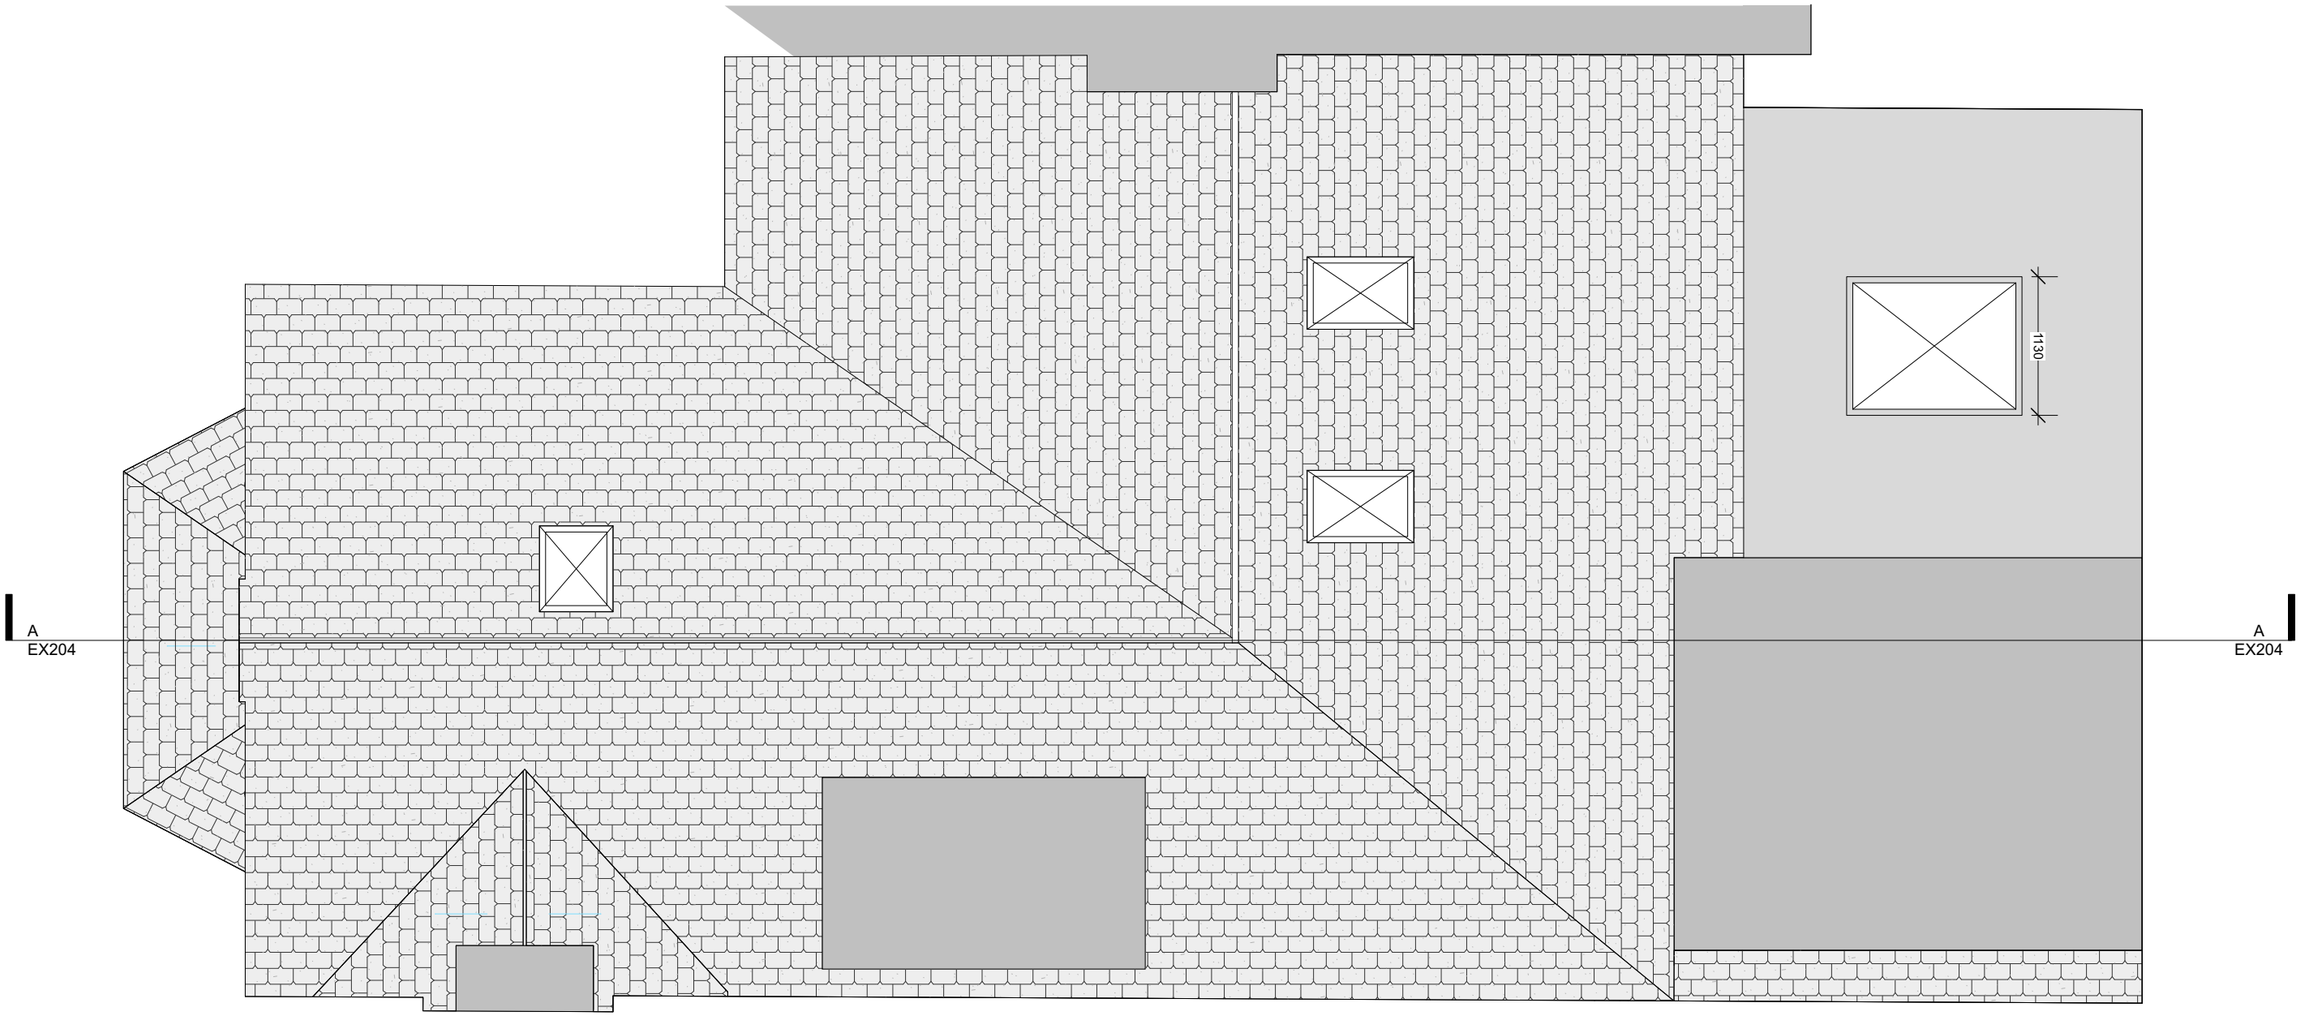

A
EX204

A
EX204

0 1 2 3 M

N

design pomegranate

Muswell Hill Studio
m: 07951 602 021 e: hello@designpomegranate.com
w: www.designpomegranate.com

26 Coppetts Road
Muswell Hill
London N10 1JY

Drawing Title	Existing Roof Plan
Date	30th September 2026
Scale	1:50
Revision	
Revision Date	

All information remains the property of Design Pomegranate and may not be used for any purpose whatsoever, or reproduced through any medium without the written permission of Design Pomegranate. No responsibility or liability for any loss (direct, consequential or otherwise) is accepted for unauthorised use. This drawing is to be read in conjunction with all other architectural or engineering drawings. Do not scale off drawings. All figured dimensions to be checked and verified on site prior to construction or manufacture. Report any discrepancies. Drawings for information only.

Planning

EX104
Existing Roof Plan



design pomegranate

Muswell Hill Studio
m: 07951 602 021 *e:* hello@designpomegranate.com
w: www.designpomegranate.com

26 Coppetts Road
Muswell Hill
London N10 1JY

Drawing Title	Existing Front Elevation
Date	30th September 2026
Scale	1:50
Revision	Rev A
Revision Date	

All information remains the property of Design Pomegranate and may not be used for any purpose whatsoever, or reproduced through any medium without the written permission of Design Pomegranate. No responsibility or liability for any loss (direct, consequential or otherwise) is accepted for unauthorised use. This drawing is to be read in conjunction with all other architectural or engineering drawings. Do not scale off drawings. All figured dimensions to be checked and verified on site prior to construction or manufacture. Report any discrepancies. Drawings for information only.

Planning

EX201
Existing Front Elevation



0 1 2 3 M

design pomegranate

Muswell Hill Studio
m: 07951 602 021 e: hello@designpomegranate.com
w: www.designpomegranate.com


26 Coppetts Road
Muswell Hill
London N10 1JY

Drawing Title	Existing Rear Elevation
Date	30th September 2026
Scale	1:50
Revision	Rev A
Revision Date	

All information remains the property of Design Pomegranate and may not be used for any purpose whatsoever, or reproduced through any medium without the written permission of Design Pomegranate. No responsibility or liability for any loss (direct, consequential or otherwise) is accepted for unauthorised use. This drawing is to be read in conjunction with all other architectural or engineering drawings. Do not scale off drawings. All figured dimensions to be checked and verified on site prior to construction or manufacture. Report any discrepancies. Drawings for information only.

Planning

EX202
Existing Rear Elevation

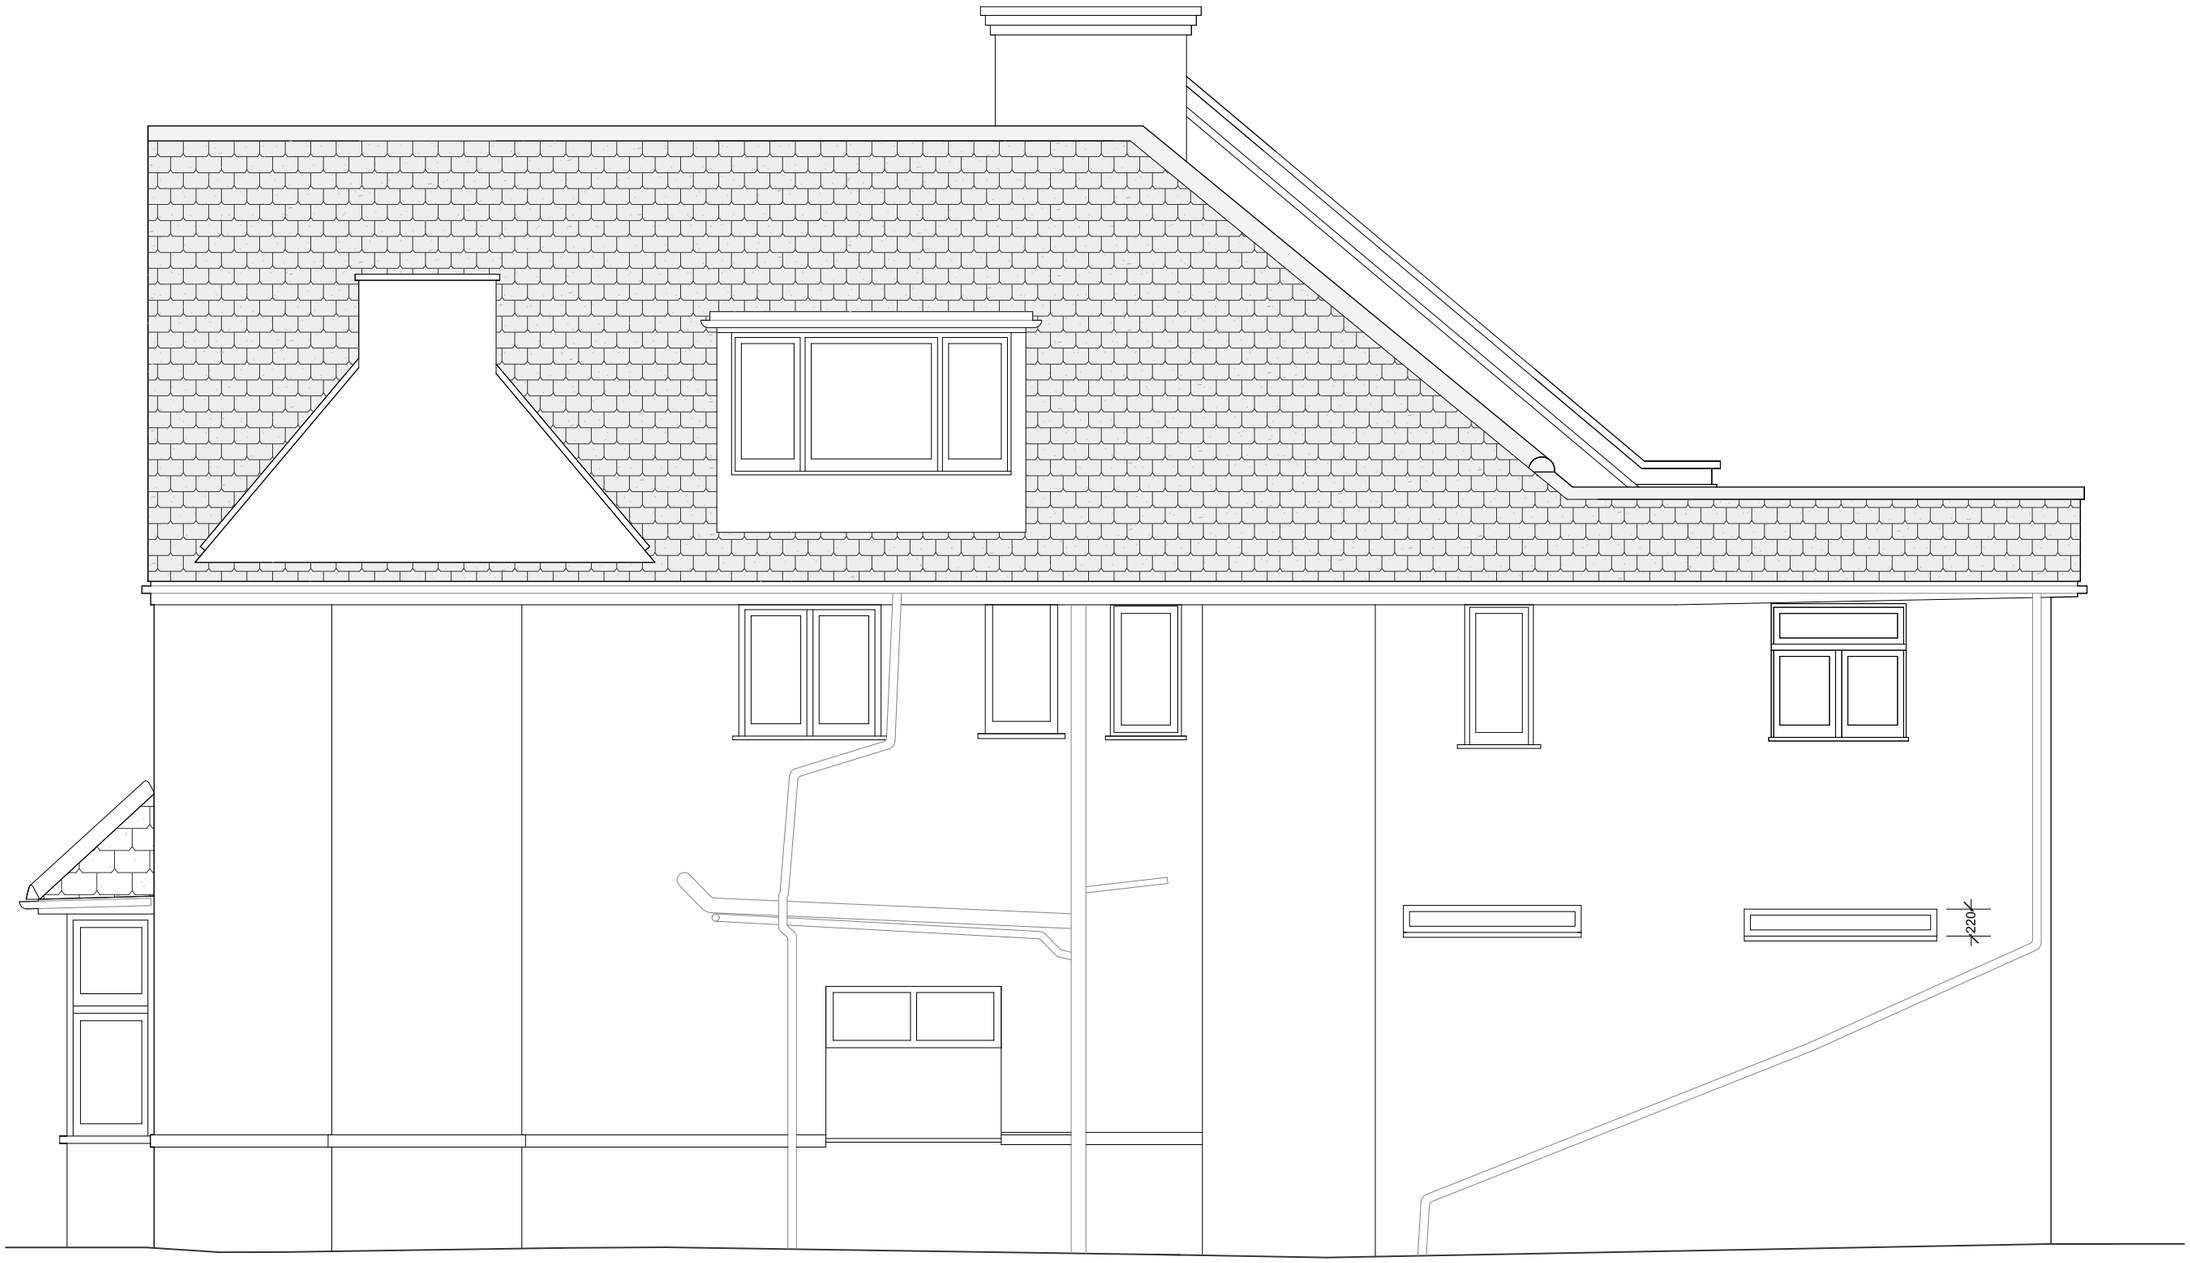

0 1 2 3 M

design pomegranate

Muswell Hill Studio
m: 07951 602 021 *e:* hello@designpomegranate.com
w: www.designpomegranate.com

26 Coppetts Road
Muswell Hill
London N10 1JY


Drawing Title	Existing Side Elevation
Date	30th September 2026
Scale	1:50
Revision	Rev A
Revision Date	

All information remains the property of Design Pomegranate and may not be used for any purpose whatsoever, or reproduced through any medium without the written permission of Design Pomegranate. No responsibility or liability for any loss (direct, consequential or otherwise) is accepted for unauthorised use. This drawing is to be read in conjunction with all other architectural or engineering drawings. Do not scale off drawings. All figured dimensions to be checked and verified on site prior to construction or manufacture. Report any discrepancies. Drawings for information only.

Planning

EX203

Existing Side Elevation

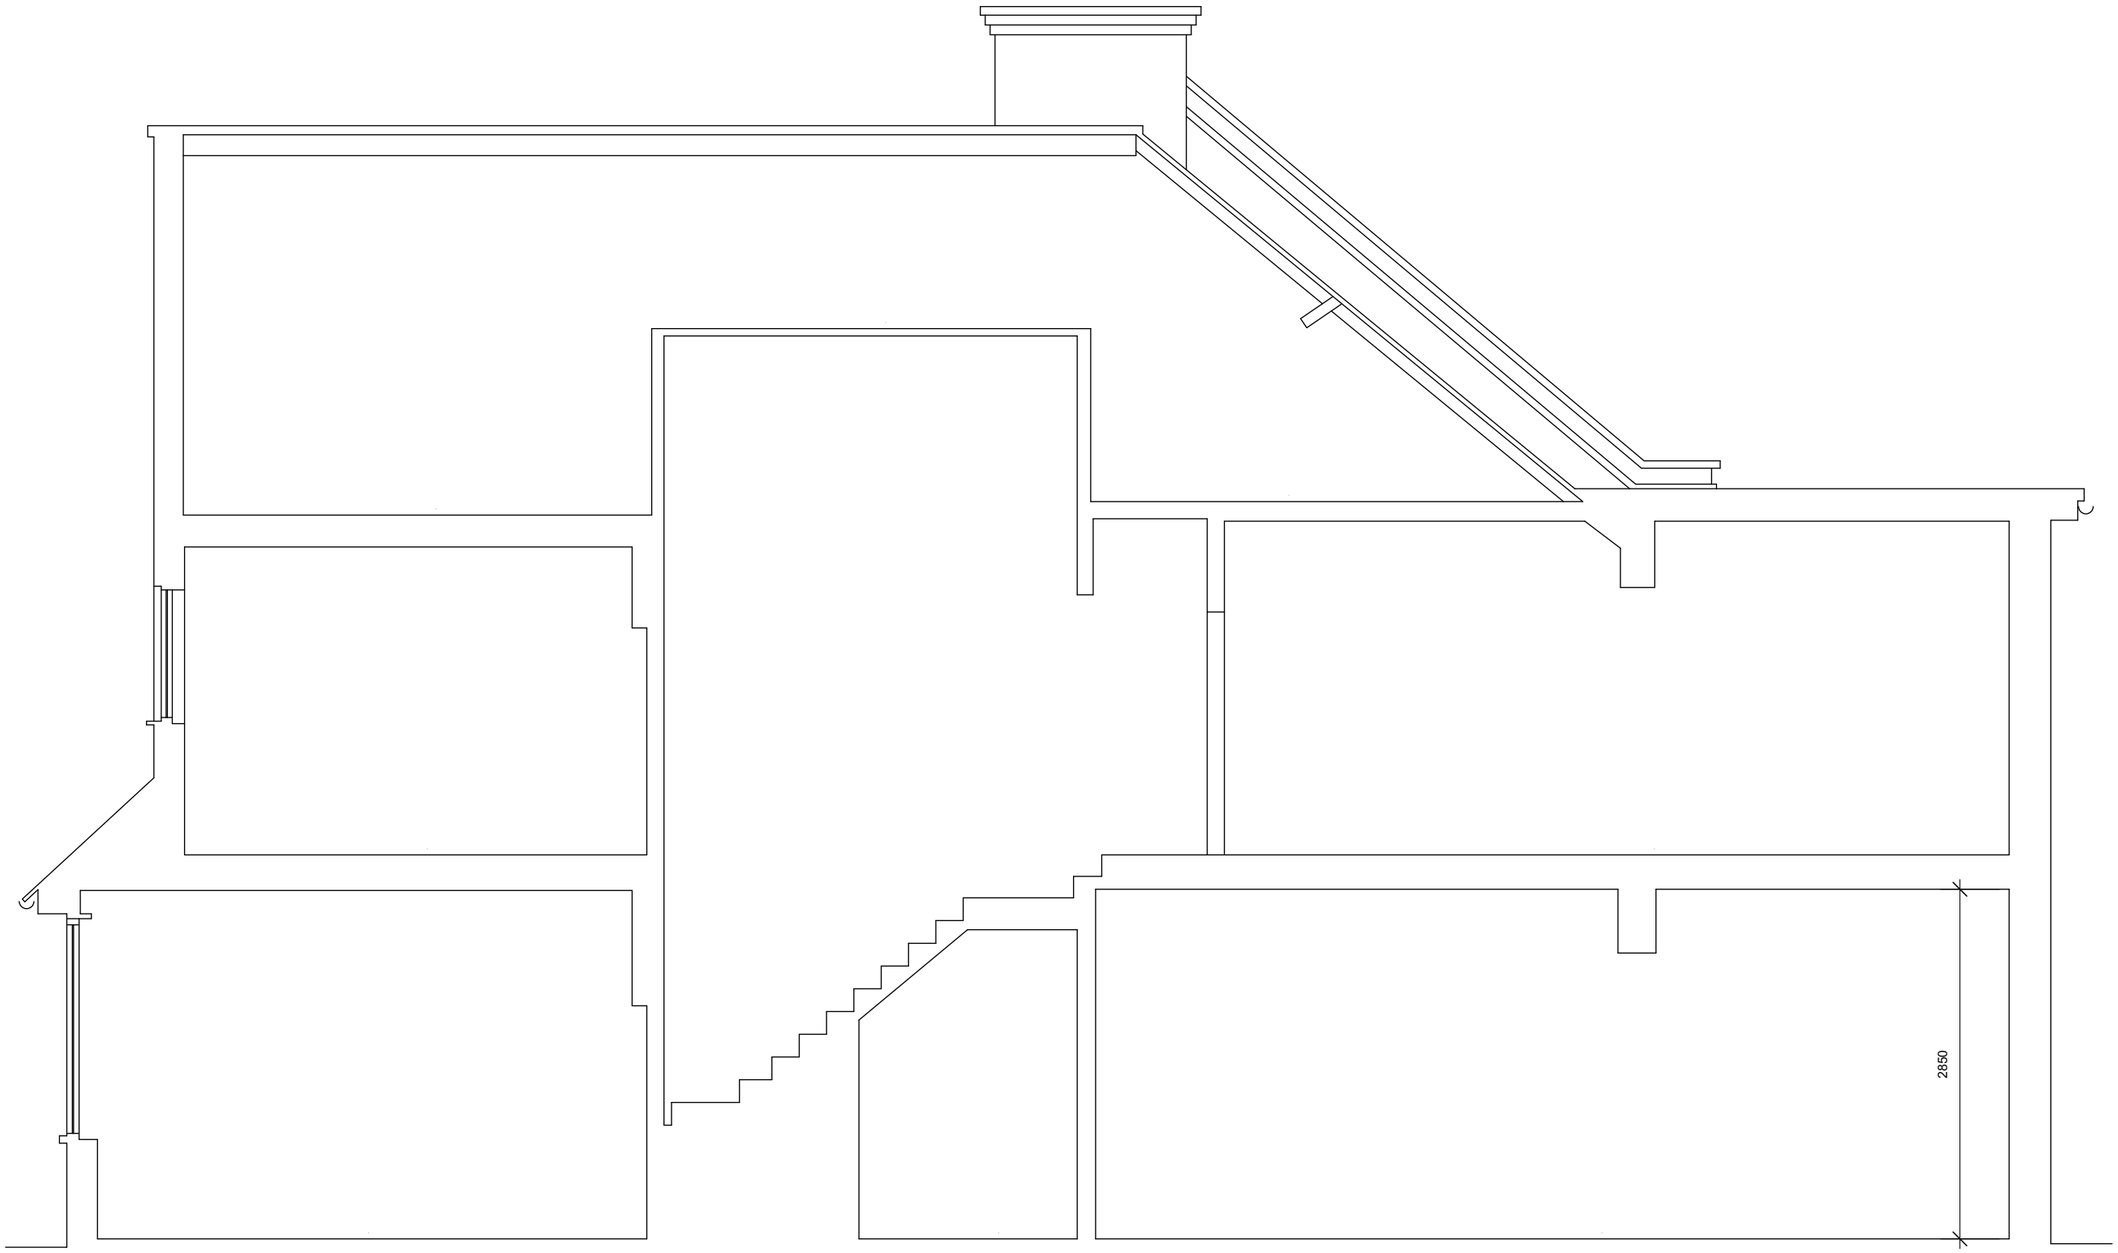

0 1 2 3 M

N

d e s i g n p o m e g r a n a t e

Muswell Hill Studio
m: 07951 602 021 *e:* hello@designpomegranate.com
w: www.designpomegranate.com

26 Coppetts Road
Muswell Hill
London N10 1JY

Drawing Title	Existing Section AA
Date	30th September 2026
Scale	1:50
Revision	Rev A
Revision Date	

All information remains the property of Design Pomegranate and may not be used for any purpose whatsoever, or reproduced through any medium without the written permission of Design Pomegranate. No responsibility or liability for any loss (direct, consequential or otherwise) is accepted for unauthorised use. This drawing is to be read in conjunction with all other architectural or engineering drawings. Do not scale off drawings. All figured dimensions to be checked and verified on site prior to construction or manufacture. Report any discrepancies. Drawings for information only.

Planning

EX204
Existing Section AA