

1 Os Map

1 : 1250




SCALE 1:1250

Property Boundary

Property Boundary Area= 134.57 sqm

G.I.A= 106.24 sqm

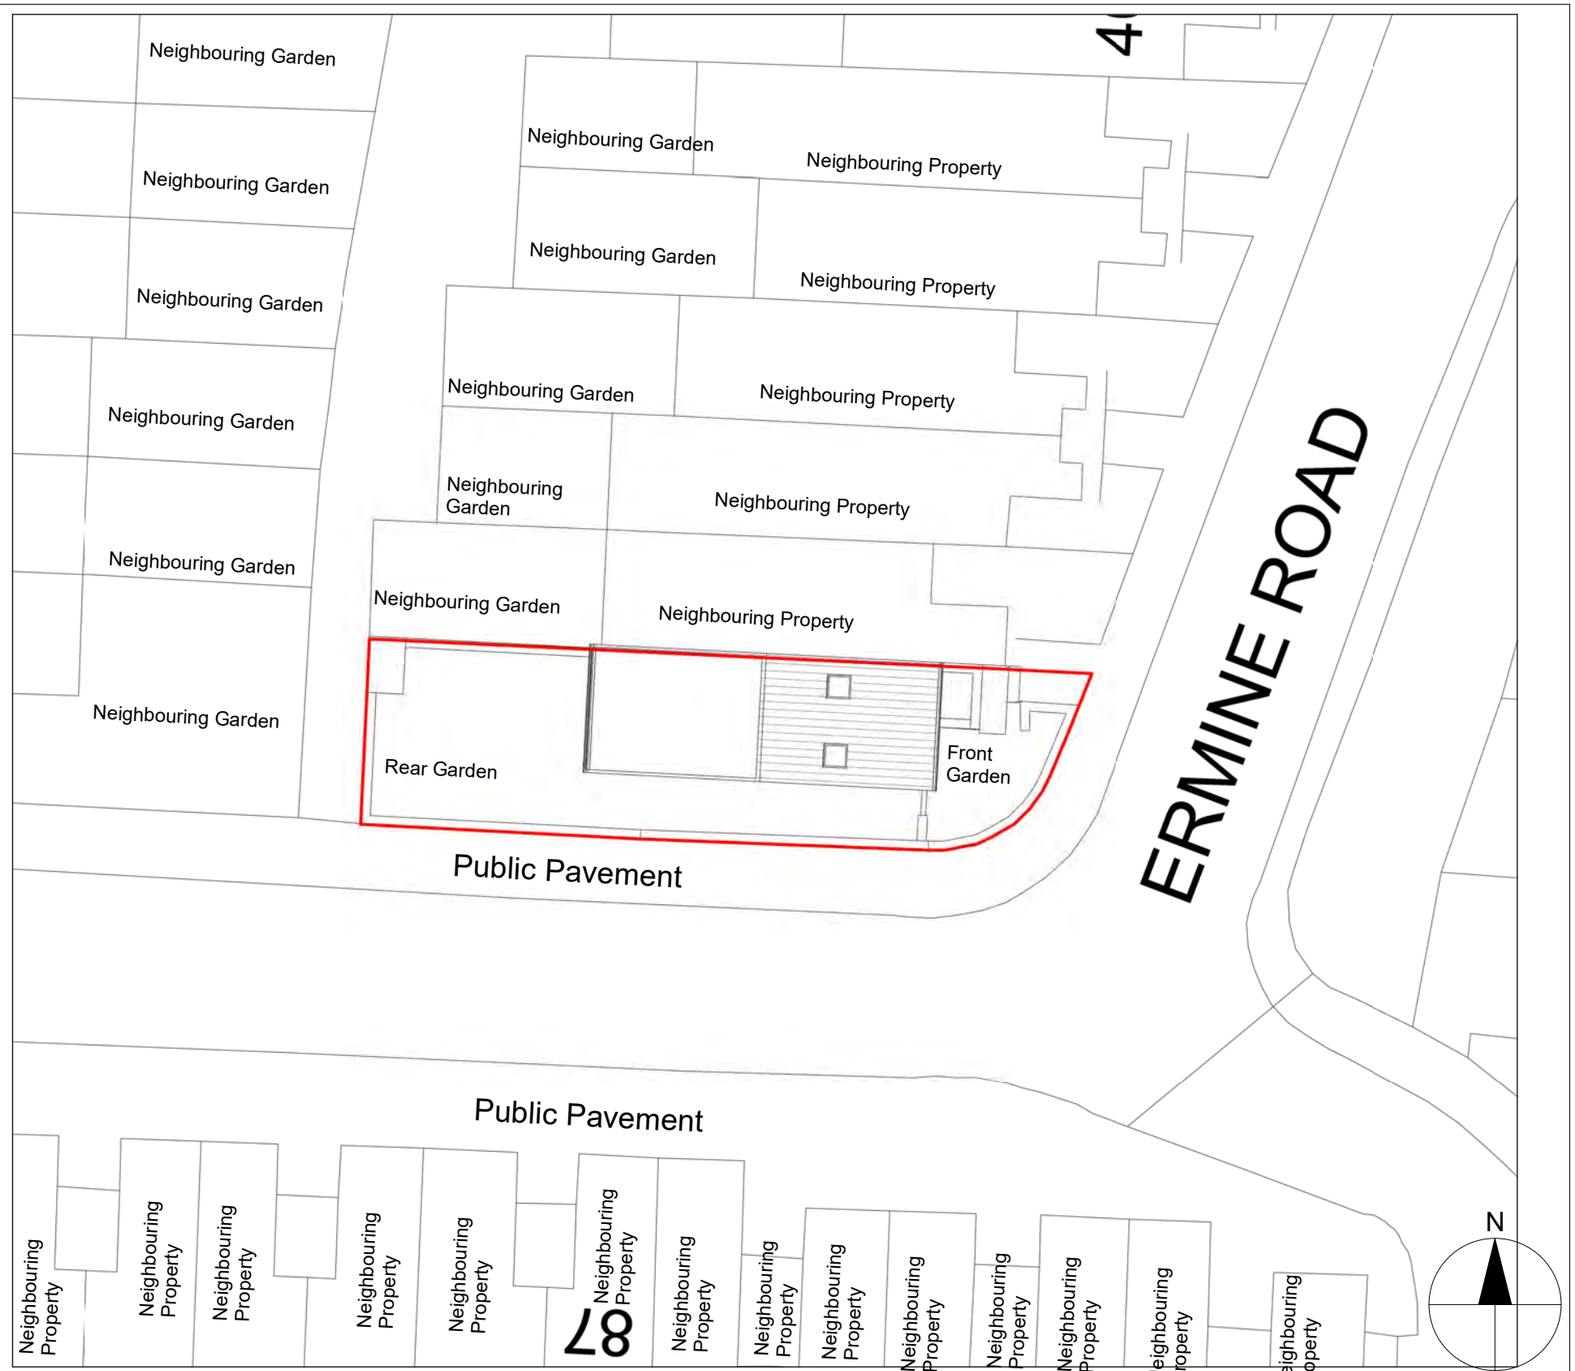

SCALE 1:200

2 Location Plan

1 : 200

Notes.
Contractors must verify all dimensions at the site before comencing any work.
No constrcution work before Building Control approval and structural engineer confirmation.
Any discrepancies to be reported to Gridline.
All drawings are to be read in conjunction with all relevant drawings and specifications.

Project No.S


REV	DATE	DESCRIPTION	BY	CH

PROJECT TITLE
34 Ermine Road,
Haringey, N15 6DD

DRAWING TITLE
Proposed Os Map & Location Plan

DATE	Project No.	DRAWING No.	SCALE @ A3	Drawn by:
October 2026	12332	PR L001	As Indicated	Derick Okelo

PLANNING SERVICES
Unit 9b,The High Cross Centre,
Fountayne Rd,
N154BE
TEL: 020 8802 3480
www.samplanning.co.uk

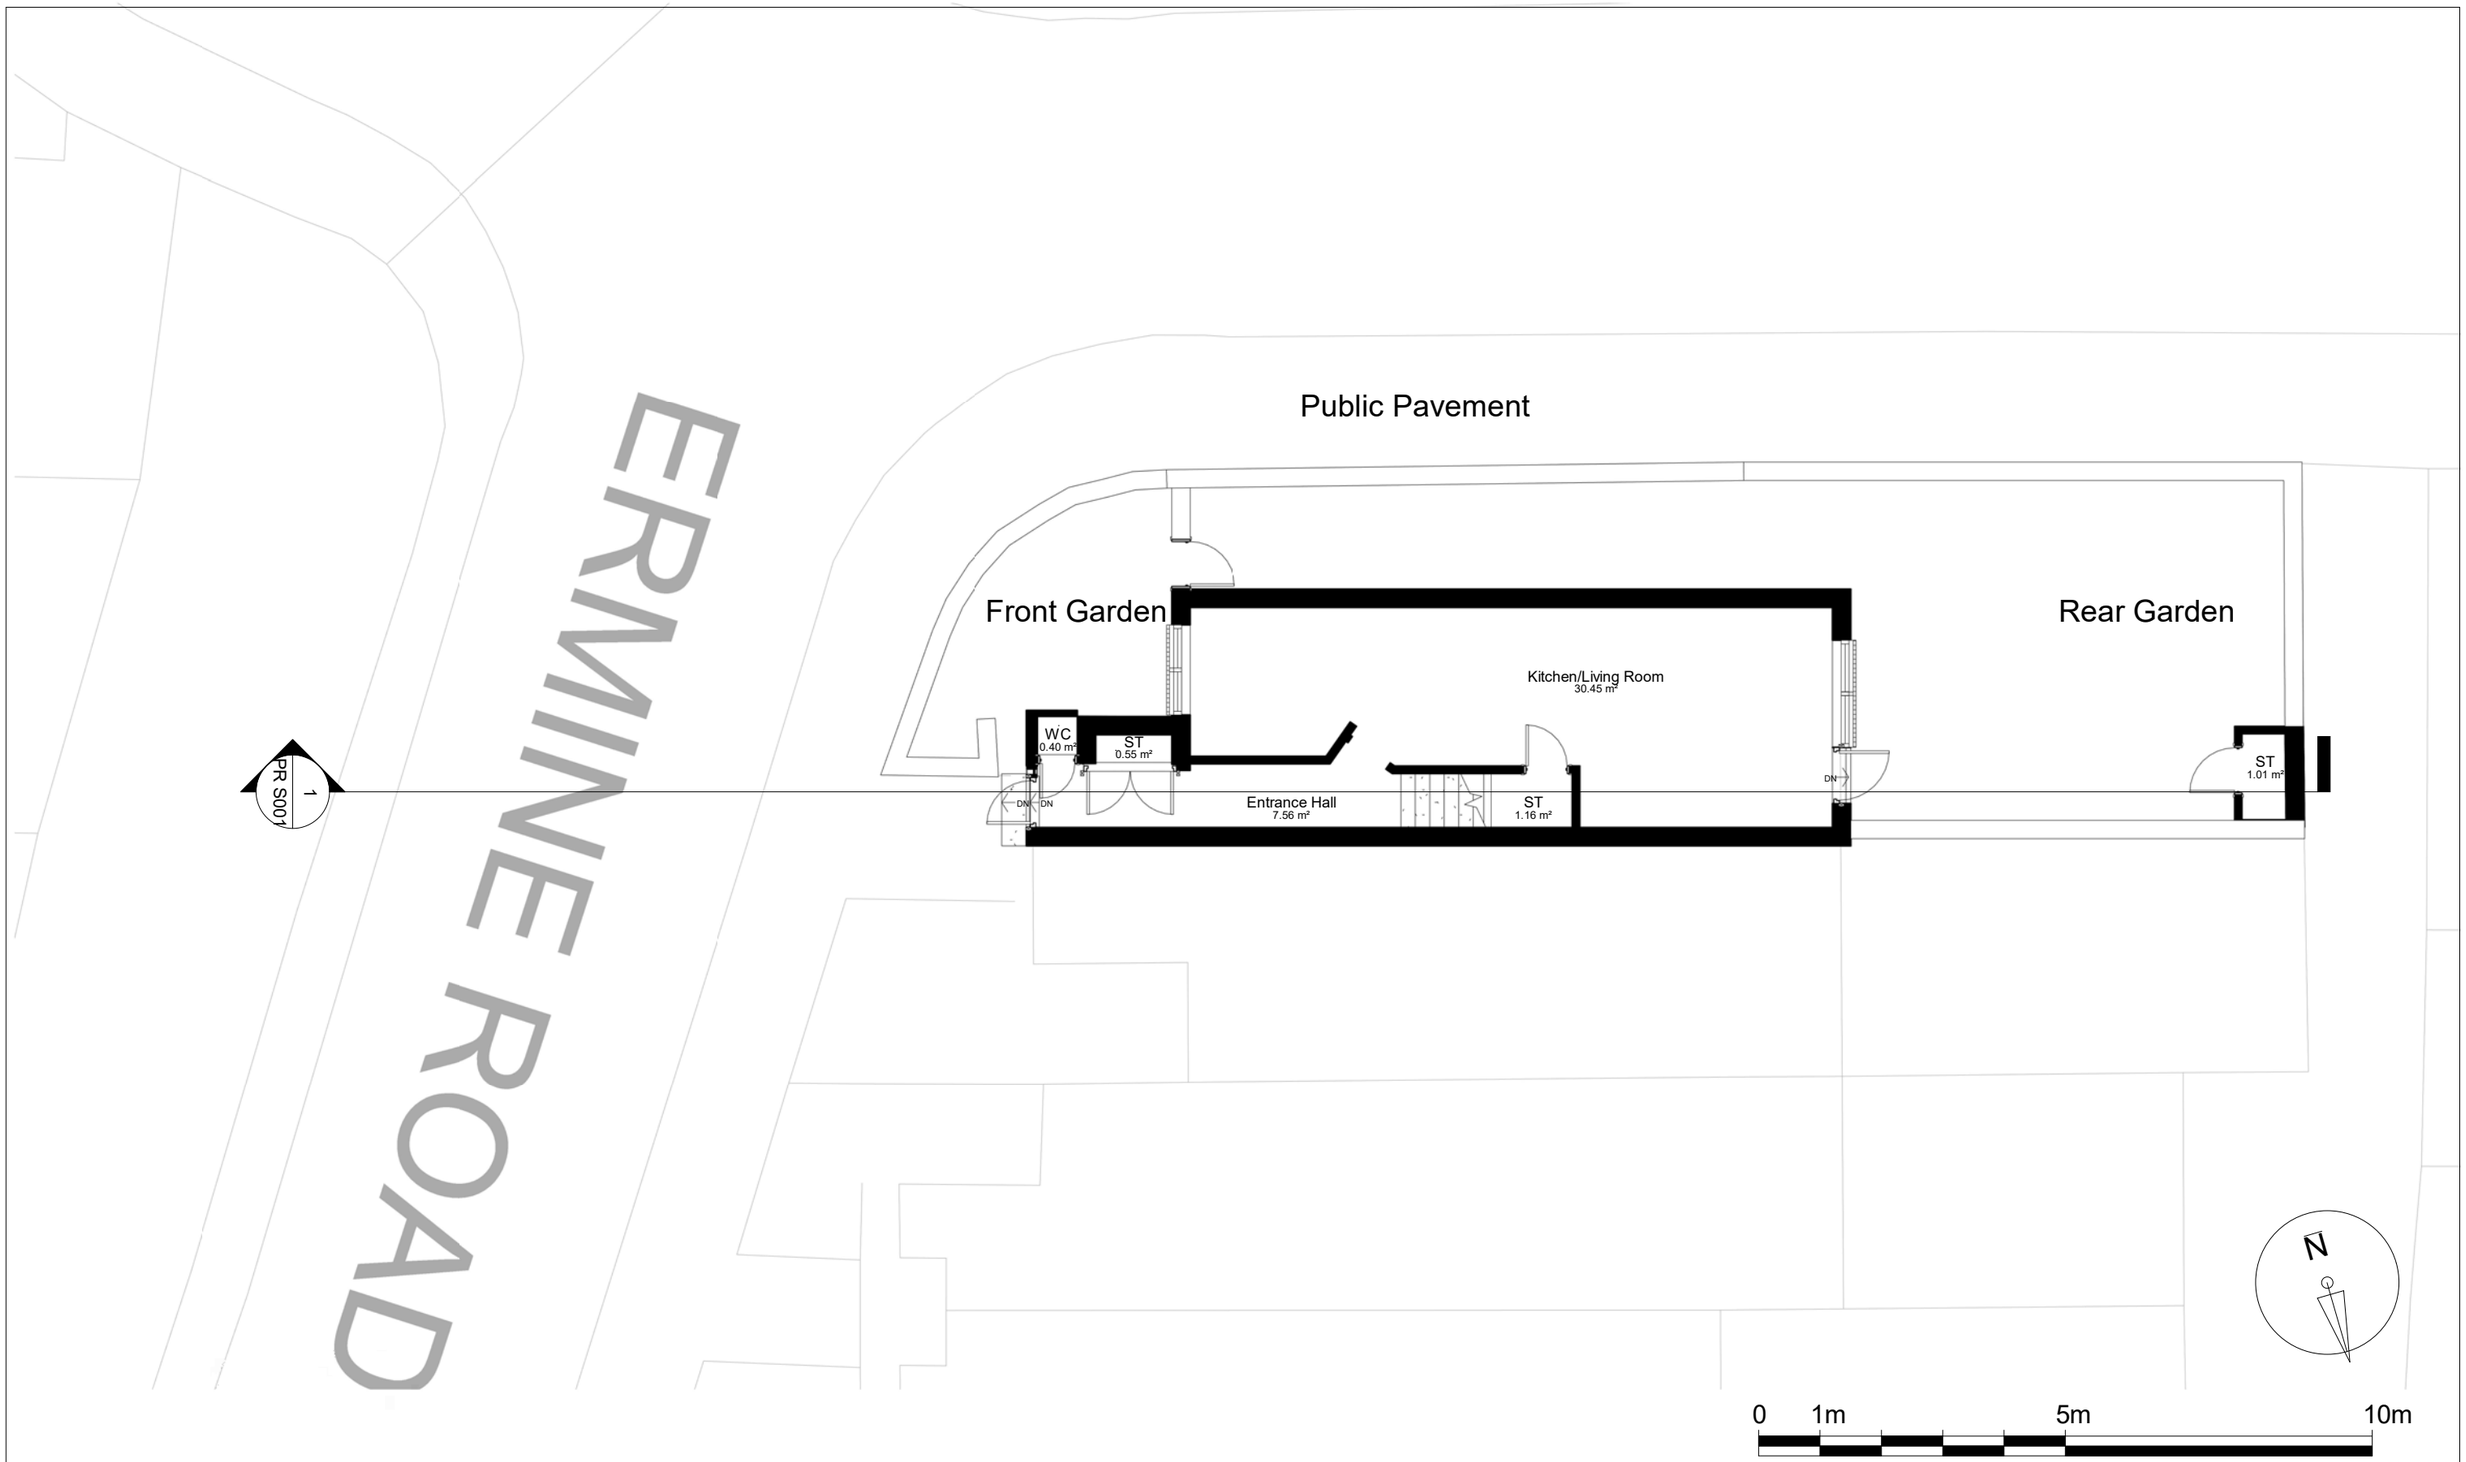

Notes.
Contractors must verify all dimensions at the site before comencing any work.
No constrcution work before Building Control approval and structural engineer confirmation.
Any discrepancies to be reported to Gridline.
All drawings are to be read in conjunction with all relevant drawings and specifications.

Project No.S


REV	DATE	DESCRIPTION	BY	CH

PROJECT TITLE
34 Ermine Road,
Haringey, N15 6DD

DRAWING TITLE
Proposed Ground Floor Plan

DATE	Project No.	DRAWING No.	SCALE @ A3	Drawn by:
October 2026	12332	PR P001	1 : 100	Derick Okelo

PLANNING SERVICES
Unit 9b,The High Cross Centre,
Fountayne Rd,
N154BE
TEL: 020 8802 3480
www.samplanning.co.uk

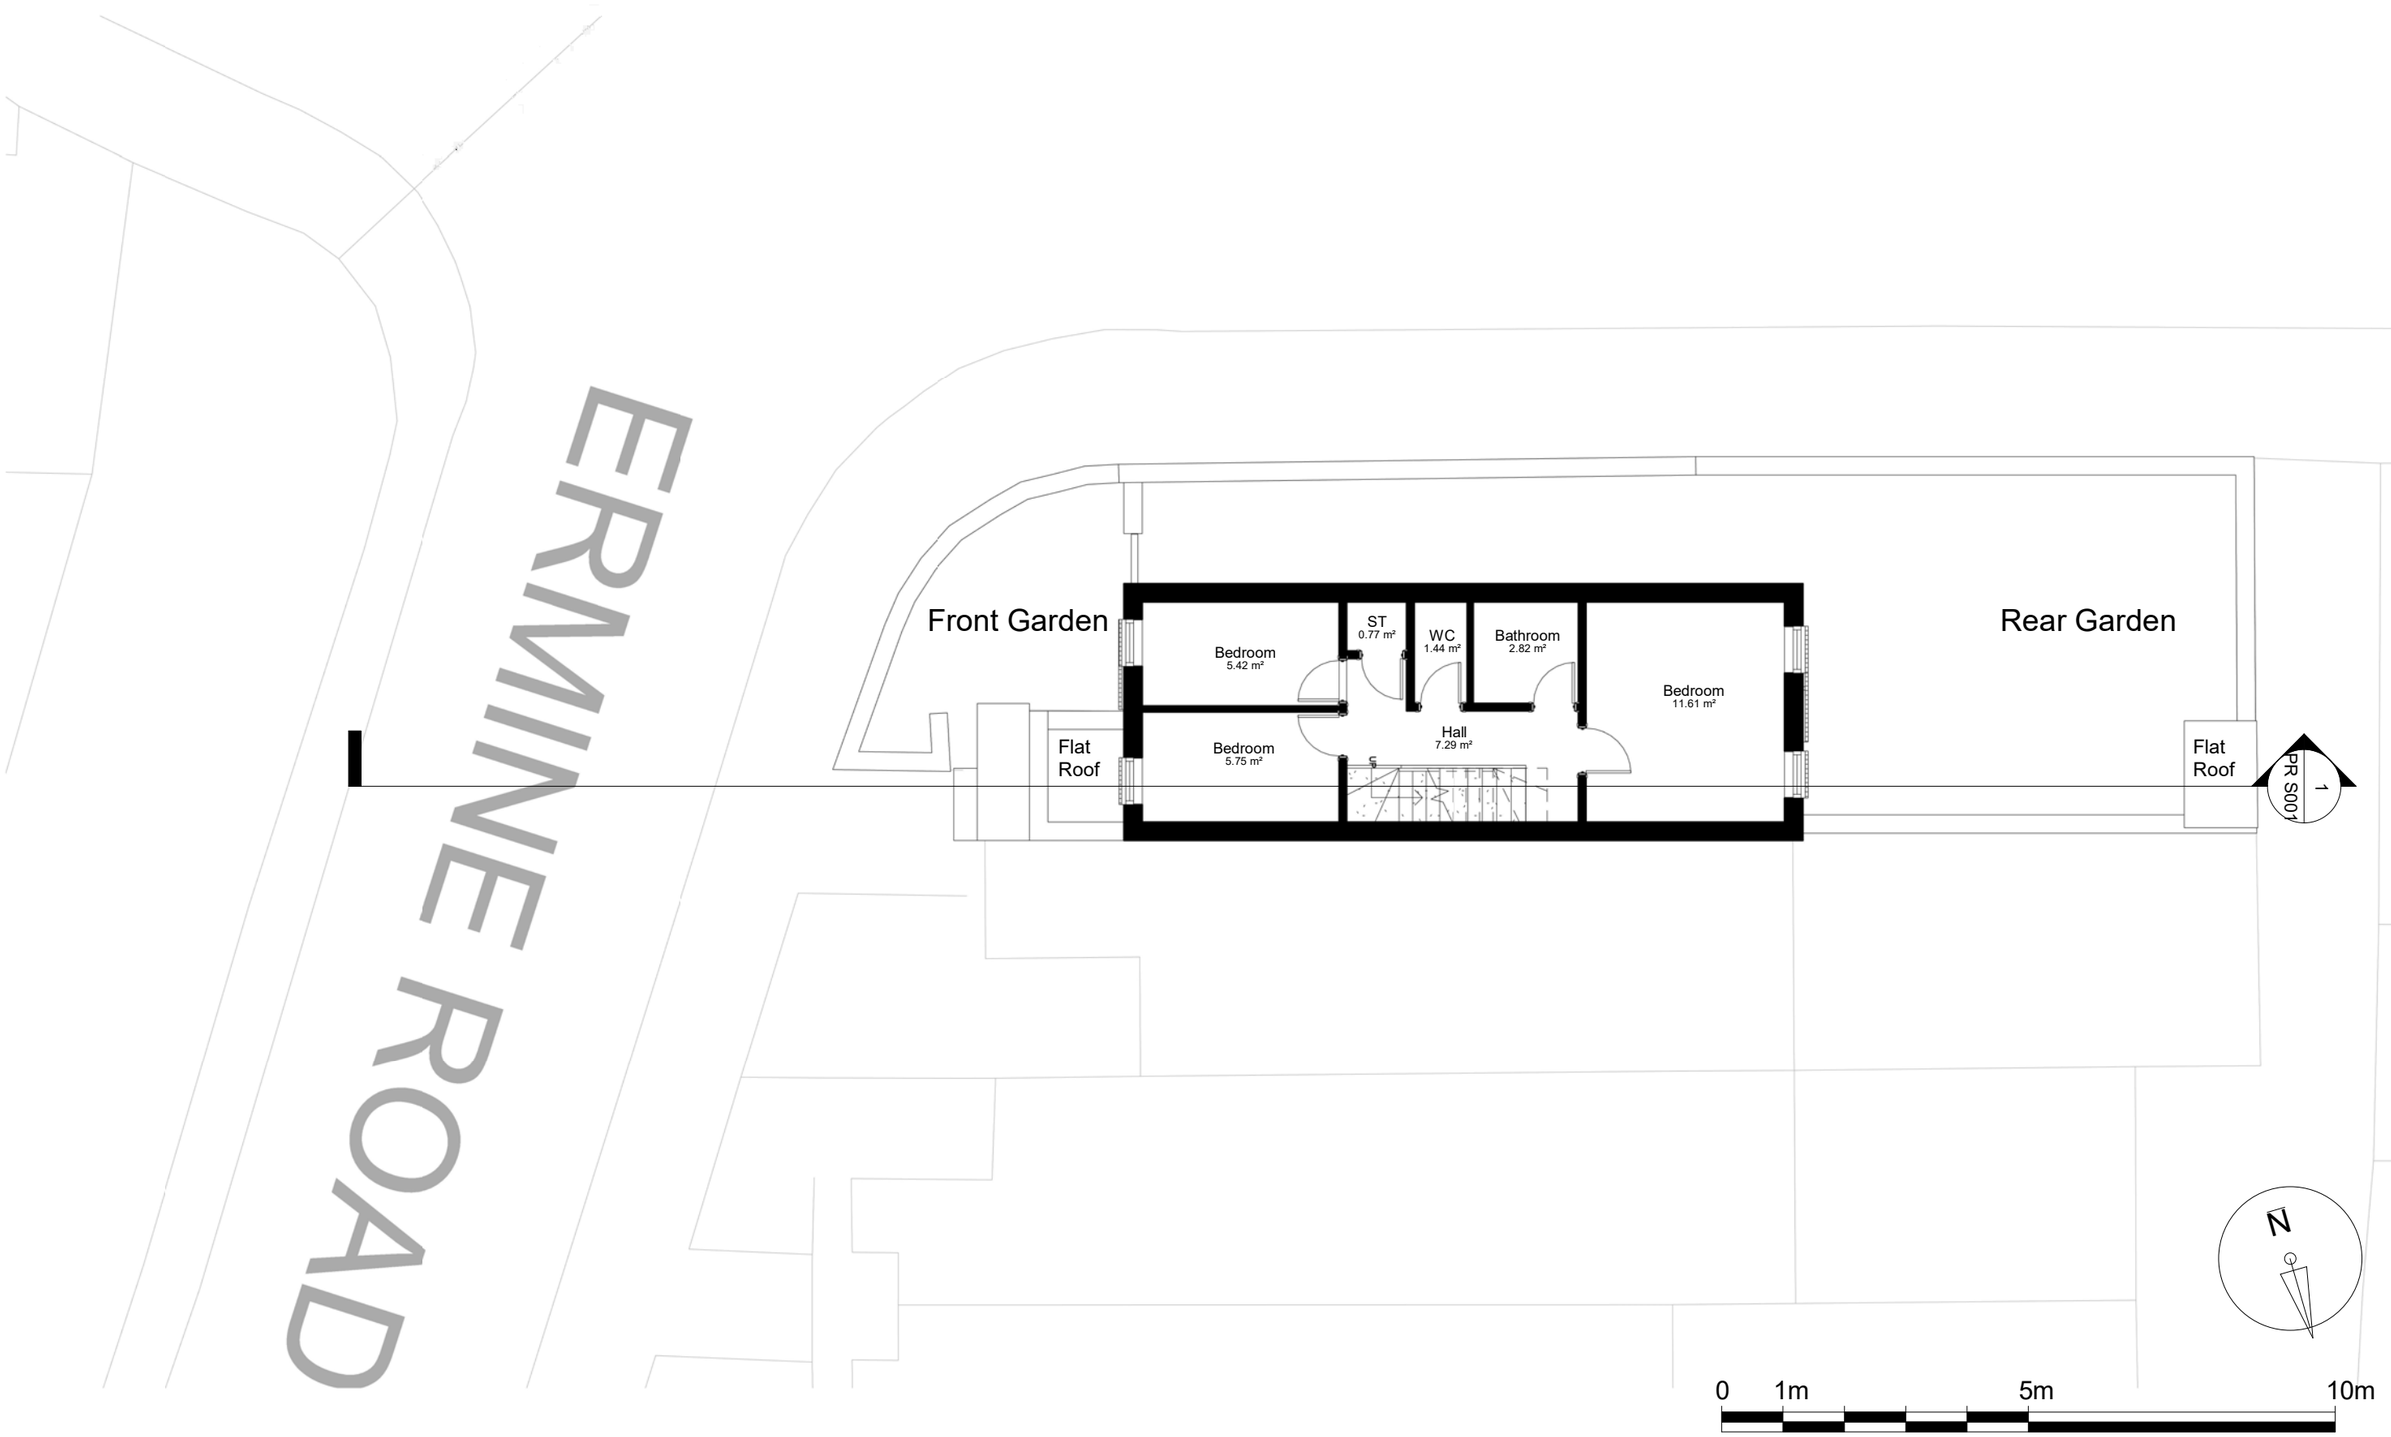

Notes.
Contractors must verify all dimensions at the site before comencing any work.
No constrcution work before Building Control approval and structural engineer confirmation.
Any discrepancies to be reported to Gridline.
All drawings are to be read in conjunction with all relevant drawings and specifications.

Project No.S


REV	DATE	DESCRIPTION	BY	CH

PROJECT TITLE
34 Ermine Road,
Haringey, N15 6DD

DRAWING TITLE
Proposed First Floor Plan

DATE	Project No.	DRAWING No.	SCALE @ A3	Drawn by:
October 2026	12332	PR P002	1 : 100	Derick Okelo

PLANNING SERVICES
Unit 9b,The High Cross Centre,
Fountayne Rd,
N154BE
TEL: 020 8802 3480
www.samplanning.co.uk

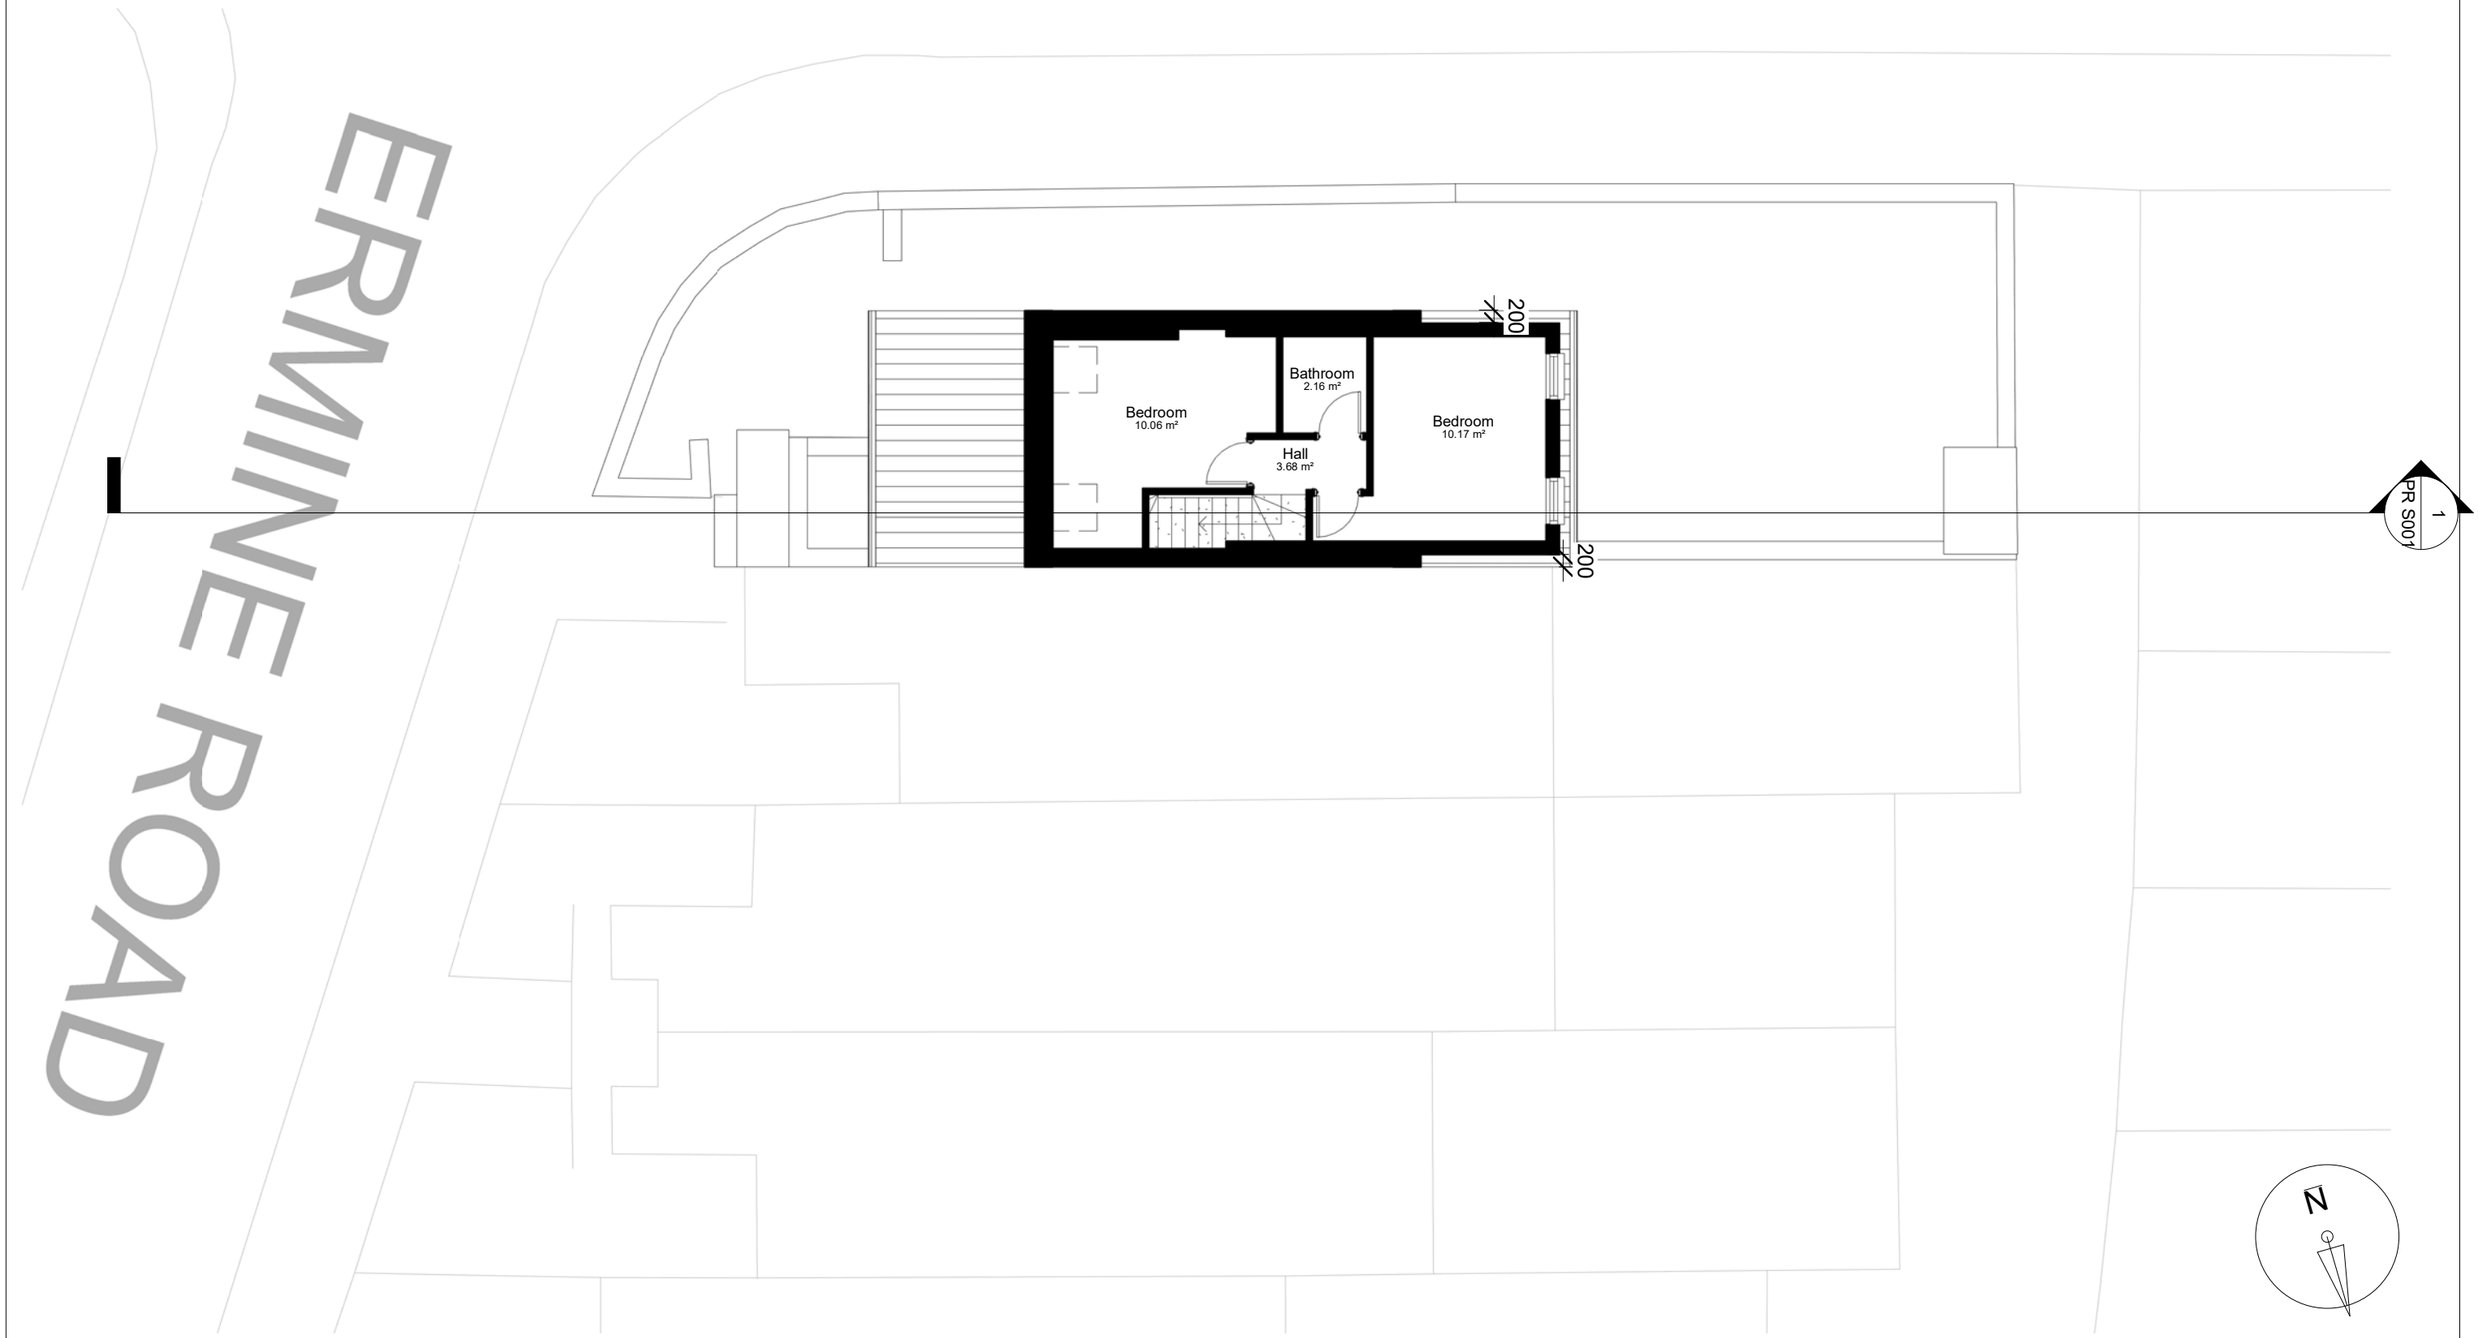

Notes.
Contractors must verify all dimensions at the site before comencing any work.
No constrcution work before Building Control approval and structural engineer confirmation.
Any discrepancies to be reported to Gridline.
All drawings are to be read in conjunction with all relevant drawings and specifications.

Project No.S


REV	DATE	DESCRIPTION	BY	CH

PROJECT TITLE
34 Ermine Road,
Haringey, N15 6DD

DRAWING TITLE
Proposed Loft Floor Plan

DATE	Project No.	DRAWING No.	SCALE @ A3	Drawn by:
October 2026	12332	PR P003	1 : 100	Derick Okelo

PLANNING SERVICES
Unit 9b,The High Cross Centre,
Fountayne Rd,
N154BE
TEL: 020 8802 3480
www.samplanning.co.uk

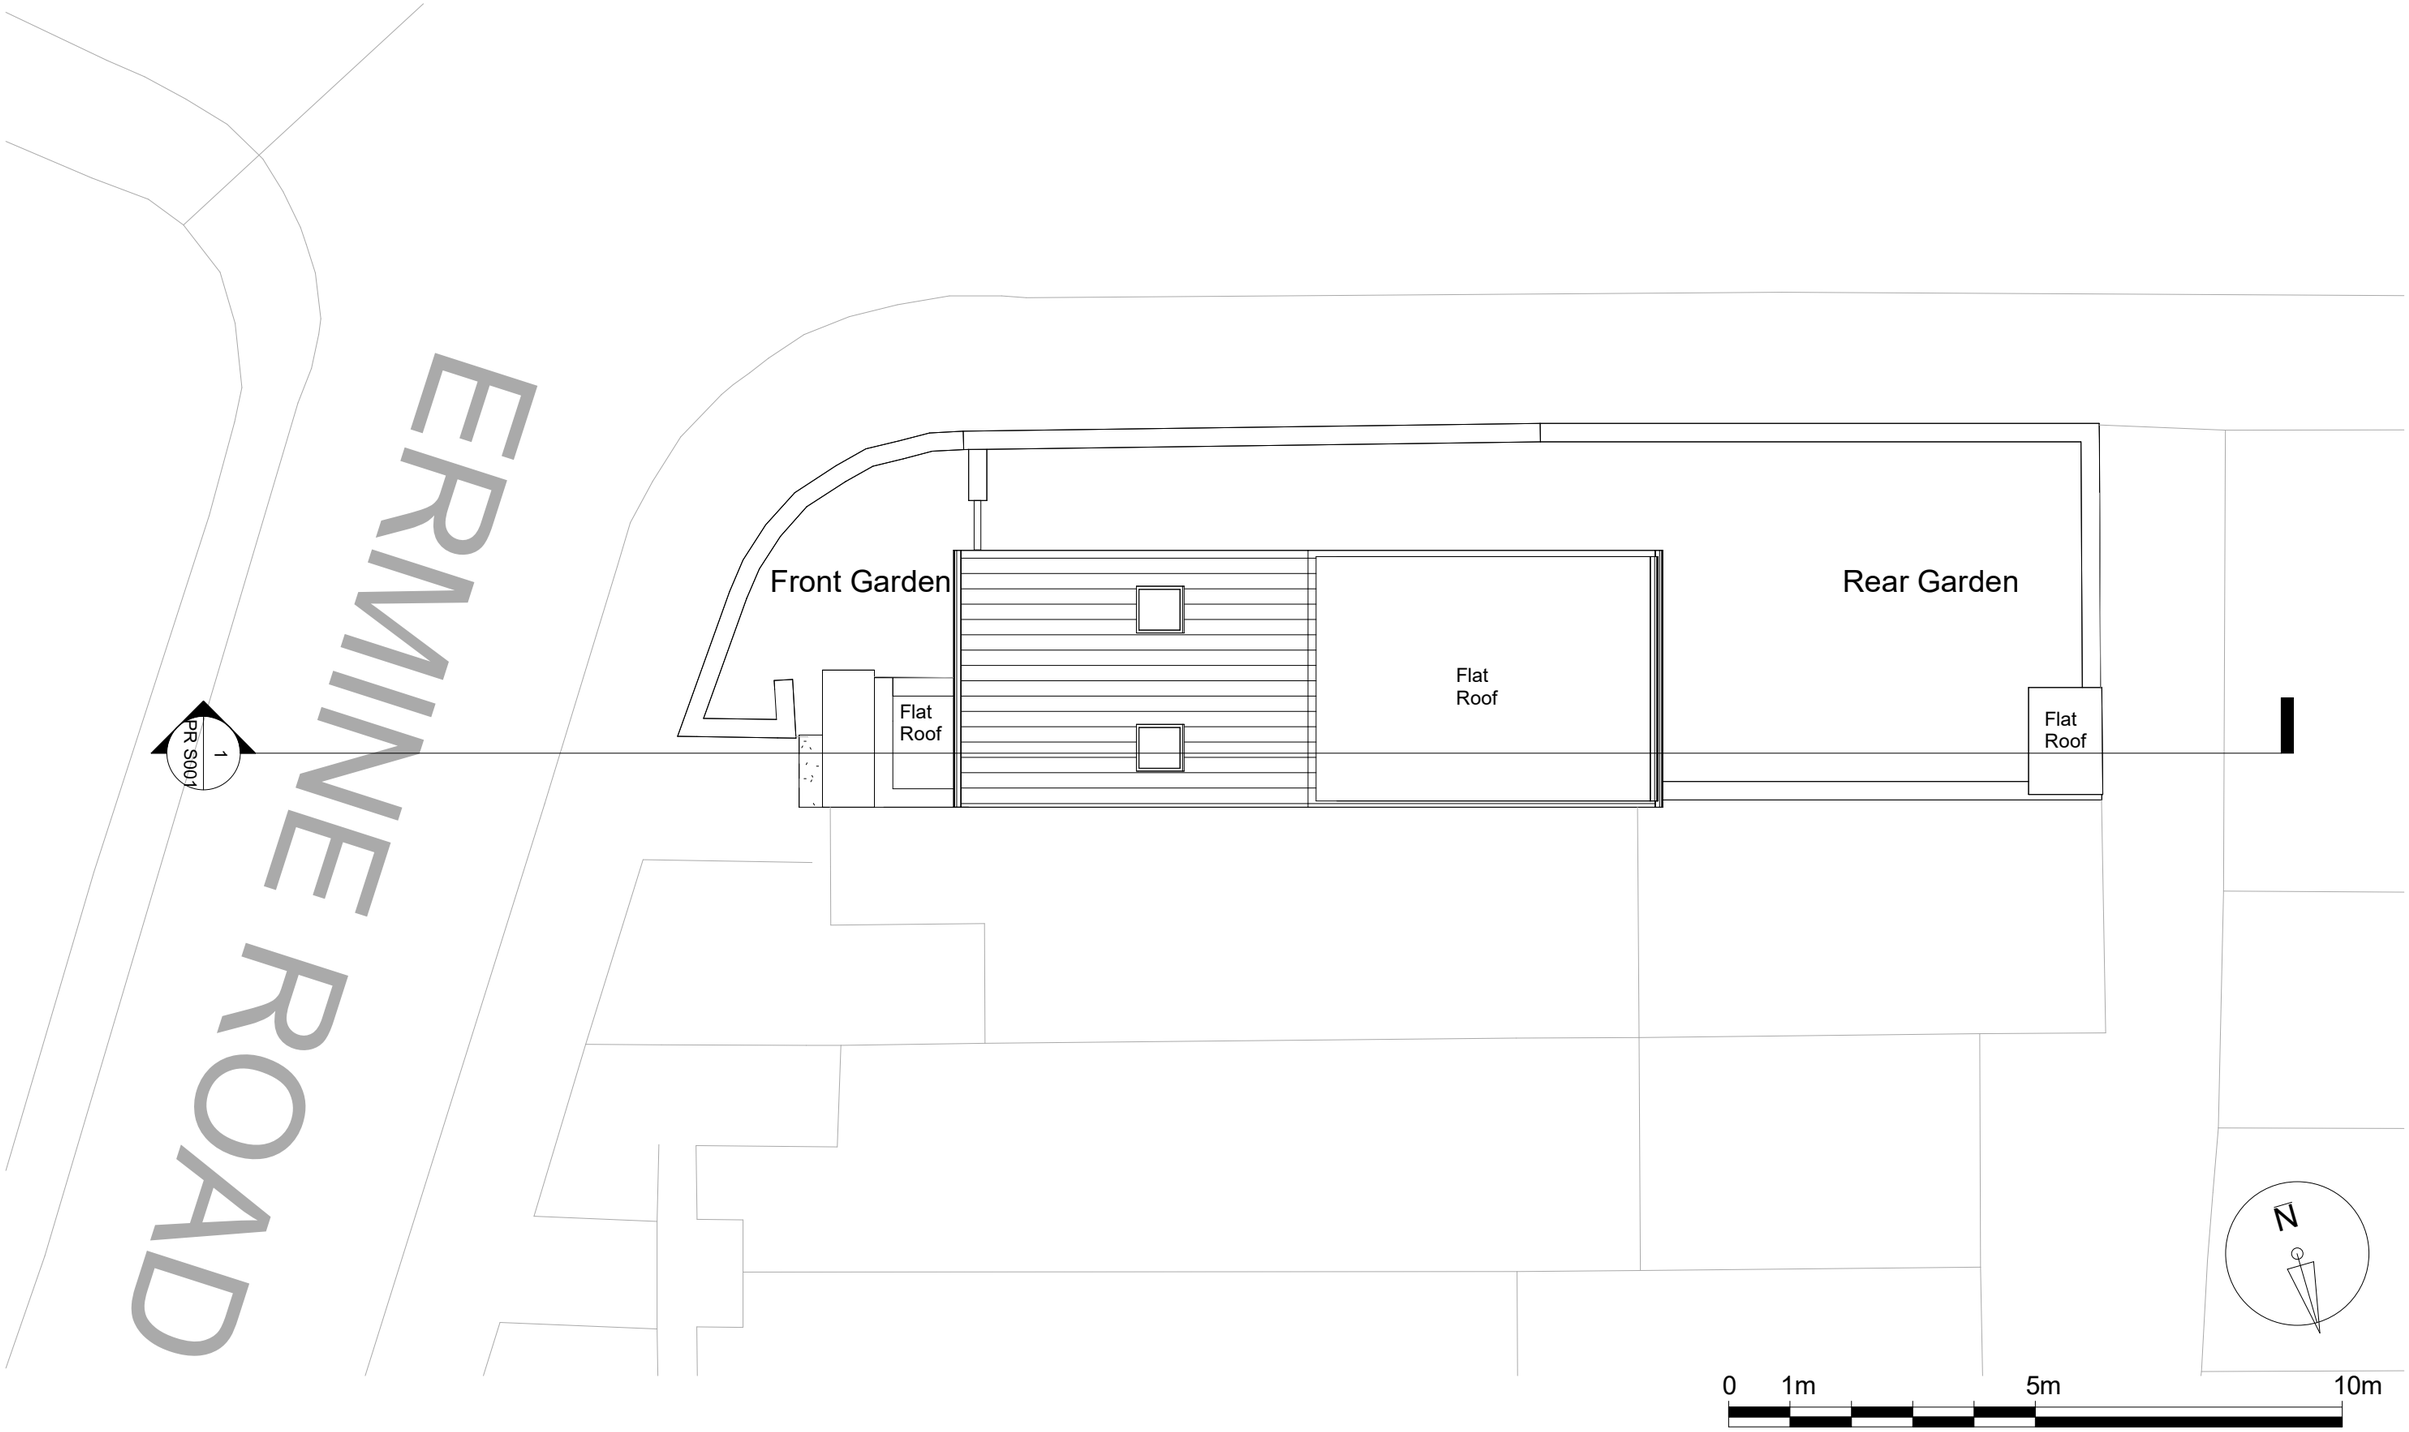

Notes.
Contractors must verify all dimensions at the site before comencing any work.
No constrcution work before Building Control approval and structural engineer confirmation.
Any discrepancies to be reported to Gridline.
All drawings are to be read in conjunction with all relevant drawings and specifications.

Project No.S

REV	DATE	DESCRIPTION	BY	CH

PROJECT TITLE
34 Ermine Road,
Haringey, N15 6DD

DRAWING TITLE
Proposed Roof Plan

DATE	Project No.	DRAWING No.	SCALE @ A3	Drawn by:
October 2026	12332	PR P004	1 : 100	Derick Okelo

PLANNING SERVICES
Unit 9b,The High Cross Centre,
Fountayne Rd,
N154BE
TEL: 020 8802 3480
www.samplanning.co.uk



Notes.
Contractors must verify all dimensions at thesite before comencing any work.
No constrcution work before Building Control approval and structural engineer confirmation.
Any discrepancies to be reported to Gridline.
All drawings are to be read in conjunction with all relevant drawings and specifications.
The Drawings Are For Planning Purposes only

Project No.S


REV	DATE	DESCRIPTION	BY	CH

PROJECT TITLE
34 Ermine Road,
Haringey, N15 6DD

DRAWING TITLE
Proposed Front & Rear Elevations

DATE	Project No.	DRAWING No.	SCALE @ A3	Drawn by:
October 2026	12332	PR E001	1 : 100	Derick Okelo

PLANNING SERVICES
Unit 9b,The High Cross Centre,
Fountayne Rd,
N154BE
TEL: 020 8802 3480
www.samplanning.co.uk

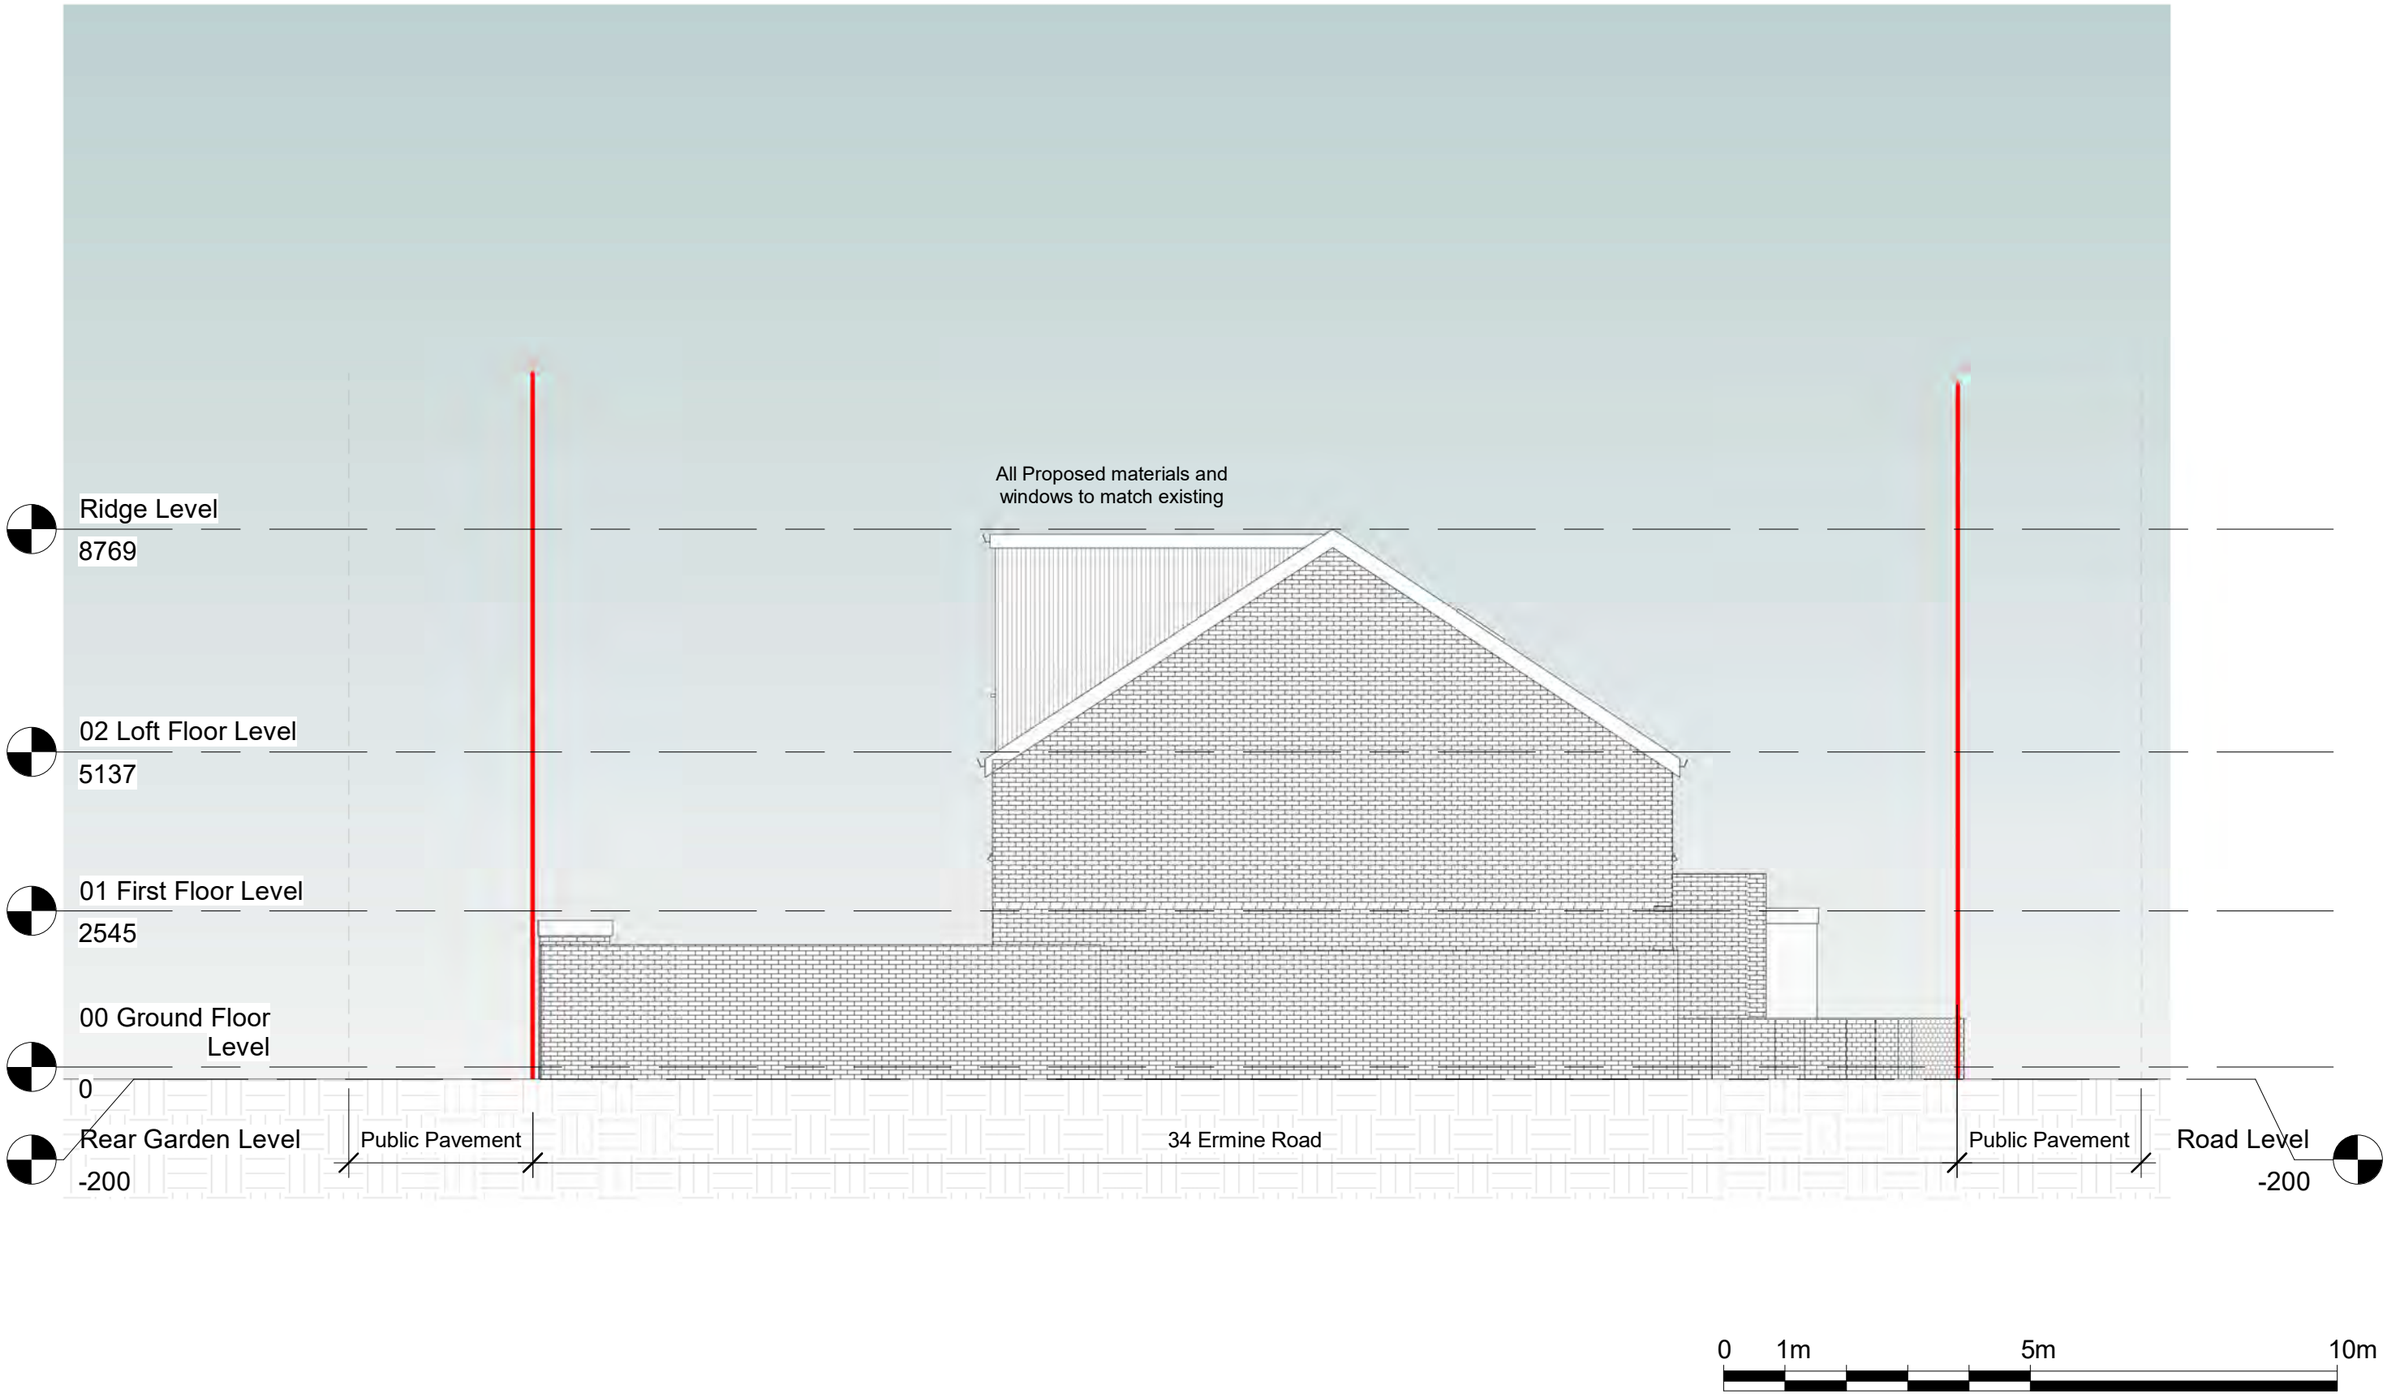

Notes.
Contractors must verify all dimensions at thesite before comencing any work.
No constrcution work before Building Control approval and structural engineer confirmation.
Any discrepancies to be reported to Gridline.
All drawings are to be read in conjunction with all relevant drawings and specifications.
The Drawings Are For Planning Purposes only

Project No.S


REV	DATE	DESCRIPTION	BY	CH

PROJECT TITLE
34 Ermine Road,
Haringey, N15 6DD

DRAWING TITLE
Proposed Side Elevation 01

DATE	Project No.	DRAWING No.	SCALE @ A3	Drawn by:
October 2026	12332	PR E002	1 : 100	Derick Okelo

PLANNING SERVICES
Unit 9b,The High Cross Centre,
Fountayne Rd,
N154BE
TEL: 020 8802 3480
www.samplanning.co.uk

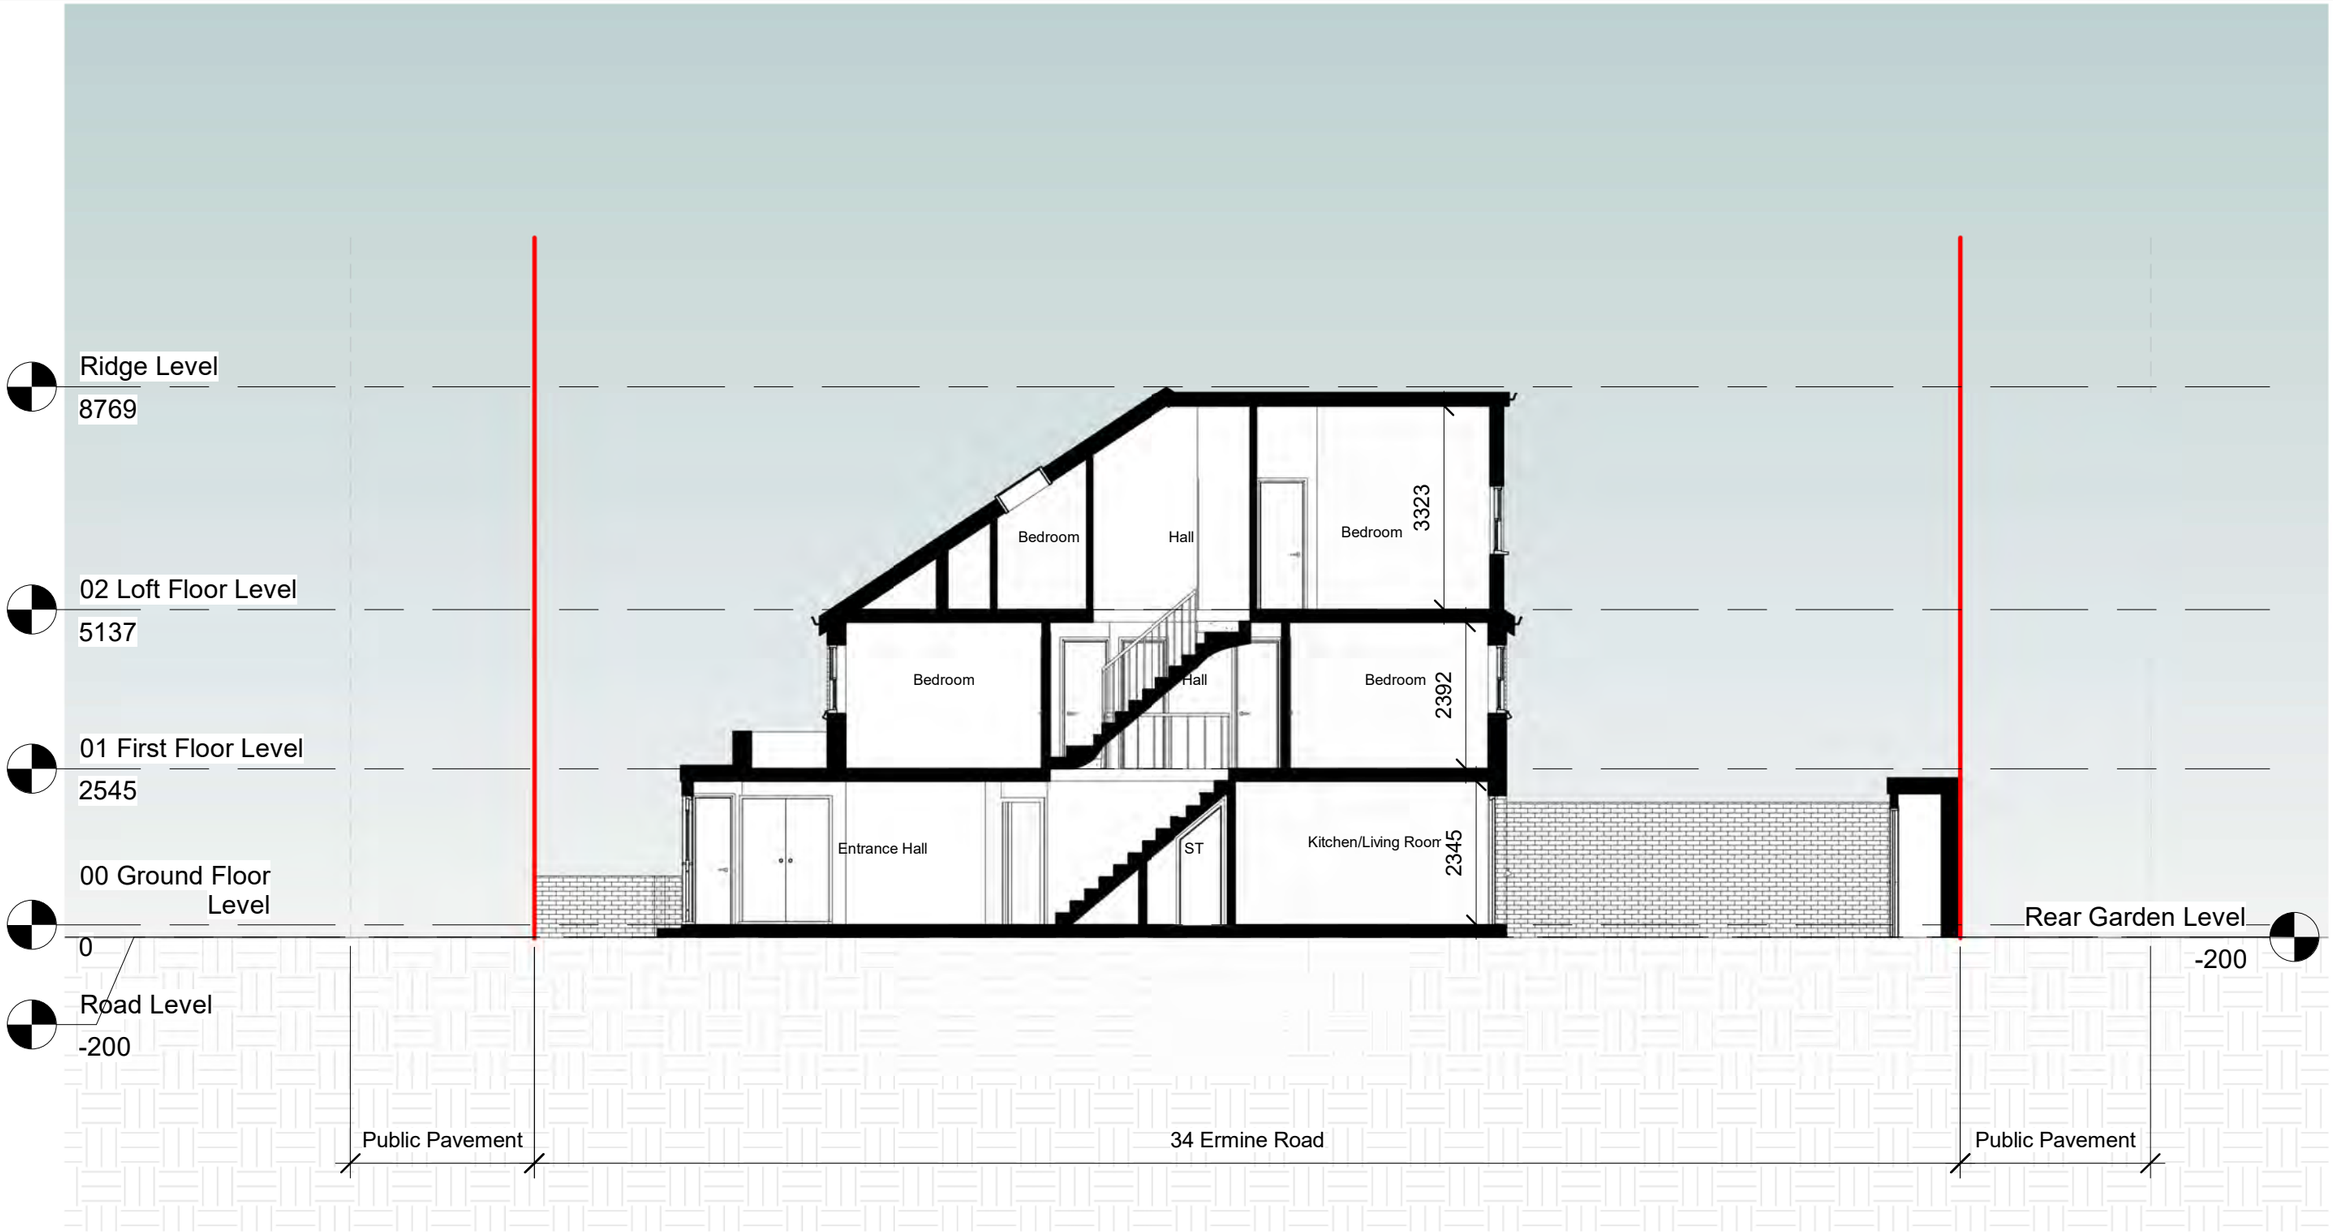

Notes.
Contractors must verify all dimensions at thesite before comencing any work.
No constrcution work before Building Control approval and structural engineer confirmation.
Any discrepancies to be reported to Gridline.
All drawings are to be read in conjunction with all relevant drawings and specifications.
The Drawings Are For Planning Purposes only

Project No.S


REV	DATE	DESCRIPTION	BY	CH

PROJECT TITLE
34 Ermine Road,
Haringey, N15 6DD


DRAWING TITLE
Proposed Section AA

DATE	Project No.	DRAWING No.	SCALE @ A3	Drawn by:
October 2026	12332	PR S001	1 : 100	Derick Okelo

PLANNING SERVICES
Unit 9b,The High Cross Centre,
Fountayne Rd,
N154BE
TEL: 020 8802 3480
www.samplanning.co.uk

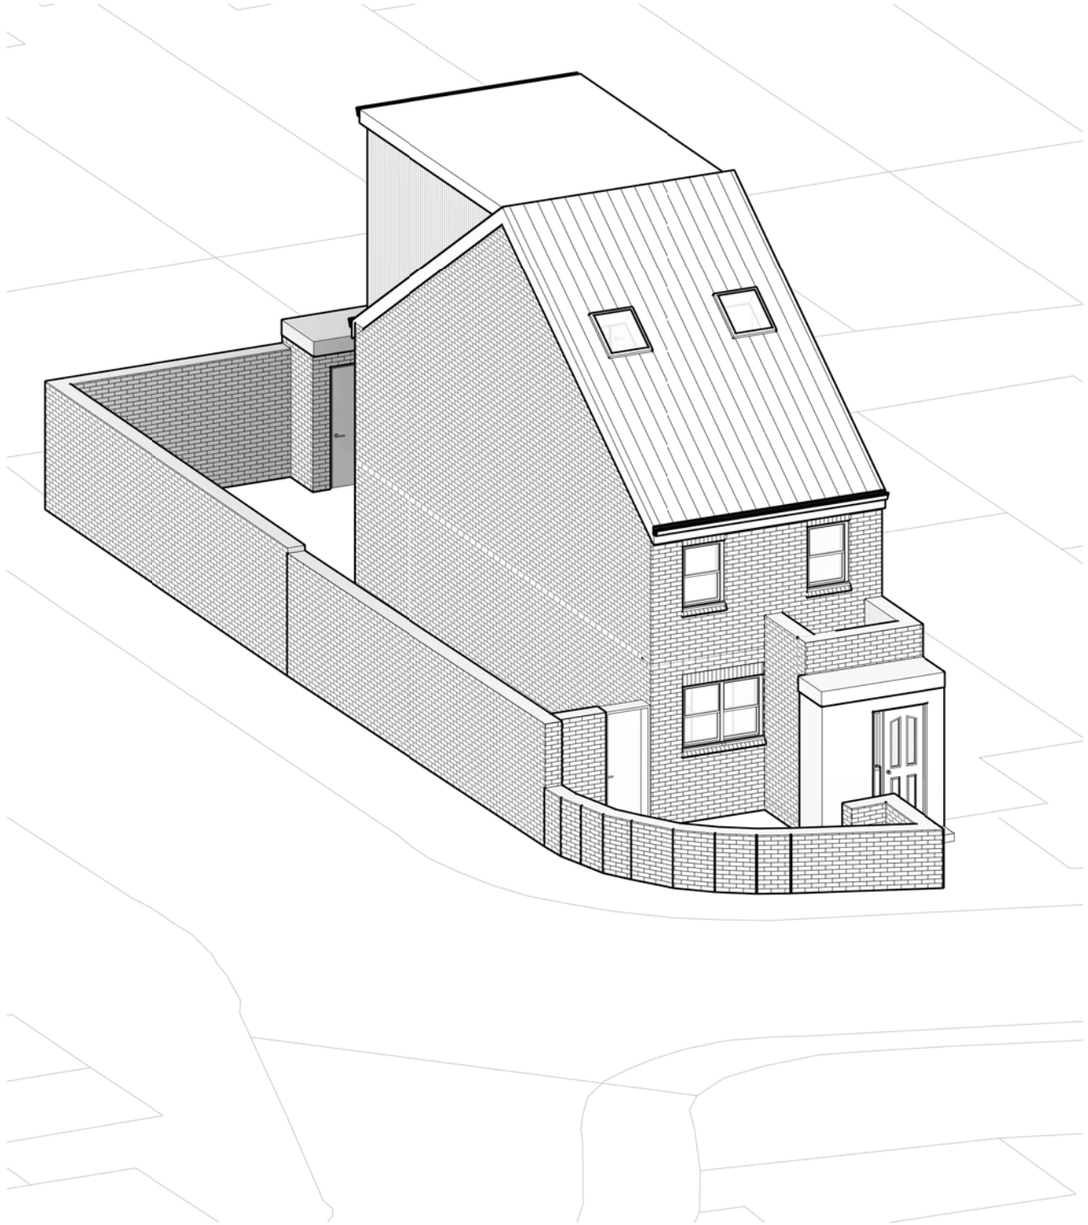

1 Front Perspective

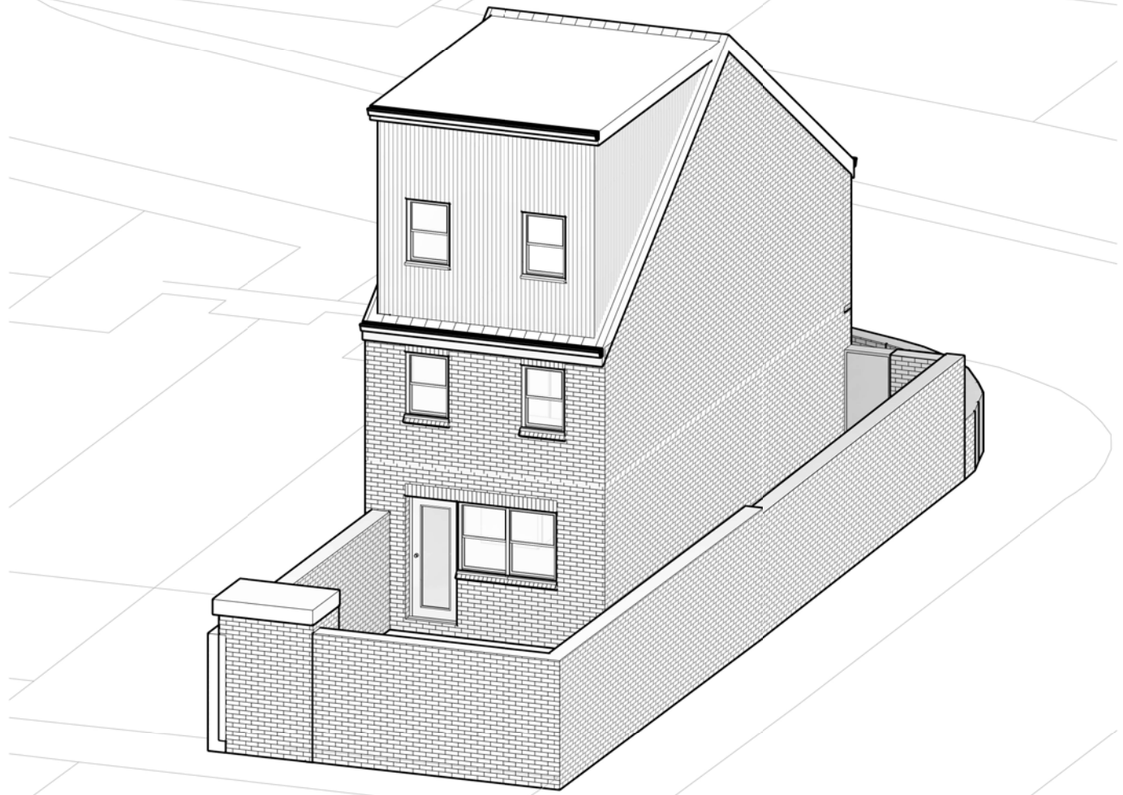

2 Rear Perspective

Notes.
Contractors must verify all dimensions at the site before comencing any work.
No constrcution work before Building Control approval and structural engineer confirmation.
Any discrepancies to be reported to Gridline.
All drawings are to be read in conjunction with all relevant drawings and specifications.

Project No.S

REV	DATE	DESCRIPTION	BY	CH

PROJECT TITLE
34 Ermine Road,
Haringey, N15 6DD

DRAWING TITLE
Proposed Perspective

DATE	Project No.	DRAWING No.	SCALE @ A3	Drawn by:
October 2026	12332	PR PE001		Derick Okelo


PLANNING SERVICES
Unit 9b,The High Cross Centre,
Fountayne Rd,
N154BE
TEL: 020 8802 3480
www.samplanning.co.uk

Proposed Dormer Calculation
Volume= W x D x H/2

V = (3.984 * 5.451 * 3.550) / 2

V = 77.094 / 2

Volume Dormer = 38.547 m3

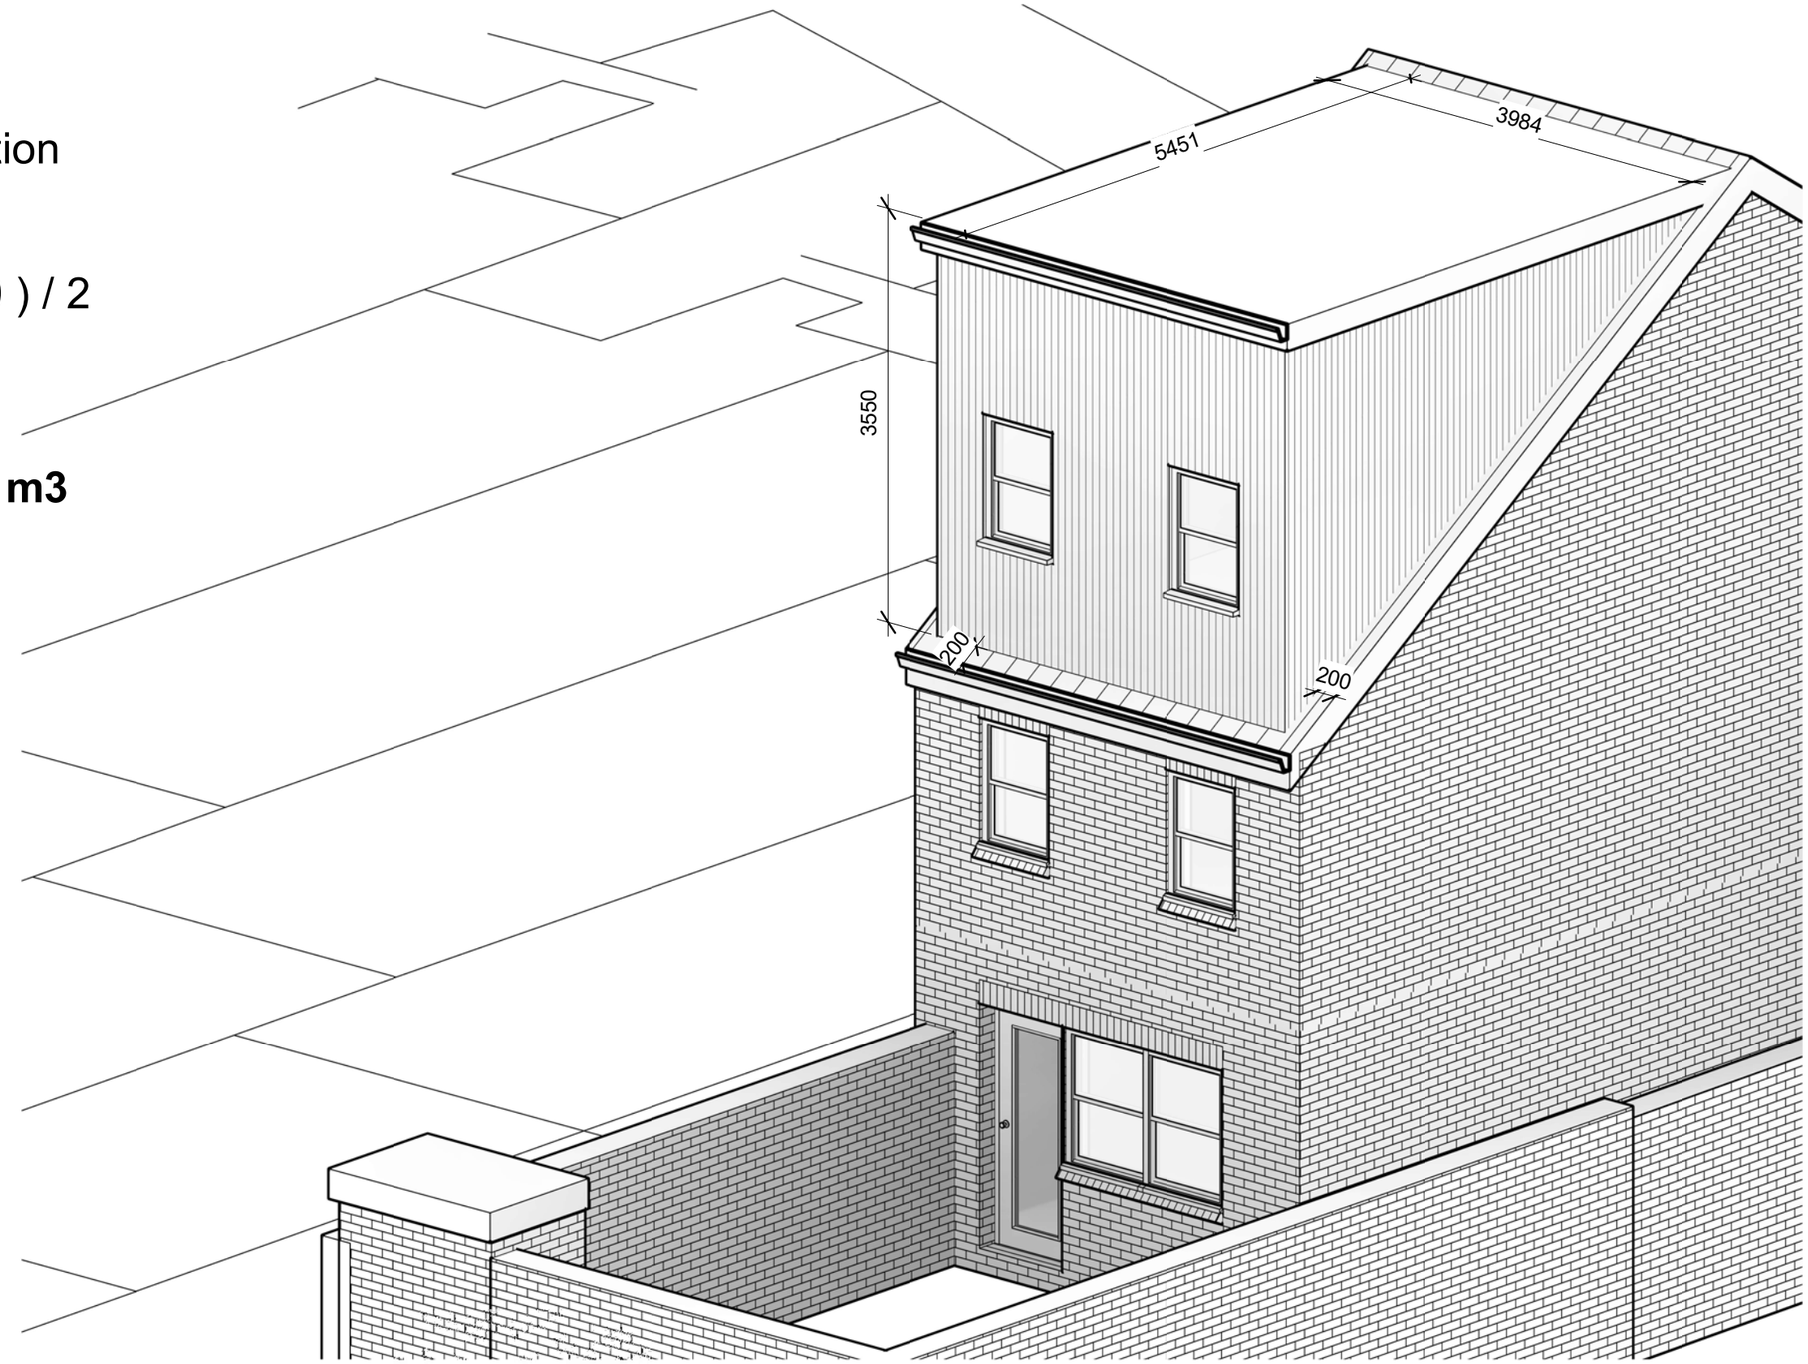

Notes.
Contractors must verify all dimensions at the site before comencing any work.
No constrcution work before Building Control approval and structural engineer confirmation.
Any discrepancies to be reported to Gridline.
All drawings are to be read in conjunction with all relevant drawings and specifications.

Project No.S

REV	DATE	DESCRIPTION	BY	CH

PROJECT TITLE
34 Ermine Road,
Haringey, N15 6DD

DRAWING TITLE
Proposed Dormer - Volume Calculation

DATE	Project No.	DRAWING No.	SCALE @ A3	Drawn by:
October 2026	12332	PR PE002		Derick

PLANNING SERVICES
Unit 9b,The High Cross Centre,
Fountayne Rd,
N154BE
TEL: 020 8802 3480
www.samplanning.co.uk