


Ordnance Survey, (c) Crown Copyright 2026. All rights reserved. Licence number 100022432

1 Os Map

1 : 1250





SCALE 1:1250

Property Boundary

Property Boundary Area= 134.57 sqm

G.I.A= 79.03 sqm

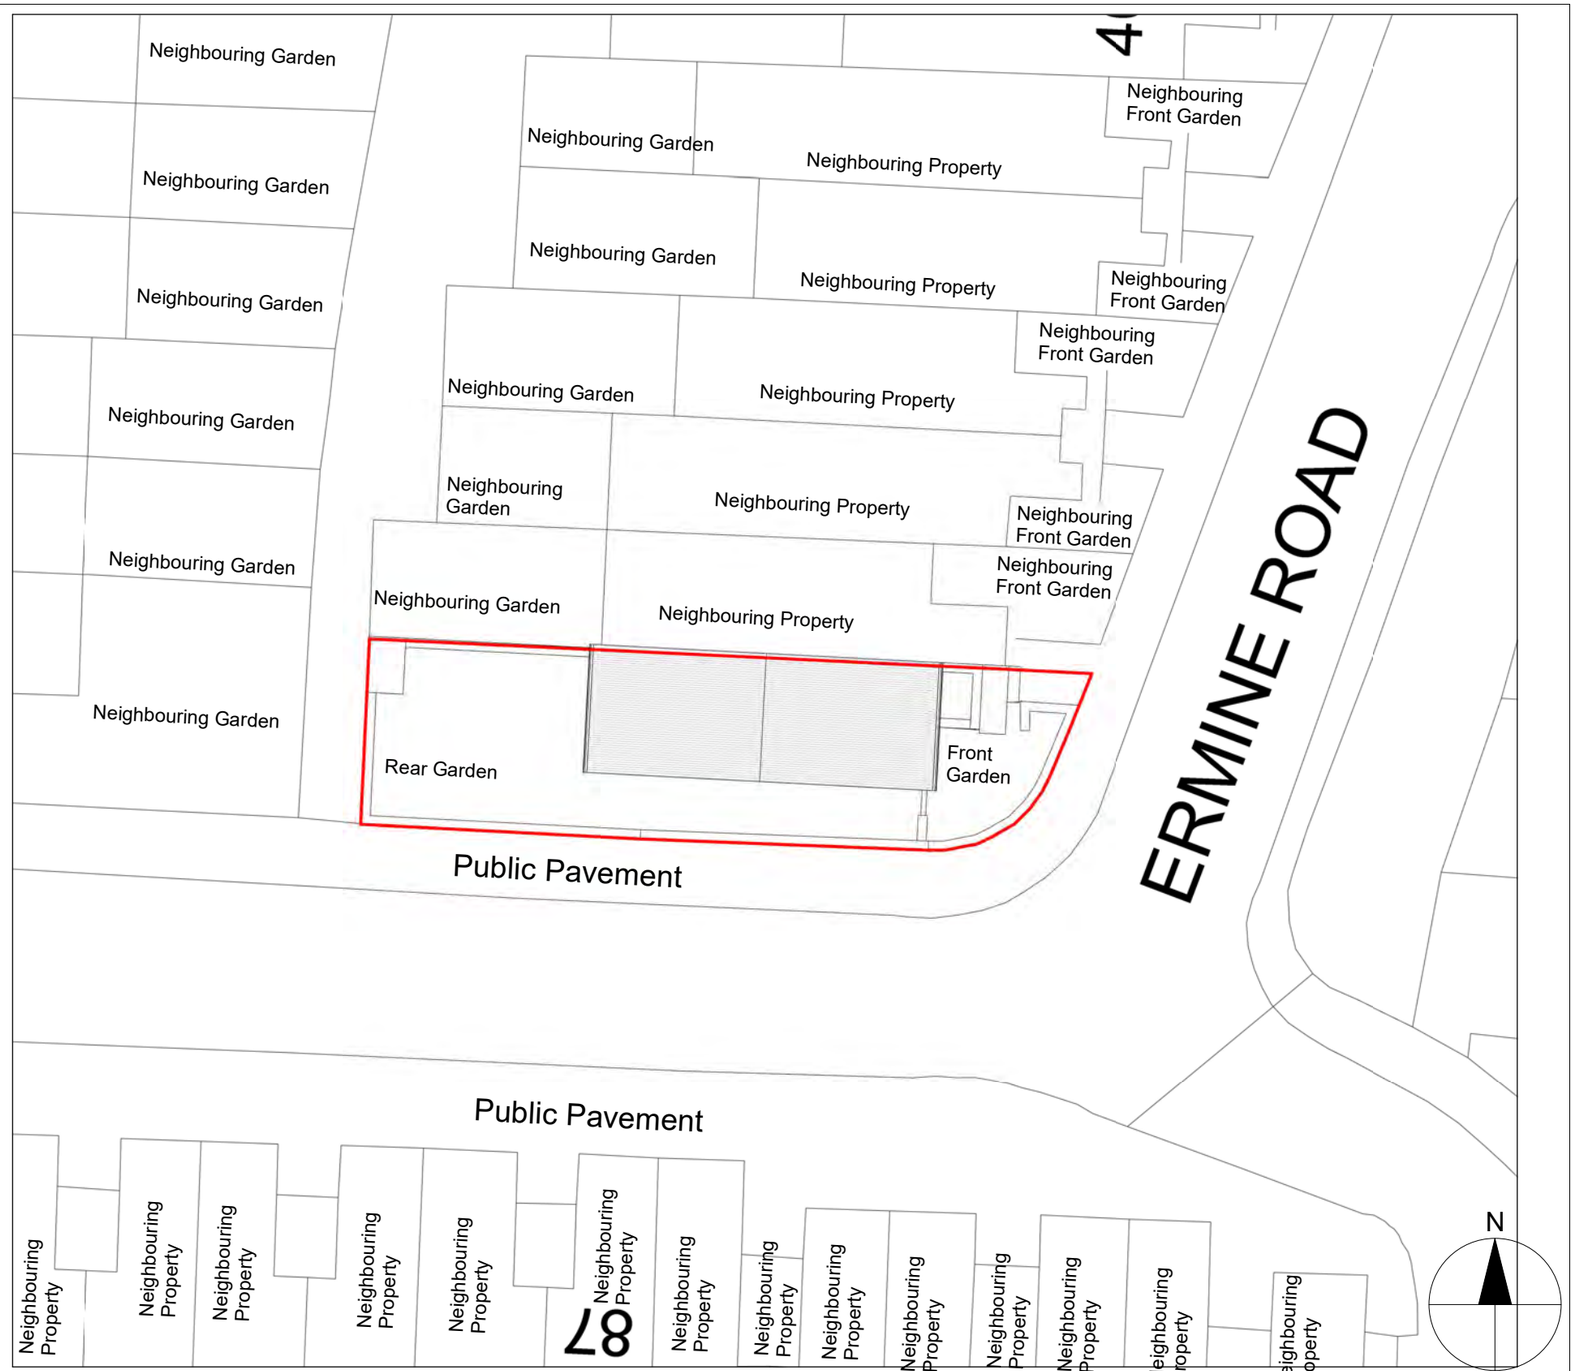


2 Location Plan

1 : 200

SCALE 1:200

Notes.
Contractors must verify all dimensions at the site before comencing any work.
No constrcution work before Building Control approval and structural engineer confirmation.
Any discrepancies to be reported to Gridline.
All drawings are to be read in conjunction with all relevant drawings and specifications.

**Project No.S**


| REV | DATE | DESCRIPTION | BY | CH |
|---|---|---|---|---|
| | | | | |

**PROJECT TITLE**
34 Ermine Road,
Haringey, N15 6DD

**DRAWING TITLE**
Existing Os Map & Location Plan

| DATE | Project No. | DRAWING No. | SCALE @ A3 | Drawn by: |
|---|---|---|---|---|
| October 2026 | 12246 | EX L001 | As Indicated | Derick Okelo |

PLANNING SERVICES
Unit 9b,The High Cross Centre,
Fountayne Rd,
N154BE
TEL: 020 8802 3480
www.samplanning.co.uk

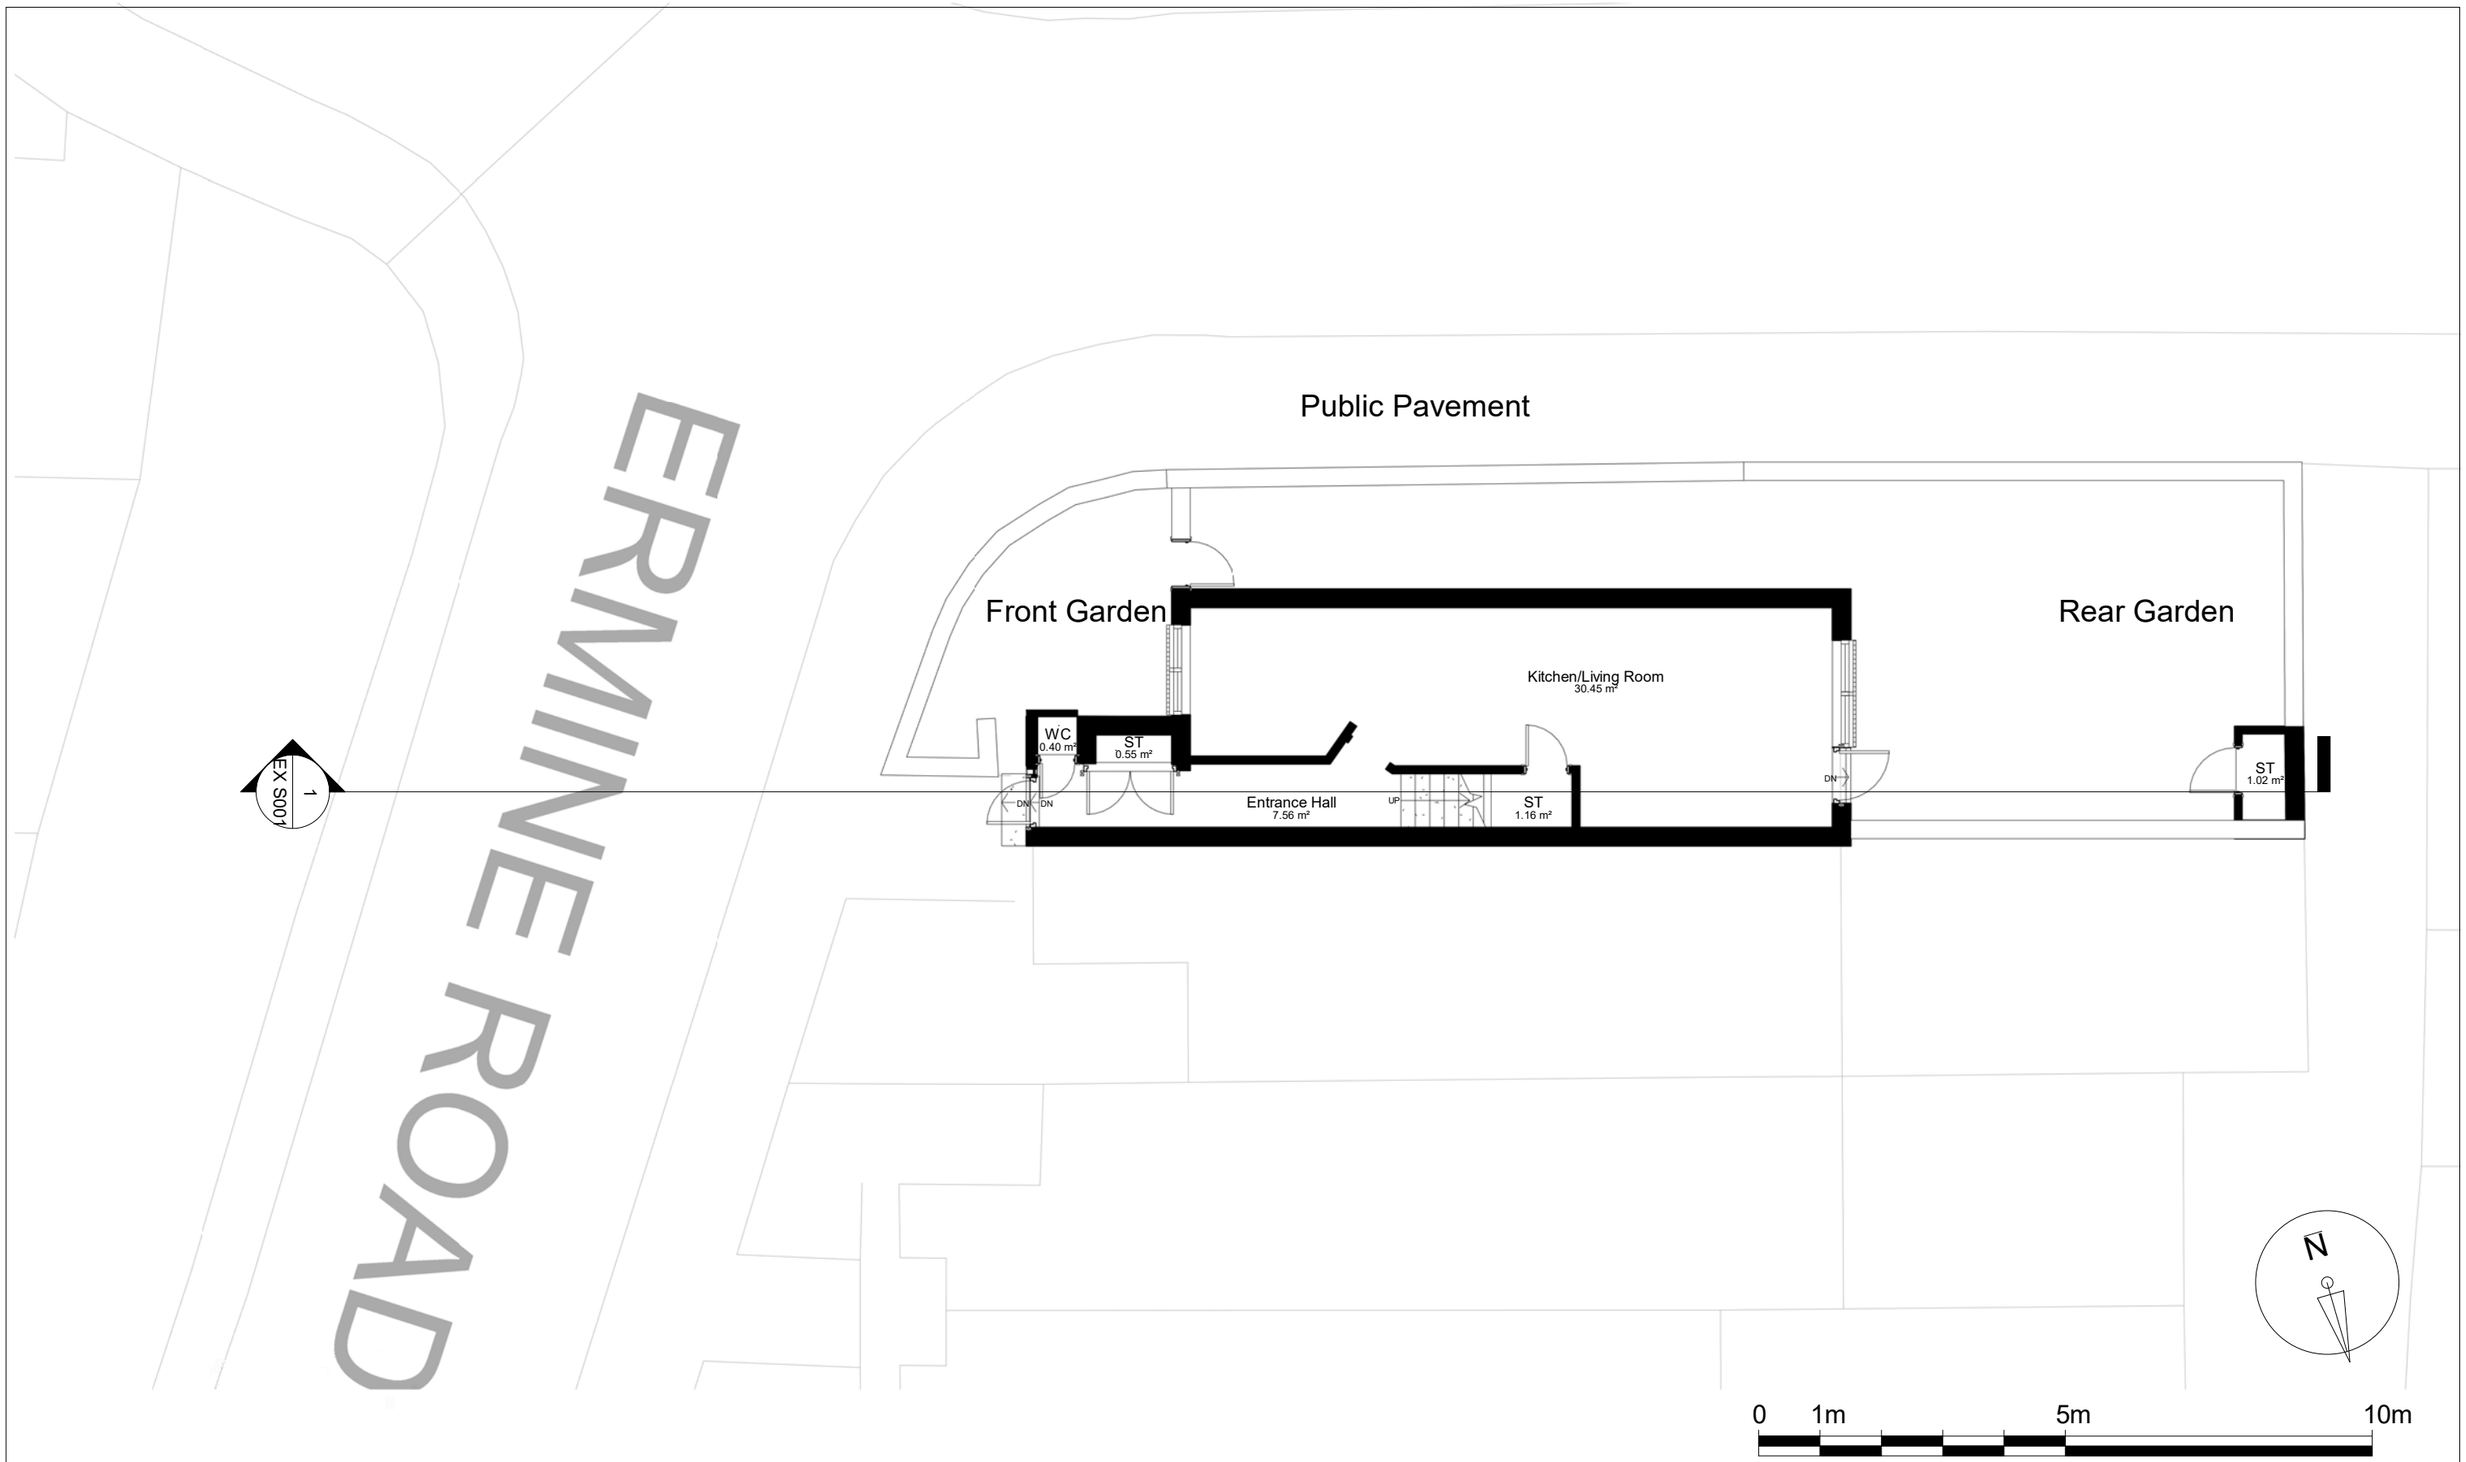


Notes.
Contractors must verify all dimensions at the site before comencing any work.
No constrcution work before Building Control approval and structural engineer confirmation.
Any discrepancies to be reported to Gridline.
All drawings are to be read in conjunction with all relevant drawings and specifications.

**Project No.S**


| REV | DATE | DESCRIPTION | BY | CH |
|---|---|---|---|---|
| | | | | |

**PROJECT TITLE**
34 Ermine Road,
Haringey, N15 6DD

**DRAWING TITLE**
Existing Ground Floor Plan

| DATE | Project No. | DRAWING No. | SCALE @ A3 | Drawn by: |
|---|---|---|---|---|
| October 2026 | 12246 | EX P001 | 1 : 100 | Derick Okelo |

PLANNING SERVICES
Unit 9b,The High Cross Centre,
Fountayne Rd,
N154BE
TEL: 020 8802 3480
www.samplanning.co.uk

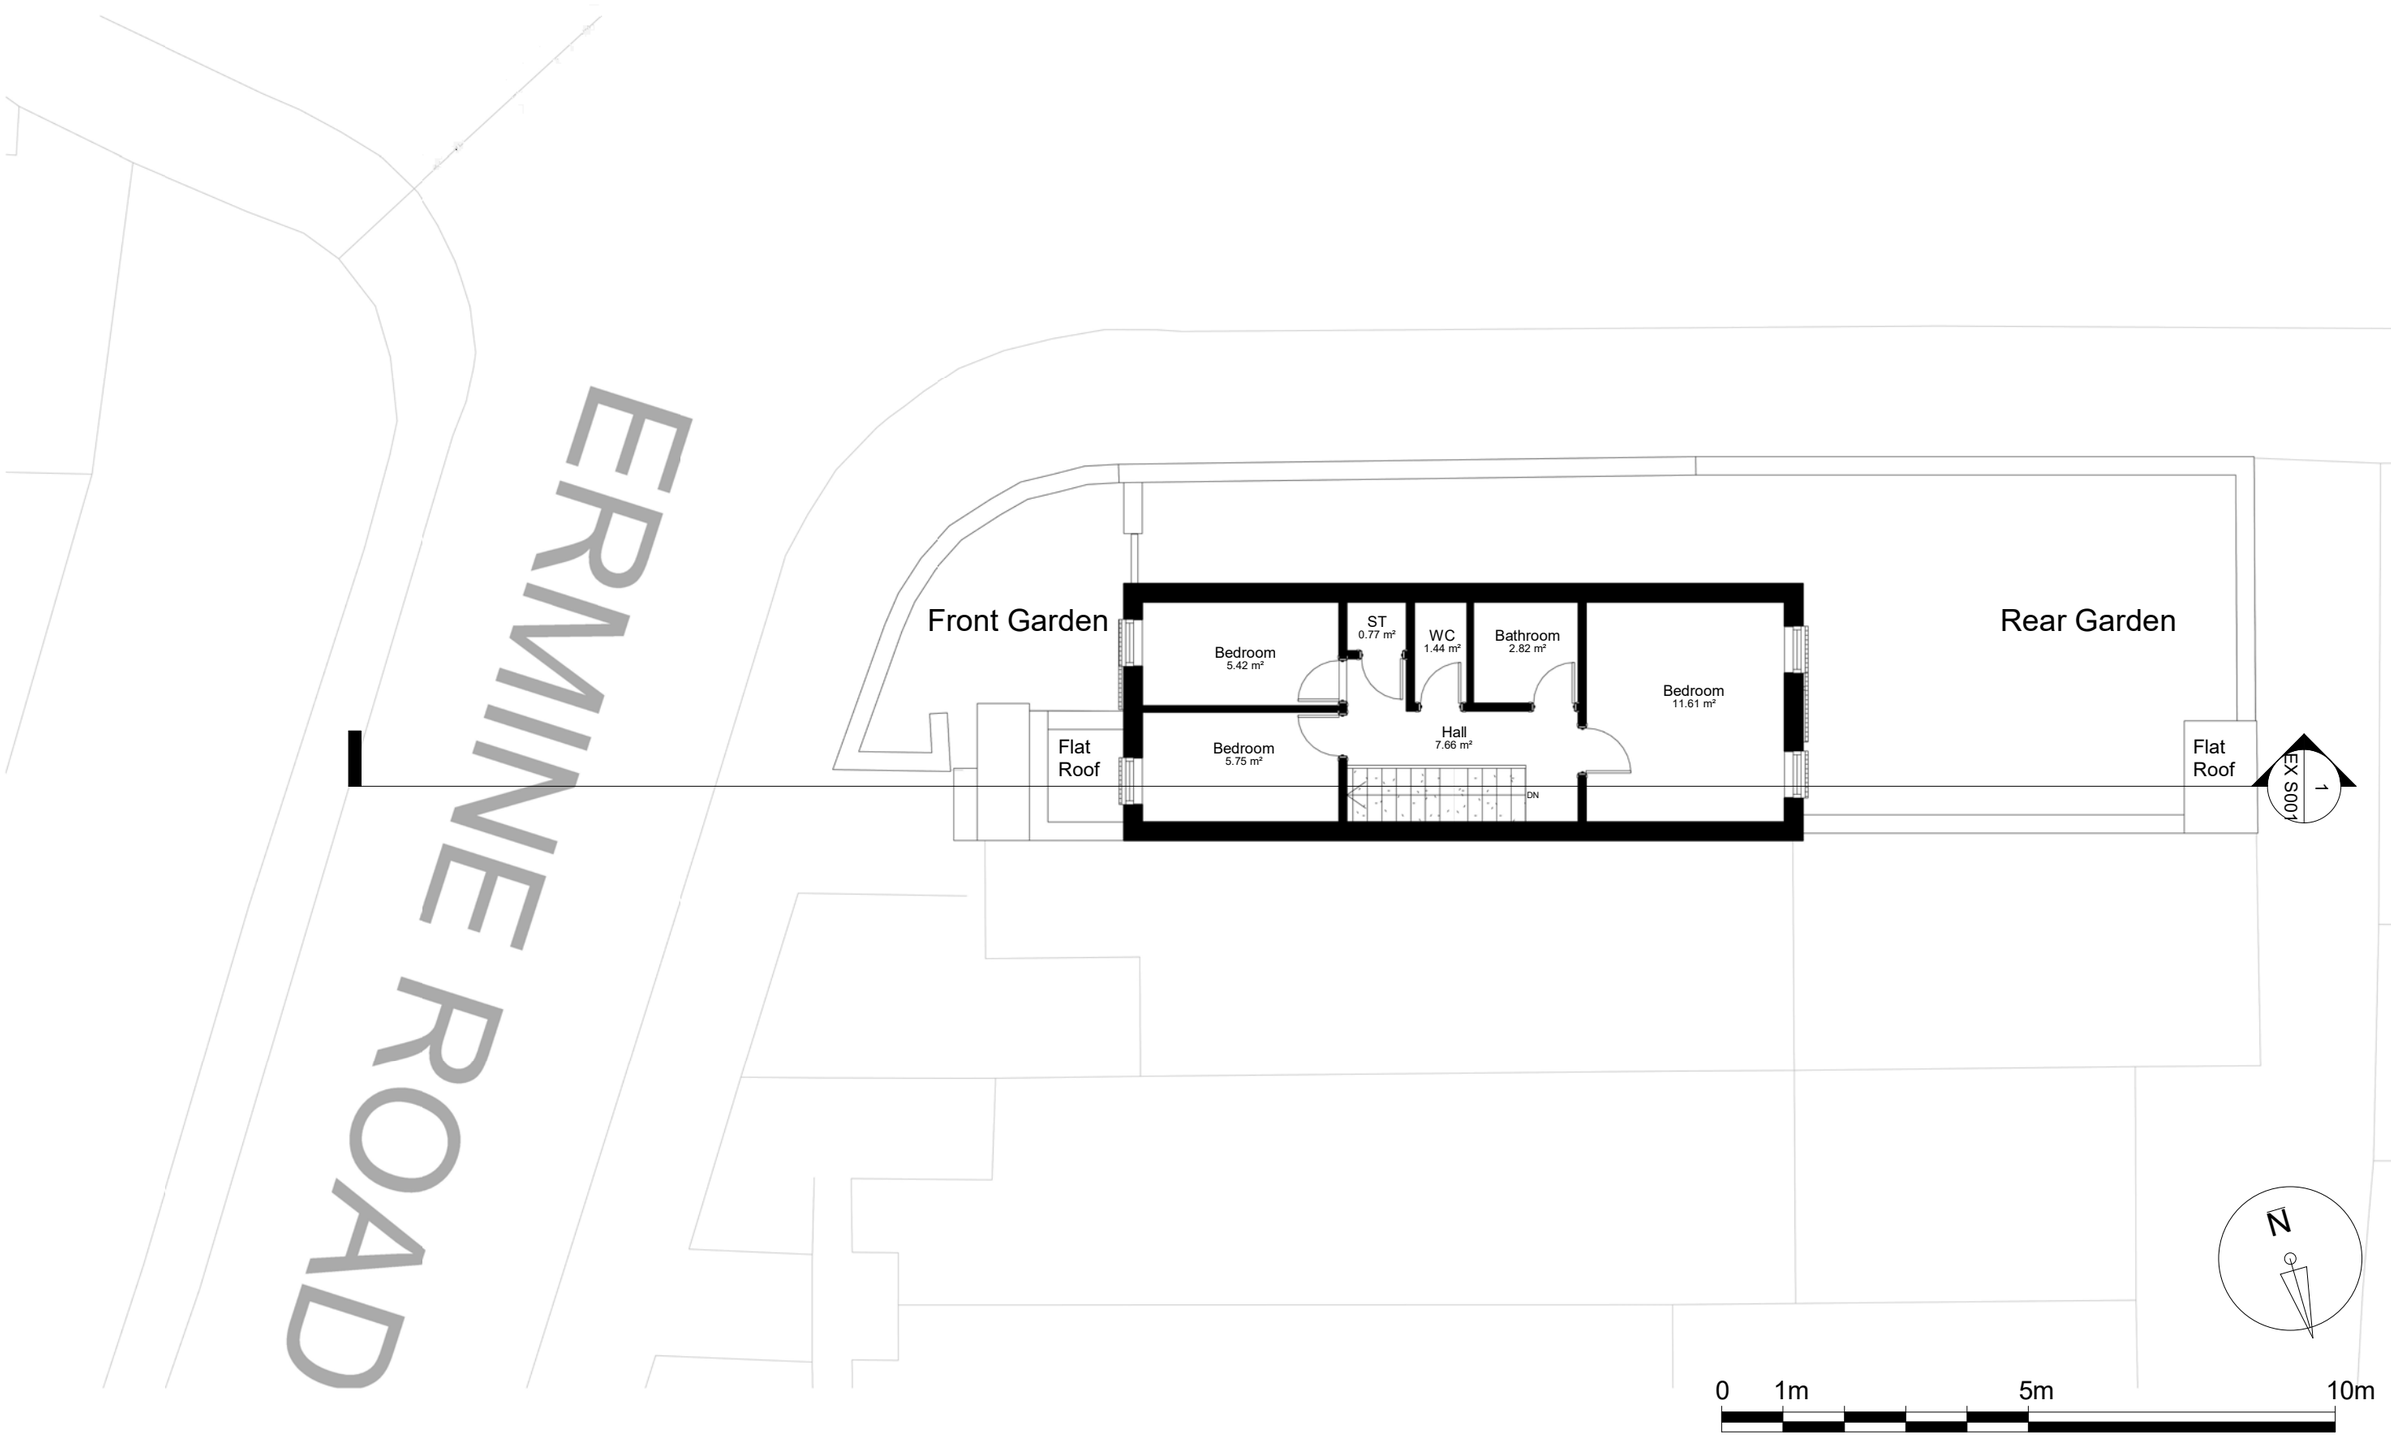


Notes.
Contractors must verify all dimensions at the site before comencing any work.
No constrcution work before Building Control approval and structural engineer confirmation.
Any discrepancies to be reported to Gridline.
All drawings are to be read in conjunction with all relevant drawings and specifications.

**Project No.S**


| REV | DATE | DESCRIPTION | BY | CH |
|---|---|---|---|---|
| | | | | |

**PROJECT TITLE**
34 Ermine Road,
Haringey, N15 6DD

**DRAWING TITLE**
Existing First Floor Plan

| DATE | Project No. | DRAWING No. | SCALE @ A3 | Drawn by: |
|---|---|---|---|---|
| October 2026 | 12246 | EX P002 | 1 : 100 | Derick Okelo |

PLANNING SERVICES
Unit 9b,The High Cross Centre,
Fountayne Rd,
N154BE
TEL: 020 8802 3480
www.samplanning.co.uk

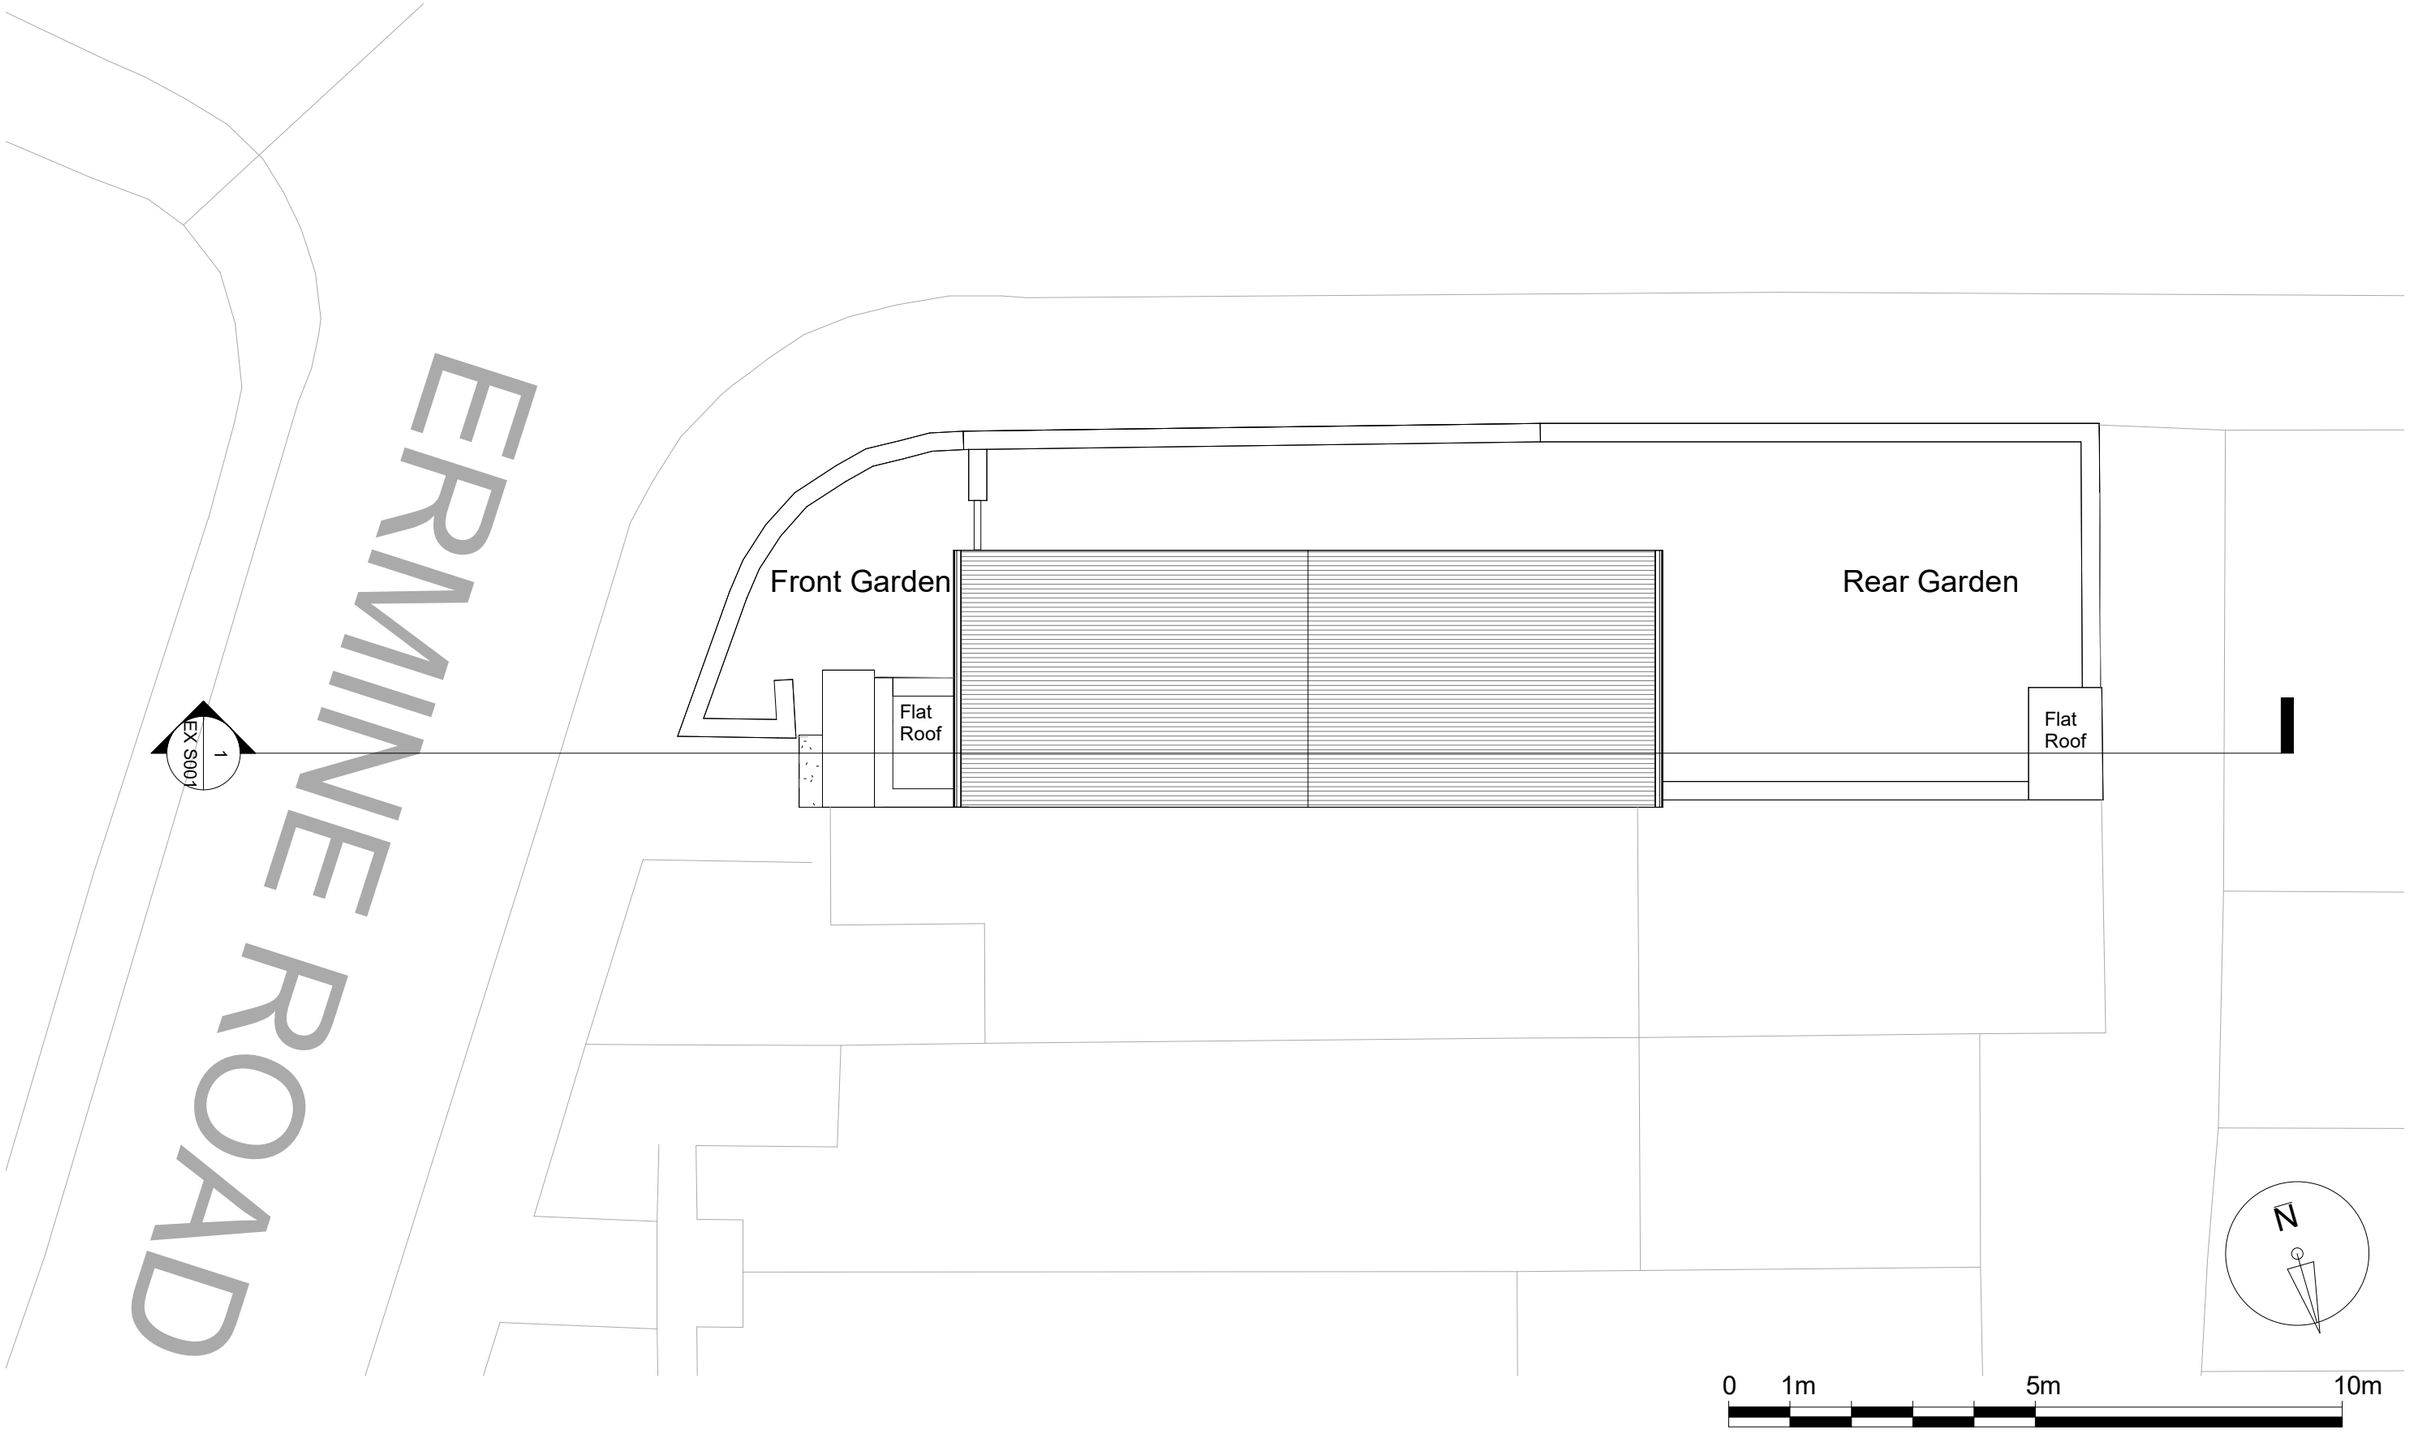


Notes.
Contractors must verify all dimensions at the site before comencing any work.
No constrcution work before Building Control approval and structural engineer confirmation.
Any discrepancies to be reported to Gridline.
All drawings are to be read in conjunction with all relevant drawings and specifications.

**Project No.S**

| REV | DATE | DESCRIPTION | BY | CH |
|---|---|---|---|---|
| | | | | |

**PROJECT TITLE**
34 Ermine Road,
Haringey, N15 6DD

**DRAWING TITLE**
Existing Roof Plan

| DATE | Project No. | DRAWING No. | SCALE @ A3 | Drawn by: |
|---|---|---|---|---|
| October 2026 | 12246 | EX P003 | 1 : 100 | Derick Okelo |

PLANNING SERVICES
Unit 9b,The High Cross Centre,
Fountayne Rd,
N154BE
TEL: 020 8802 3480
www.samplanning.co.uk




Notes.
Contractors must verify all dimensions at thesite before comencing any work.
No constrcution work before Building Control approval and structural engineer confirmation.
Any discrepancies to be reported to Gridline.
All drawings are to be read in conjunction with all relevant drawings and specifications.
**The Drawings Are For Planning Purposes only**

**Project No.S**


| REV | DATE | DESCRIPTION | BY | CH |
|---|---|---|---|---|
| | | | | |

**PROJECT TITLE**
34 Ermine Road,
Haringey, N15 6DD

**DRAWING TITLE**
Existing Front & Rear Elevations

| DATE | Project No. | DRAWING No. | SCALE @ A3 | Drawn by: |
|---|---|---|---|---|
| October 2026 | 12246 | EX E001 | 1 : 100 | Derick Okelo |

PLANNING SERVICES
Unit 9b,The High Cross Centre,
Fountayne Rd,
N154BE
TEL: 020 8802 3480
www.samplanning.co.uk

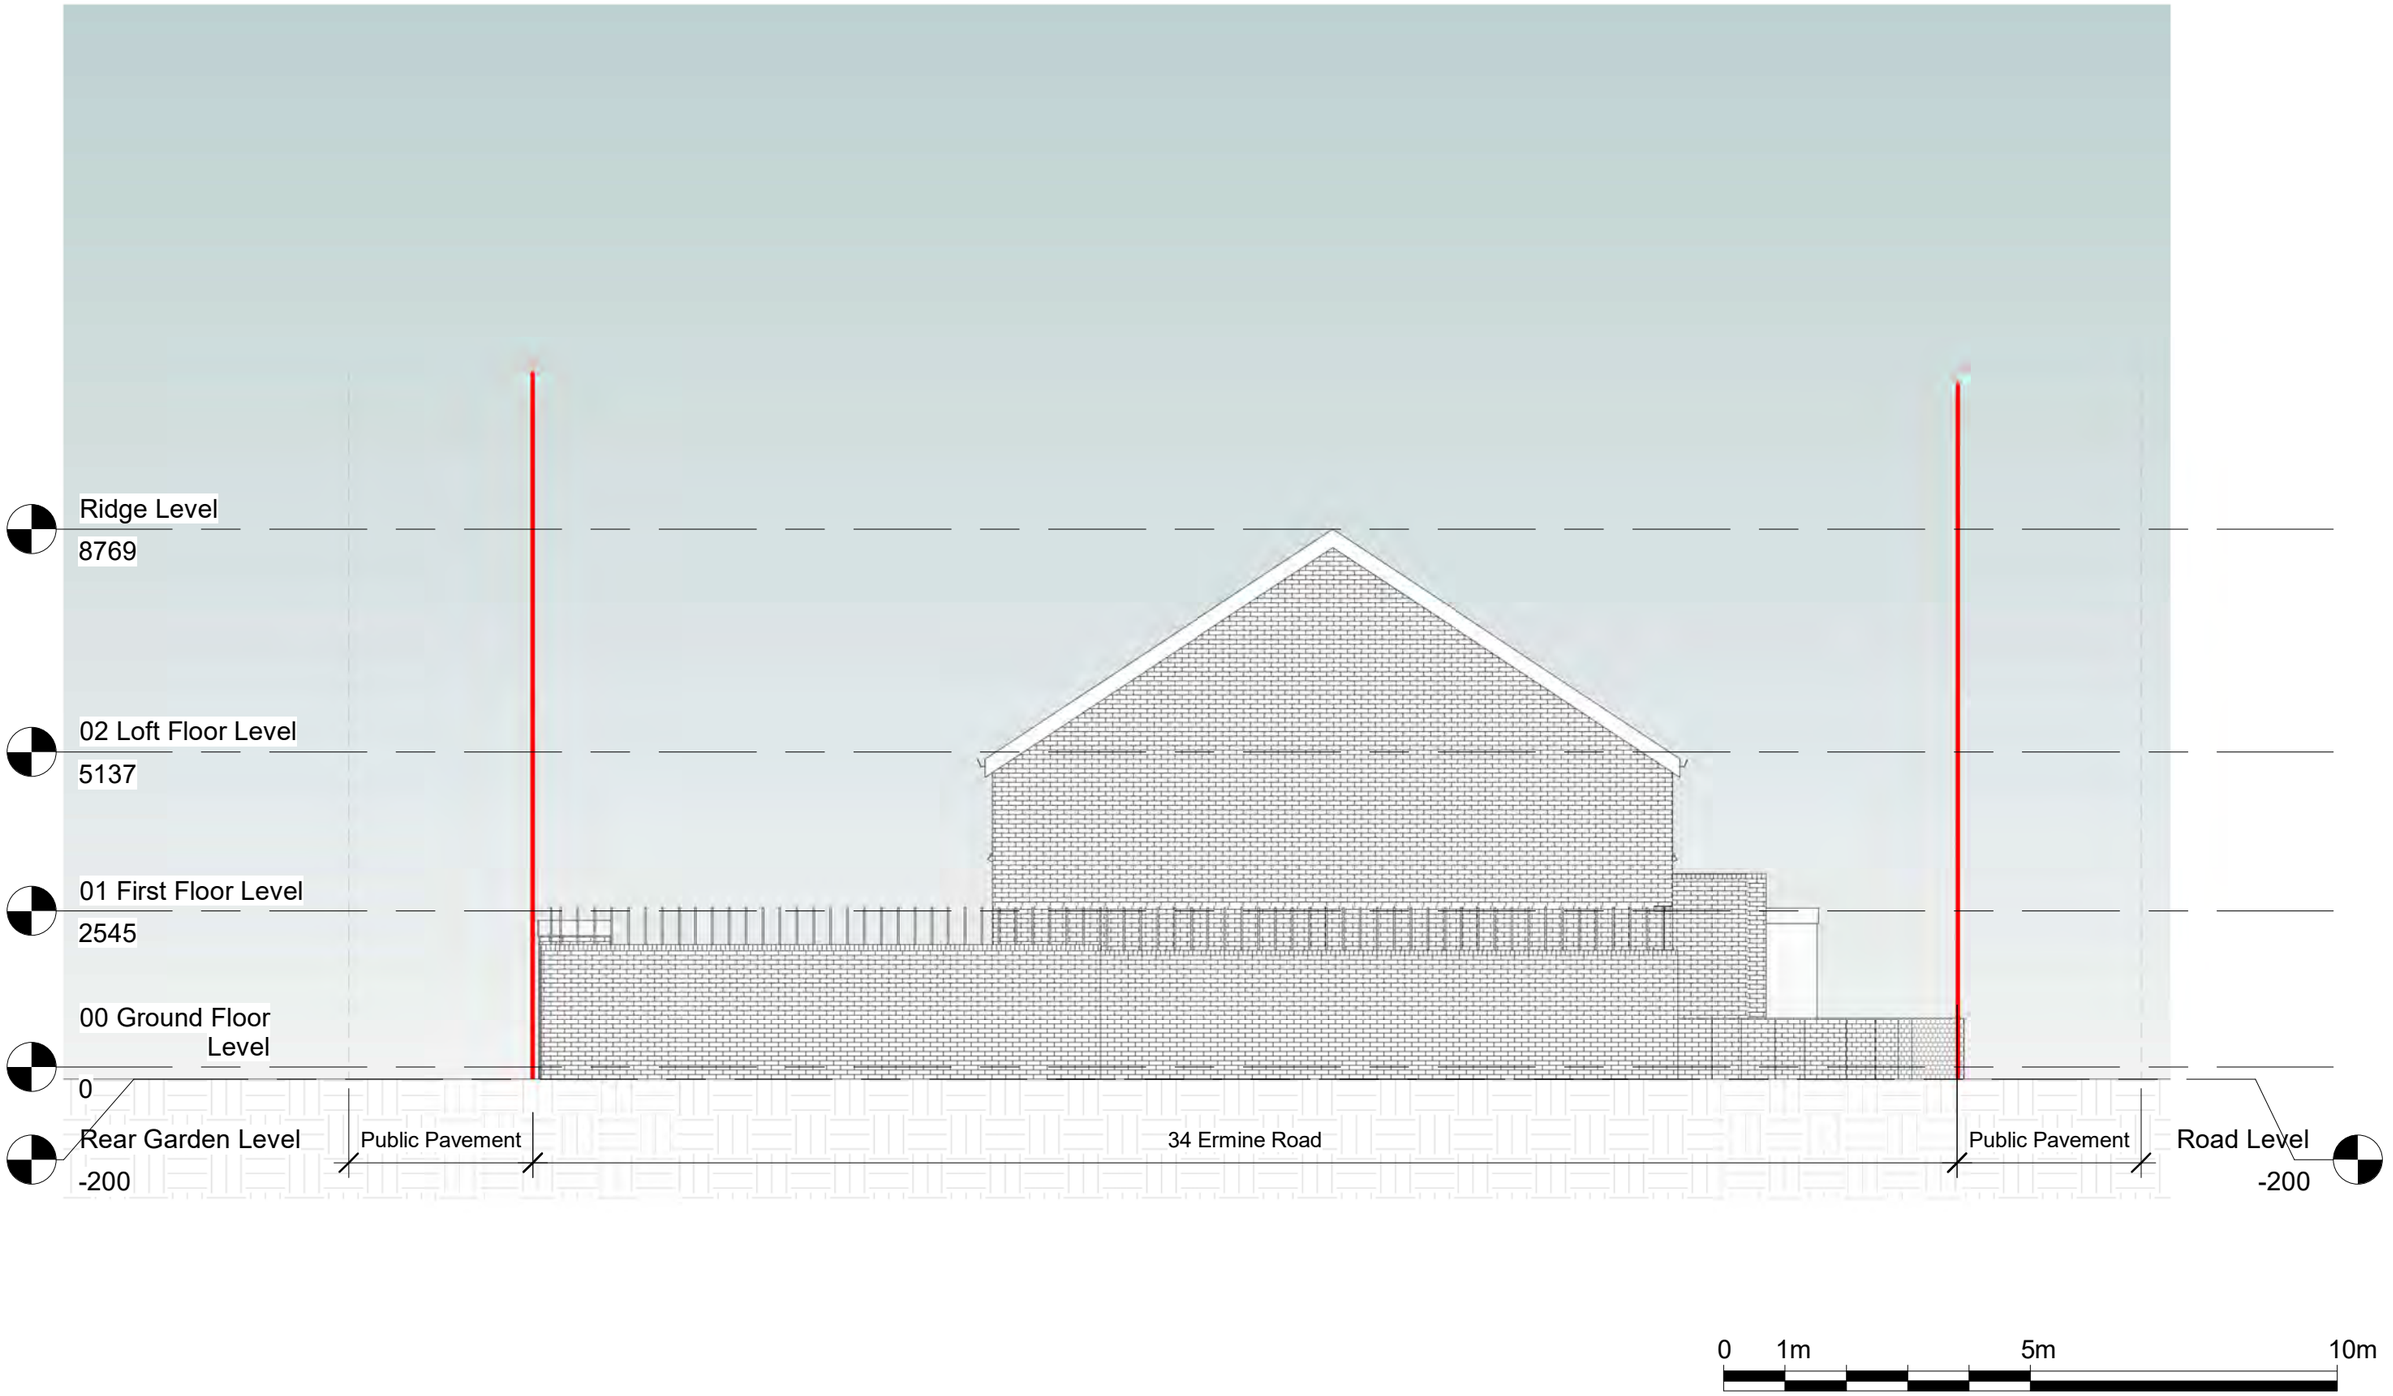


Notes.
Contractors must verify all dimensions at thesite before comencing any work.
No constrcution work before Building Control approval and structural engineer confirmation.
Any discrepancies to be reported to Gridline.
All drawings are to be read in conjunction with all relevant drawings and specifications.
**The Drawings Are For Planning Purposes only**

**Project No.S**


| REV | DATE | DESCRIPTION | BY | CH |
|---|---|---|---|---|
| | | | | |

**PROJECT TITLE**
34 Ermine Road,
Haringey, N15 6DD

**DRAWING TITLE**
Existing Side Elevation 01

| DATE | Project No. | DRAWING No. | SCALE @ A3 | Drawn by: |
|---|---|---|---|---|
| October 2026 | 12246 | EX E002 | 1 : 100 | Derick Okelo |

PLANNING SERVICES
Unit 9b,The High Cross Centre,
Fountayne Rd,
N154BE
TEL: 020 8802 3480
www.samplanning.co.uk

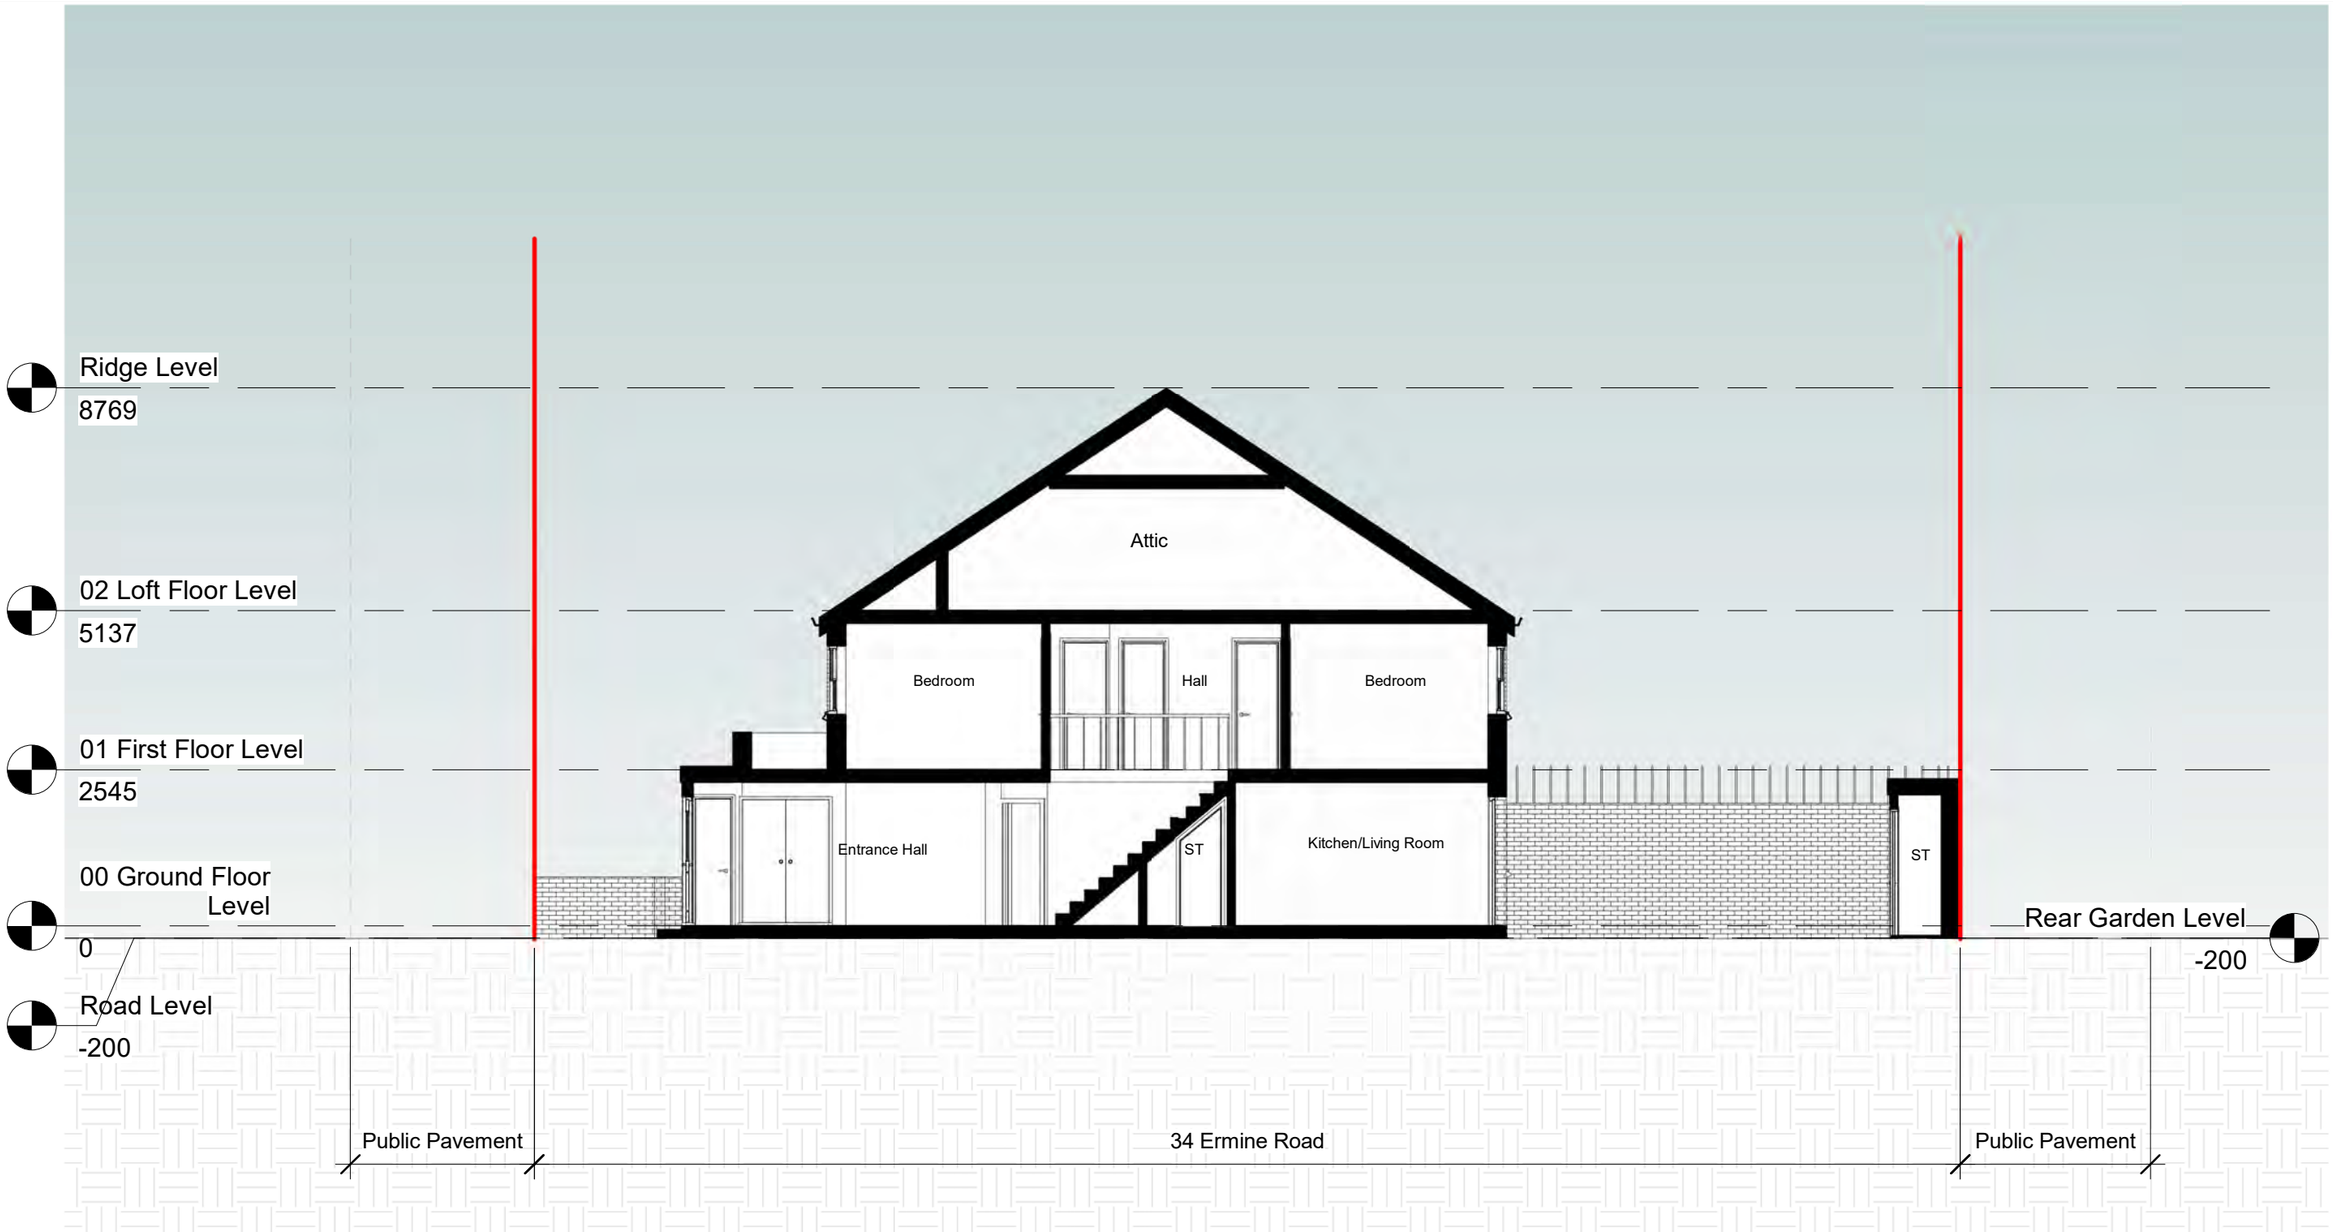


Notes.
Contractors must verify all dimensions at thesite before comencing any work.
No constrcution work before Building Control approval and structural engineer confirmation.
Any discrepancies to be reported to Gridline.
All drawings are to be read in conjunction with all relevant drawings and specifications.
**The Drawings Are For Planning Purposes only**

**Project No.S**


| REV | DATE | DESCRIPTION | BY | CH |
|---|---|---|---|---|
| | | | | |

**PROJECT TITLE**
34 Ermine Road,
Haringey, N15 6DD


**DRAWING TITLE**
Existing Section AA

| DATE | Project No. | DRAWING No. | SCALE @ A3 | Drawn by: |
|---|---|---|---|---|
| October 2026 | 12246 | EX S001 | 1 : 100 | Derick Okelo |

PLANNING SERVICES
Unit 9b,The High Cross Centre,
Fountayne Rd,
N154BE
TEL: 020 8802 3480
www.samplanning.co.uk

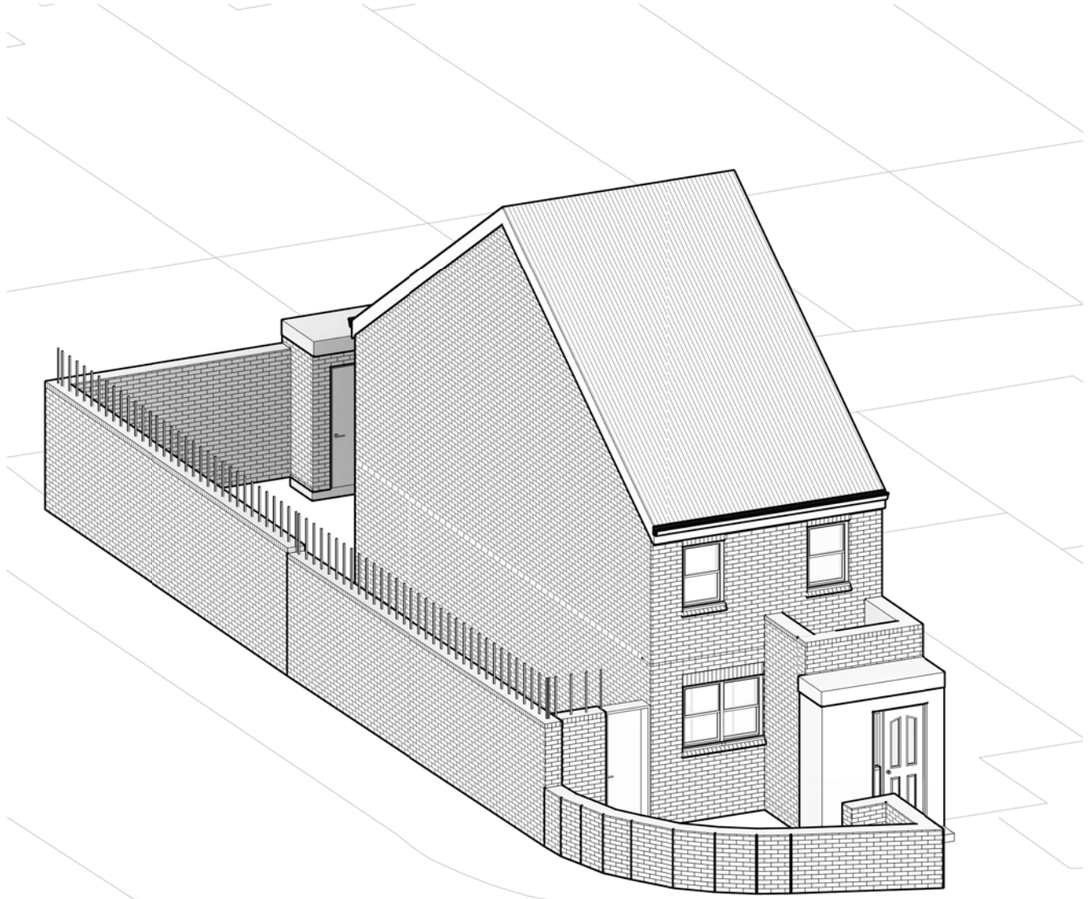

1 Front Perspective

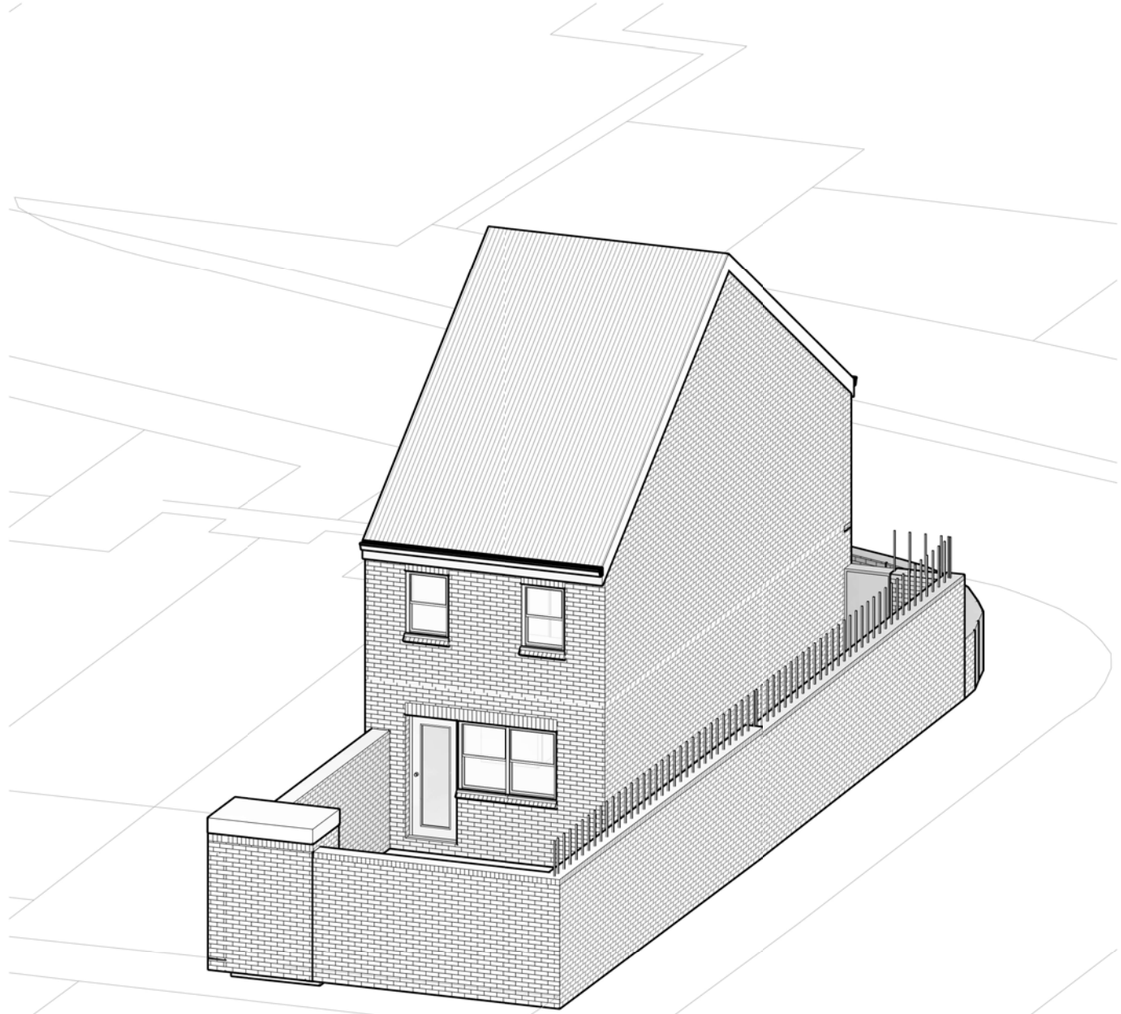

2 Rear Perspective

Notes.
Contractors must verify all dimensions at the site before comencing any work.
No constrcution work before Building Control approval and structural engineer confirmation.
Any discrepancies to be reported to Gridline.
All drawings are to be read in conjunction with all relevant drawings and specifications.

**Project No.S**

| REV | DATE | DESCRIPTION | BY | CH |
|---|---|---|---|---|
| | | | | |

**PROJECT TITLE**
34 Ermine Road,
Haringey, N15 6DD

**DRAWING TITLE**
Existing Perspective

| DATE | Project No. | DRAWING No. | SCALE @ A3 | Drawn by: |
|---|---|---|---|---|
| October 2026 | 12246 | EX PE001 | | Derick Okelo |

PLANNING SERVICES
Unit 9b,The High Cross Centre,
Fountayne Rd,
N154BE
TEL: 020 8802 3480
www.samplanning.co.uk