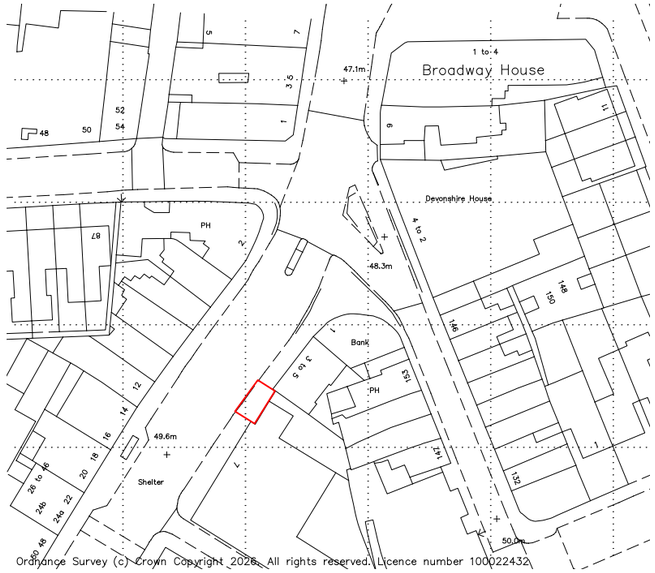


NEW WORLD PAYPHONES

: Application Site

NWP Street – New Communication Kiosk

Land outside 7 Crouch End Hill, N8 8DL


Location Plan

Drawing Number:
CK0189/01

Scale: 1:1250 @ A3

0m 15m 25m 50m

N

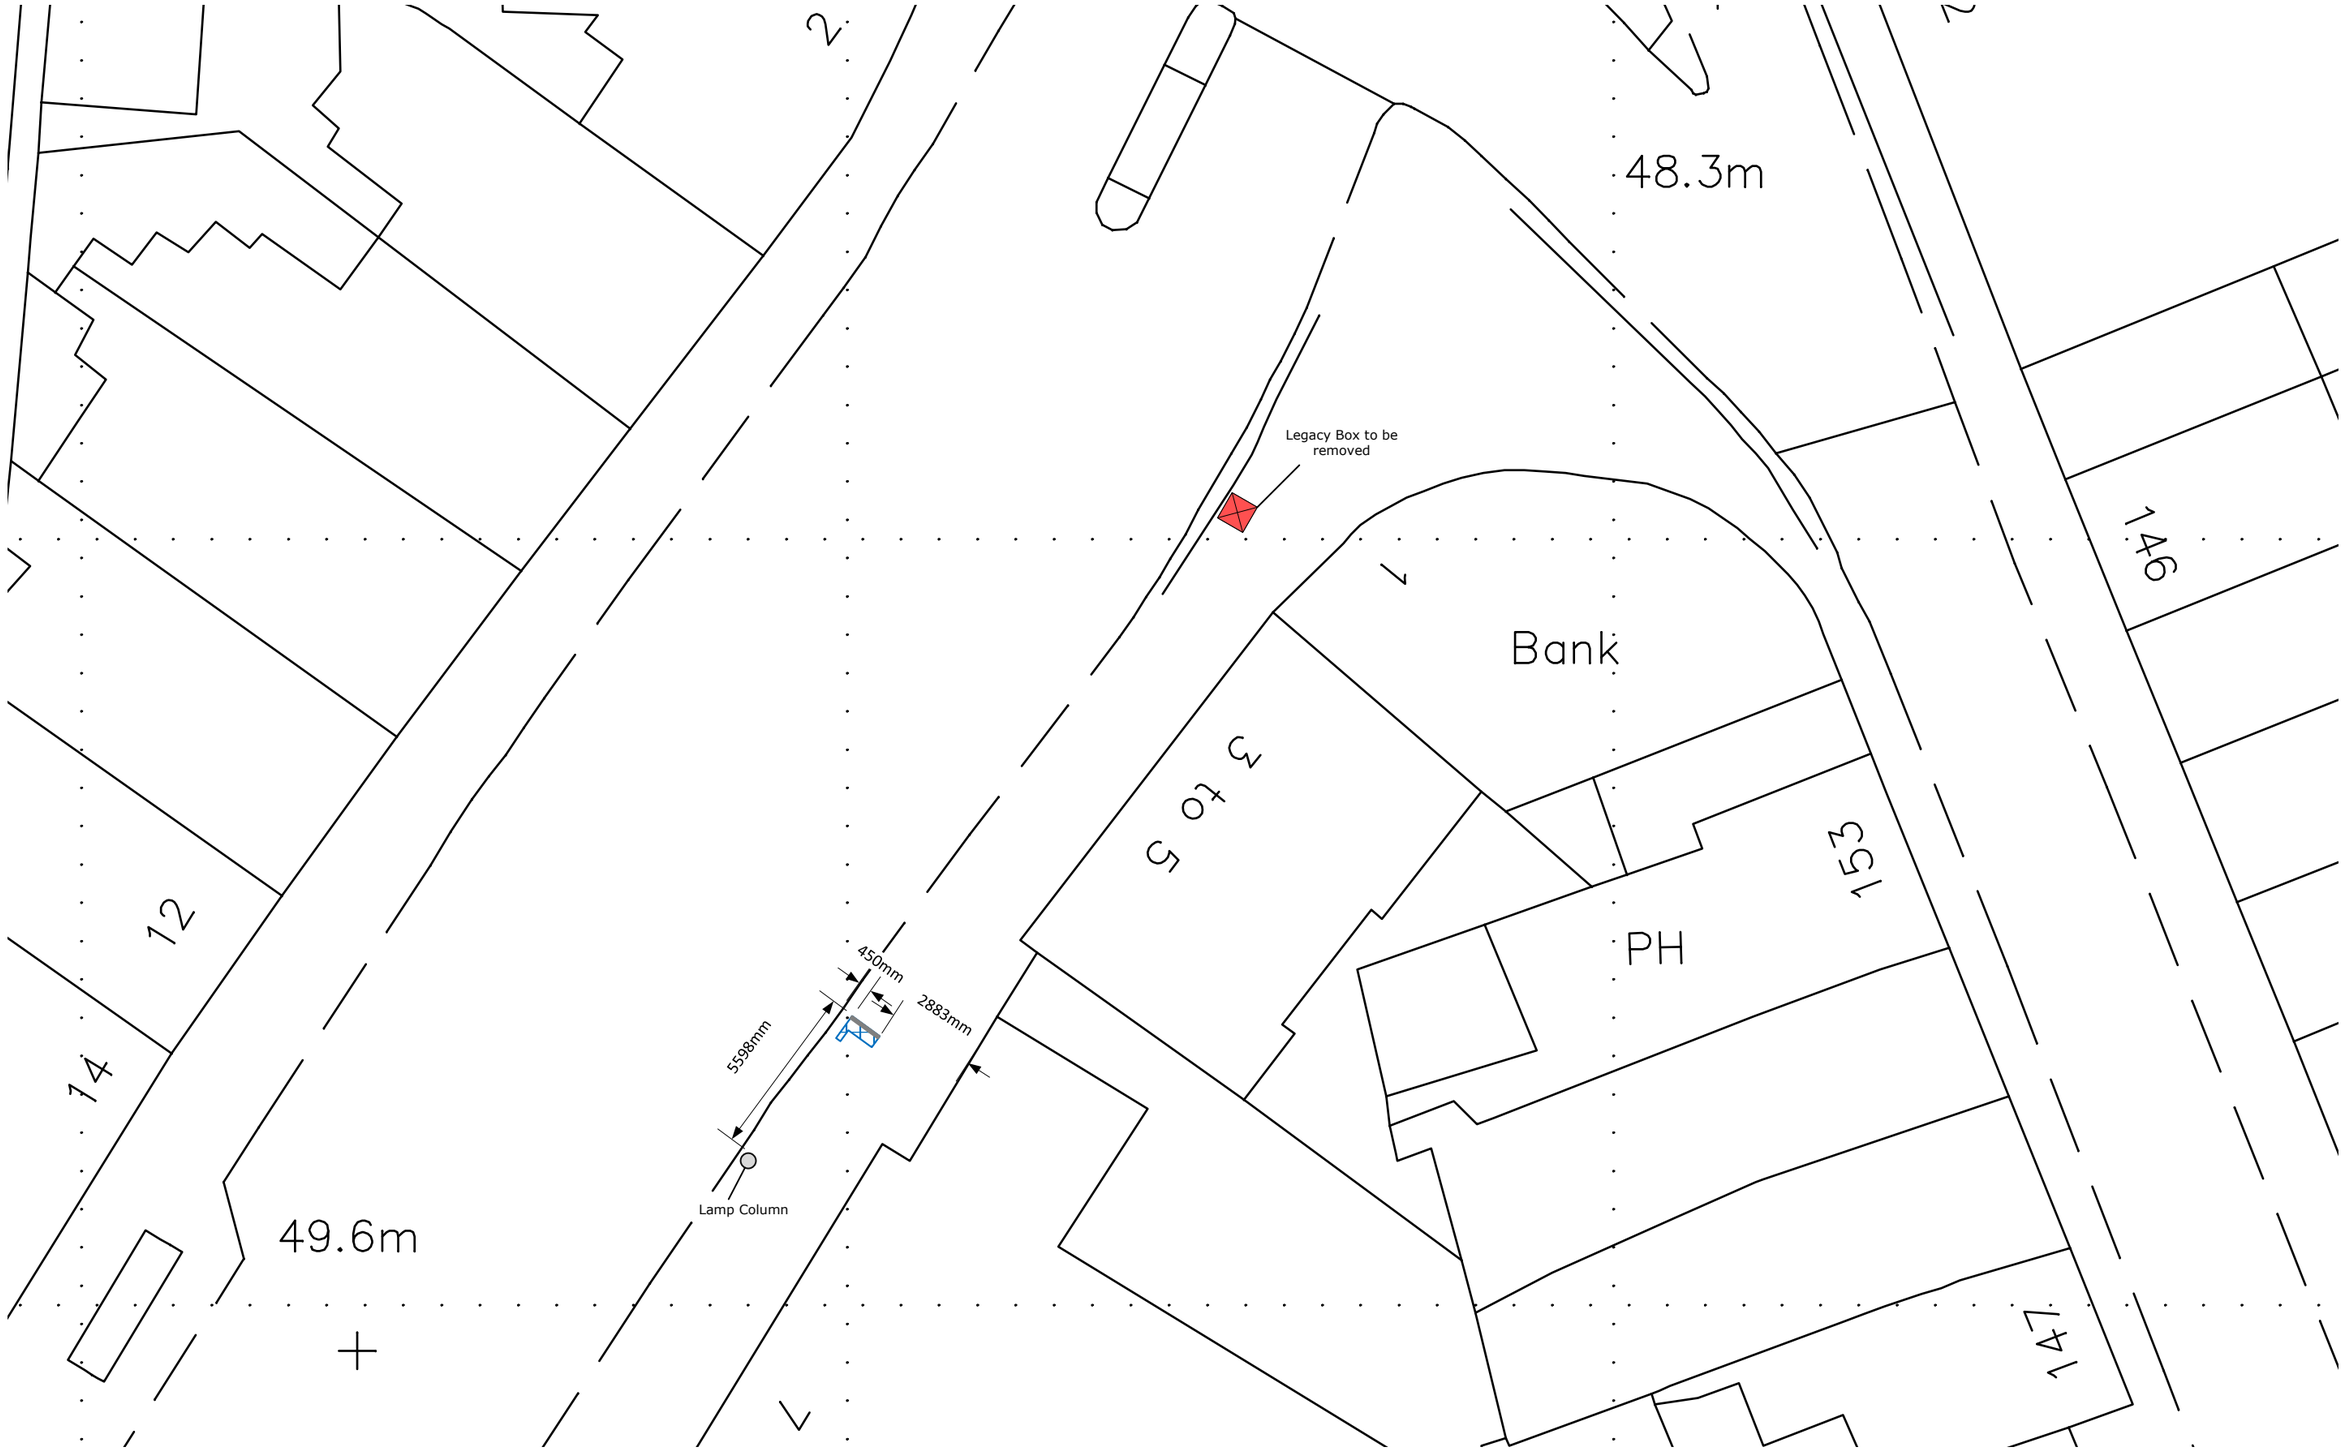

NEW WORLD PAYPHONES

: NWP Kiosk

NWP Street – New Communication Kiosk

Land outside 7 Crouch End Hill, N8 8DL

Site Plan

Drawing Number: CK0189/02

Scale: 1:200 @ A3

0m 3m 5m 10m