

NEW WORLD PAYPHONES

: Application Site

NWP Street – New Communication Kiosk

Land outside 48 Grand Parade, N4 1AG


Location Plan

Drawing Number:
CK0190/01

Scale: 1:1250 @ A3

0m 15m 25m 50m

N

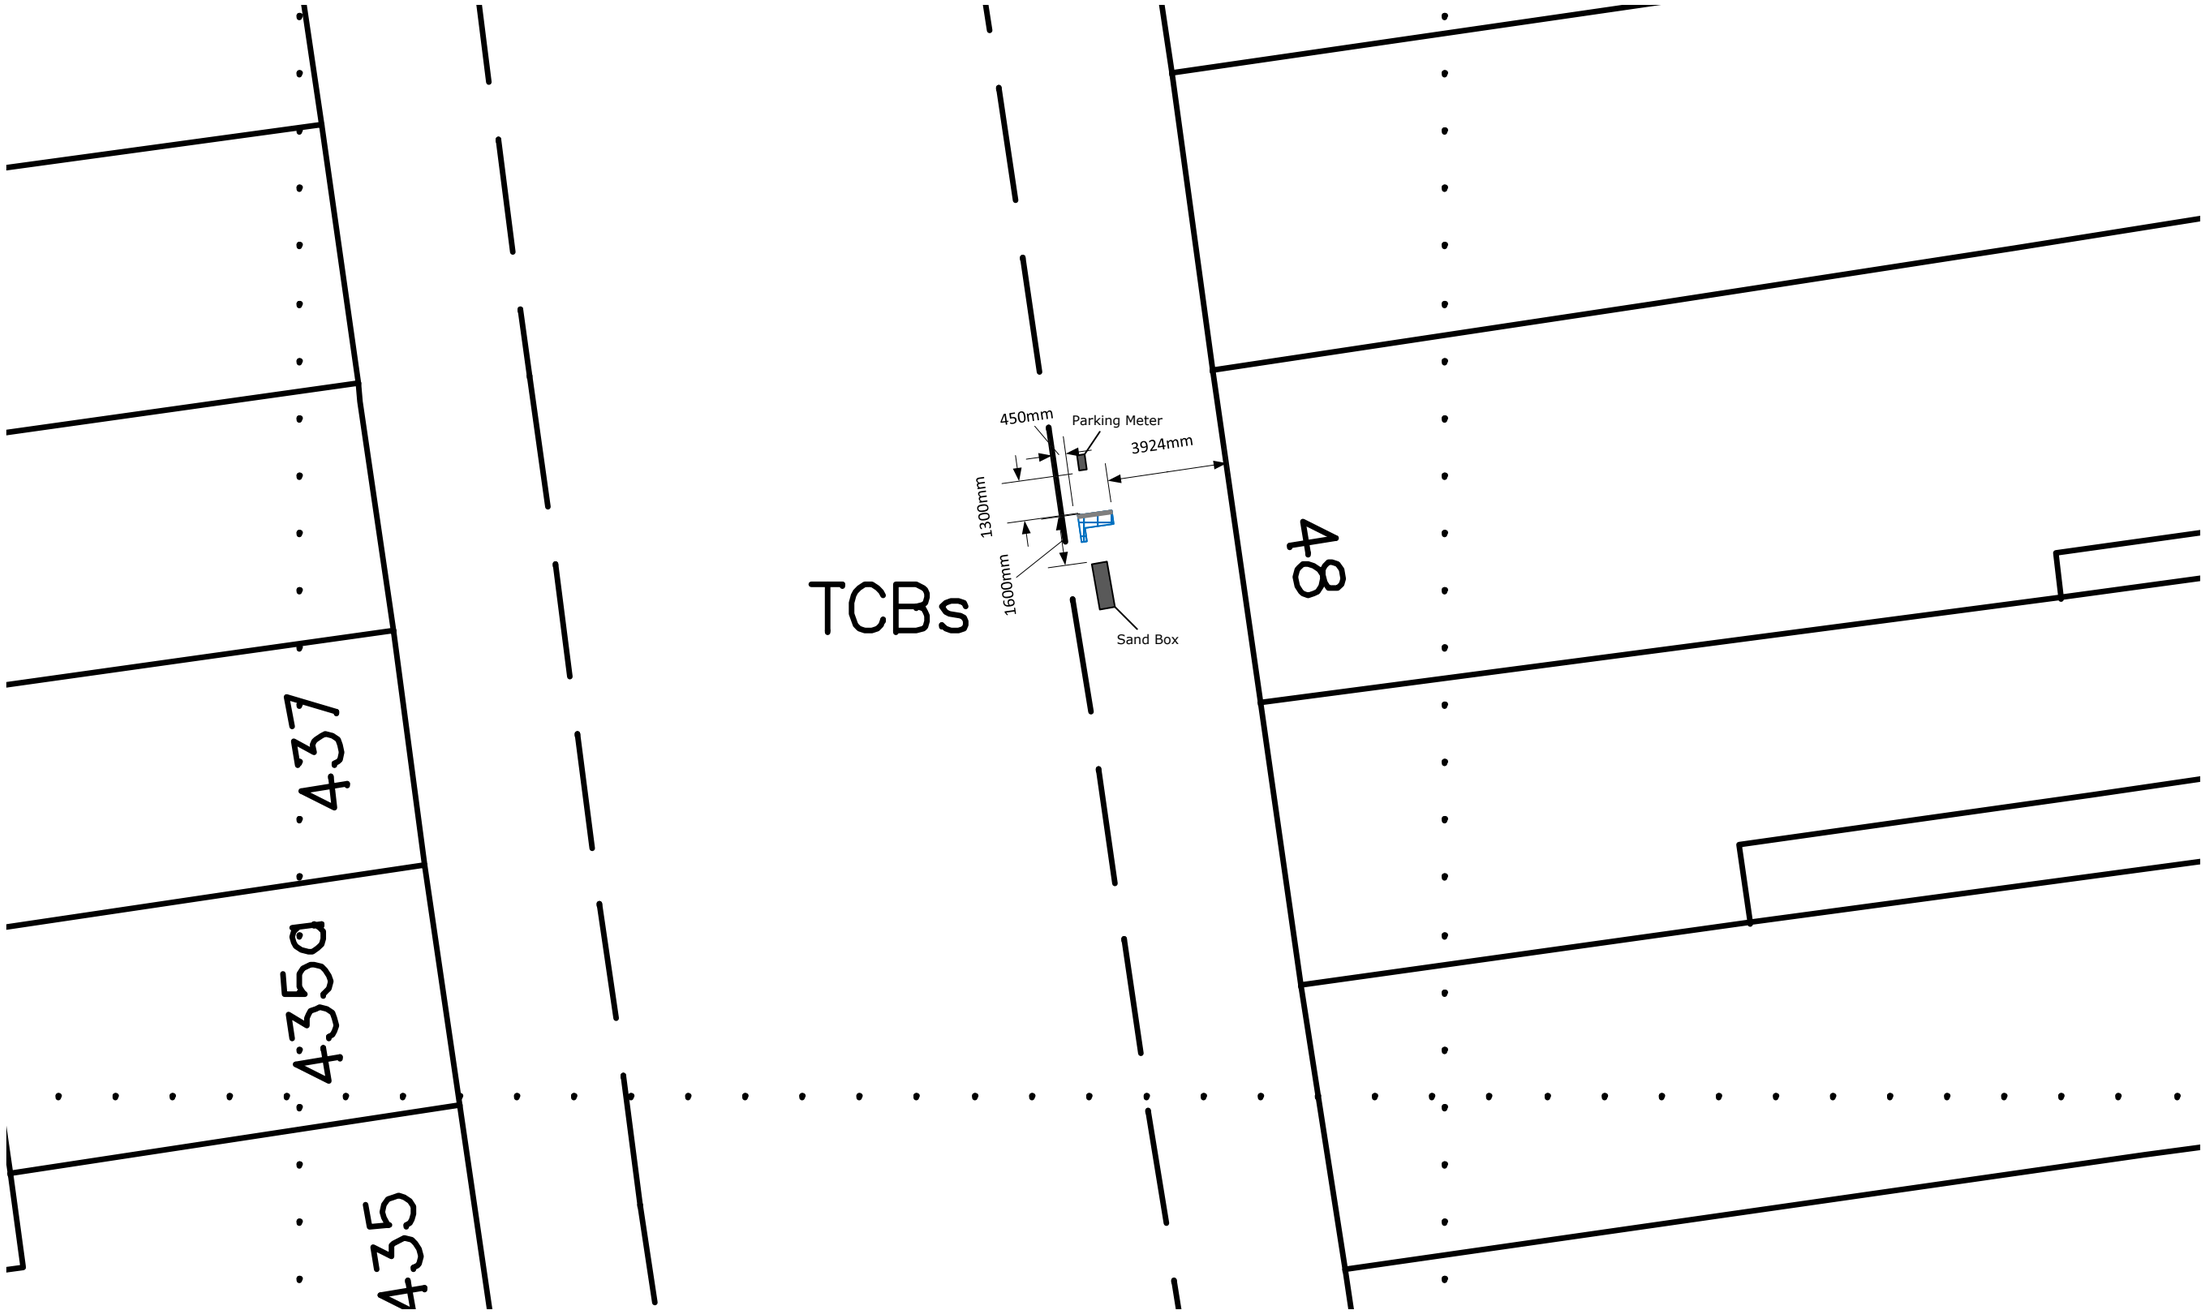

NEW WORLD PAYPHONES

: NWP Kiosk

NWP Street – New Communication Kiosk

Land outside 48 Grand Parade, N4 1AG

Site Plan

Drawing Number:
CK0190/02

Scale: 1:200 @ A3

0m 3m 5m 10m

N