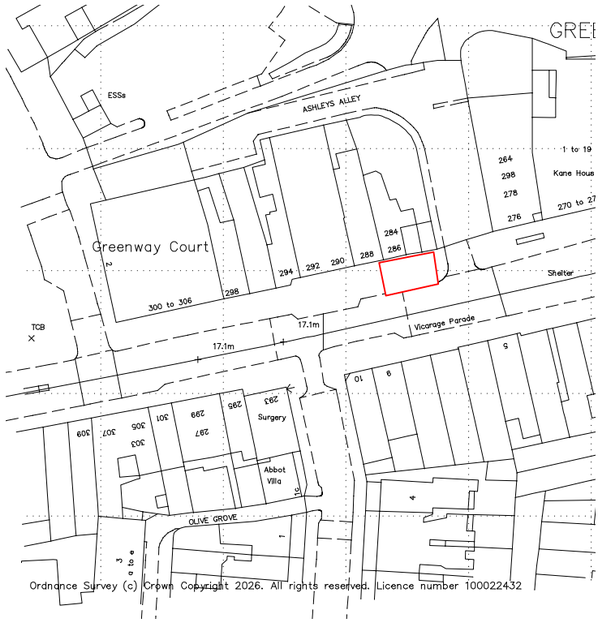


NEW WORLD PAYPHONES

: Application Site

NWP Street – New Communication Kiosk

Land outside 286 West Green Road N15 3QR


Location Plan

Drawing Number:
CK0191/01

Scale: 1:1250 @ A3

0m 15m 25m 50m

N

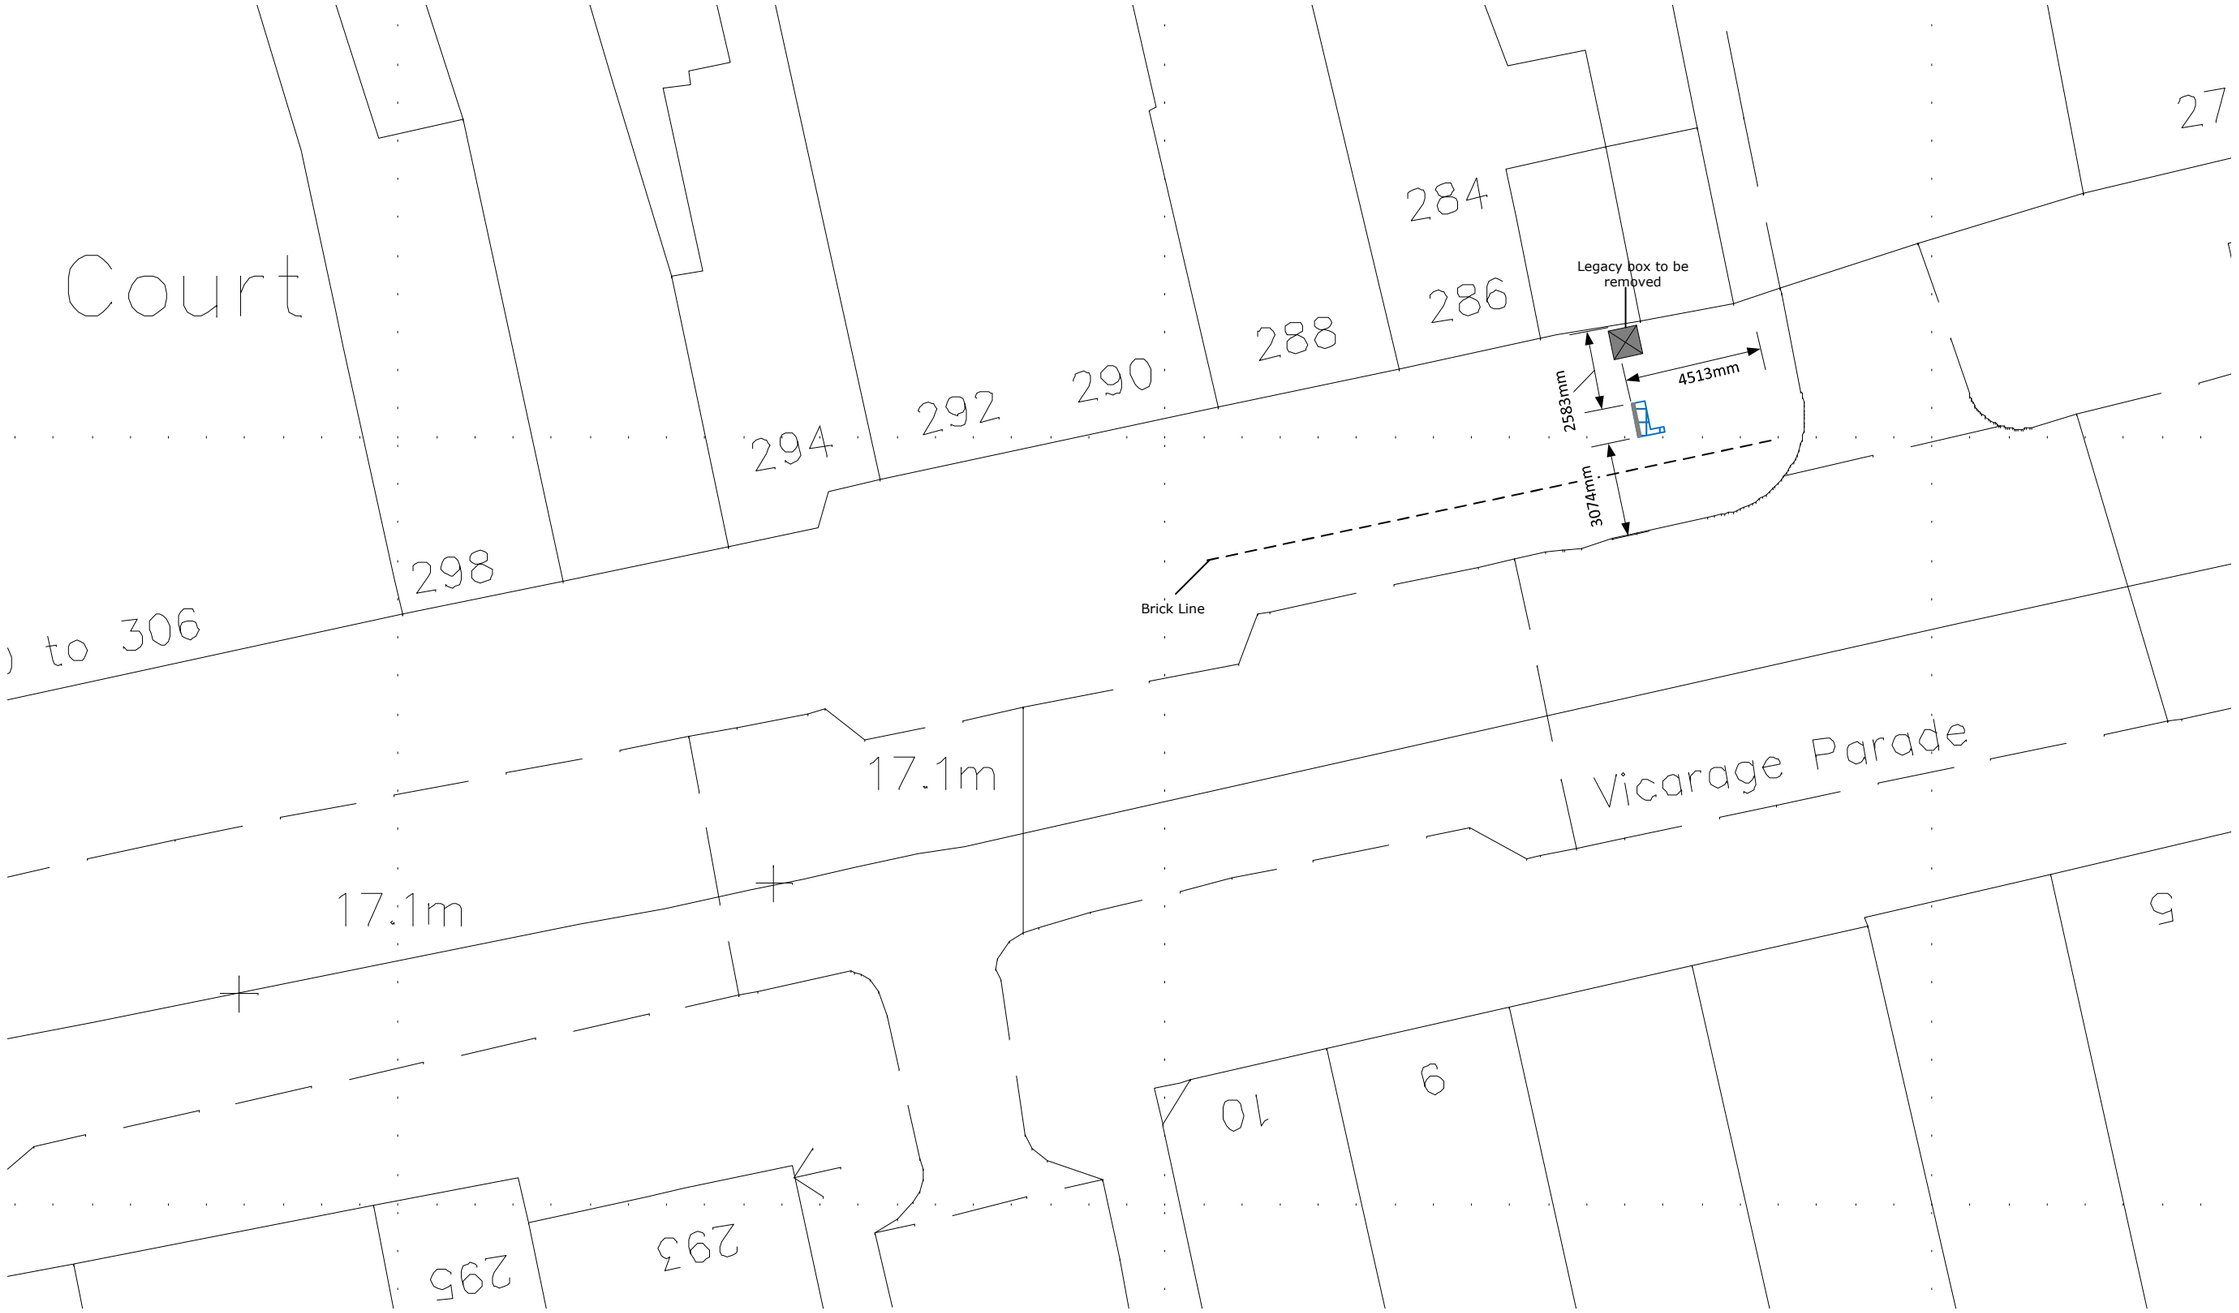

NEW WORLD PAYPHONES

: NWP Kiosk

NWP Street – New Communication Kiosk

Land outside 286 West Green Rd, N15 3QR

Site Plan

Drawing Number: CK0191/02

Scale: 1:200 @ A3

0m 3m 5m 10m

N