




Existing Front Elevation
Scale 1:100@A3

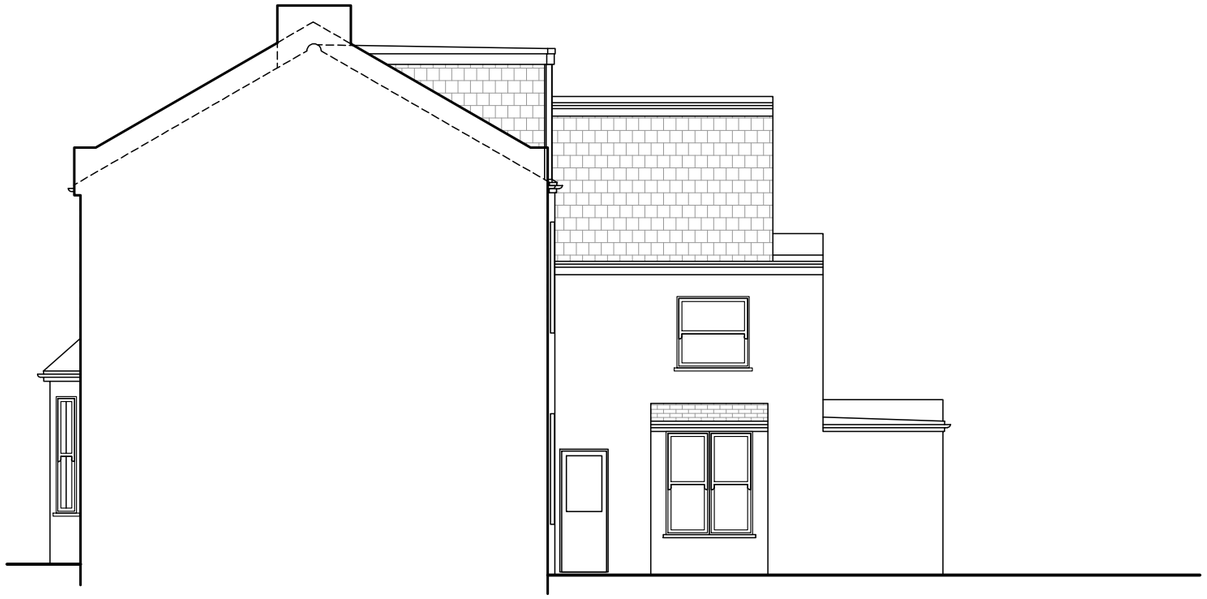

Existing RHS Elevation
Scale 1:100@A3

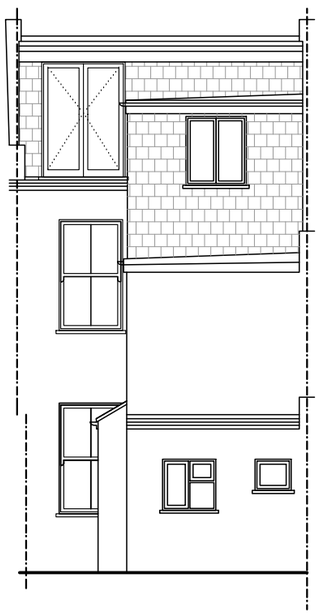

Existing Rear Elevation
Scale 1:100@A3

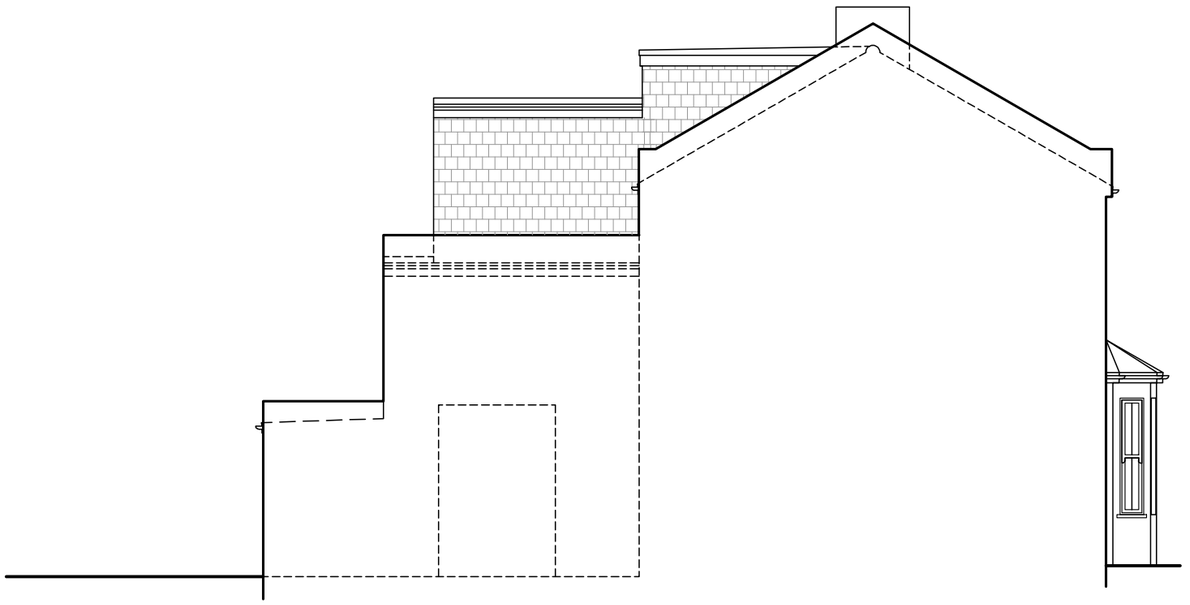

Existing LHS Elevation
Scale 1:100@A3

Notes:

1. The General Contractor is responsible for the verification of all dimensions on site and shall inform the contract administrator of any discrepancies.
2. Existing foundations, lintels and wall to be exposed if required by Building Control for assessment and upgrading if found inadequate.
3. It is the home owners responsibility to obtain party wall, line of junction or notice of adjacent excavation agreements.

Drawings Approval:

Name/Signature:	Date:

Date:	Description:	Rev.:
26.10.26	Client's amendments	B
13.10.26	Client's amendments	A
28.09.26	Preliminary Drawings	Prelims


LoftCraft London
tel.: 0203 916 5305
website: www.loftcraft-london.co.uk

Project:
94 Harringay Rd, London, N15 3HX
Ground floor side & rear extension


Client:
Olivia Smythe

Drawing Title:	Drawing No:
Existing Elevations	E.01
Drawn by:	**Scale:**
SK	1:100 @ A3


0 1 2 3 4 5m 1:100
0 1 2 2.5m 1:50

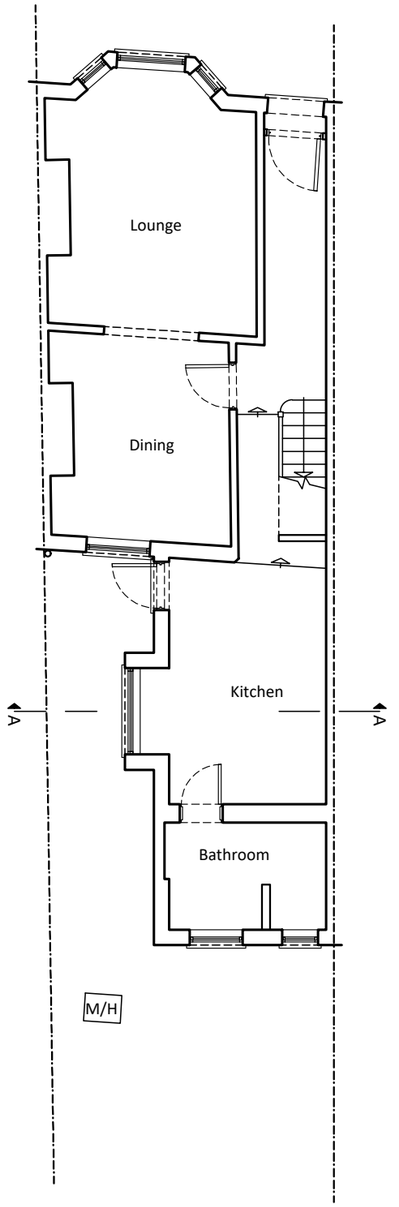


Existing Ground Floor Plan
Scale 1:100@A3

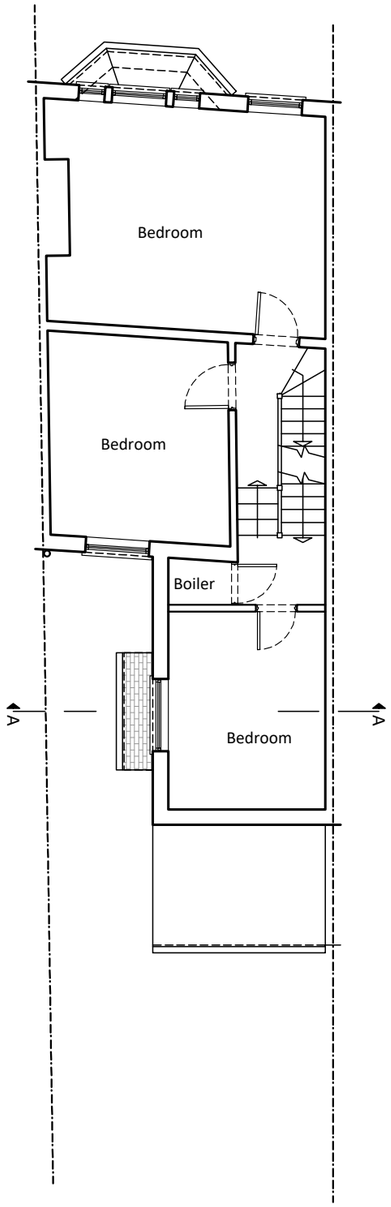

Existing First Floor Plan
Scale 1:100@A3

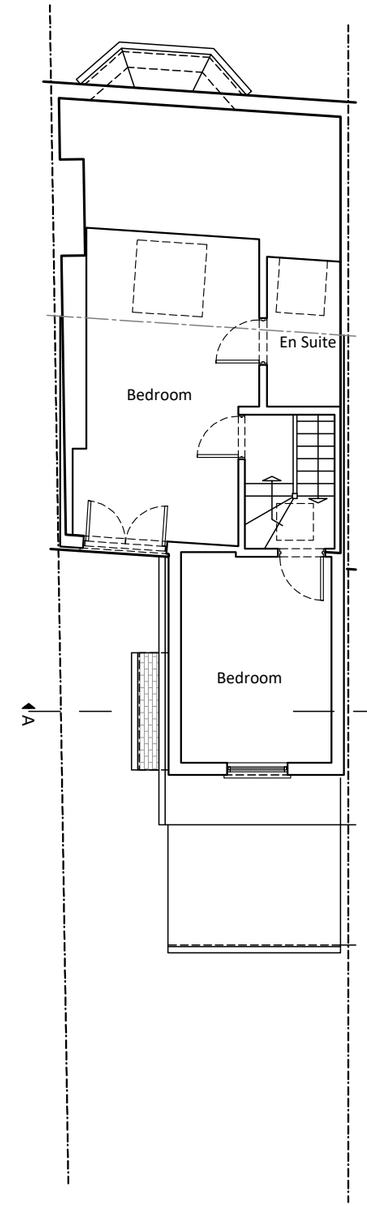

Existing Loft Plan
Scale 1:100@A3

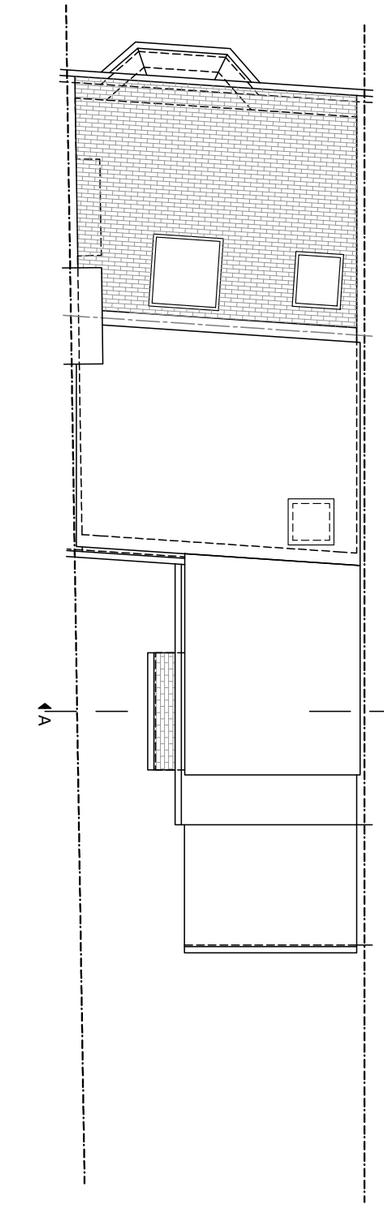

Existing Roof Plan
Scale 1:100@A3

Notes:

1. The General Contractor is responsible for the verification of all dimensions on site and shall inform the contract administrator of any discrepancies.
2. Existing foundations, lintels and wall to be exposed if required by Building Control for assessment and upgrading if found inadequate.
3. It is the home owners responsibility to obtain party wall, line of junction or notice of adjacent excavation agreements.

Drawings Approval:	
Name/Signature:	**Date:**

Date:	Description:	Rev.:
26.10.26	Client's amendments	B
13.10.26	Client's amendments	A
28.09.26	Preliminary Drawings	Prelims


LoftCraft London
tel.: 0203 916 5305
website: www.loftcraft-london.co.uk

Project:
94 Harringay Rd, London, N15 3HX
Ground floor side & rear extension

Client:
Olivia Smythe

Drawing Title:	Drawing No:
Existing Floor Plans	E.02
Drawn by:	**Scale:**
SK	1:100 @ A3

0 1 2 3 4 5m 1:100
0 1 2 2.5m 1:50

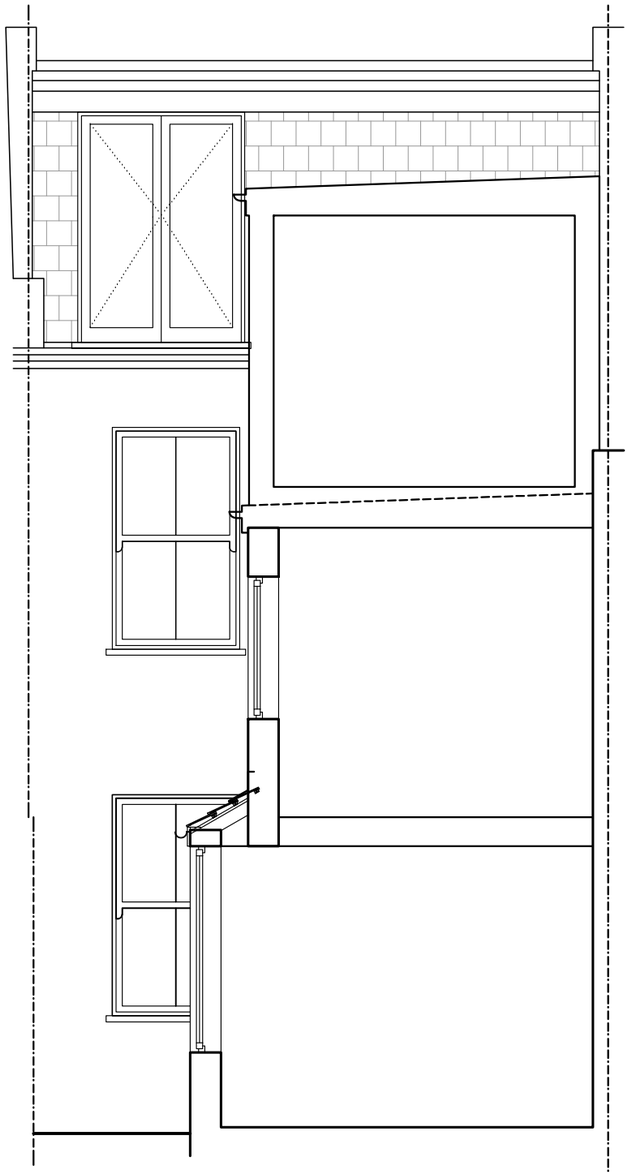

Existing Section A-A
Scale 1:50@A3

Notes:

1. The General Contractor is responsible for the verification of all dimensions on site and shall inform the contract administrator of any discrepancies.
2. Existing foundations, lintels and wall to be exposed if required by Building Control for assessment and upgrading if found inadequate.
3. It is the home owners responsibility to obtain party wall, line of junction or notice of adjacent excavation agreements.

Drawings Approval:	
Name/Signature:	**Date:**

Date:	Description:	Rev.:
26.10.26	Client's amendments	B
13.10.26	Client's amendments	A
28.09.26	Preliminary Drawings	Prelims

LoftCraft London


tel.: 0203 916 5305
website: www.loftcraft-london.co.uk

Project:
94 Harringay Rd, London, N15 3HX
Ground floor side & rear extension


Client:
Olivia Smythe

Drawing Title:	Drawing No:
Existing Section A-A	E.03
Drawn by:	**Scale:**
SK	1:50 @ A3


0 1 2 3 4 5m 1:100
0 1 2 2.5m 1:50

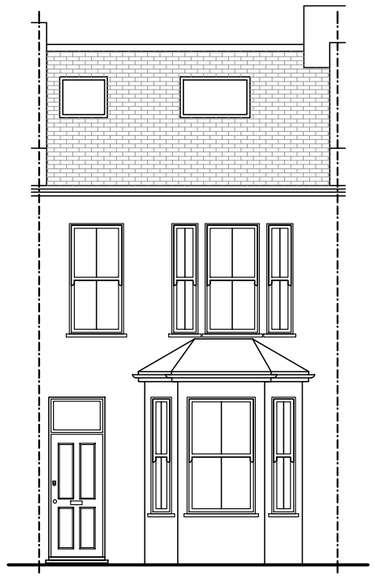


Proposed Front Elevation
Scale 1:100@A3

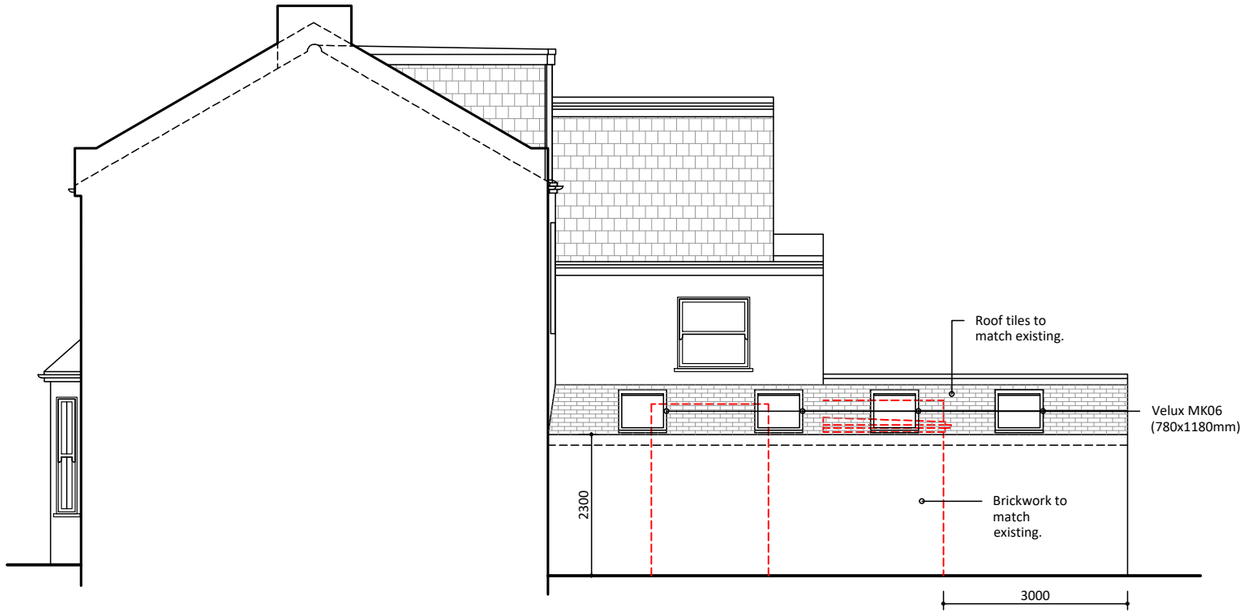

Proposed RHS Elevation
Scale 1:100@A3

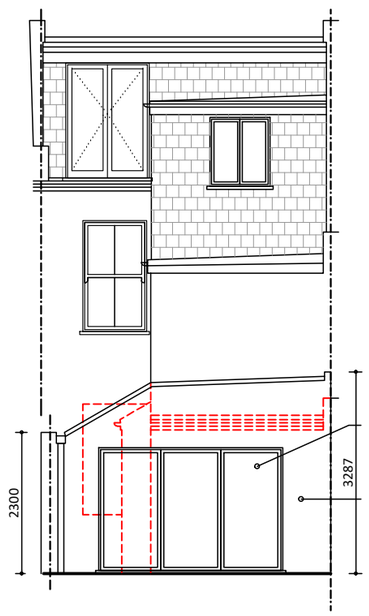

Proposed Rear Elevation
Scale 1:100@A3

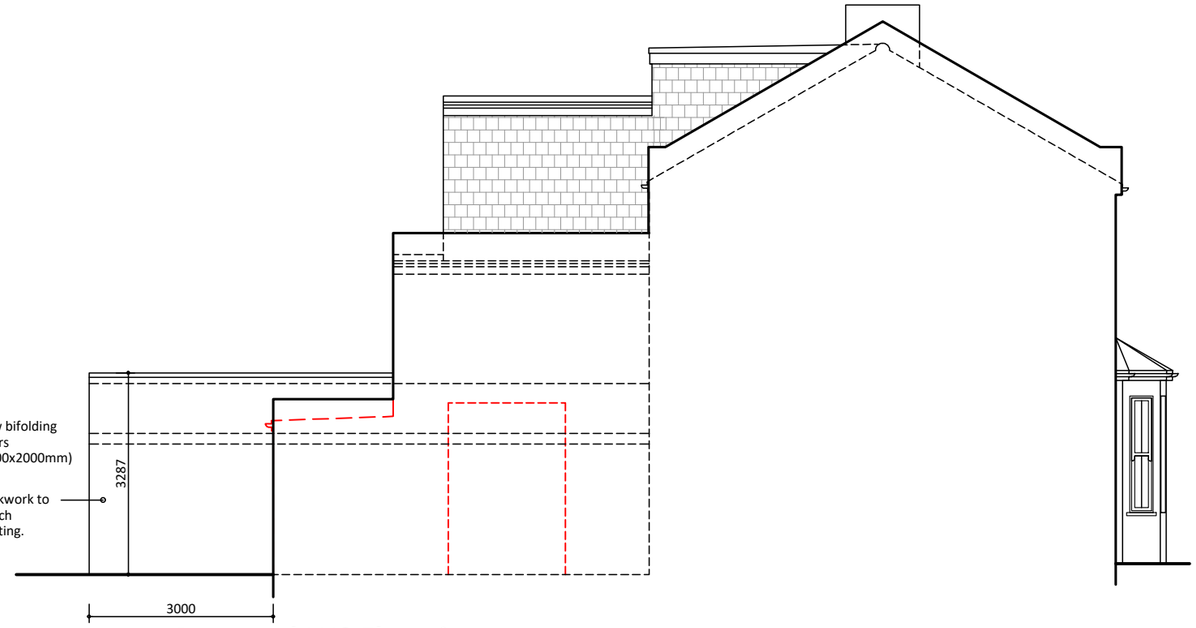

Proposed LHS Elevation
Scale 1:100@A3

Notes:

1. The General Contractor is responsible for the verification of all dimensions on site and shall inform the contract administrator of any discrepancies.
2. Existing foundations, lintels and wall to be exposed if required by Building Control for assessment and upgrading if found inadequate.
3. It is the home owners responsibility to obtain party wall, line of junction or notice of adjacent excavation agreements.

Drawings Approval:	
Name/Signature:	**Date:**

Date:	Description:	Rev.:
26.10.26	Client's amendments	B
13.10.26	Client's amendments	A
28.09.26	Preliminary Drawings	Prelims

LoftCraft London


tel.: 0203 916 5305
website: www.loftcraft-london.co.uk

Project:
94 Harringay Rd, London, N15 3HX
Ground floor side & rear extension


Client:
Olivia Smythe

Drawing Title:	Drawing No:
Proposed Elevations	P.01
Drawn by:	**Scale:**
SK	1:100 @ A3


0 1 2 3 4 5m 1:100
0 1 2 2.5m 1:50

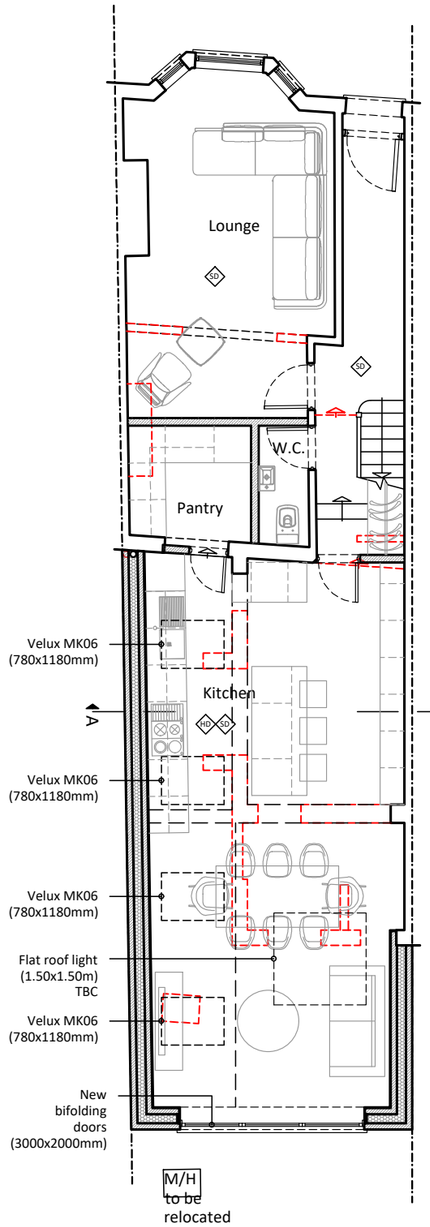


Proposed Ground Floor Plan
Scale 1:100@A3

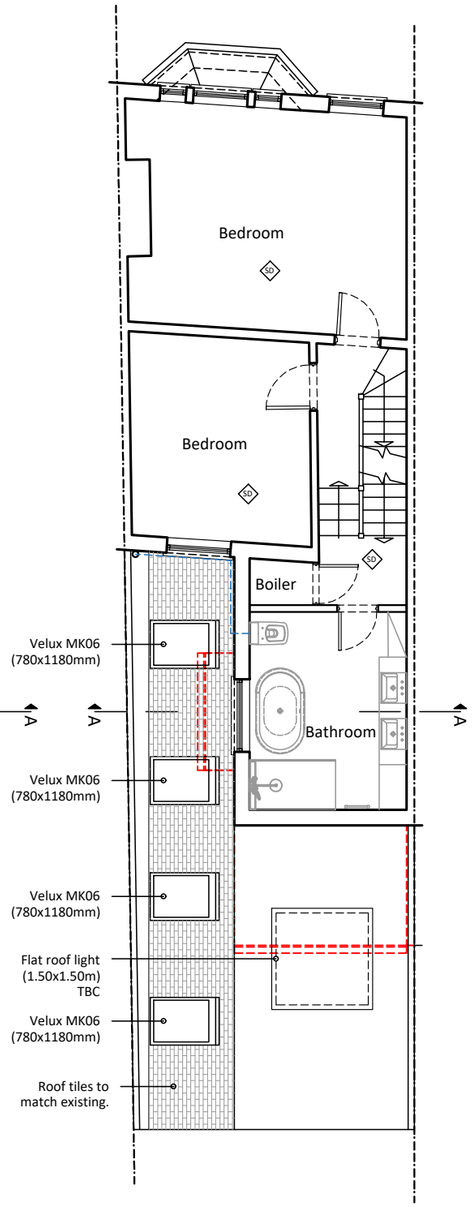

Proposed First Floor Plan
Scale 1:100@A3

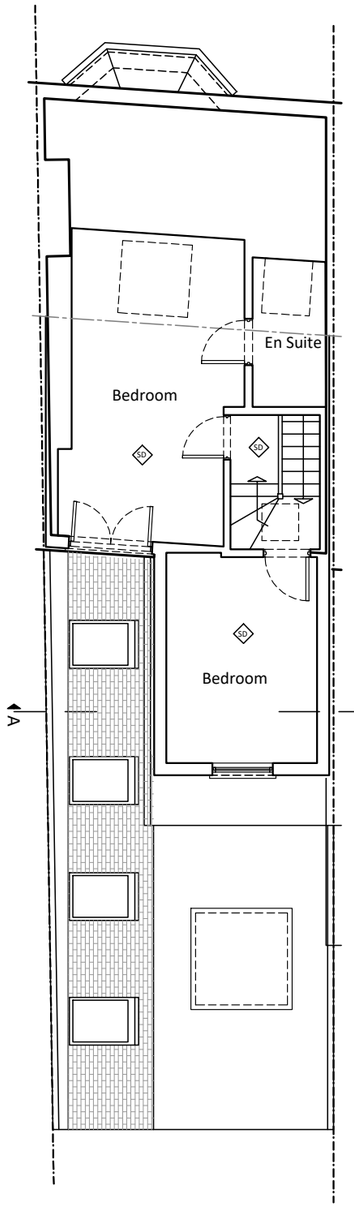

Proposed Second Floor Plan
Scale 1:100@A3

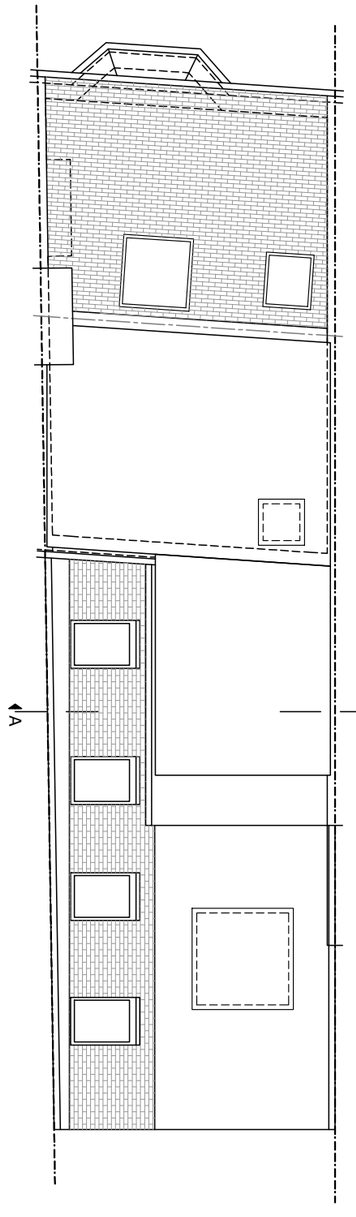

Proposed Roof Plan
Scale 1:100@A3

Notes:

1. The General Contractor is responsible for the verification of all dimensions on site and shall inform the contract administrator of any discrepancies.
2. Existing foundations, lintels and wall to be exposed if required by Building Control for assessment and upgrading if found inadequate.
3. It is the home owners responsibility to obtain party wall, line of junction or notice of adjacent excavation agreements.

Drawings Approval:	
Name/Signature:	**Date:**

Date:	Description:	Rev.:
26.10.26	Client's amendments	B
13.10.26	Client's amendments	A
28.09.26	Preliminary Drawings	Prelims

LoftCraft London

tel.: 0203 916 5305
website: www.loftcraft-london.co.uk

Project:


94 Harringay Rd, London, N15 3HX
Ground floor side & rear extension

Client:

Olivia Smythe

Drawing Title:	Drawing No:
Proposed Floor Plans	P.02
Drawn by:	**Scale:**
SK	1:100 @ A3

0 1 2 3 4 5m 1:100
0 1 2 2.5m 1:50

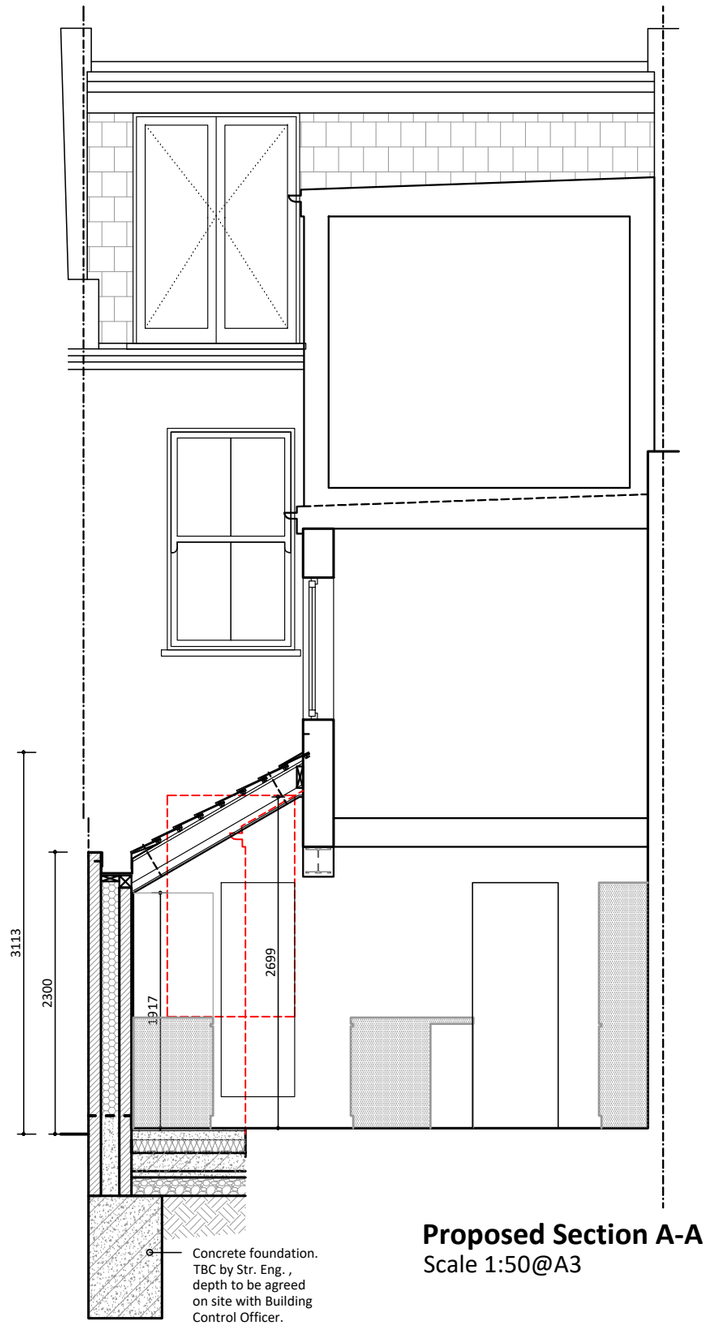

Proposed Section A-A
Scale 1:50@A3

Notes:

1. The General Contractor is responsible for the verification of all dimensions on site and shall inform the contract administrator of any discrepancies.
2. Existing foundations, lintels and wall to be exposed if required by Building Control for assessment and upgrading if found inadequate.
3. It is the home owners responsibility to obtain party wall, line of junction or notice of adjacent excavation agreements.

Drawings Approval:	
Name/Signature:	**Date:**

Date:	Description:	Rev.:
26.10.26	Client's amendments	B
13.10.26	Client's amendments	A
28.09.26	Preliminary Drawings	Prelims

LoftCraft London


tel.: 0203 916 5305
website: www.loftcraft-london.co.uk

Project:
94 Harringay Rd, London, N15 3HX
Ground floor side & rear extension

Client:
Olivia Smythe

Drawing Title:	Drawing No:
Proposed Section A-A	P.03
Drawn by:	**Scale:**
SK	1:50 @ A3

0 1 2 3 4 5m 1:100
0 1 2 2.5m 1:50

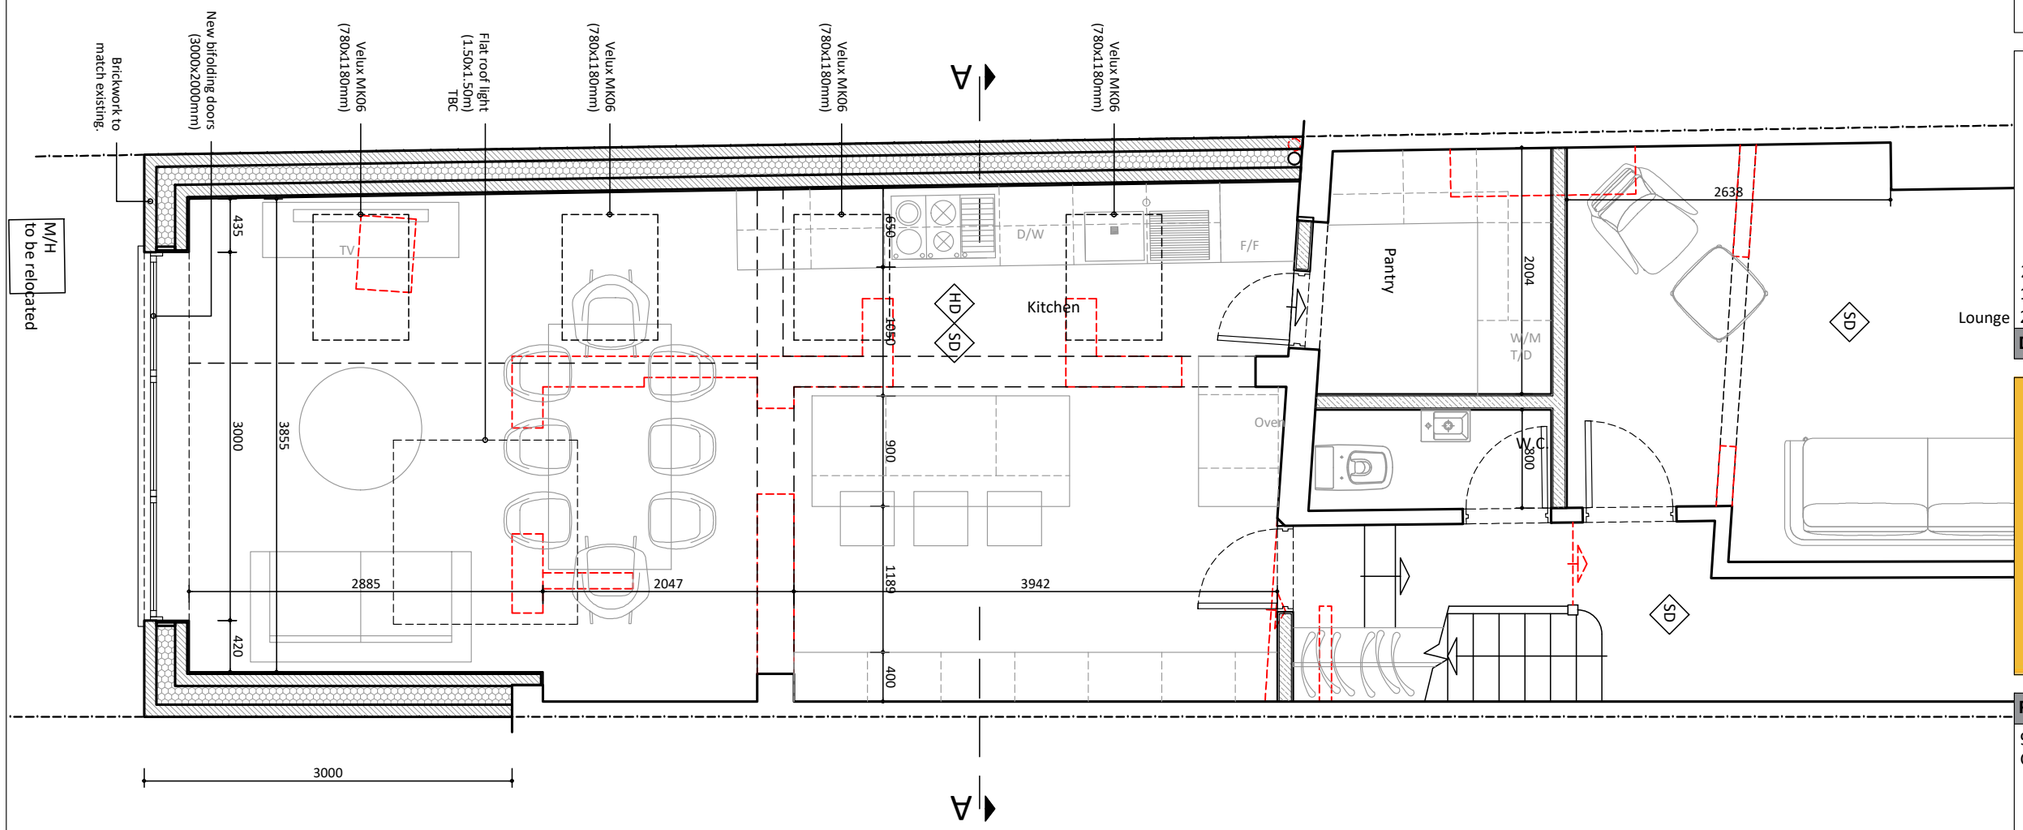

Proposed Ground Floor Plan
Scale 1:50@A3

Notes:

1. The General Contractor is responsible for the verification of all dimensions on site and shall inform the contract administrator of any discrepancies.
2. Existing foundations, lintels and wall to be exposed if required by Building Control for assessment and upgrading if found inadequate.
3. It is the home owners responsibility to obtain party wall, line of junction or notice of adjacent excavation agreements.

Drawings Approval:	
Name/Signature:	**Date:**

Date:	Description:	Rev.:
26.10.26	Client's amendments	B
13.10.26	Client's amendments	A
28.09.26	Preliminary Drawings	Prelims


LoftCraft London
tel.: 0203 916 5305
website: www.loftcraft-london.co.uk

Project:
94 Harringay Rd, London, N15 3HX
Ground floor side & rear extension

Client:
Olivia Smythe

Drawing Title:	Drawing No:
Proposed Ground Floor Plan (3m)	P.04.b
Drawn by:	**Scale:**
SK	1:50 @ A3

0 1 2 3 4 5m 1:100
0 1 2 2.5m 1:50

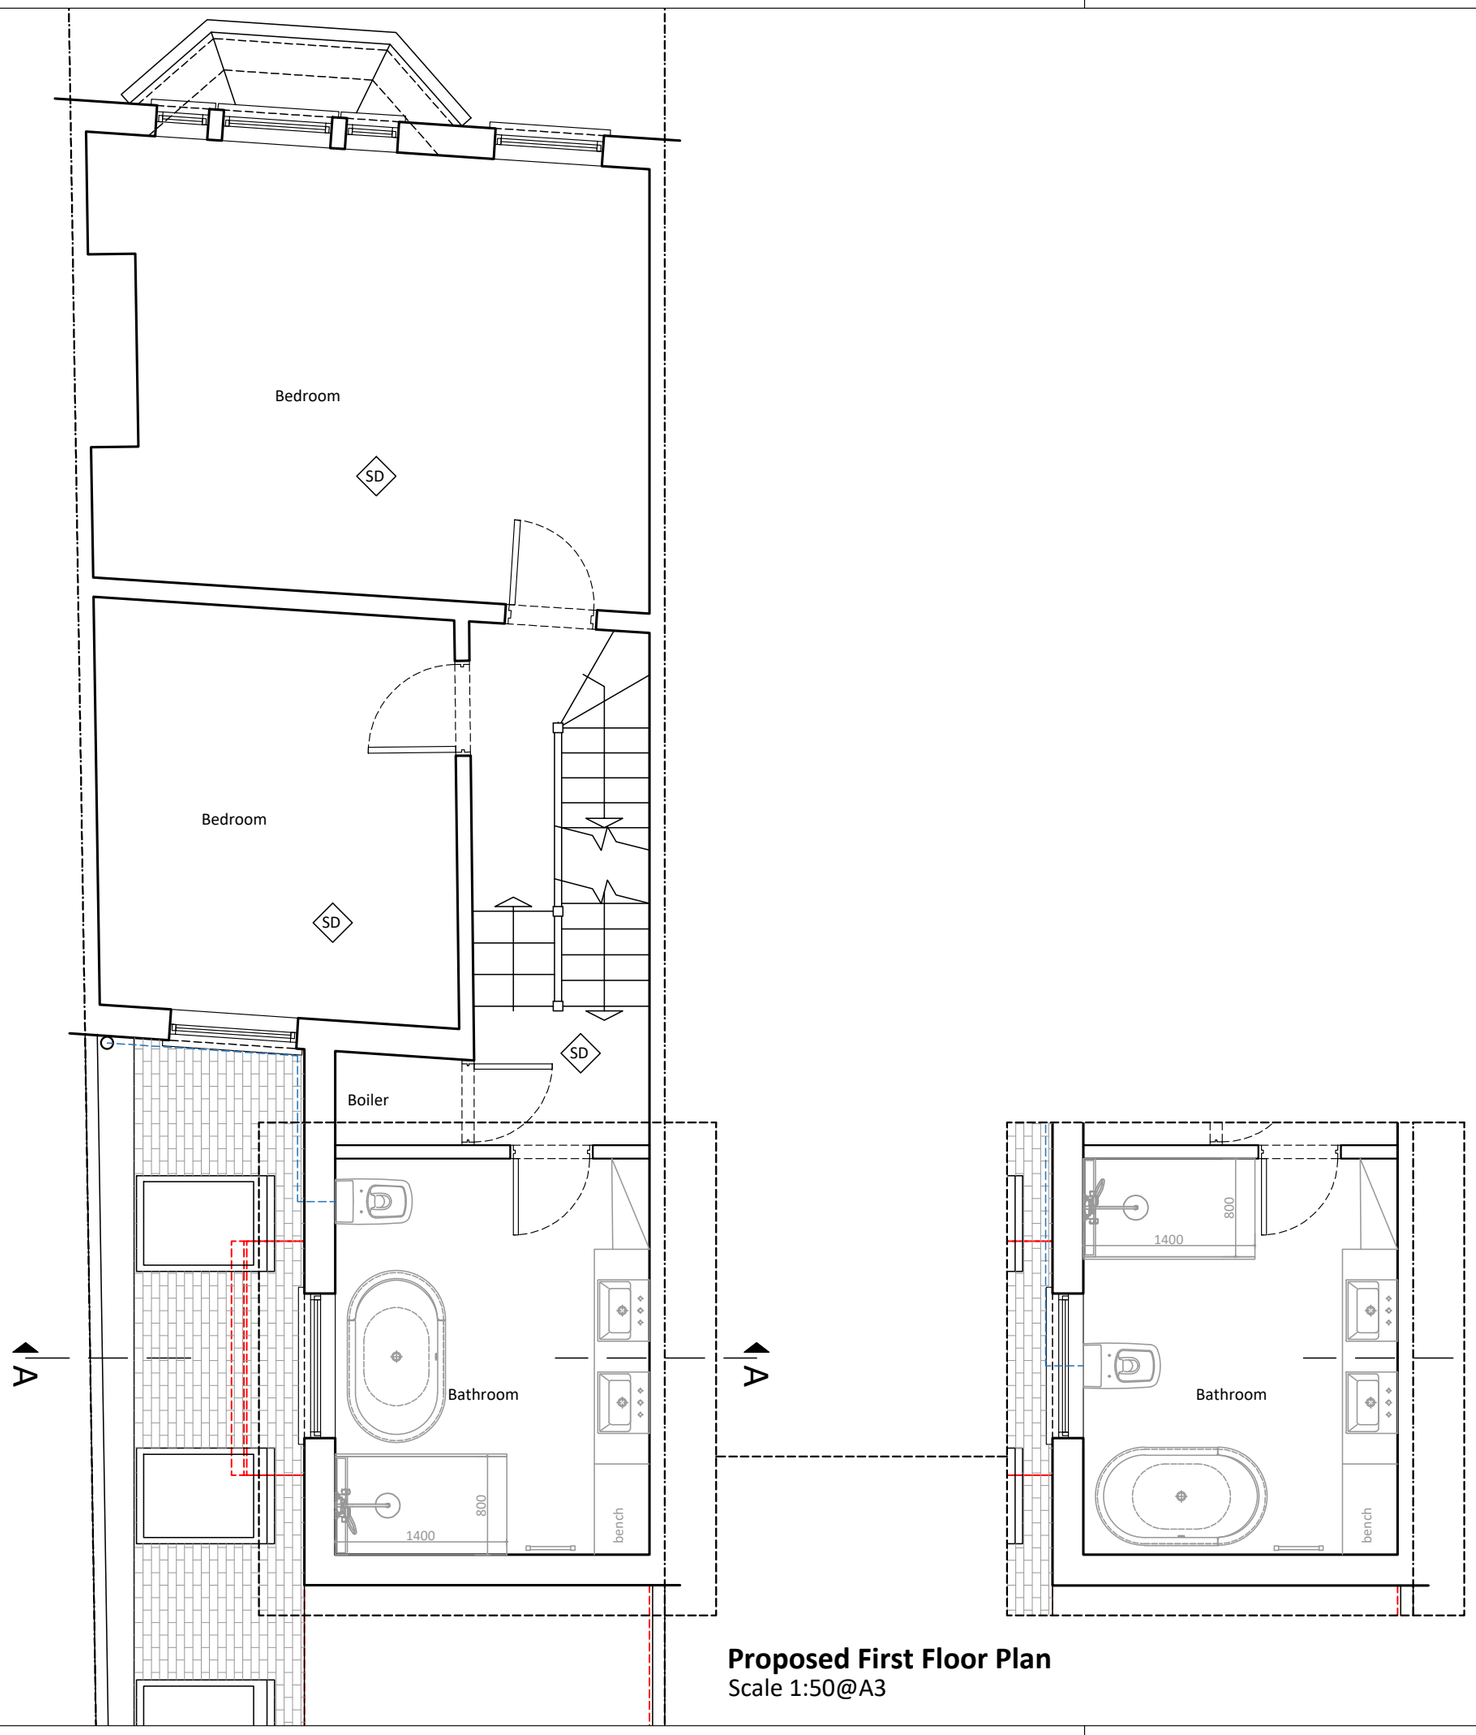

Proposed First Floor Plan
Scale 1:50@A3

Notes:

1. The General Contractor is responsible for the verification of all dimensions on site and shall inform the contract administrator of any discrepancies.
2. Existing foundations, lintels and wall to be exposed if required by Building Control for assessment and upgrading if found inadequate.
3. It is the home owners responsibility to obtain party wall, line of junction or notice of adjacent excavation agreements.

Drawings Approval:	
Name/Signature:	**Date:**

Date:	Description:	Rev.:
26.10.26	Client's amendments	B
13.10.26	Client's amendments	A
28.09.26	Preliminary Drawings	Prelims

LoftCraft London
tel.: 0203 916 5305
website: www.loftcraft-london.co.uk

Project:
94 Harringay Rd, London, N15 3HX
Ground floor side & rear extension

Client:
Olivia Smythe

Drawing Title:	Drawing No:
Proposed First Floor Plan	P.05
Drawn by:	**Scale:**
SK	1:50 @ A3

0 1 2 3 4 5m 1:100
0 1 2 2.5m 1:50