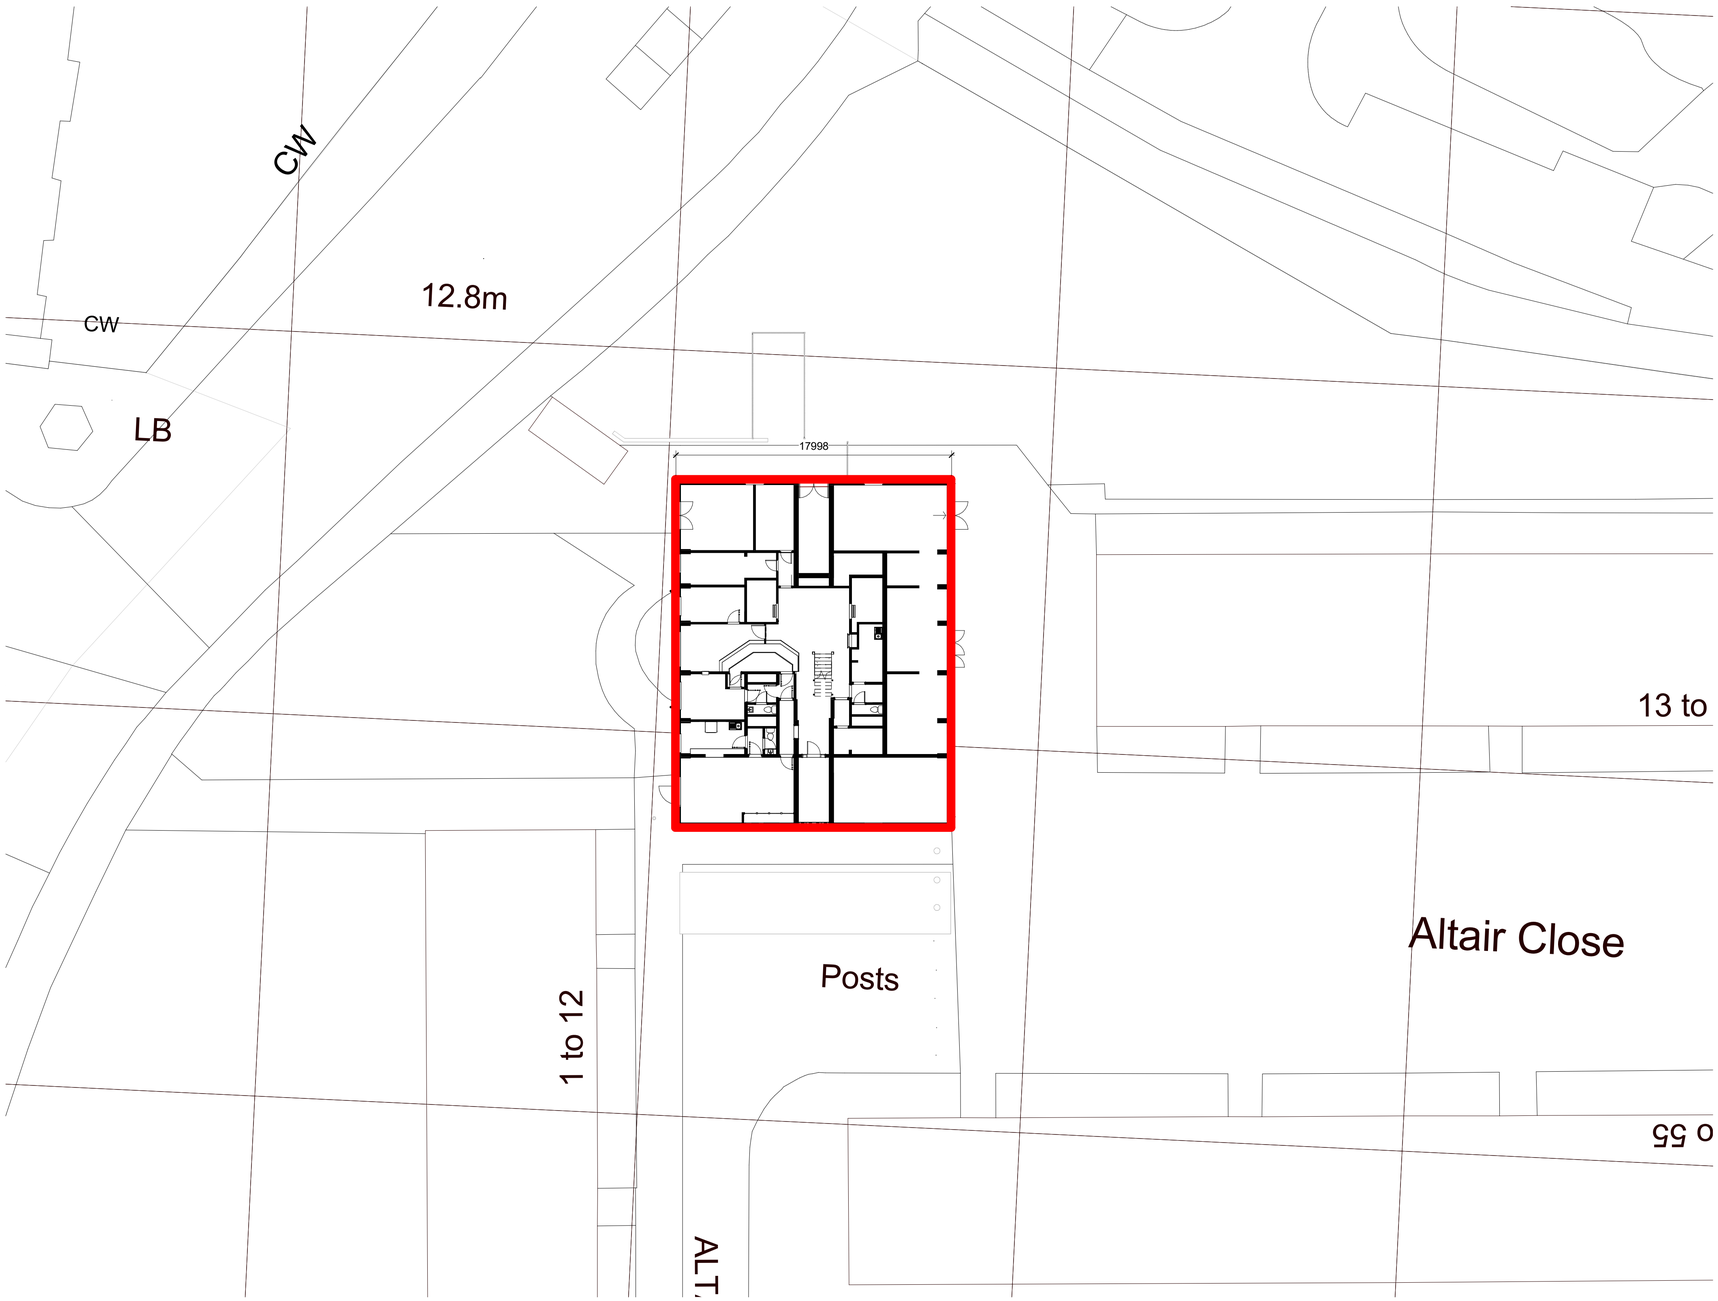


1 **Site Plan**
1 : 200

Scale Bar 1:100 0 1 2 5m

SAFETY, HEALTH AND ENVIRONMENTAL INFORMATION:

IN ADDITION TO THE HAZARDS / RISKS NORMALLY ASSOCIATED WITH THE TYPES OF WORK DETAILED ON THIS DRAWING, NOTE THE FOLLOWING;

Significant residual risks :	
Action to be taken :	Refer to health and safety plan

NOTES :

REV	DATE	AMENDMENTS	BY	APR'D
P01	22.10.26	Planning Issue	RD	PS

For Information

Do not scale from this drawing.
All dimensions must be checked on site by the Contractor prior to the commencement of any fabrication or building works.
Where applicable, dimensions and details are to be read in conjunction with specialist consultants' drawings and/or other specifications; any disparity is to be brought to the attention of Michael Dyson Associates Limited prior to the commencement of any fabrication or building works.
©This drawing is the property and copyright of Michael Dyson Associates Limited; It shall not be copied to any other party without the express written consent of an authorised director of Michael Dyson Associates Limited.

Michael Dyson associates ltd
West House, Meltham Road, Honley,
Holmfirth, HD9 6LB
01484 666888
www.mdyson.co.uk

CLIENT :
Equans (South)
Titan Court, Hatfield, AL10 9NA

PROJECT :
Stellar House- Fire Safety Refurbishment Works
High Road, Tottenham, N17 0DZ

TITLE :
Proposed Site Plan

DRAWN BY :	RD	APPROVED BY :	PS
DATE :	03/11/26	DATE :	03/11/26
SCALE :	1 : 200	ORIGINAL DRAWING SIZE	841 x 594 - A1
DRAWING No :	JR010600-MDA-XX-DR-A-001	REV :	P01