

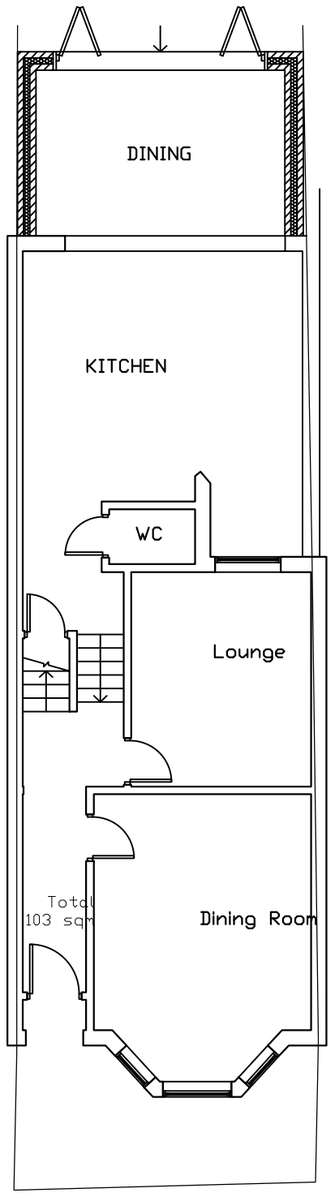



Proposed Ground Floor

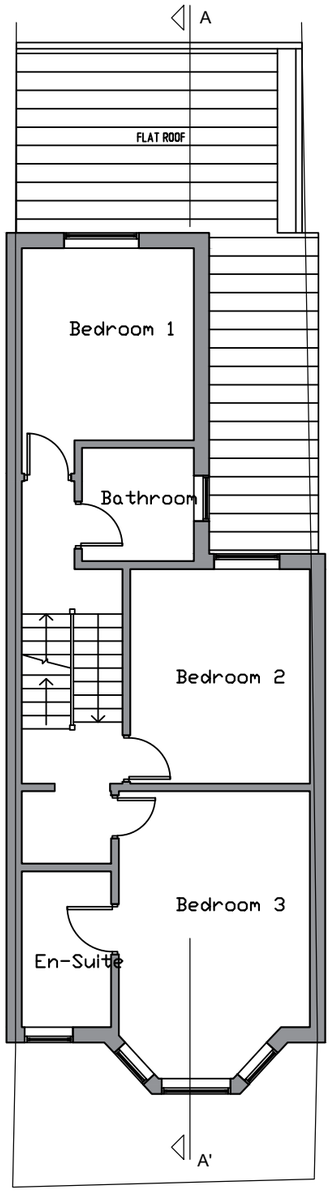

Proposed First Floor

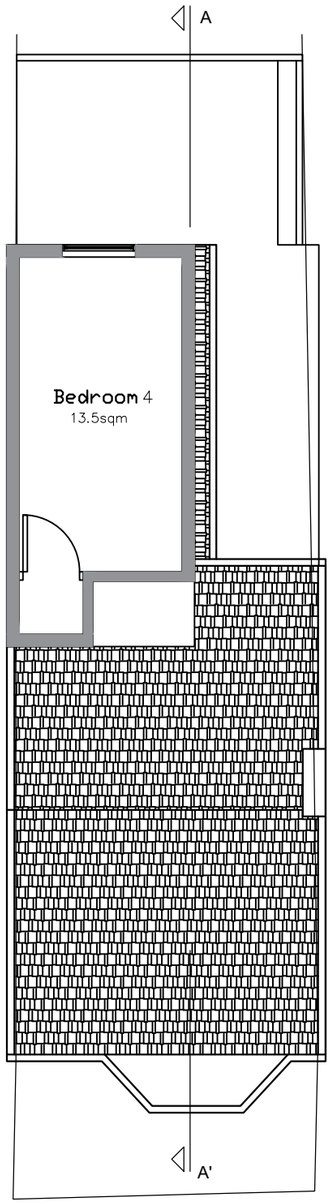

Proposed Loft Plan

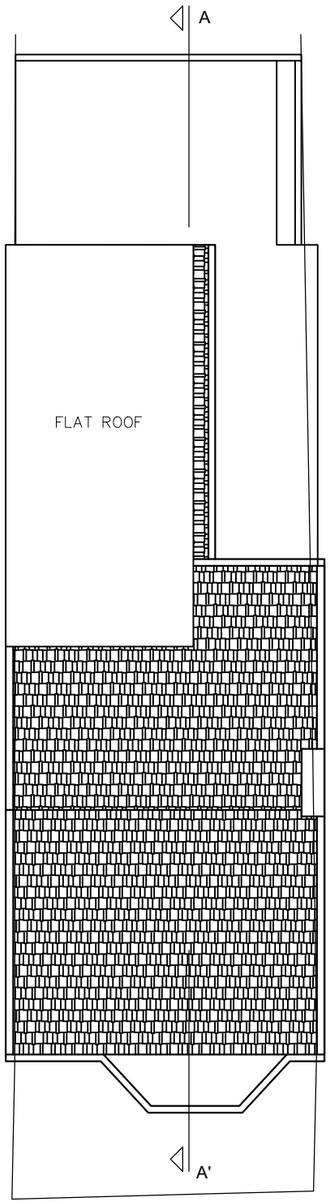

Proposed Roof Plan

PROJECT DETAILS
Outrigger Dormer


PROPERTY ADDRESS
50 Hillside Road,
London
N15 6NB

DRAWING TITLE
Proposed Floor Plans


REVISION	DRAWING NO.
RV00	HR.50.PR-01

SCALE
1:100 [@ A3]

0 1m 4m

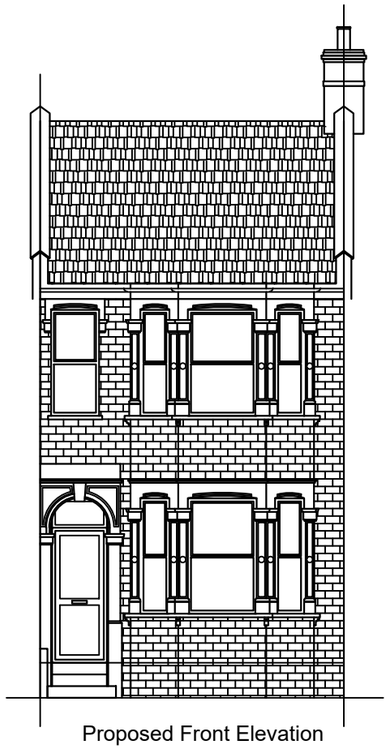

Proposed Front Elevation

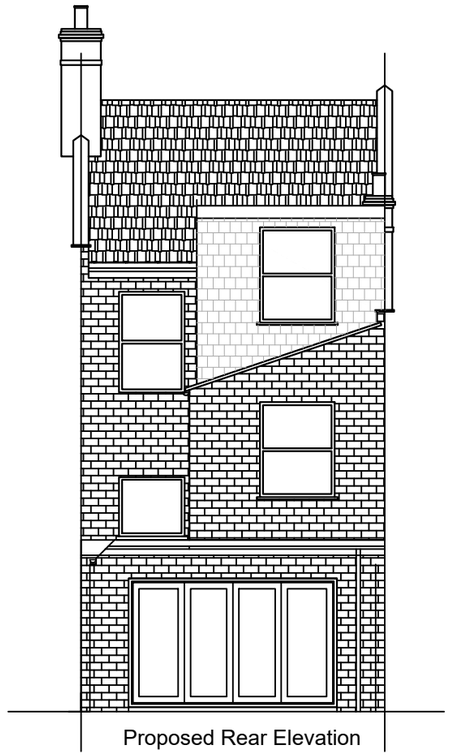

Proposed Rear Elevation

PROJECT DETAILS
Outrigger Dormer


PROPERTY ADDRESS
50 Hillside Road,
London
N15 6NB

DRAWING TITLE
Proposed Front and Rear Elevations

REVISION	DRAWING NO.
RV00	HR.50.PR-02

SCALE
1:100 [@ A3]

0 1m 4m

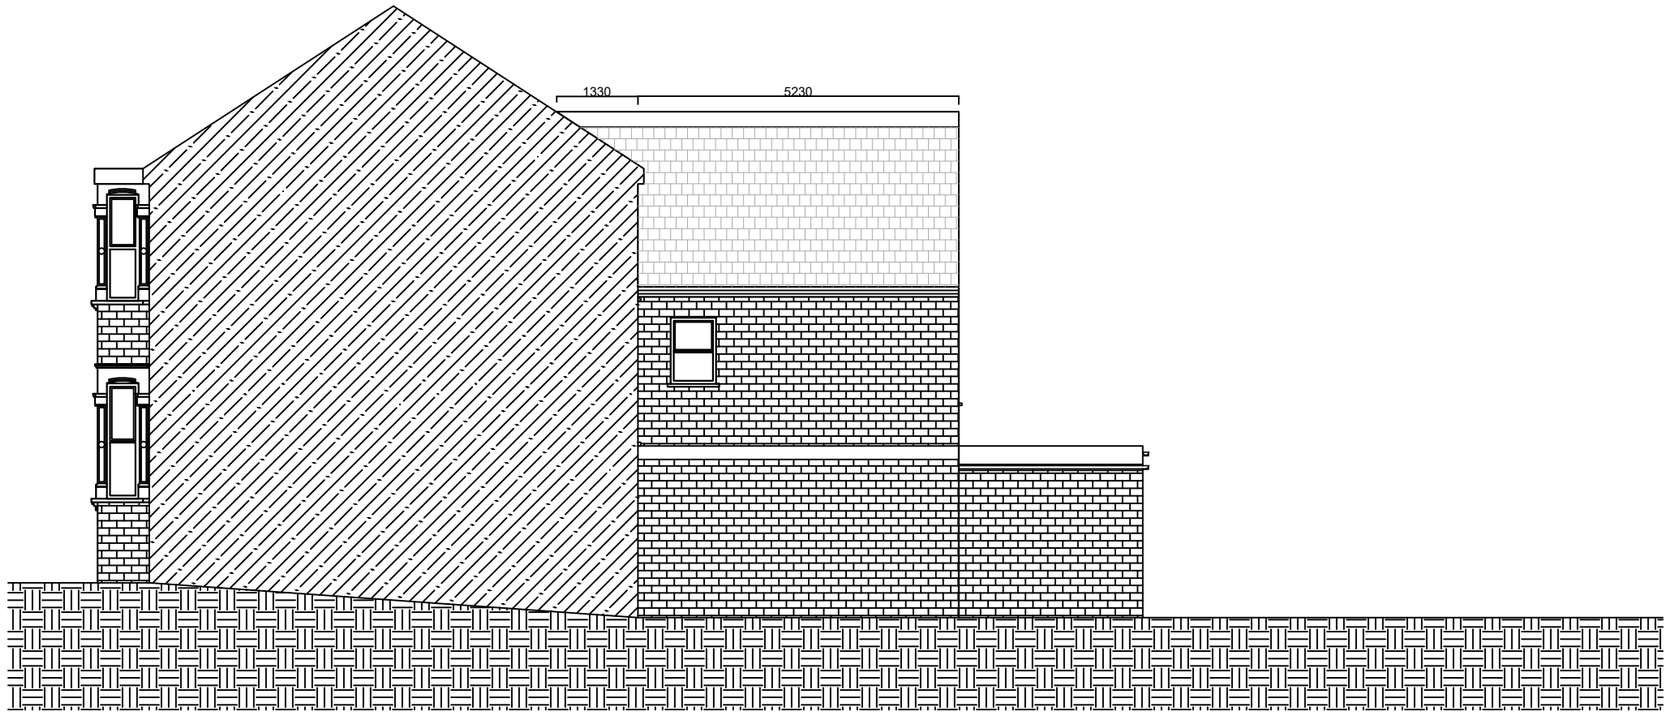

Proposed Side Elevation

PROJECT DETAILS
Outrigger Dormer


PROPERTY ADDRESS
50 Hillside Road,
London
N15 6NB

DRAWING TITLE
Proposed Side Elevation

REVISION	DRAWING NO.
RV00	HR.50.PR-03


SCALE
1:100 [@ A3]


0 1m 4m

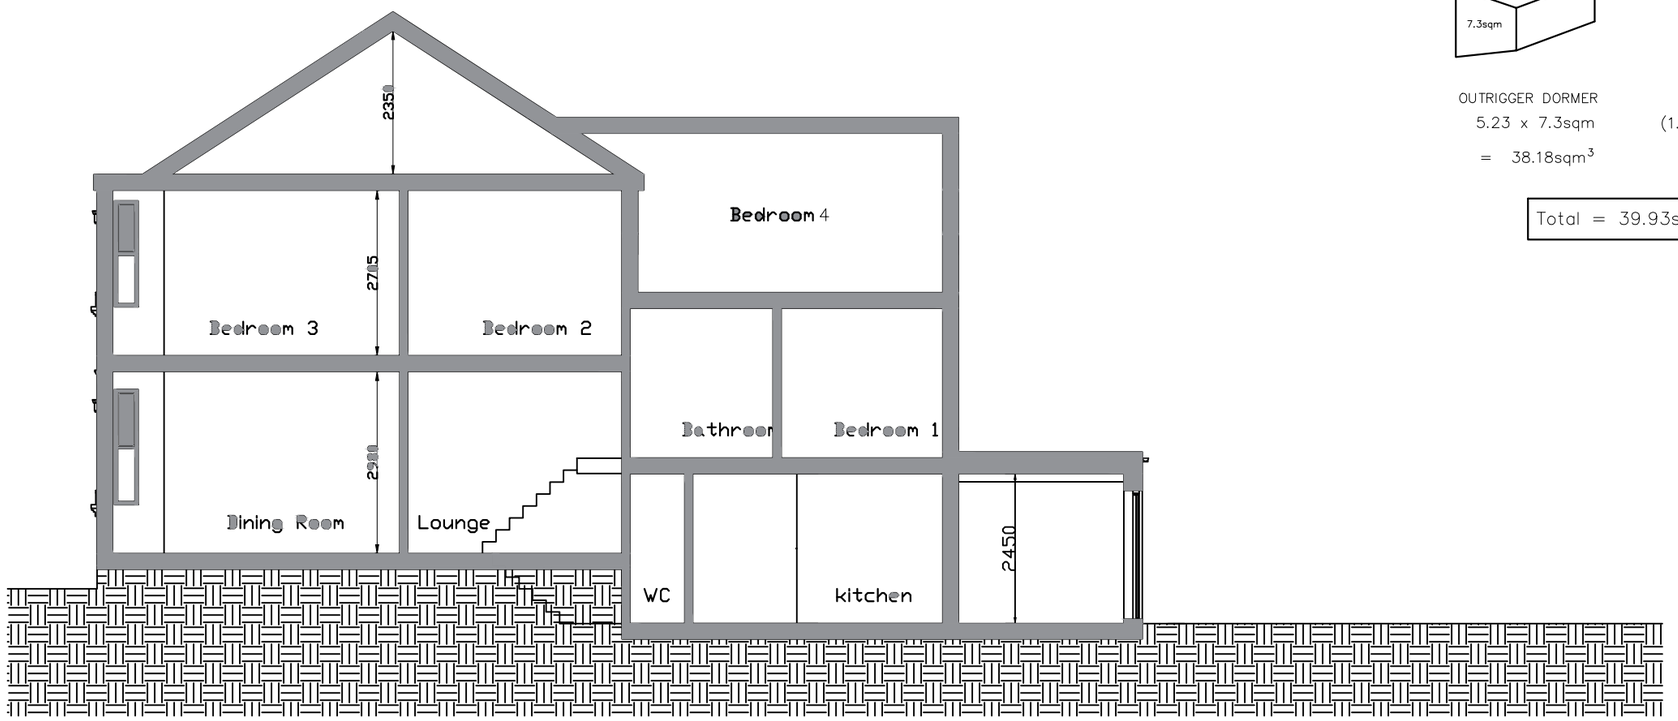

Proposed Section

DORMER CALCULATION

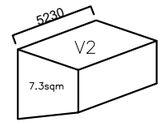

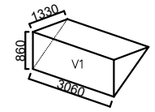

OUTRIGGER DORMER

5.23 x 7.3sqm

= 38.18sqm^3

DORMER SEGMENT

(1.33 x 0.86 x 3.06) $\frac{1}{2}$

= 1.75sqm^3

Total = 39.93sqm^3

PROJECT DETAILS

Outrigger Dormer

PROPERTY ADDRESS

50 Hillside Road,
London
N15 6NB

DRAWING TITLE

Proposed Section

REVISION	DRAWING NO.
RV00	HR.50.PR-04

SCALE

1:100 [@ A3]

0 1m 4m